



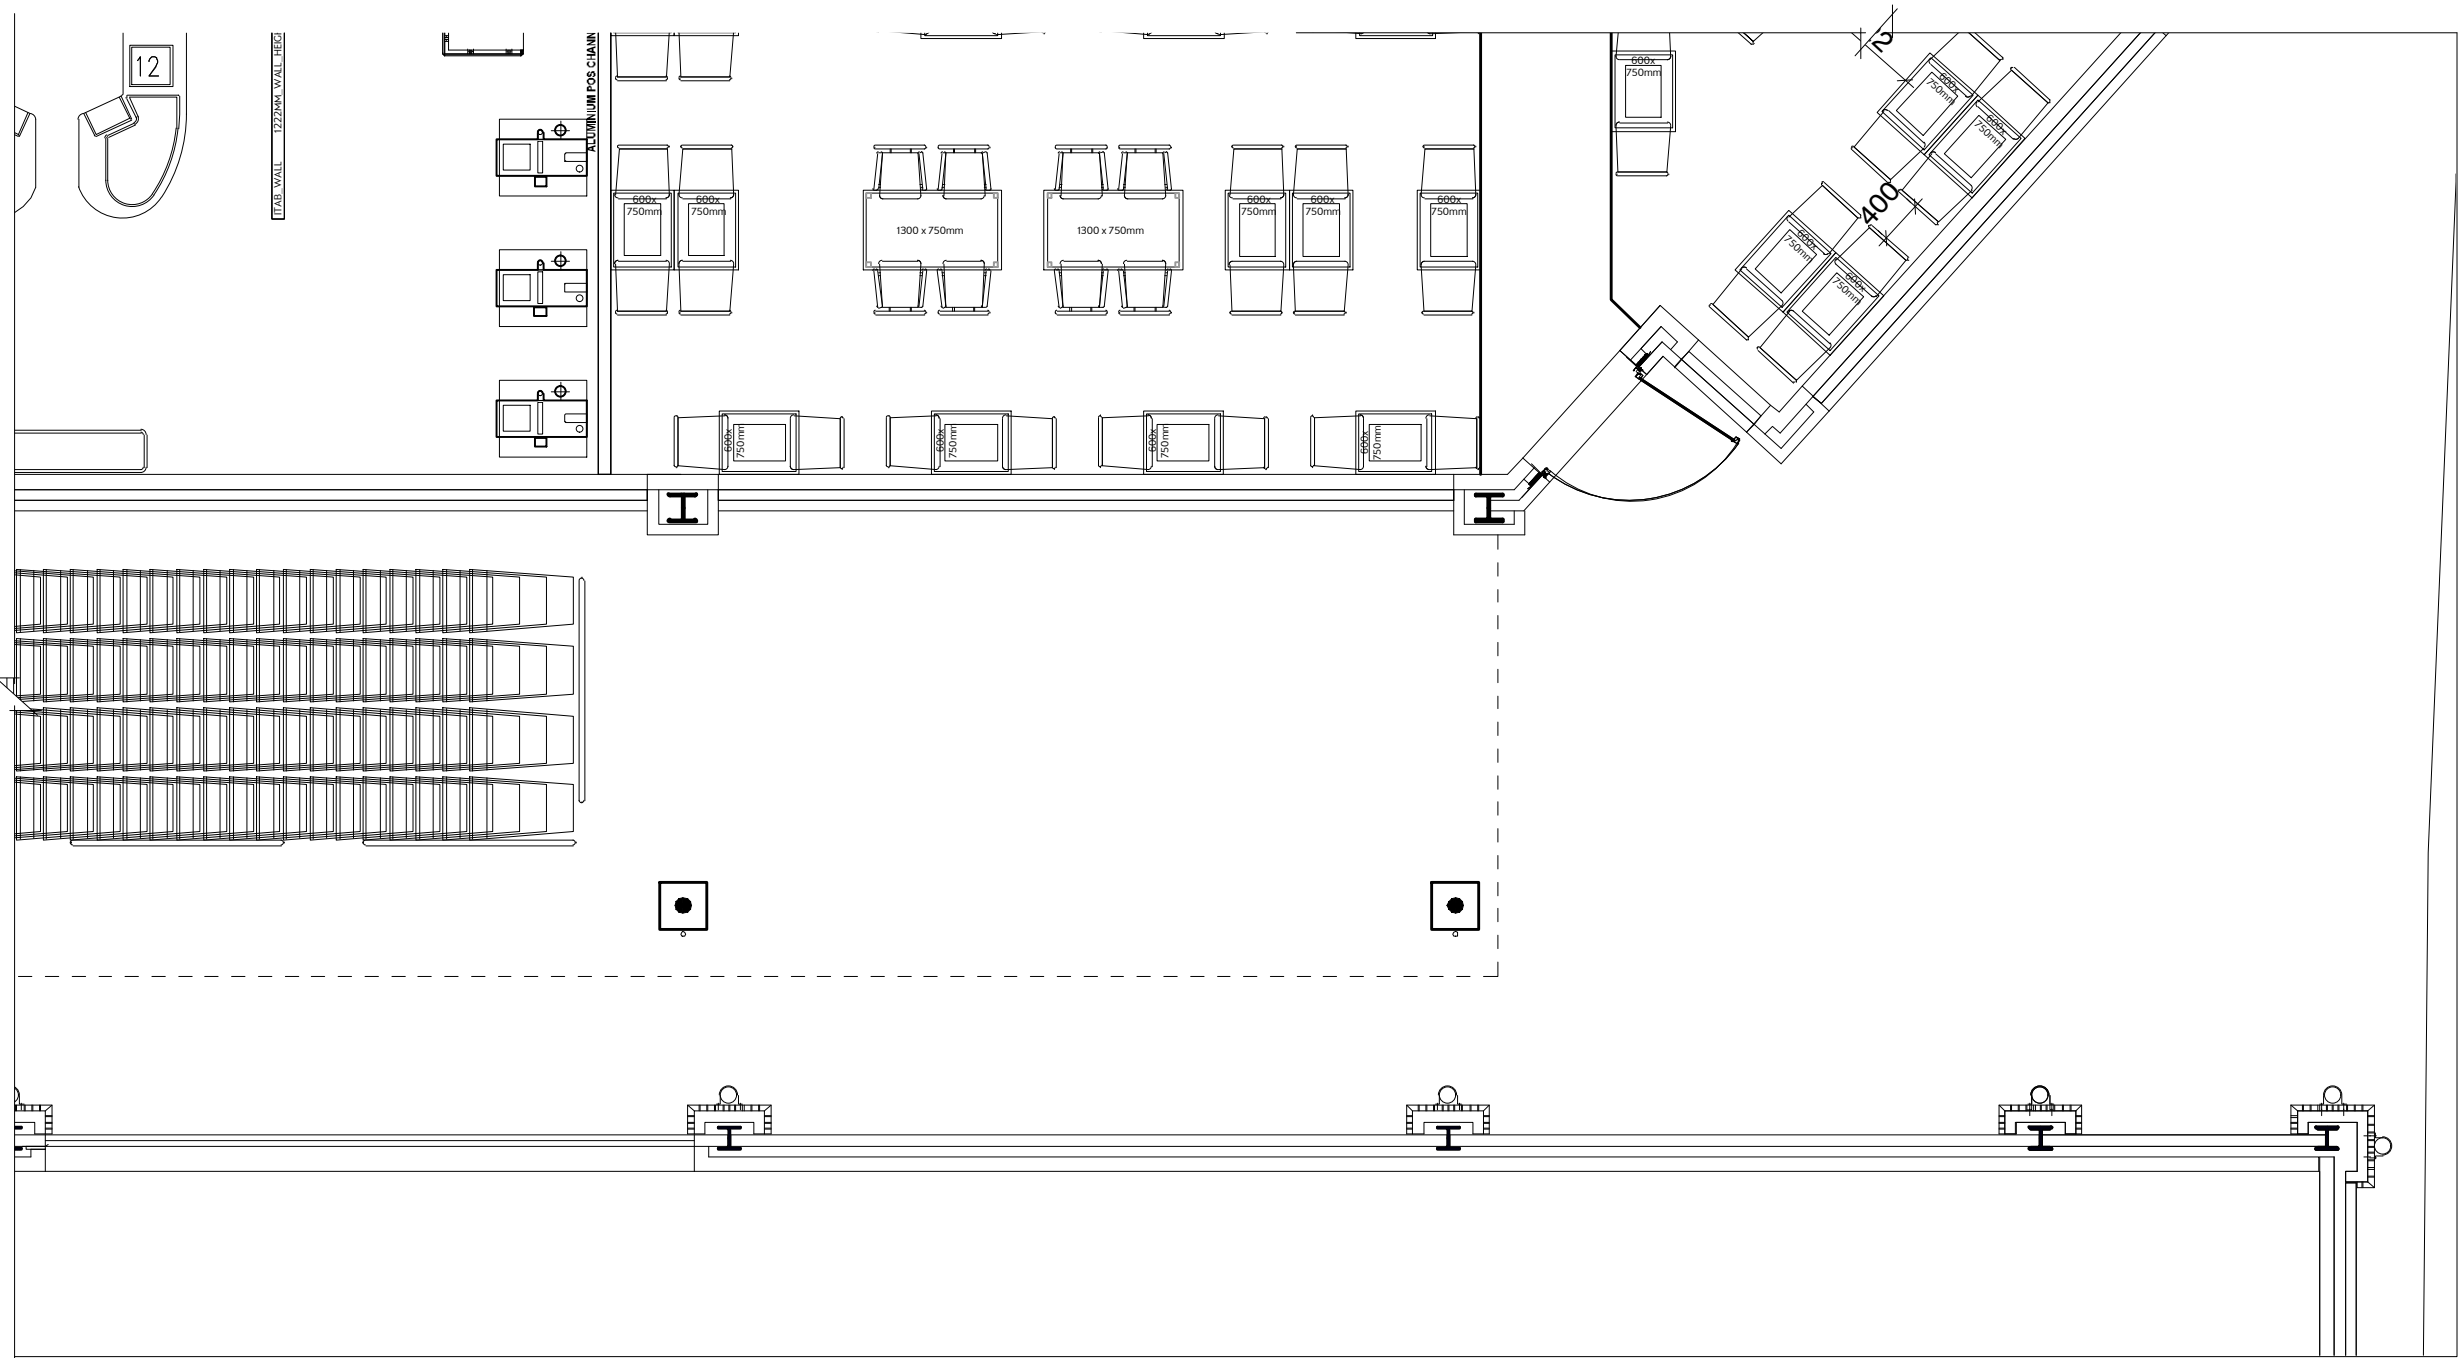

1 EXISTING PART GROUND FLOOR PLAN
SCALE 1:50

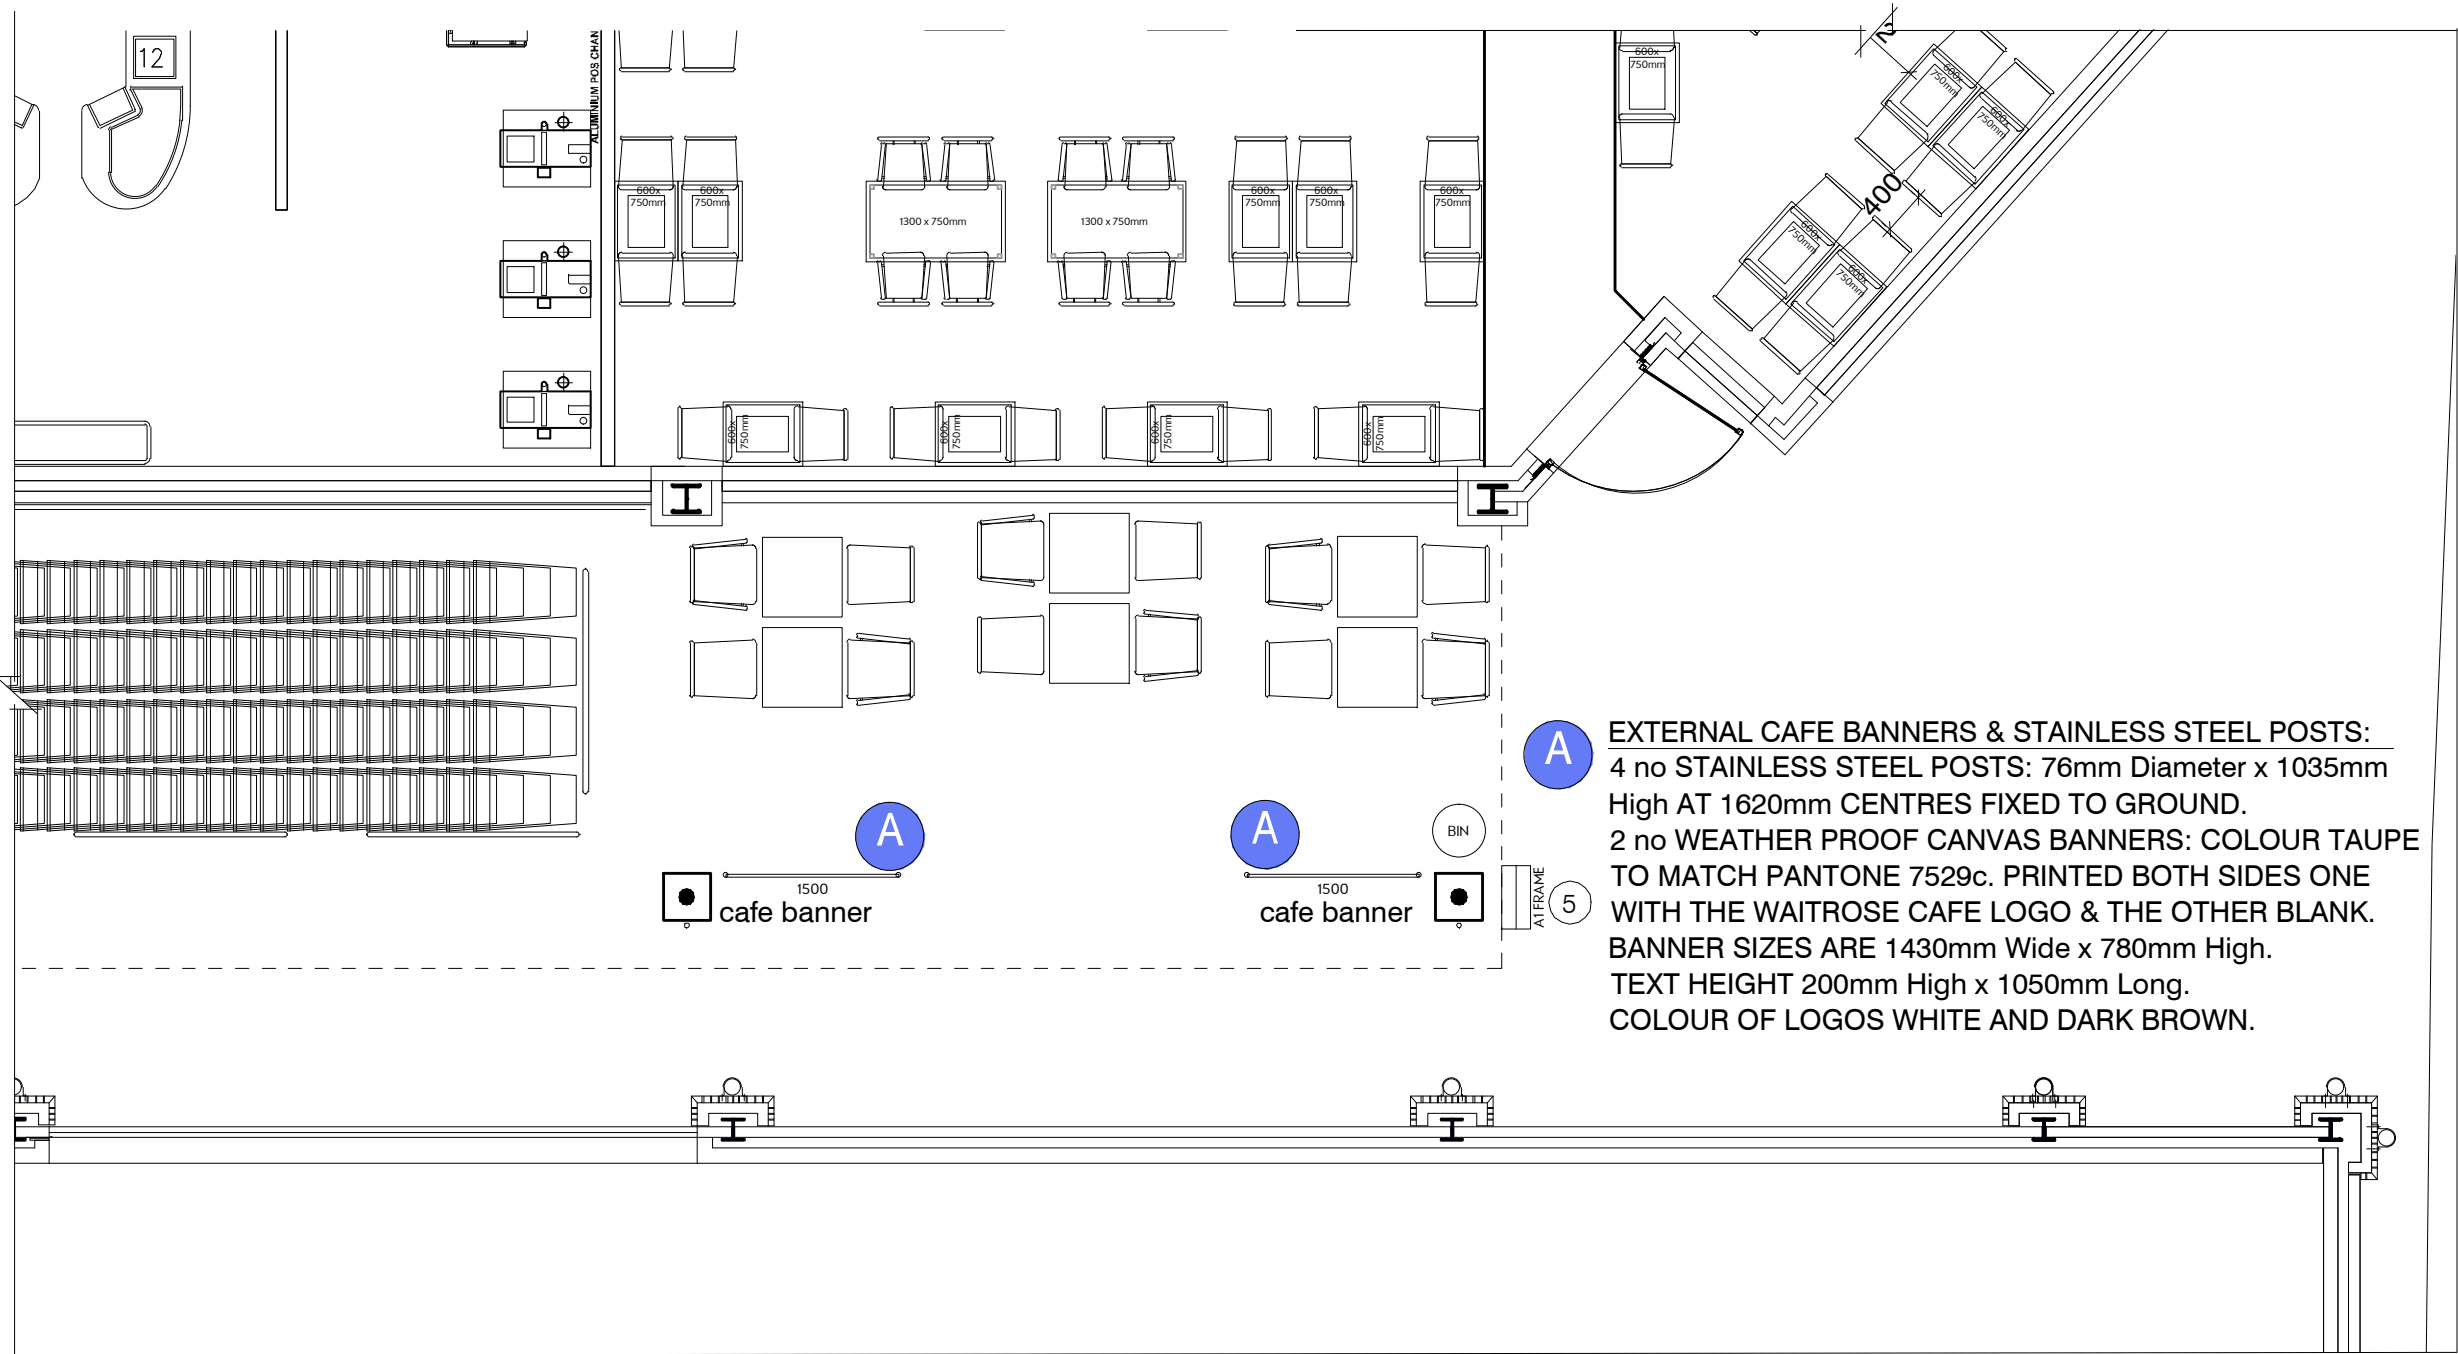


2 PROPOSED PART GROUND FLOOR PLAN
SCALE 1:50


EXTERNAL CAFE BANNERS & STAINLESS STEEL POSTS:
4 no STAINLESS STEEL POSTS: 76mm Diameter x 1035mm High AT 1620mm CENTRES FIXED TO GROUND.
2 no WEATHER PROOF CANVAS BANNERS: COLOUR TAUPE TO MATCH PANTONE 7529c. PRINTED BOTH SIDES ONE WITH THE WAITROSE CAFE LOGO & THE OTHER BLANK. BANNER SIZES ARE 1430mm Wide x 780mm High. TEXT HEIGHT 200mm High x 1050mm Long. COLOUR OF LOGOS WHITE AND DARK BROWN.




3 EXAMPLE IMAGE OF PROPOSED BANNERS
SCALE NTS

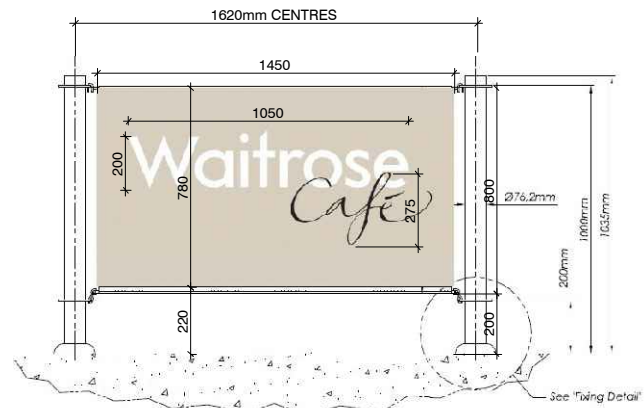


4 PROPOSED BANNERS & POSTS DETAILS
SCALE 1:20

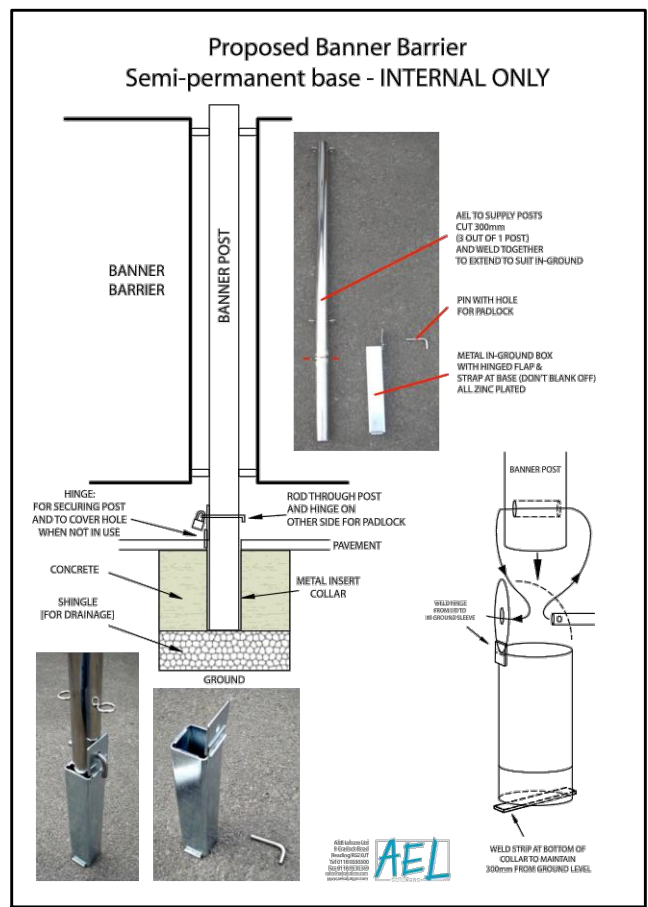

5 PROPOSED POST FIXING DETAILS
SCALE NTS

 

KEYPLAN

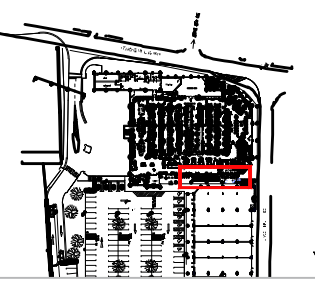

NOTES



PROJECT
WAITROSE WATERLOOVILLE 239
ADVERTISING CONSENT

TITLE:
EXISTING AND PROPOSED
PART GROUND FLOOR PLAN

DRAWING NO: 15-065.239-AG(P)-010 REV: - SCALE @ A1 1:50

BY: EOC CMK: GV DATE: 14.09.15

KEEPS USED IN THIS DRAWING:

INFORMATION

B+R ARCHITECTS

Suncoast House 18-26 Essex Road London N1 8LN
T 020 3227 0800 E design@bamb-r-arch.com
www.bamb-r-arch.com