
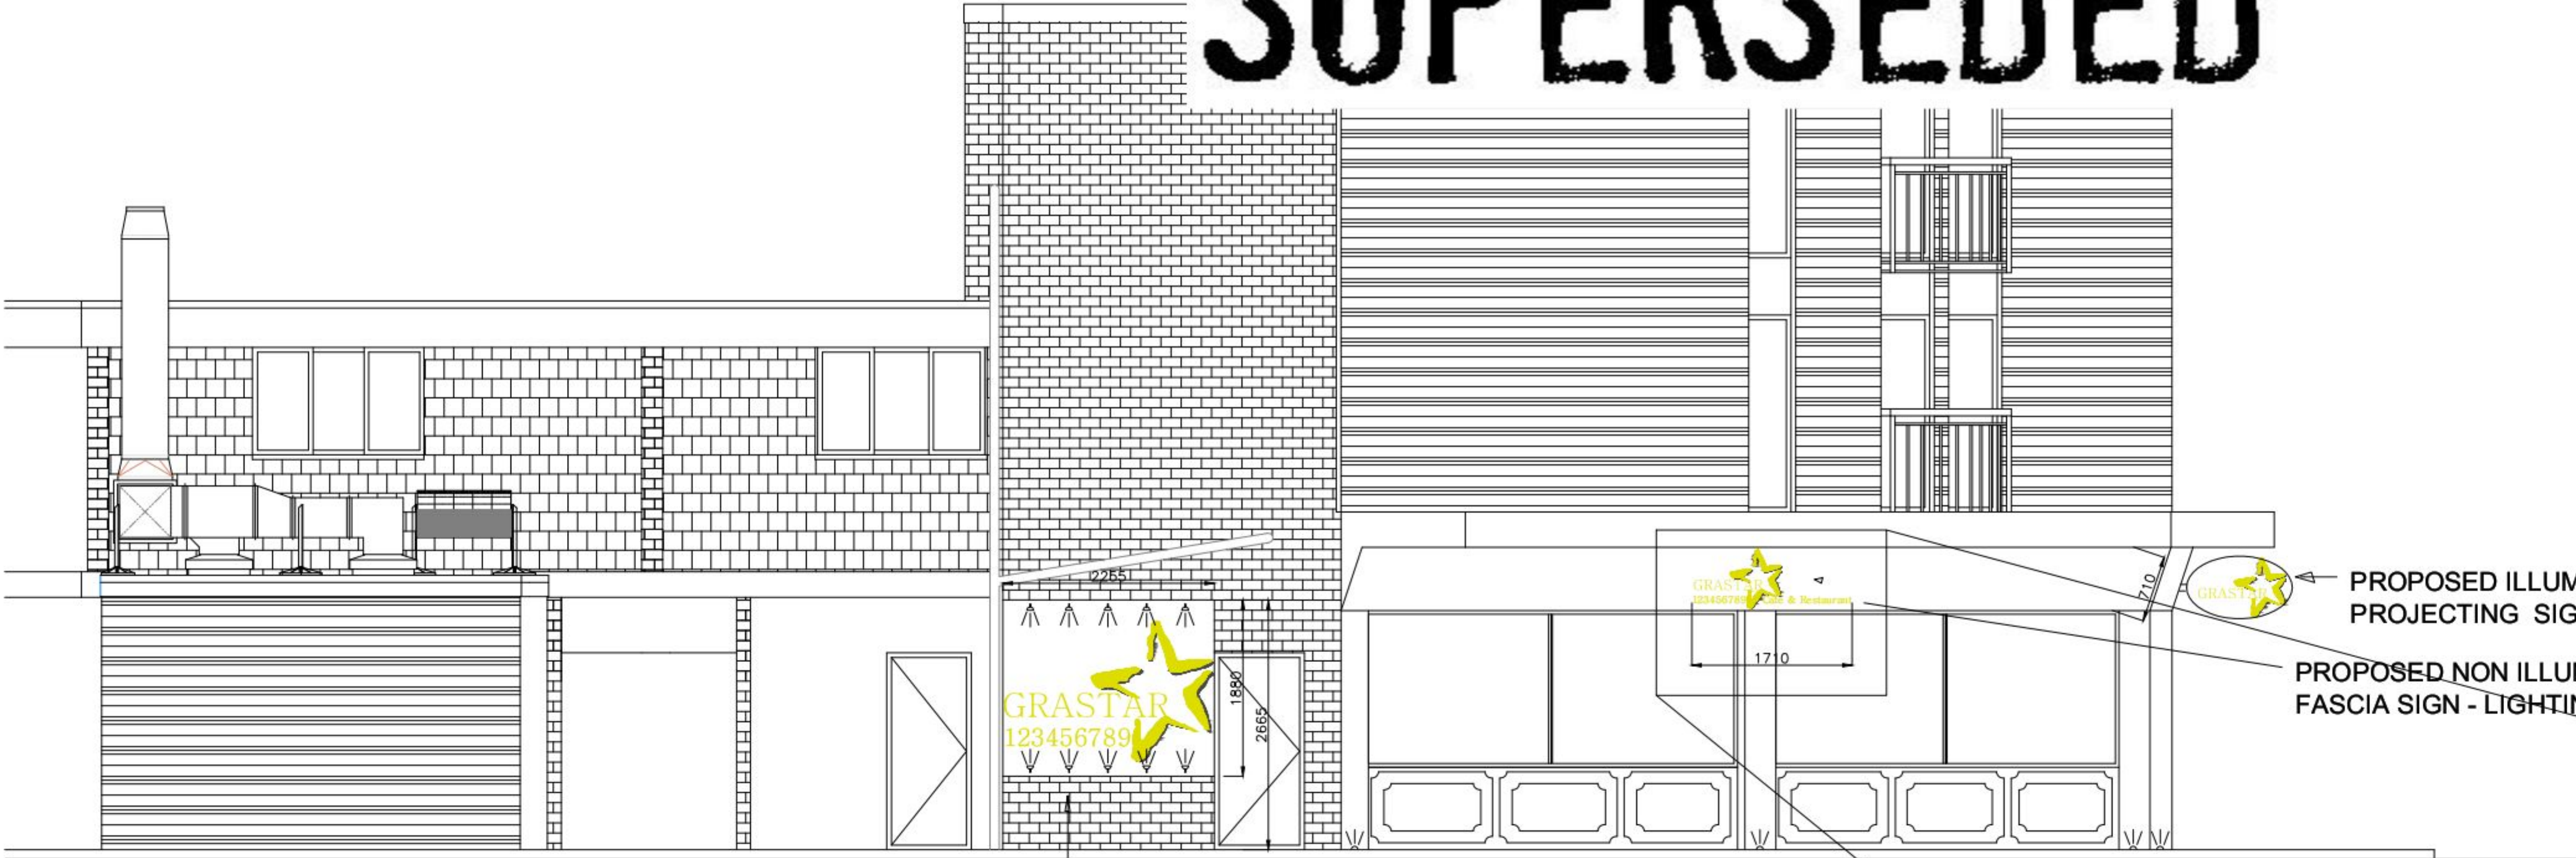


0m 1m 2m 3m 4m 5m 6m 7m 8m 9m 10m

SUPERSEDED

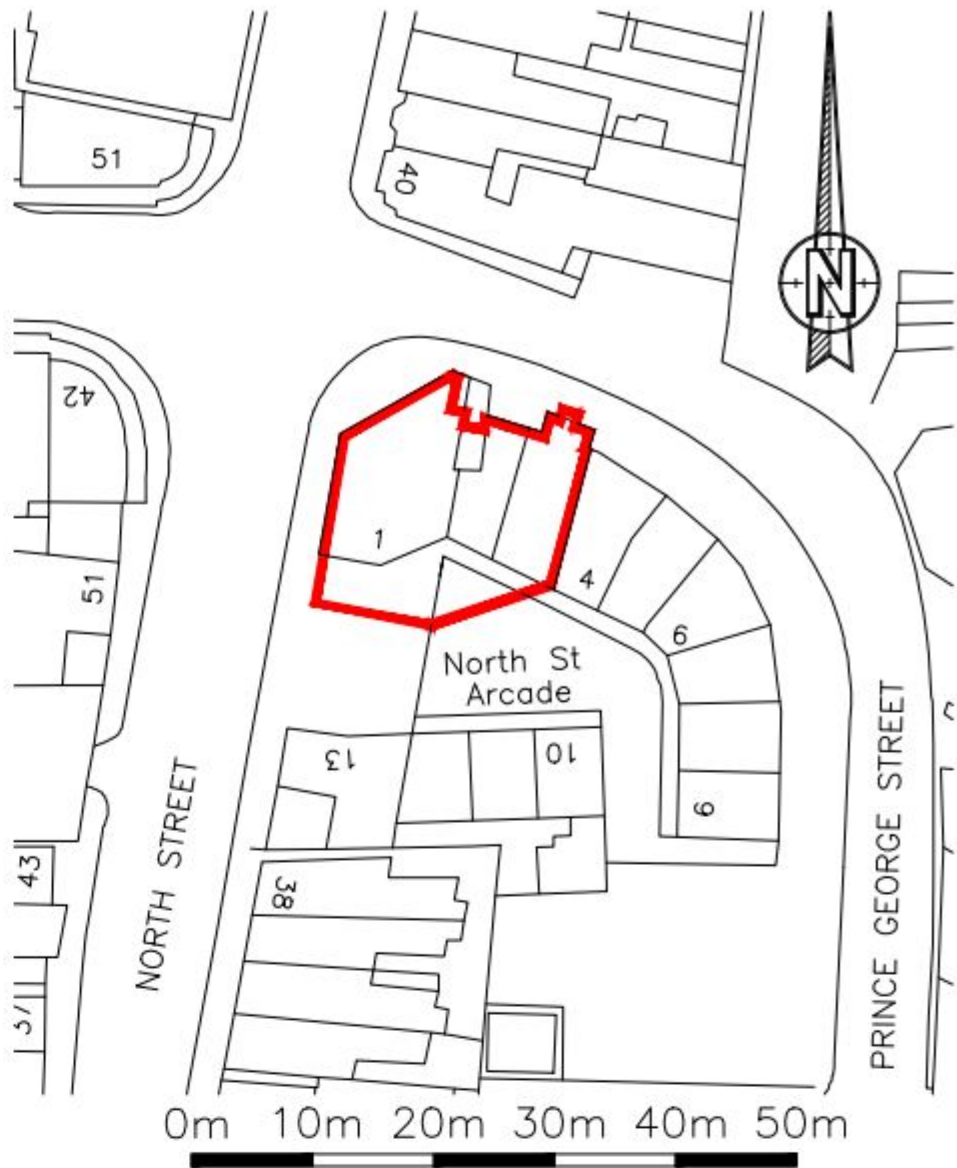

PROPOSED
NORTH ELEVATION

PROPOSED ILLUMINATED
WALL SIGN

PROPOSED ILLUMINATED
PROJECTING SIGN
PROPOSED NON ILLUMINATED
FASCIA SIGN - LIGHTING IN SOFFIT



EXISTING
NORTH ELEVATION

TYPICAL FASCIA SIGN
TELEPHONE NUMBER NOT KNOWN

notes:

revisions: | 06.02.2009 |

revisions:

1-3 north Street Arcade
Grastar
Havant

drawing information

title:
SIGNAGE
ELEVATIONS SHEET 1
BUILDING REGULATIONS
November 14
scale:
1:50 @ A1
SL
status:
date:
drawn by:
chk'd by:



PWP Architects Ltd 61 South Street, Havant, Hampshire PO9 1BZ
t: 02392 482494 f: 02392 481152
e: design@pwp-architects.com
w: www.pwp-architects.com

job: 5193 dwg: 1300 rev:



NOTE: The contractor is responsible for checking all site dimensions and levels. These should be checked prior to the ordering of any components and before the commencement of the works. All discrepancies should be brought to the attention of the Contract Administrator