
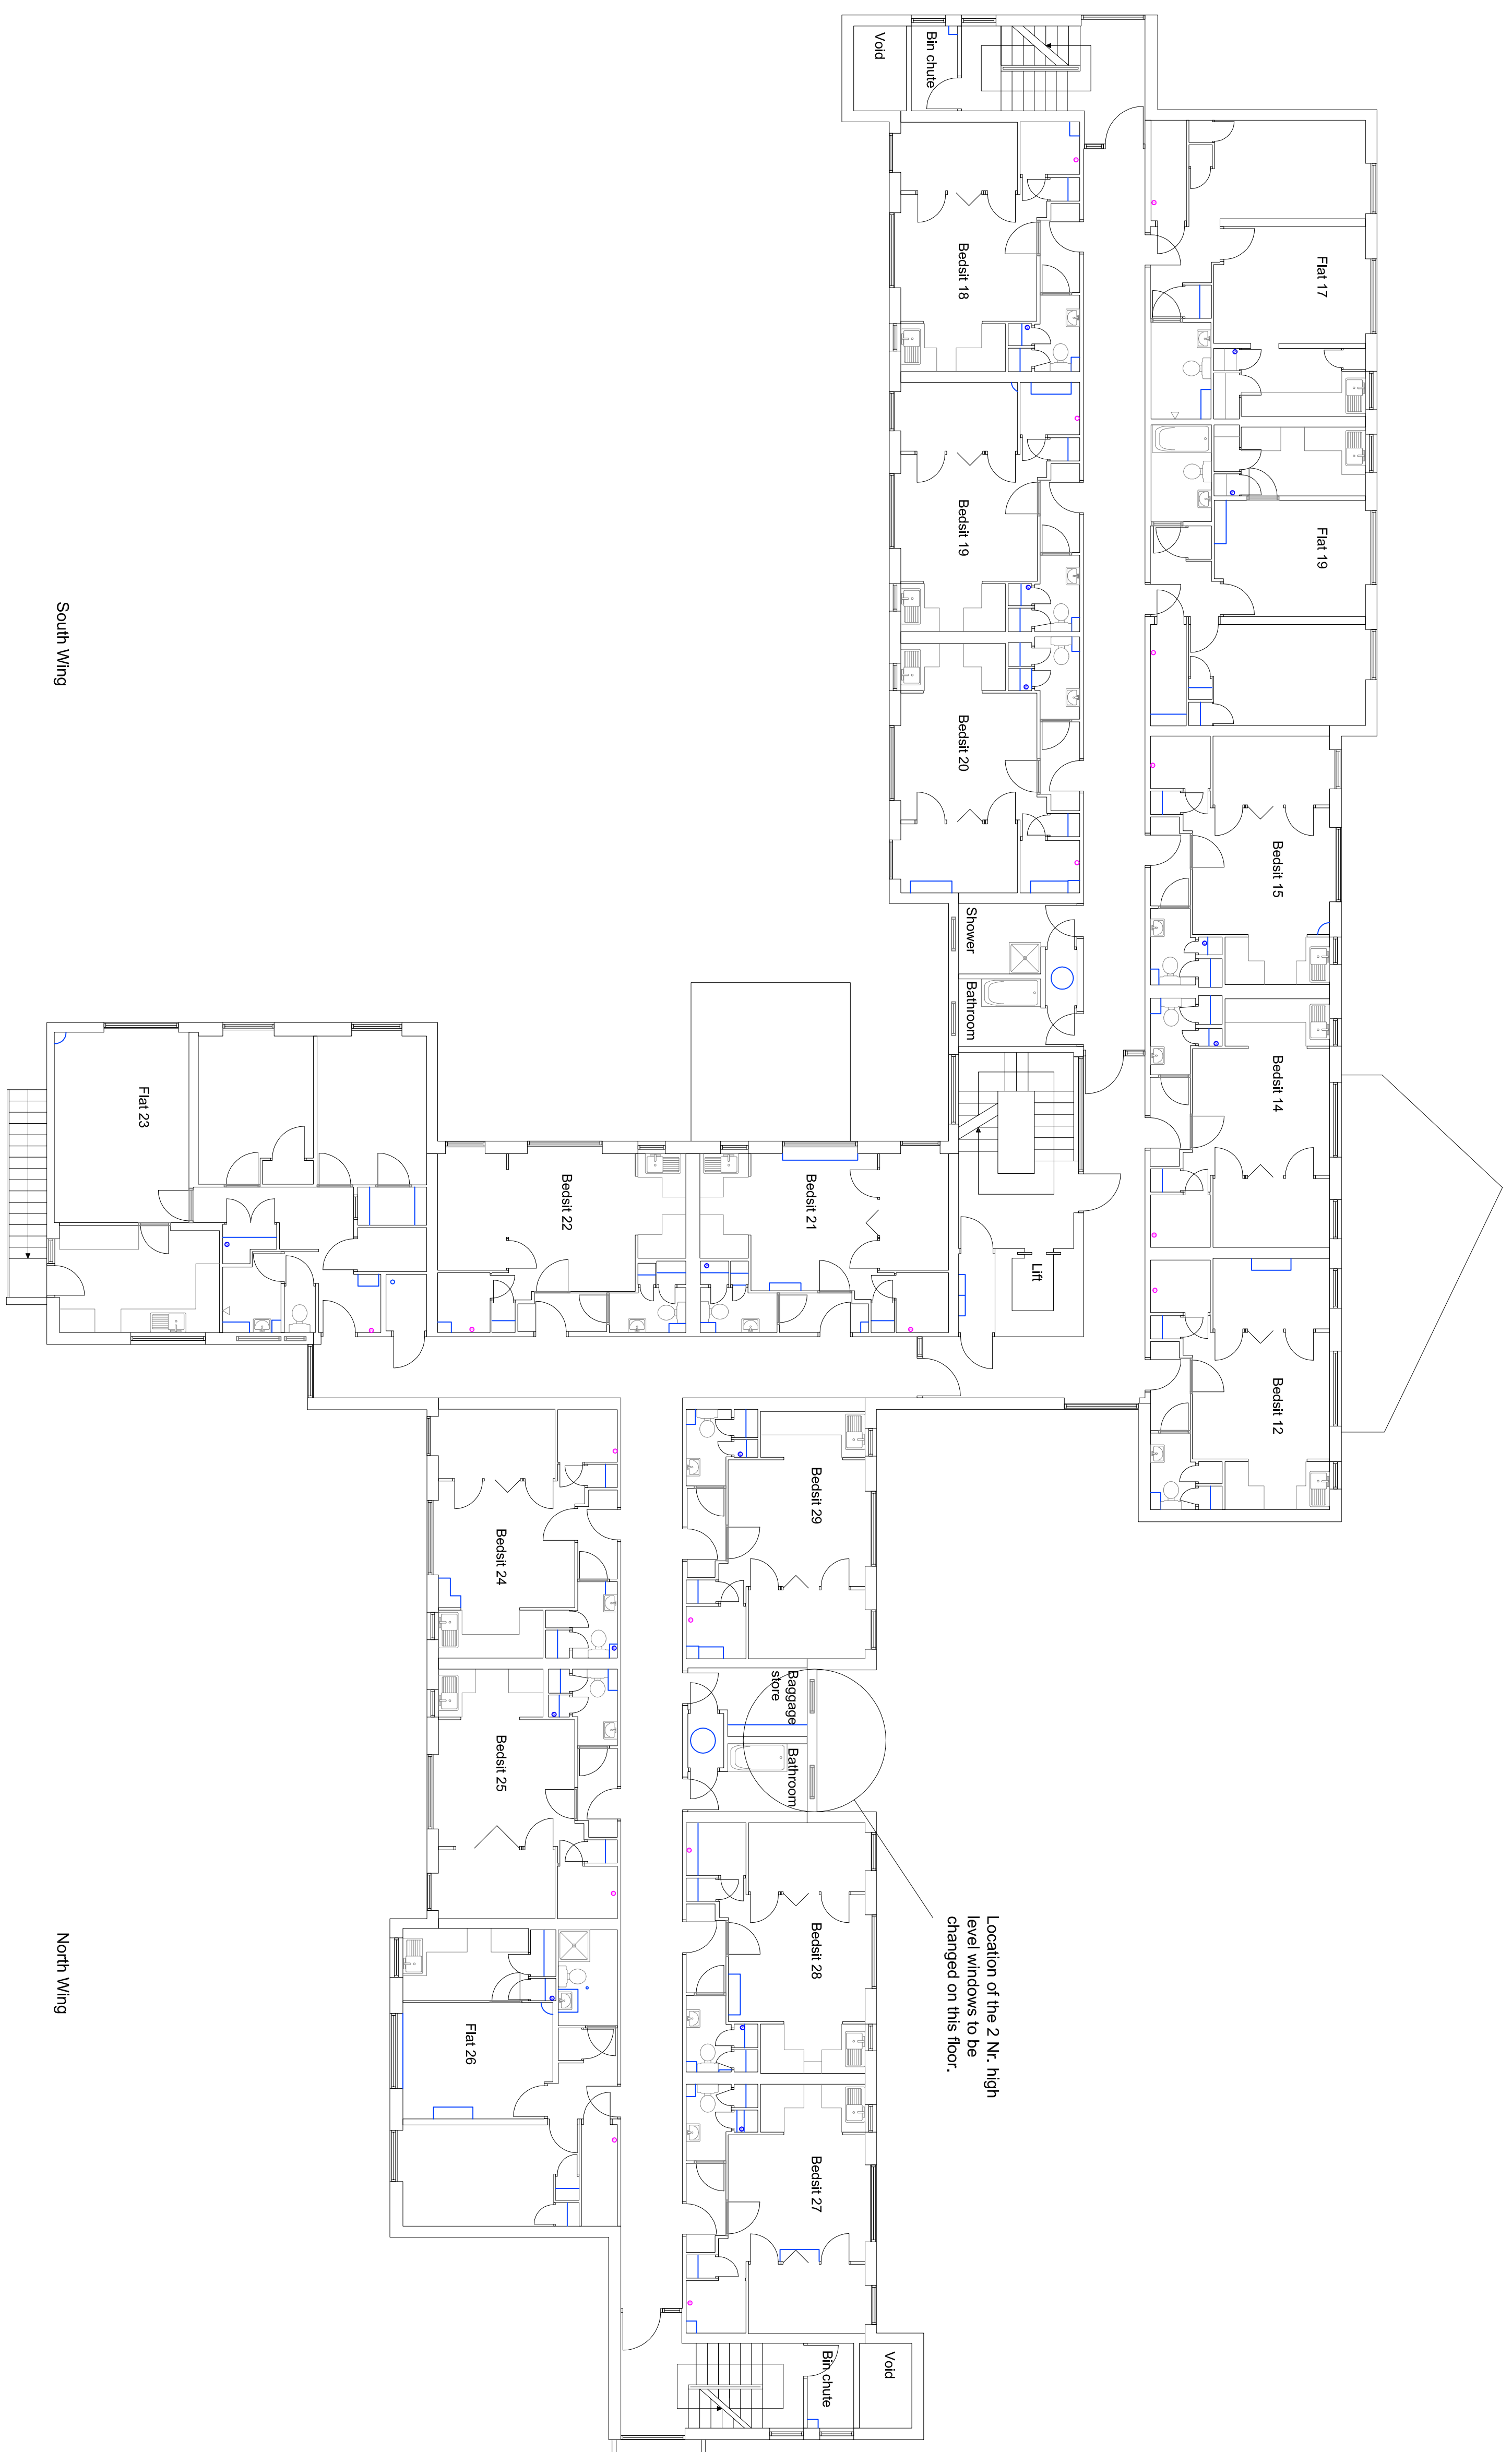


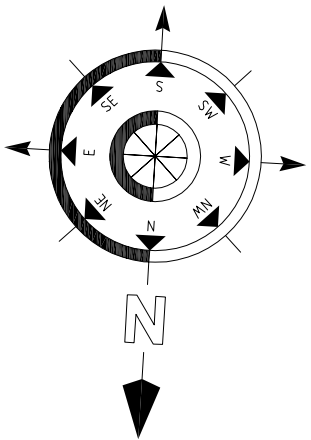

Doc No: PPT/18/0004 Date: 04/01/2018 Scale: 1:100 (B & M) Drawn By: ST Checked:	PROJECT ALLOCATION AND REBURNISHMENT PROJECT AT SI CLAIRE COURT, LEIGH PARK, HAVANT HAMPSHIRE PO9 4JF CLIENT: Portsmouth City Council	Project Number: 00000000 Prepared By: [Blank] Date: [Blank]
TITLE: EXISTING FIRST FLOOR PLAN		
PARKER TORNSGROVE		
PLANNING		
Parker Torningrove Limited Chartered Surveyors Unit 10, The Old Mill, Mill Lane, Havant, Hampshire, PO9 1TU Tel: (01329) 8265 81/9 Fax: (01329) 8005 688 Email: enquiries@torningrove.co.uk www.torningrove.co.uk		