



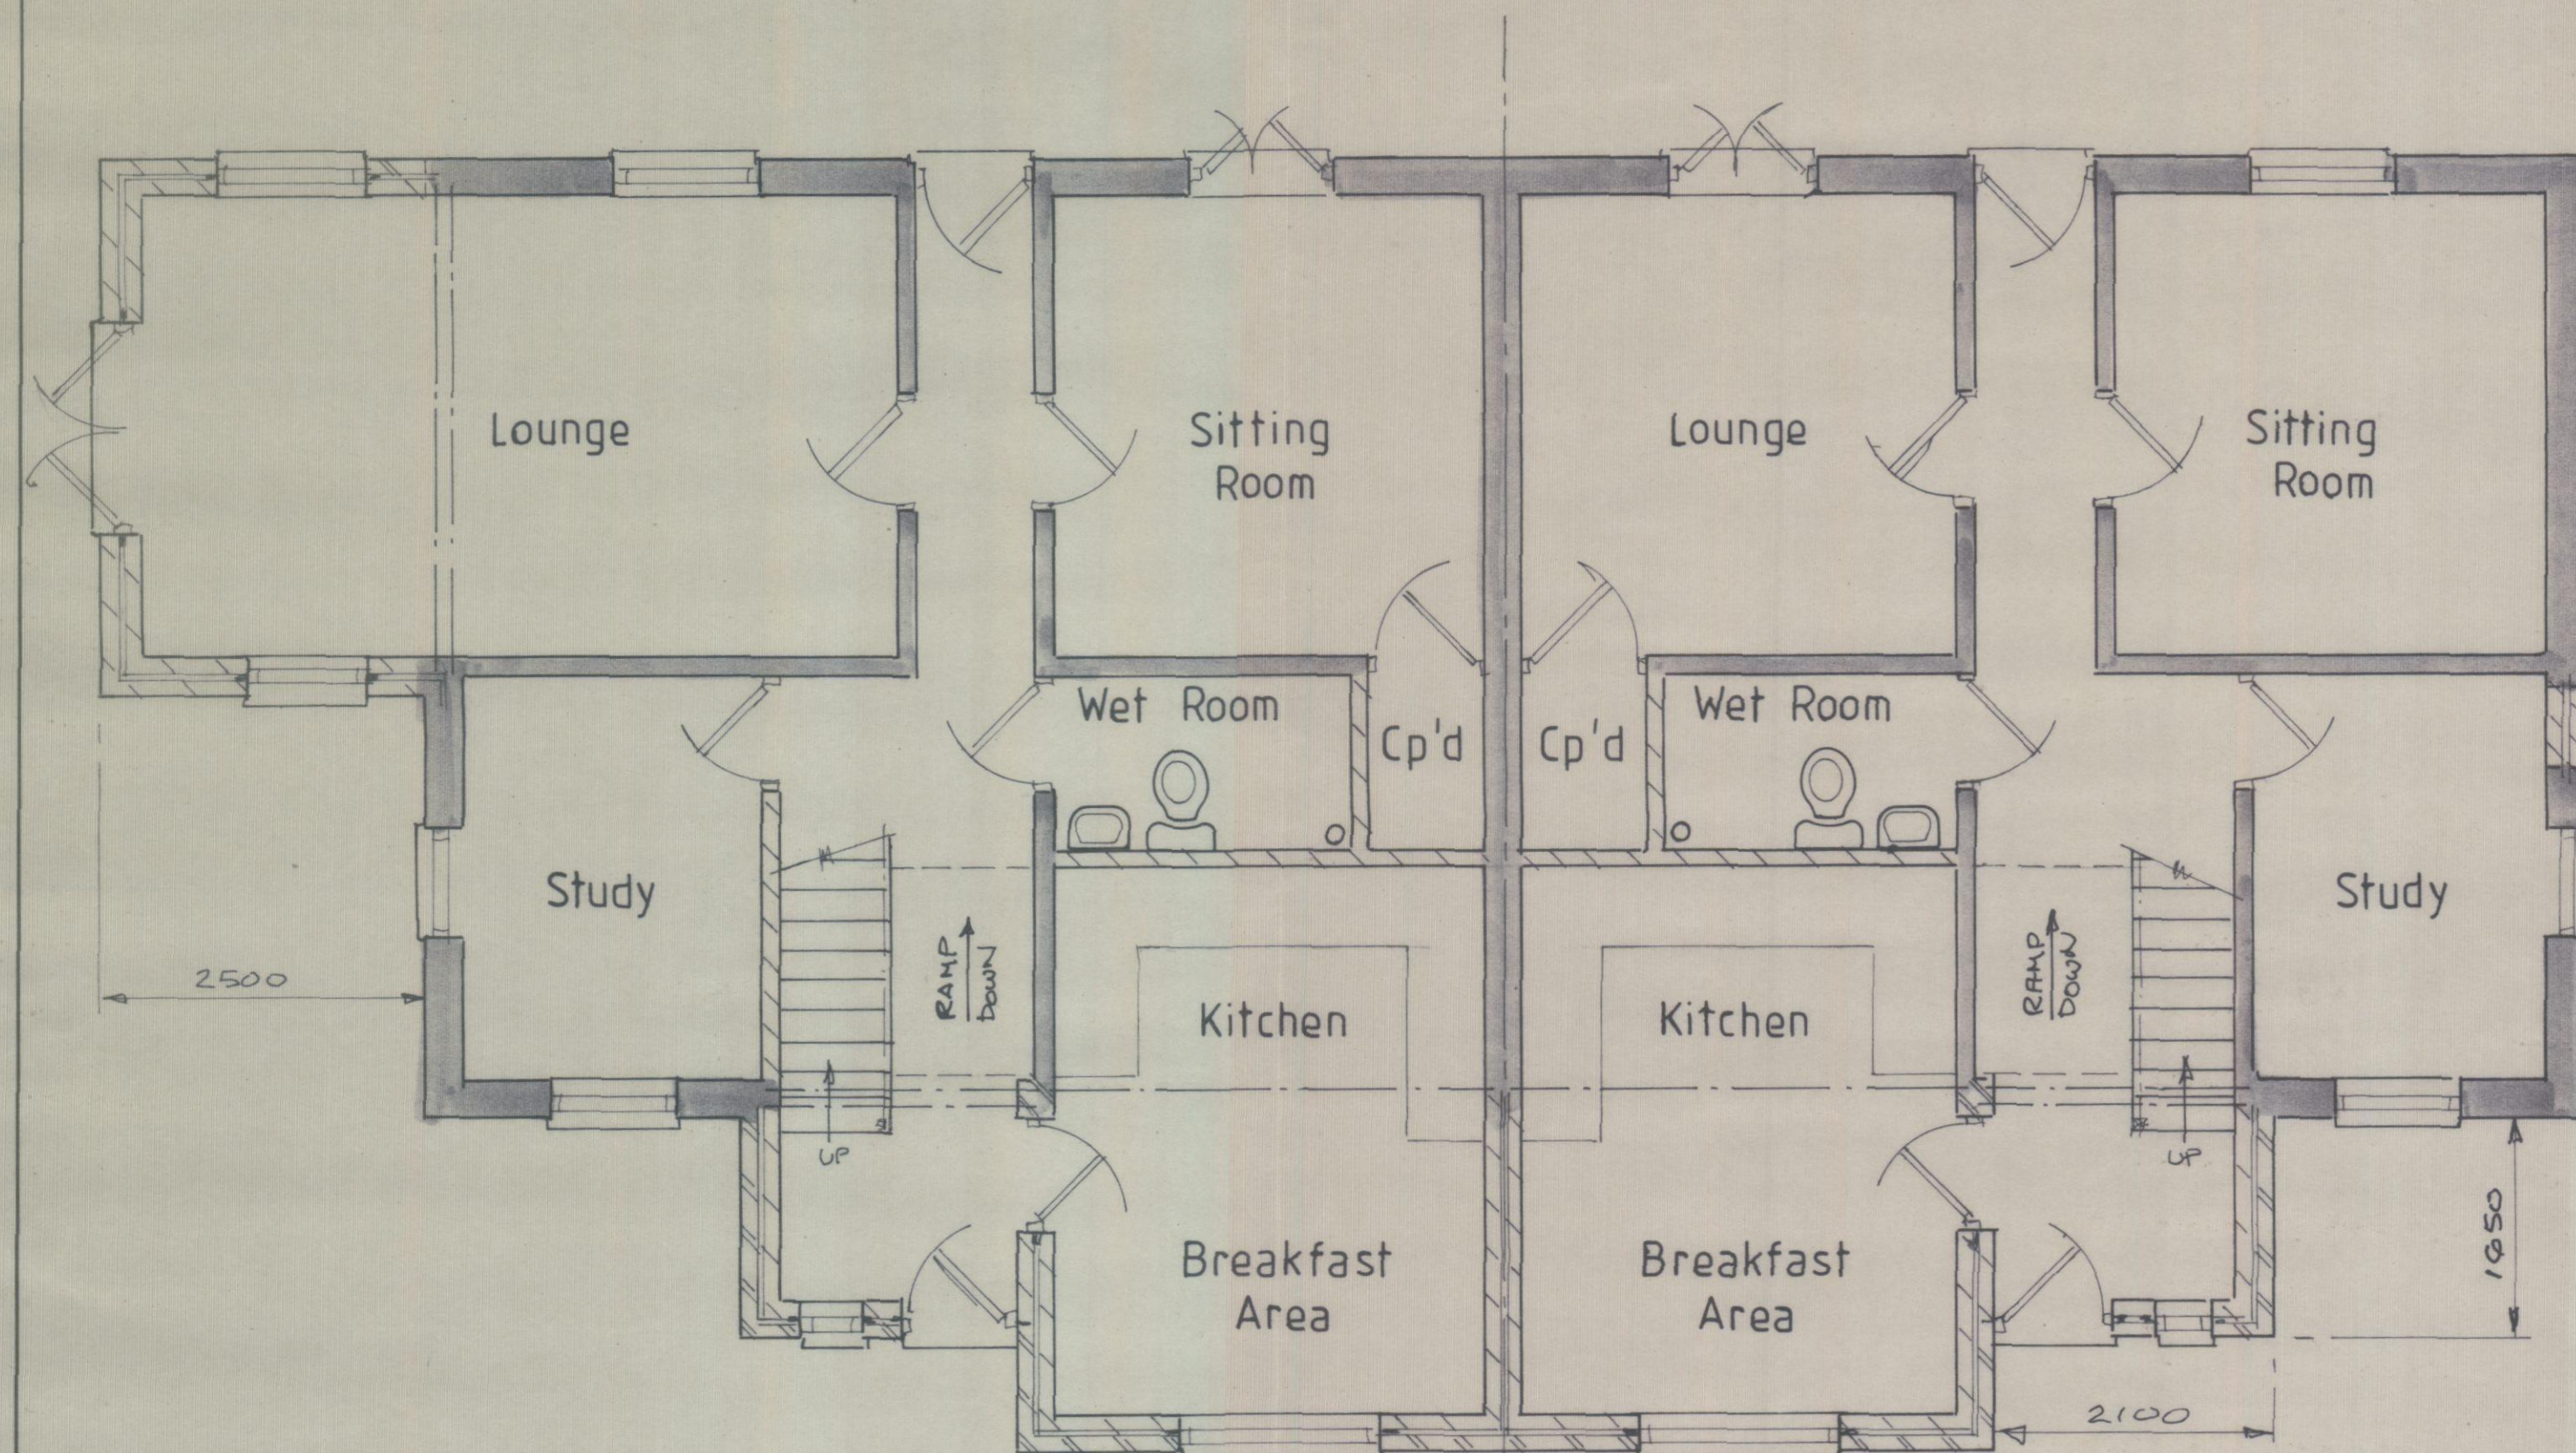


Ground Floor Plan


0 1 2 3 4 5 6 METRES
SCALE 1-50

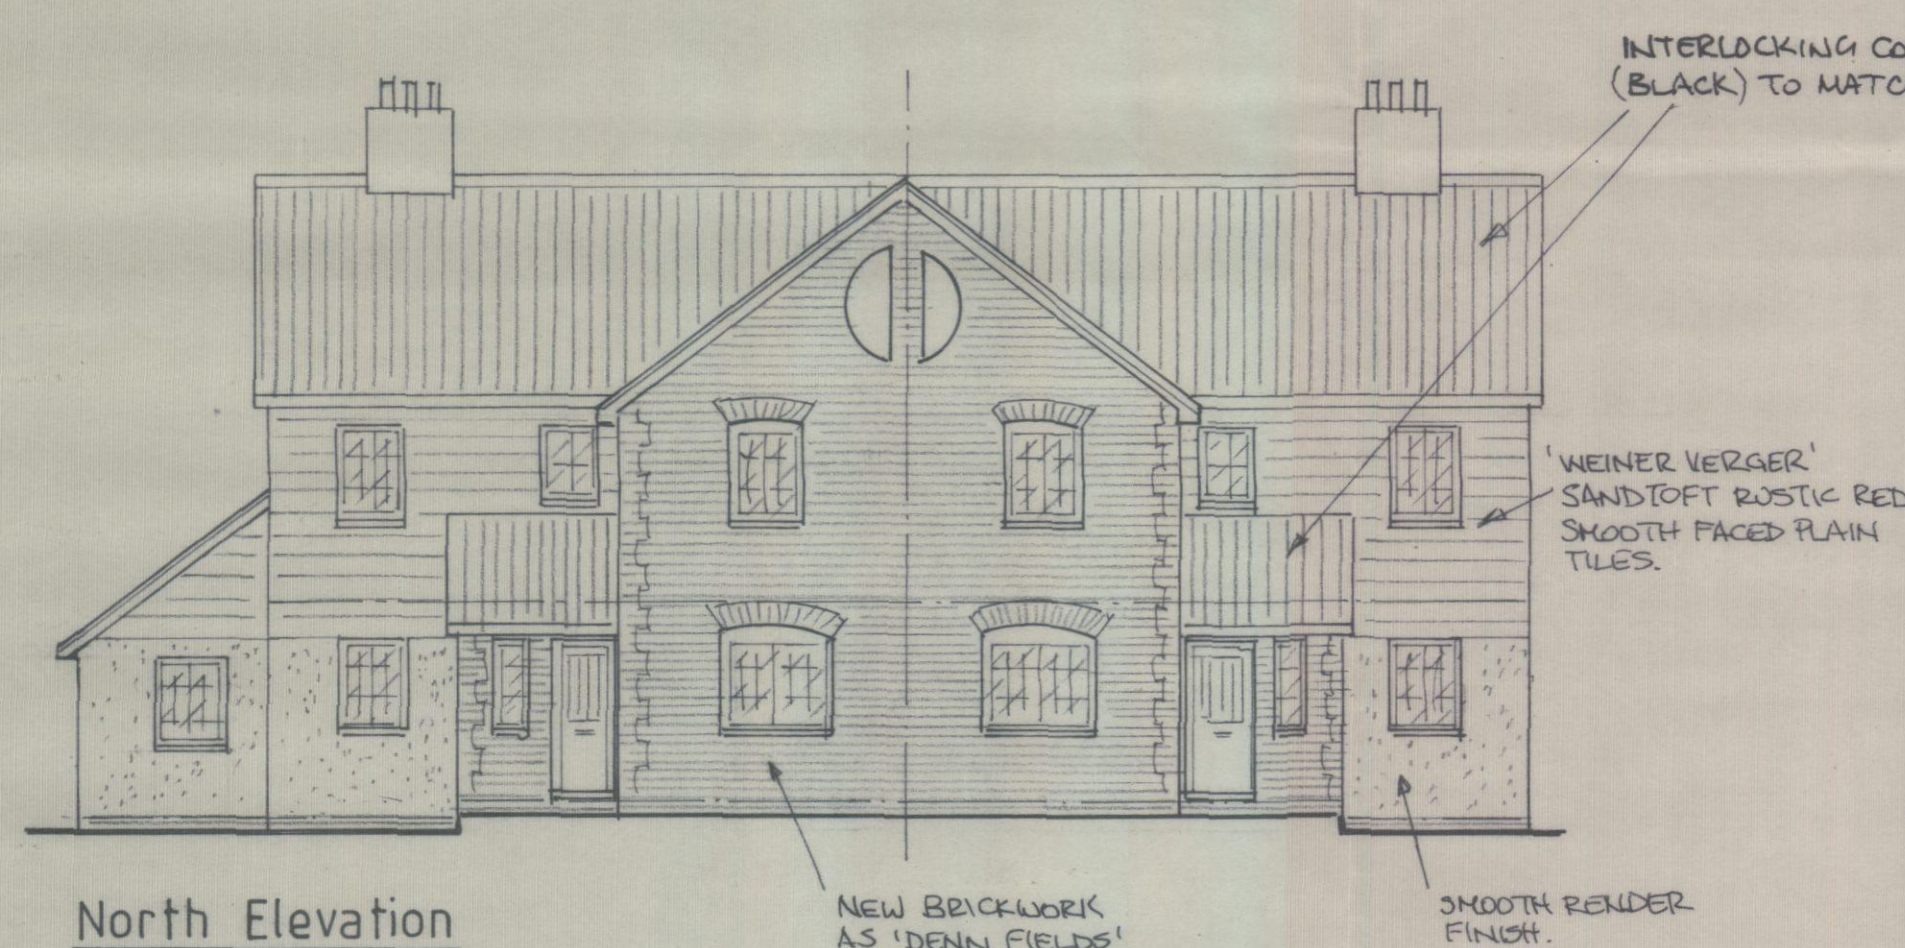

North Elevation

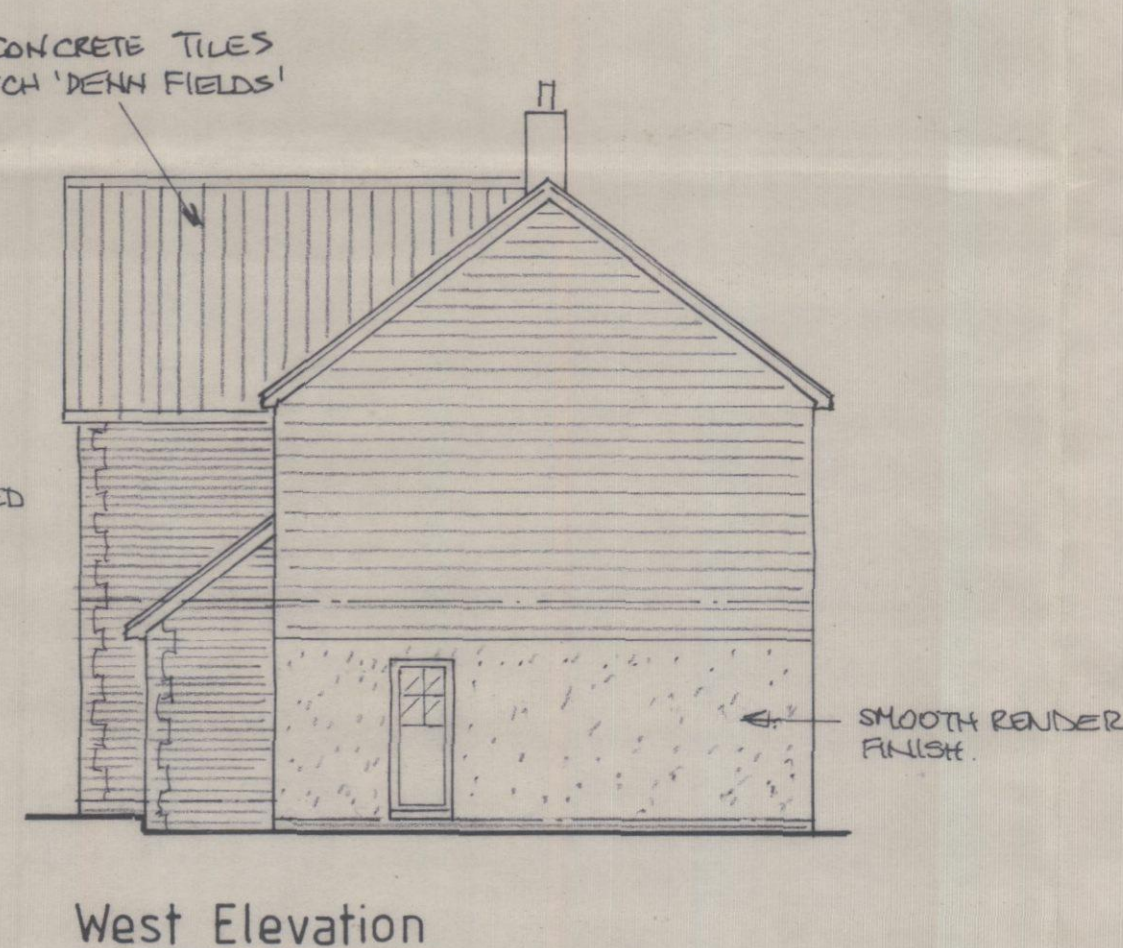


West Elevation

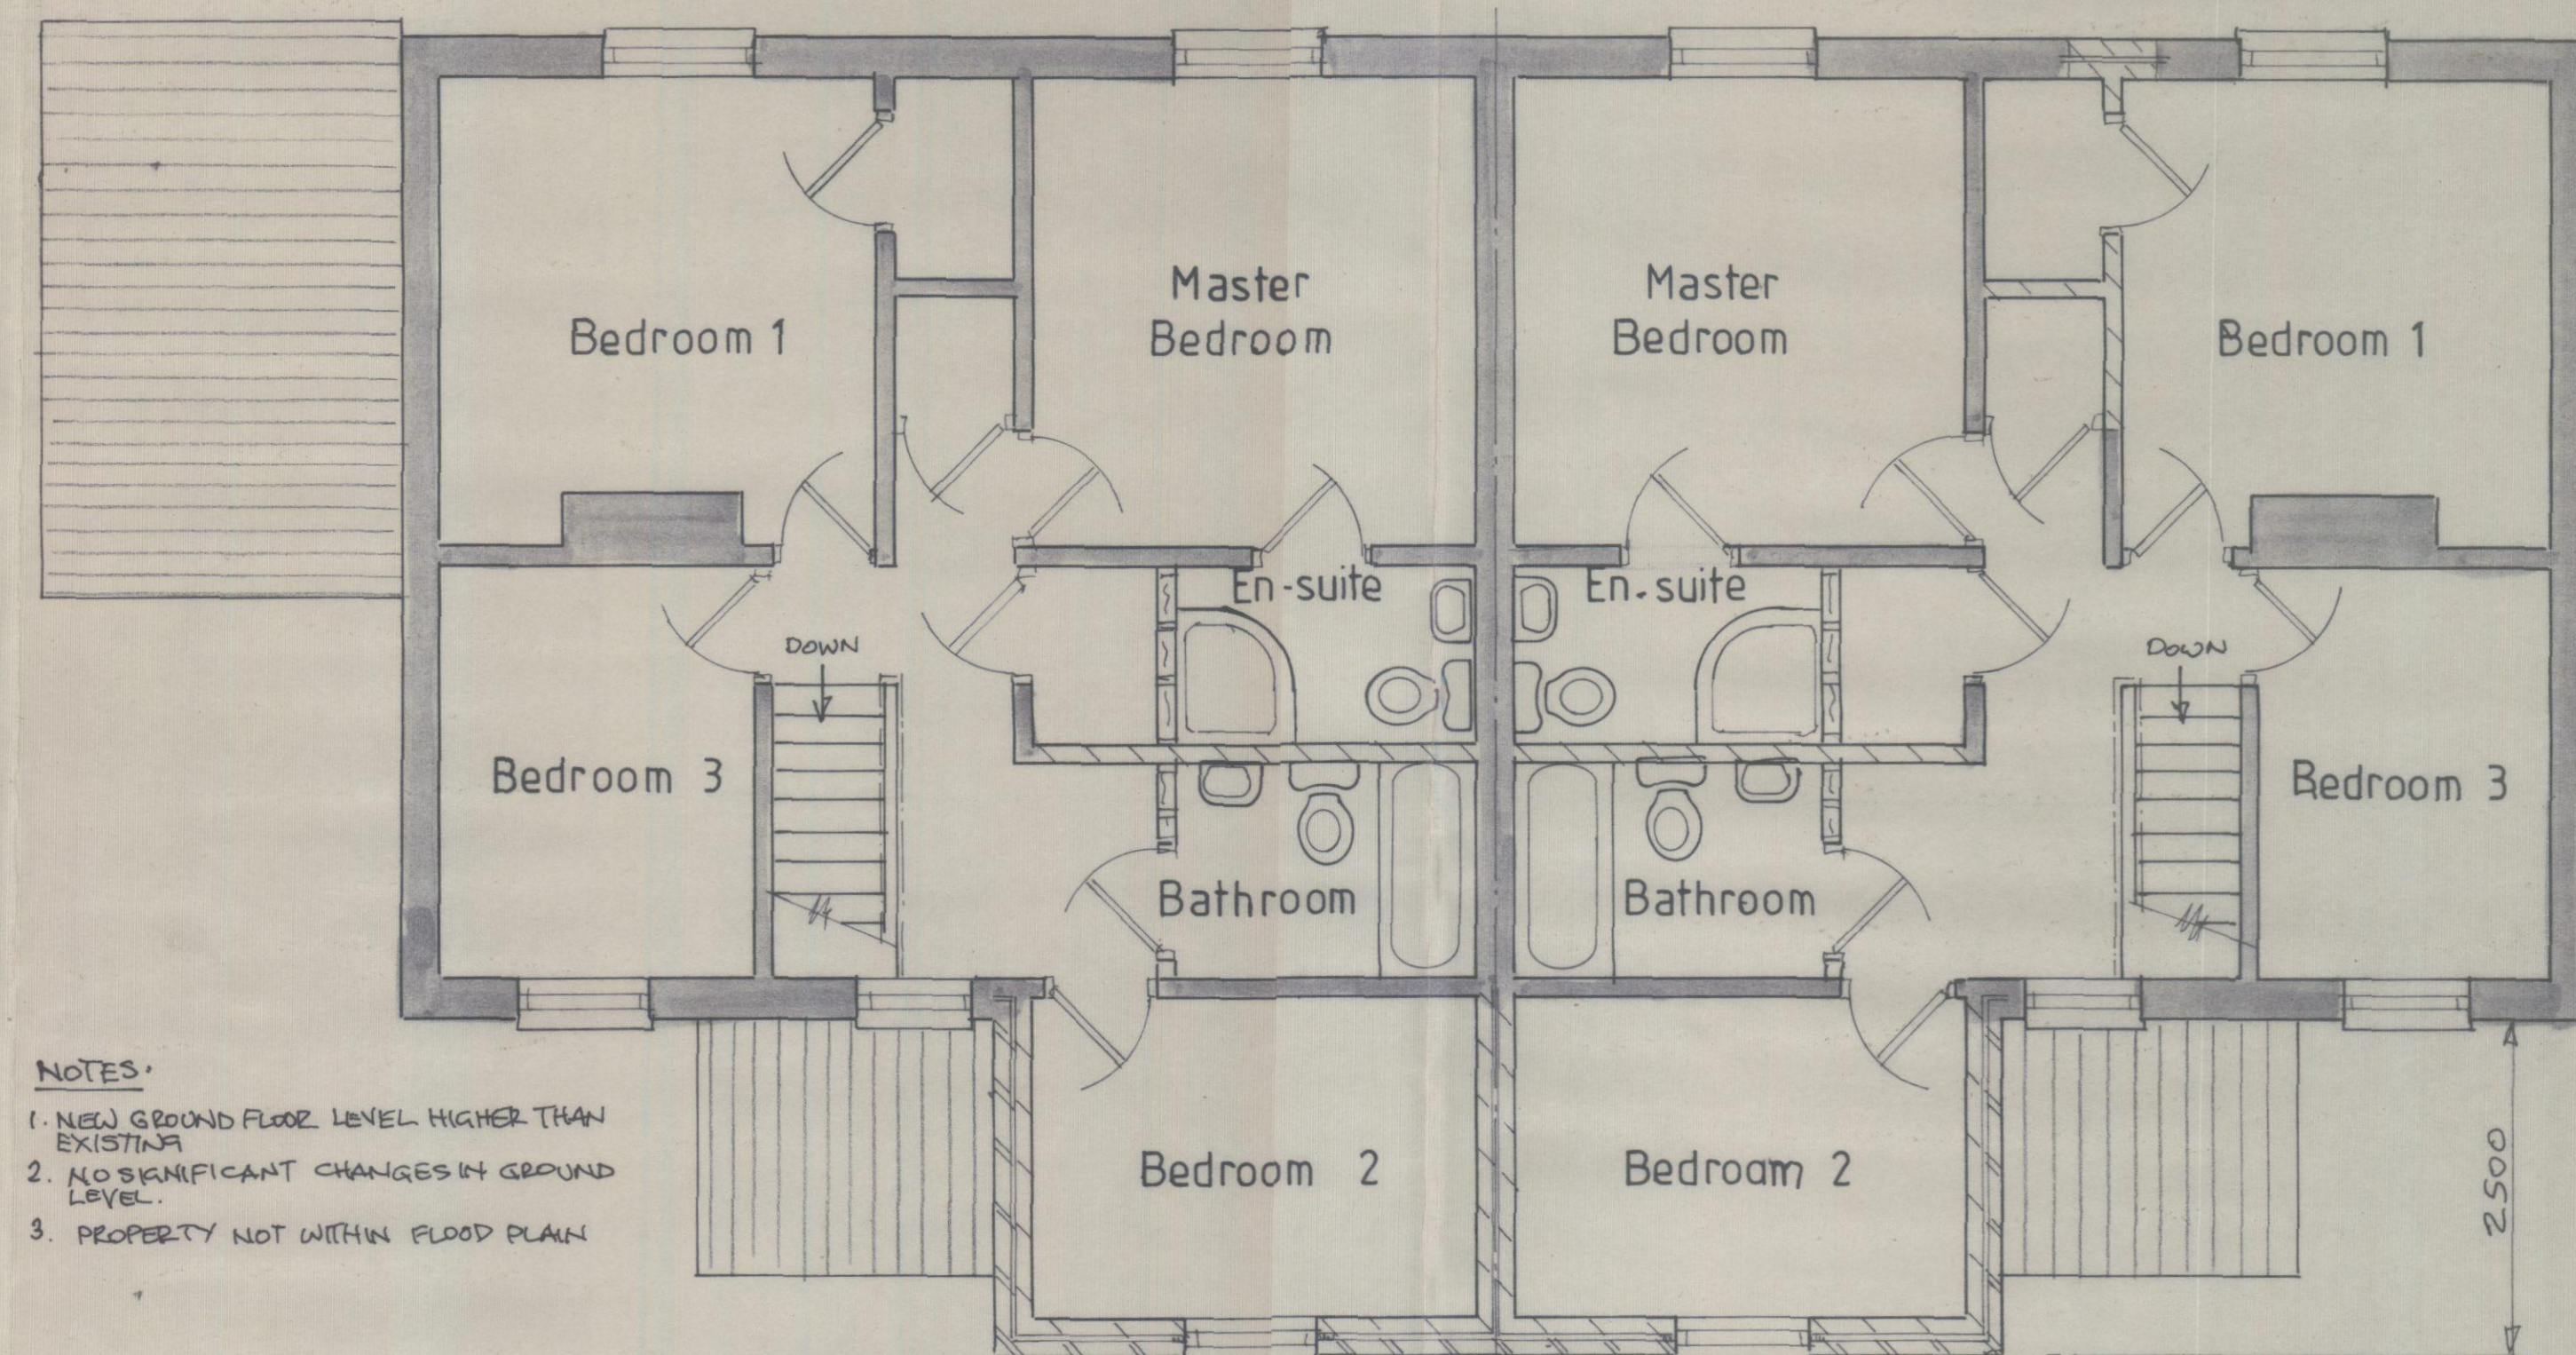

First Floor Plan


3800 3800
2500

- NOTES:
1. NEW GROUND FLOOR LEVEL HIGHER THAN EXISTING
 2. NO SIGNIFICANT CHANGES IN GROUND LEVEL
 3. PROPERTY NOT WITHIN FLOOD PLAIN

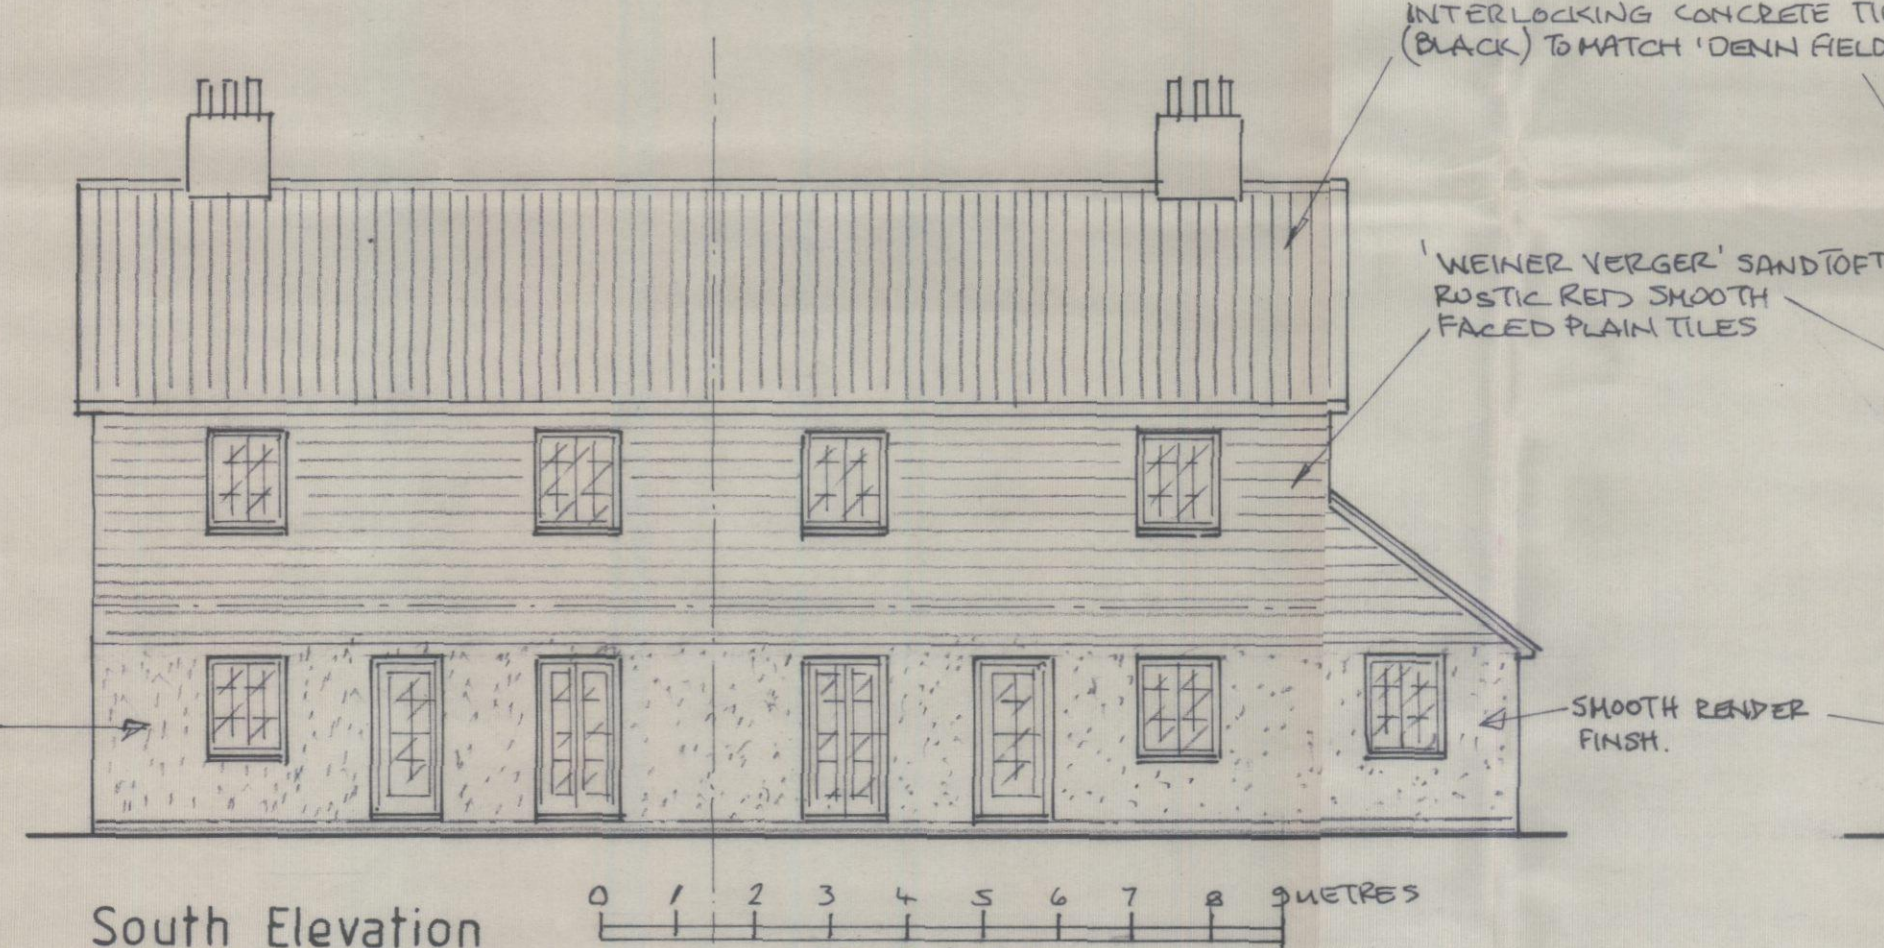


South Elevation

0 1 2 3 4 5 6 7 8 9 METRES
SCALE 1-100

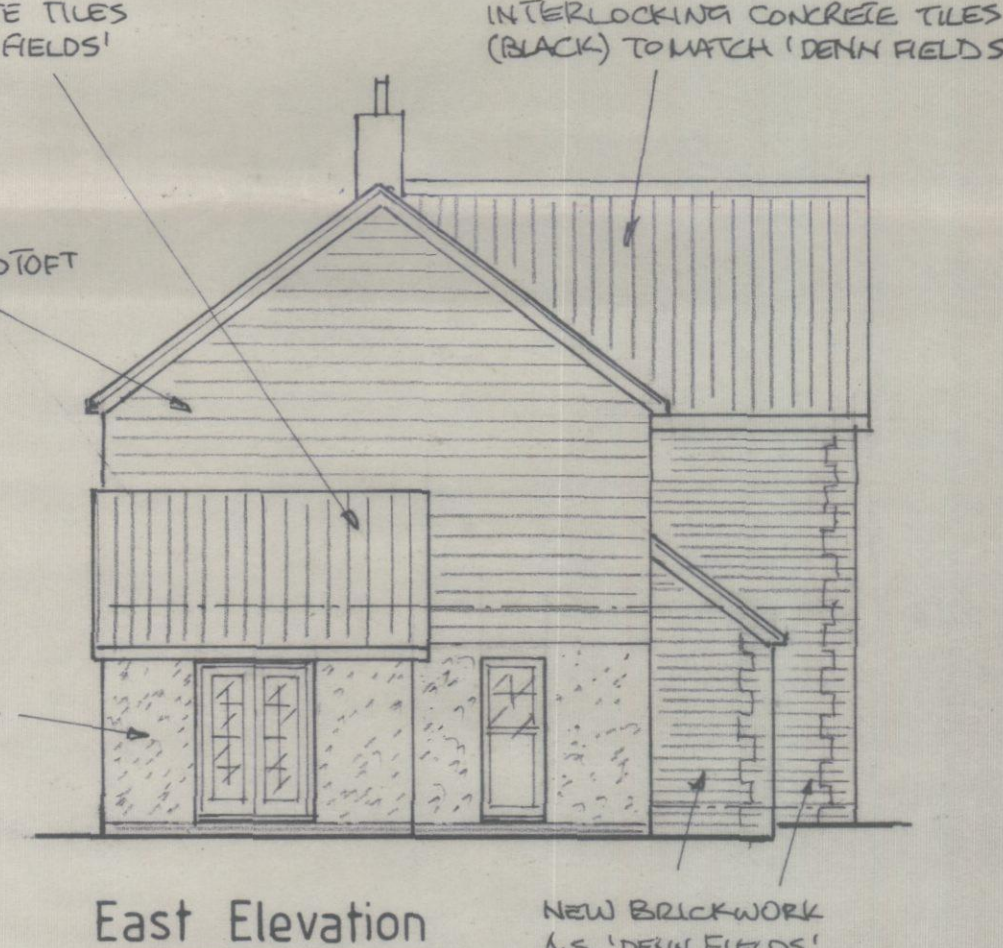


East Elevation

NEW BRICKWORK AS DENN FIELDS

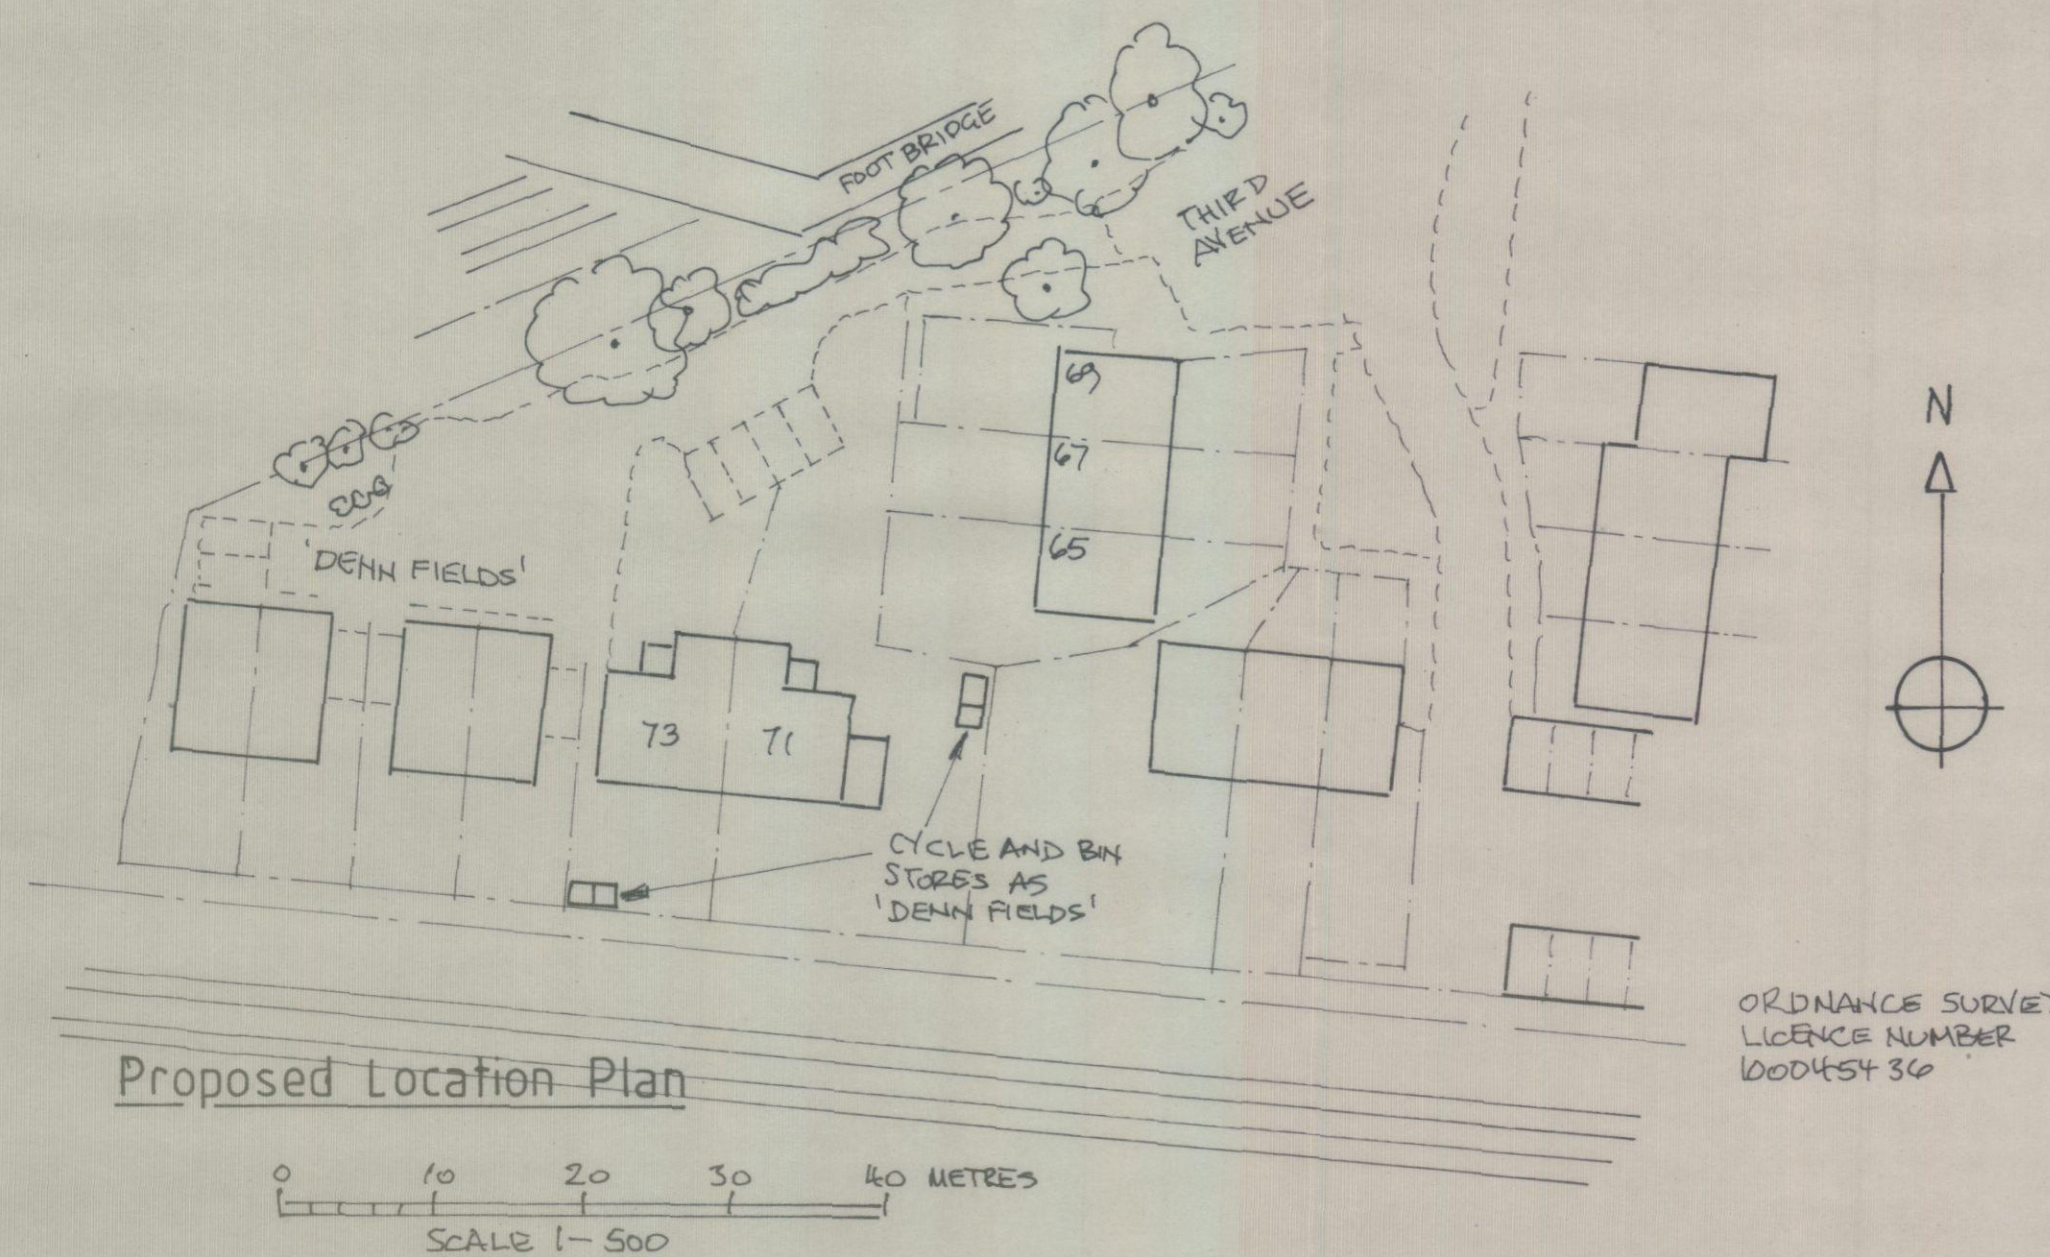

Proposed Location Plan


0 10 20 30 40 METRES
SCALE 1-500

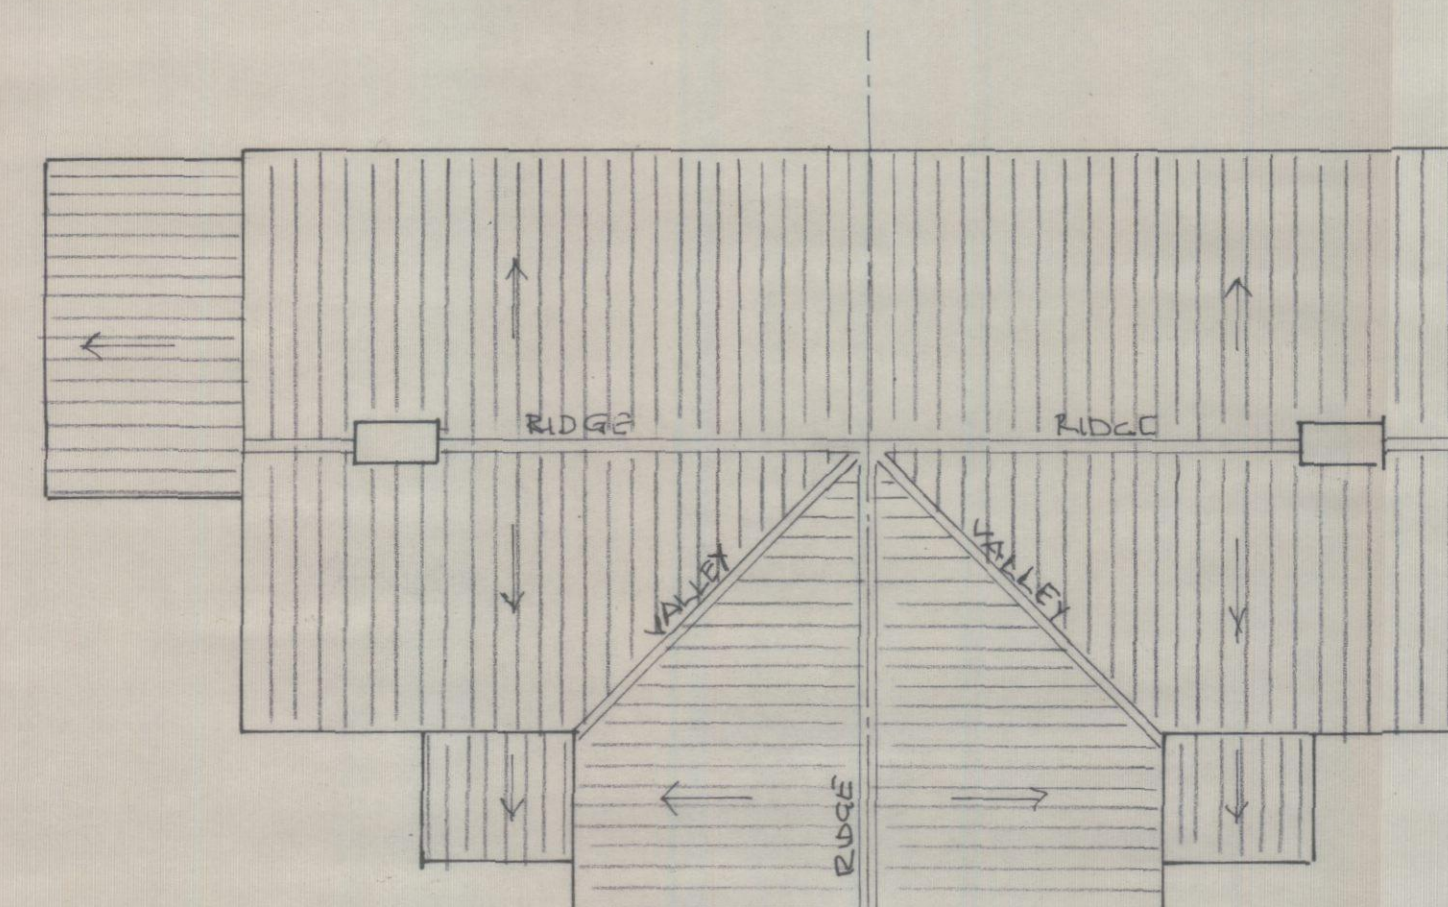

Roof Plan

0 1 2 3 4 5 6 7 8 METRES
SCALE 1-100

Proposed Alterations

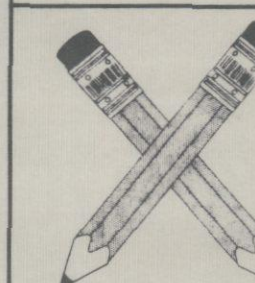

Mike Gillings - Building Plans

'Oakdene', 248 Milton Road, Cowplain,
Waterlooville, Hampshire. PO8 8TX
Tel: 023-9264 8053 Fax: 023-9278 2670

71 & 73 THIRD AVENUE, HAVANT BOROUGH COUNCIL
DENVILLES HAVANT
HAMPSHIRE. PO9 2QR
- 3 JUN 2015

Scales As Shown

Date May 2015

Project No 15/2179 D

Drawing No

2179.01

No Amendment