




Existing West Elevation

1 : 100



Existing East Elevation

1 : 100

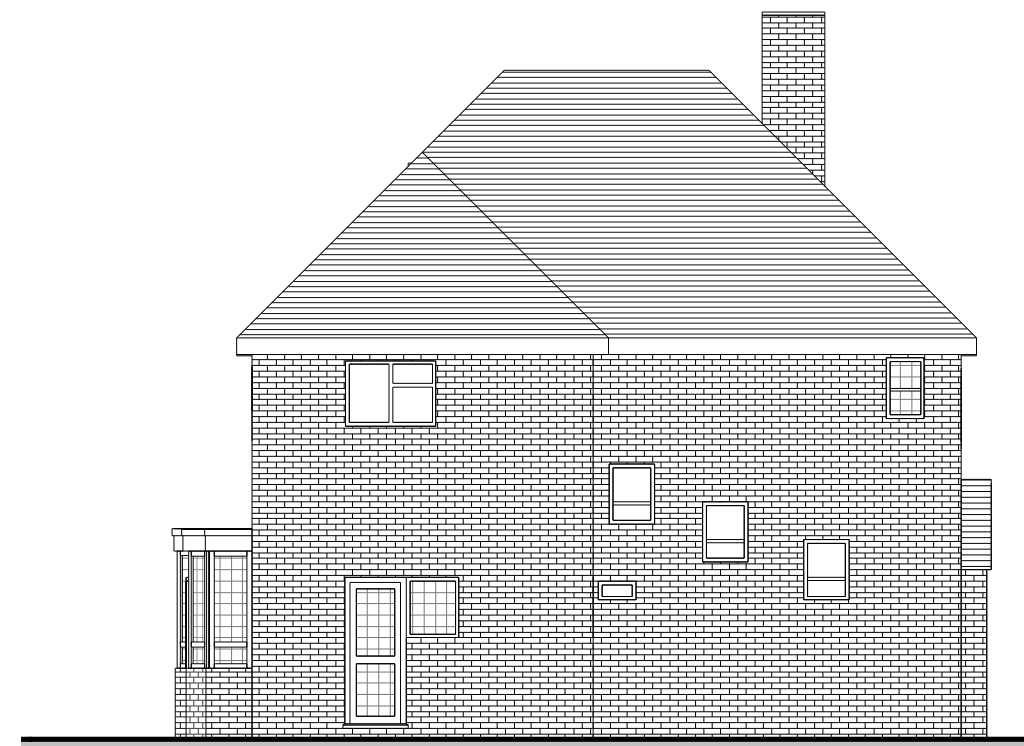


Existing North Elevation

1 : 100



Existing South Elevation

1 : 100

 

www.yourhomeplans.co.uk

Tel: 0800 6127 664 Your Home Plans



These drawings are for approval purposes. Materials and products should not be ordered based on dimensions of drawings as errors may occur along existing building lines. All measurements are to be checked on site.

Mr Matthews
29 Warblington Avenue
Havant
Hampshire
PO9 2SD

Existing Elevations

Project number	29WAR-14
Date	26th November 2014
Drawn by	June Grinstead
Checked by	Checker

A101

Scale 1 : 100