


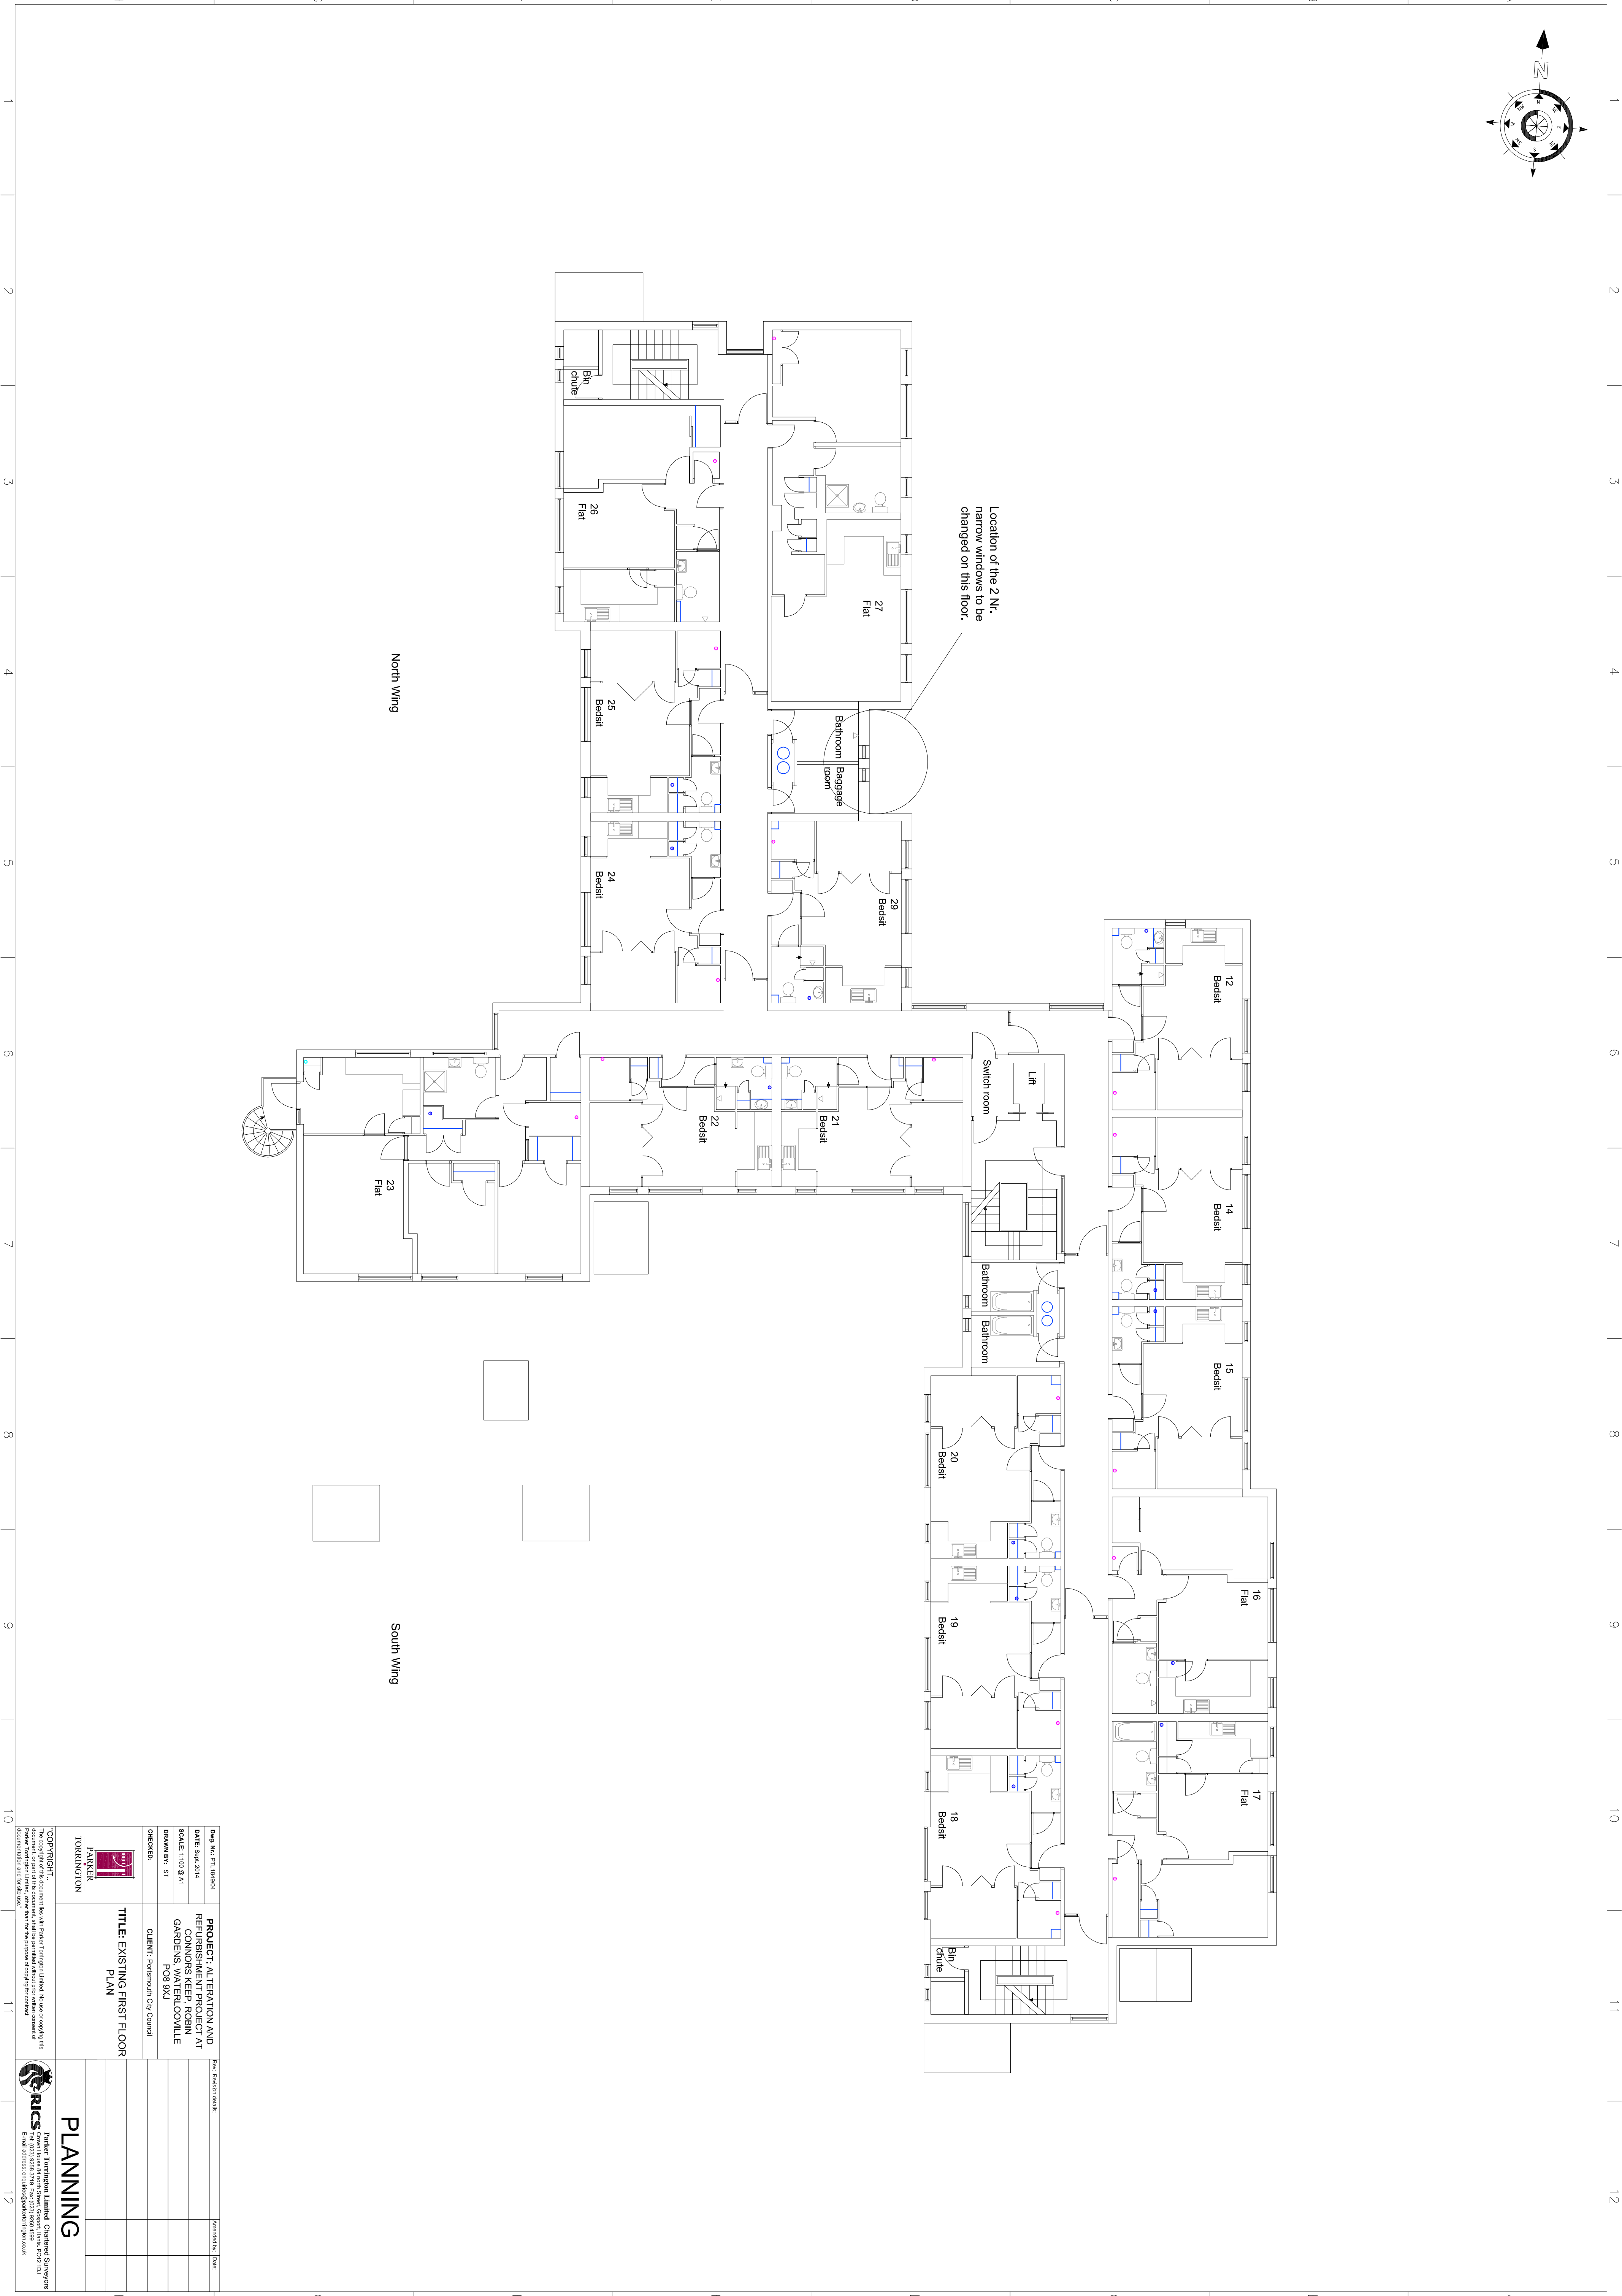

Location of the 2 Nr. narrow windows to be changed on this floor.

North Wing

South Wing

TOP RIGHT: I agree that the information contained herein is true and correct to the best of my knowledge and belief. I understand that this document is for the use of the client only and that I am not to be responsible for any errors or omissions. I agree to indemnify the client for any and all damages, costs, expenses, and attorney's fees.		PROJECT ALTERNATION AND REFRISHMENT PROJECT AT CONNORS KEEP ROBIN GARDENS, WATERLOO IL 60894	
DATE: May 2014 SCALE: 1/16" = 6' 0" A1 DRAWN BY: ST CHECKED:		CLIENT: Paramount City Council POB 941	
TITLE: EXISTING FIRST FLOOR PLAN		PLANNING	
PARKER TORONTO		PLANNING	