






FRONT ELEVATION

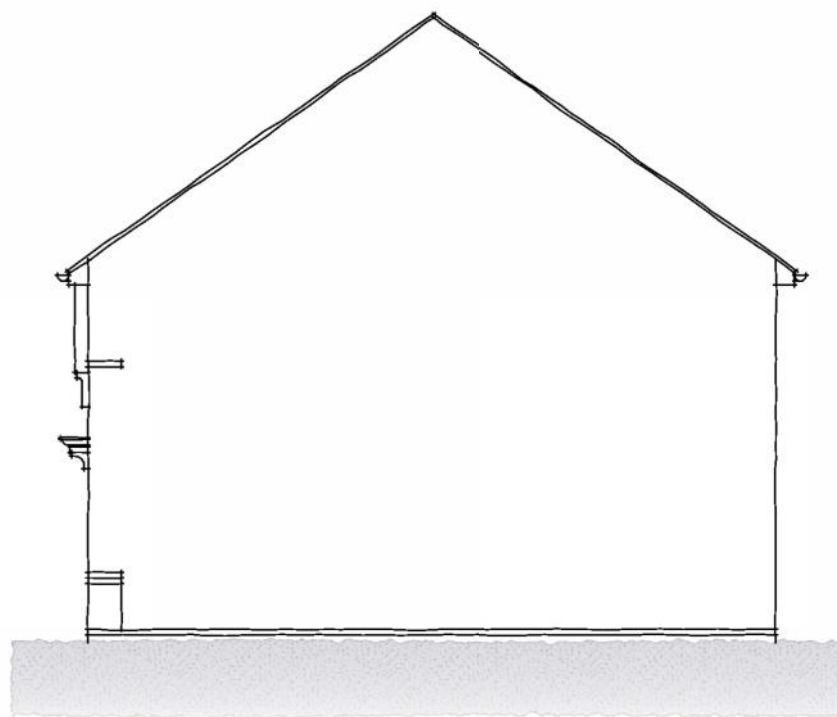


SIDE ELEVATION

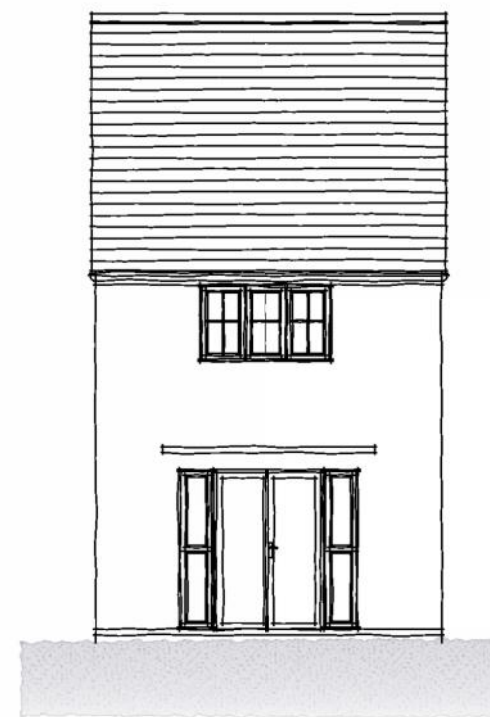


REAR ELEVATION

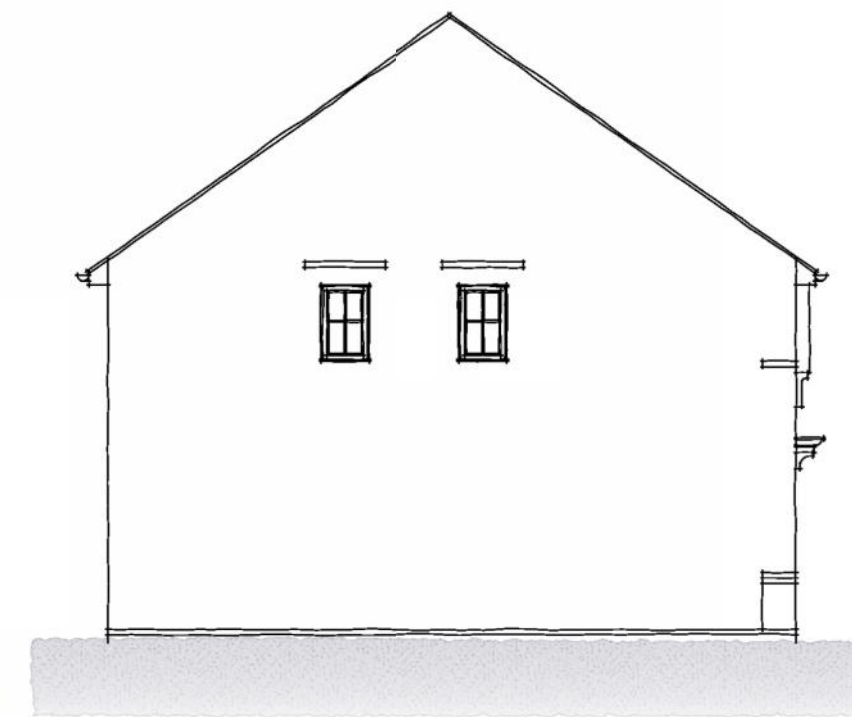


SIDE ELEVATION

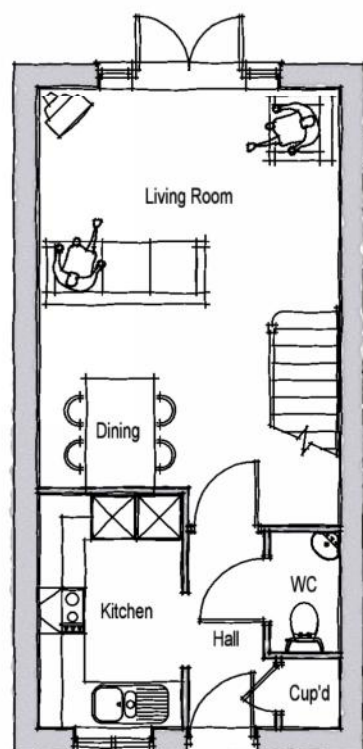

GROUND FLOOR PLAN

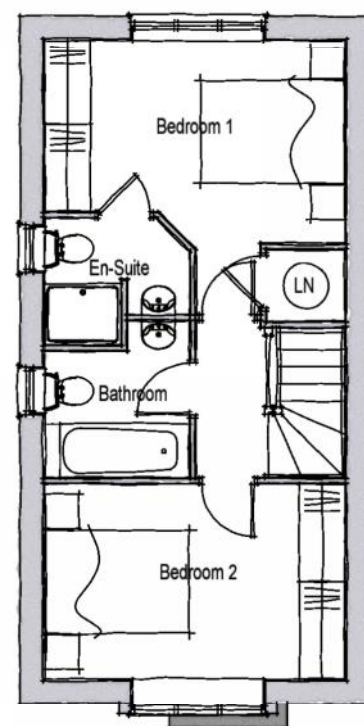

FIRST FLOOR PLAN

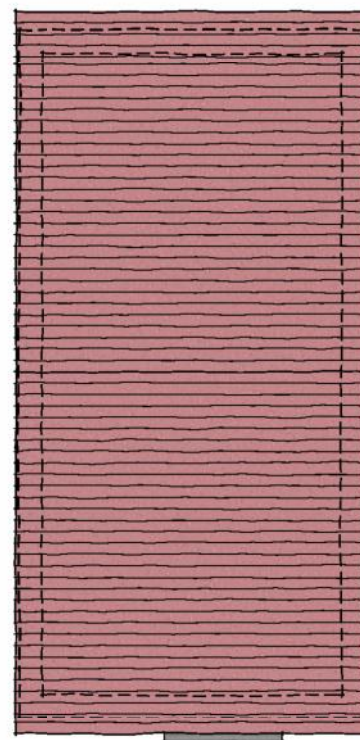

ROOF PLAN

TYPE TIV

B	12.09.14	Amended to County style.
A	29.08.12	Amended to Classic style.
Rev.	Date	Description

MCN	DGP
TM	DGP
Drawn	Checked

Client



Scale 1:100 @ A3

Drawn MCN Checked DGP

Project
Phase 2, Re-plan,
Manor Farm, Havant.

Date March 2014

File Type TV (Tiverton)

Drawing Title
Type TIV (Tiverton)
Plans & Elevations

Drg.No. P974.RP.TIV.01

Rev. B Drawing Status
PLANNING



AAP Architecture Ltd, Unit A, Monument Business Centre, Monument Way East, Woking,
Surrey GU21 5LY. Tel: 01483 727345 Fax: 01483 727375
Web: www.aap-arc.co.uk E-mail: projects@aap-arc.co.uk

This drawing is the copyright of AAP Architecture Ltd.