




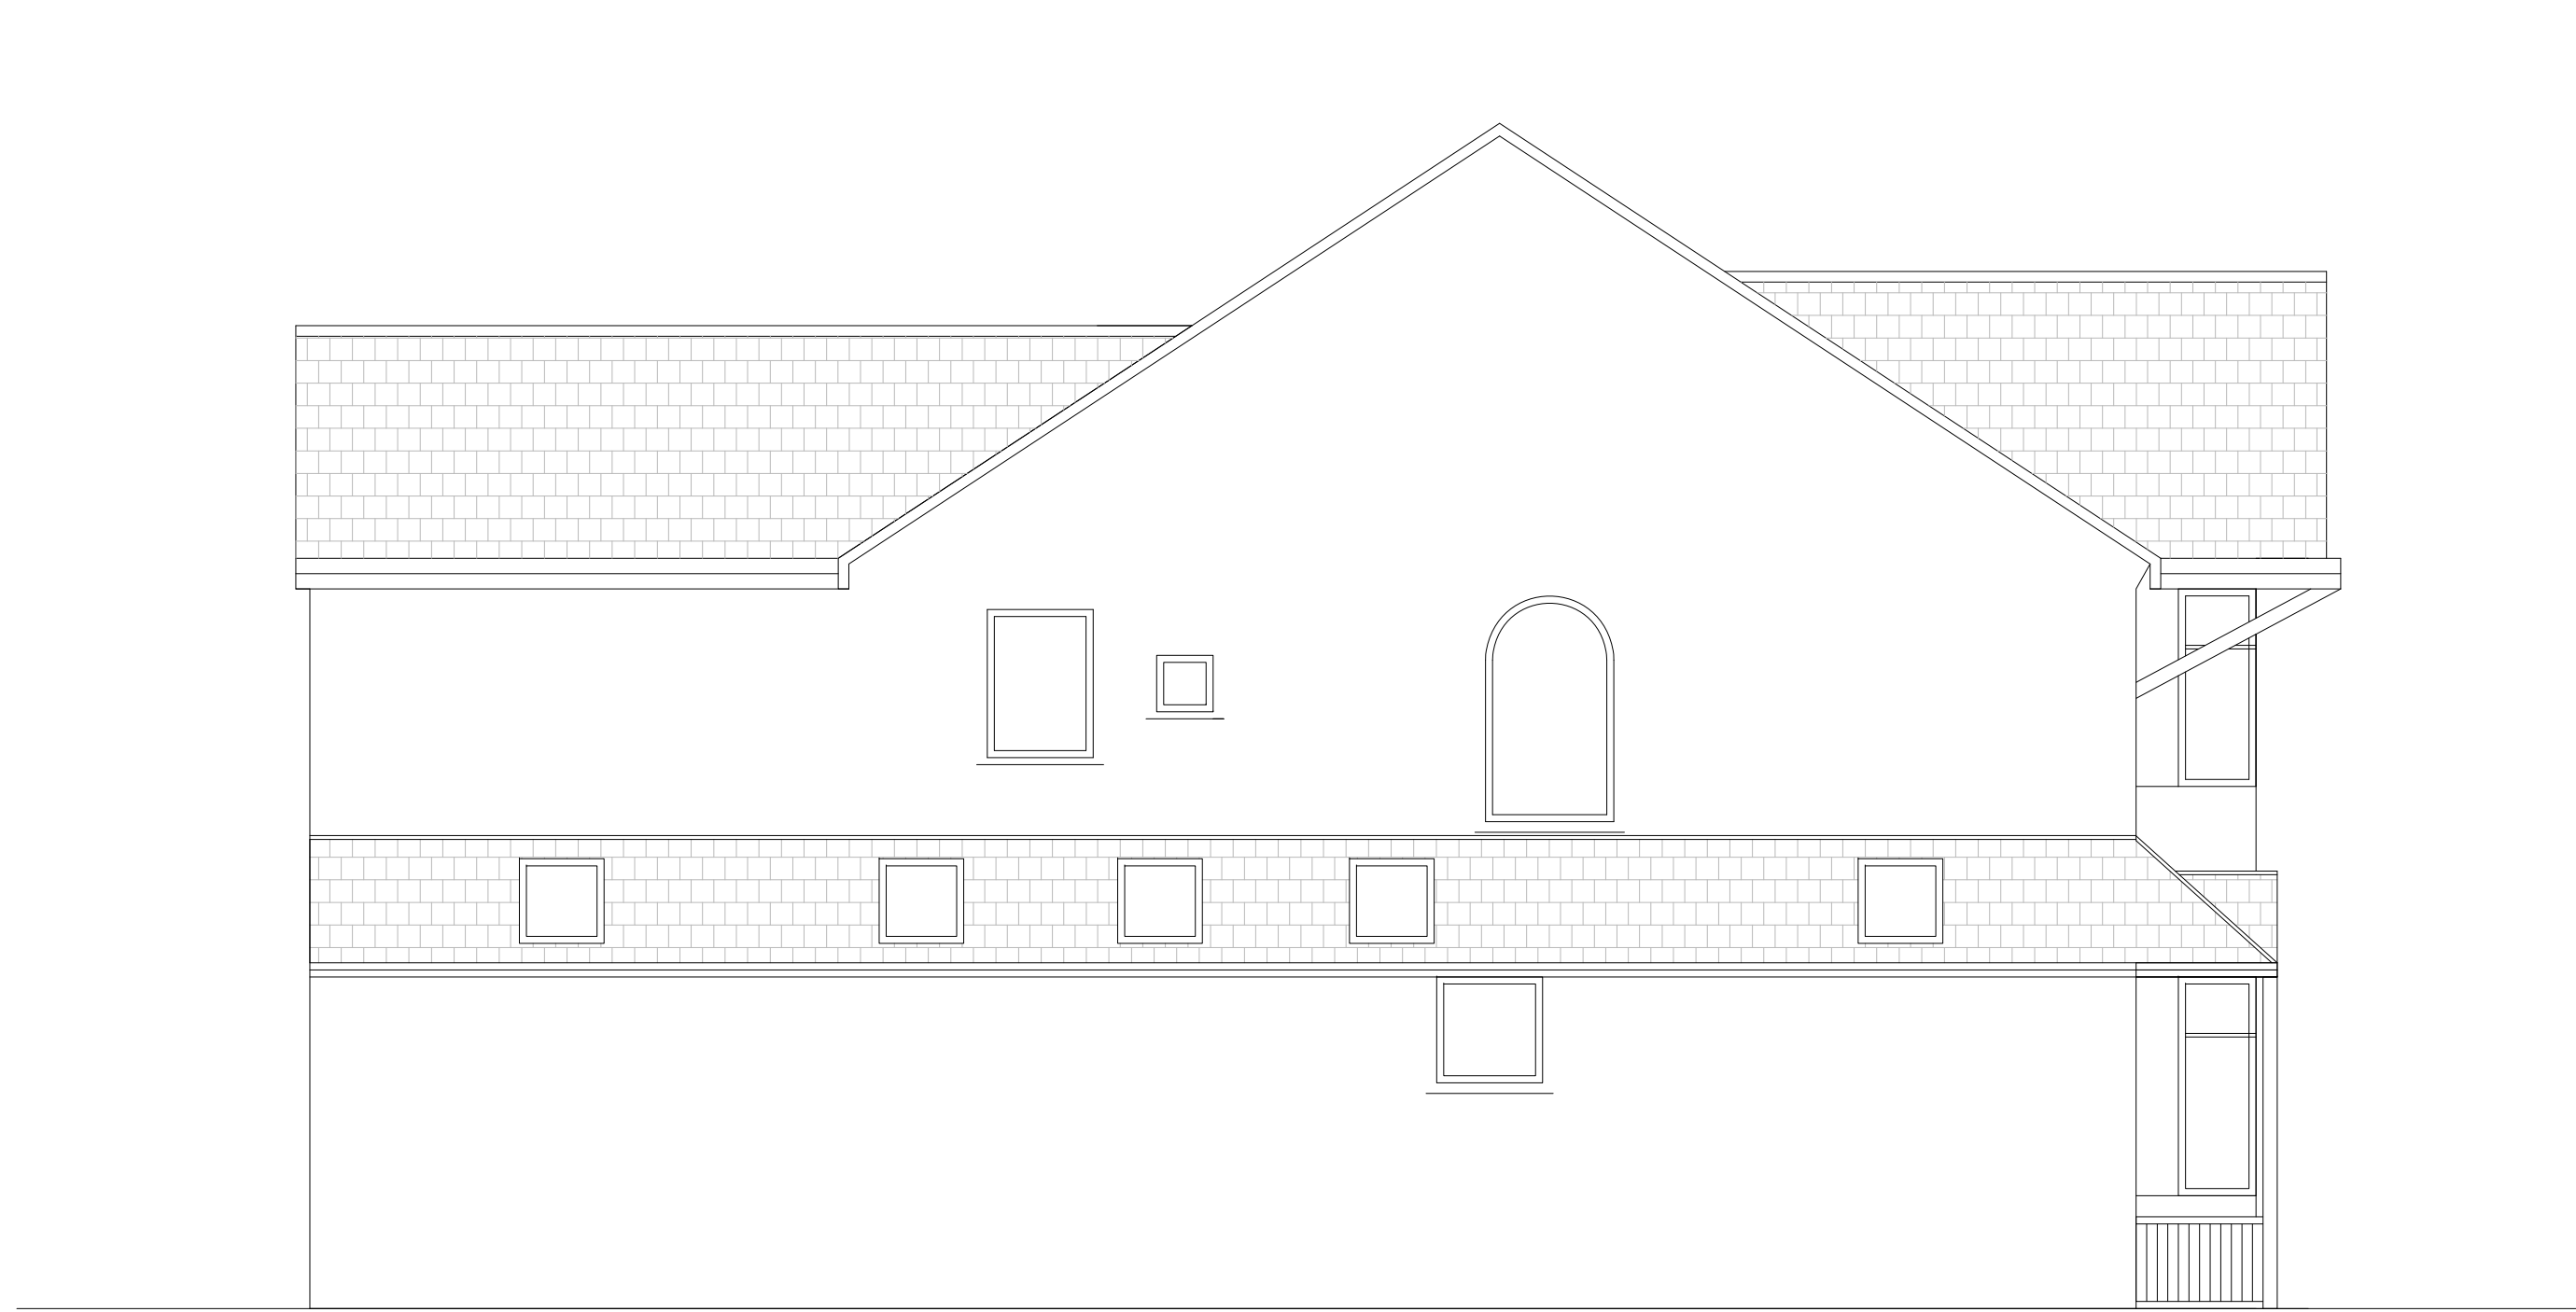

NORTH ELEVATION

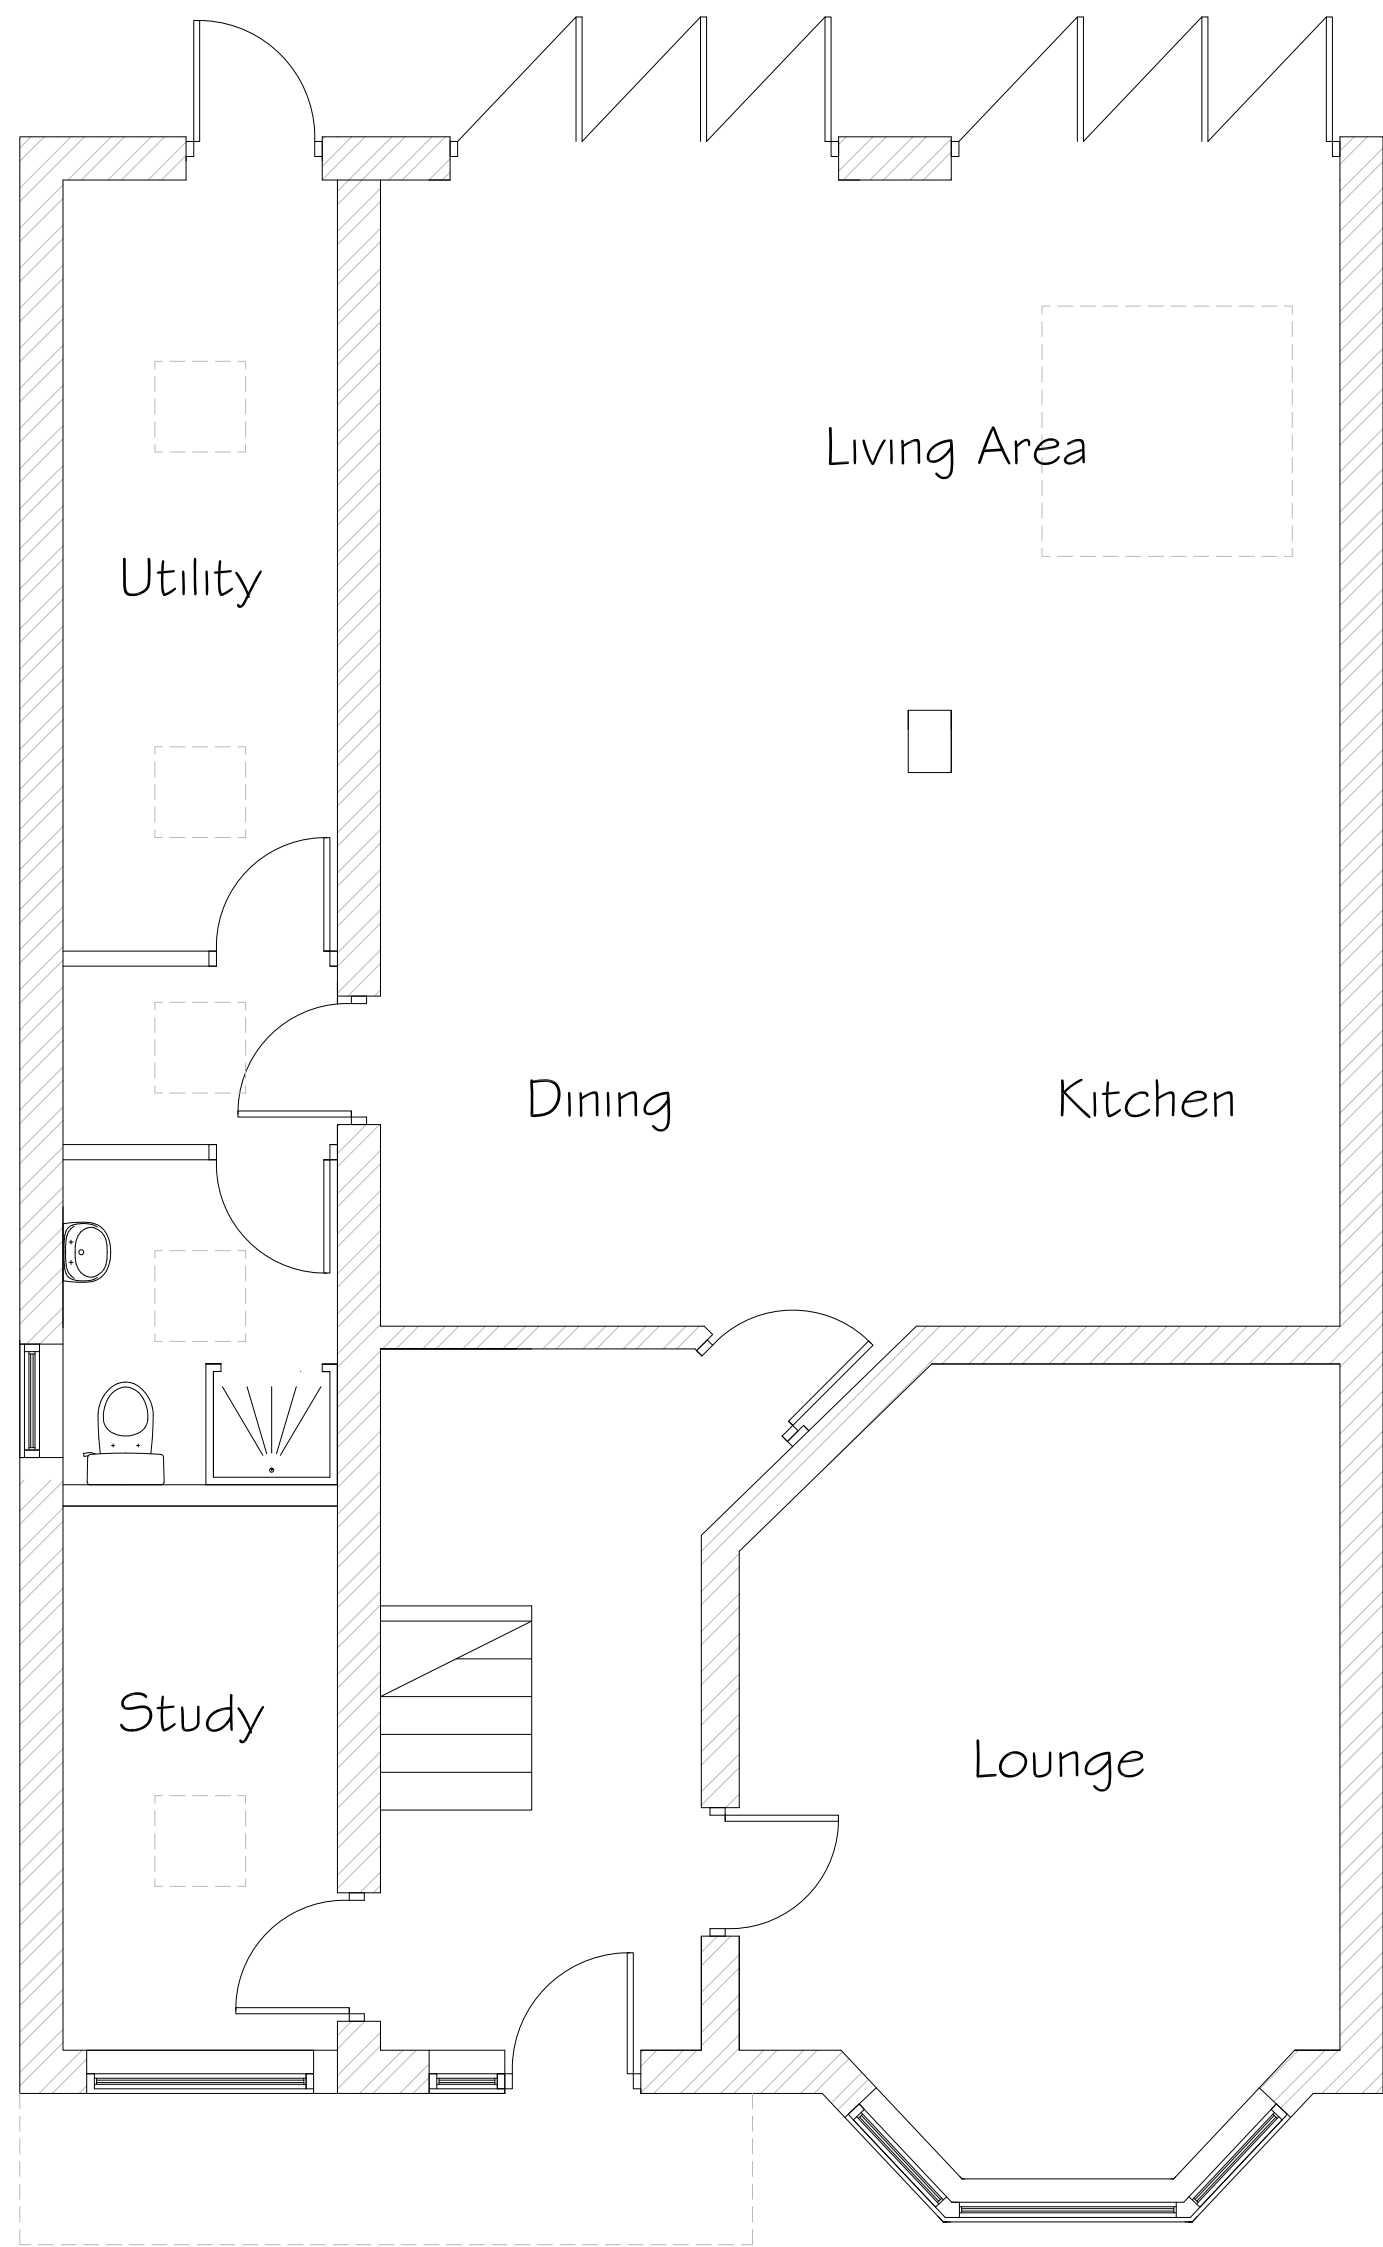


WEST ELEVATION

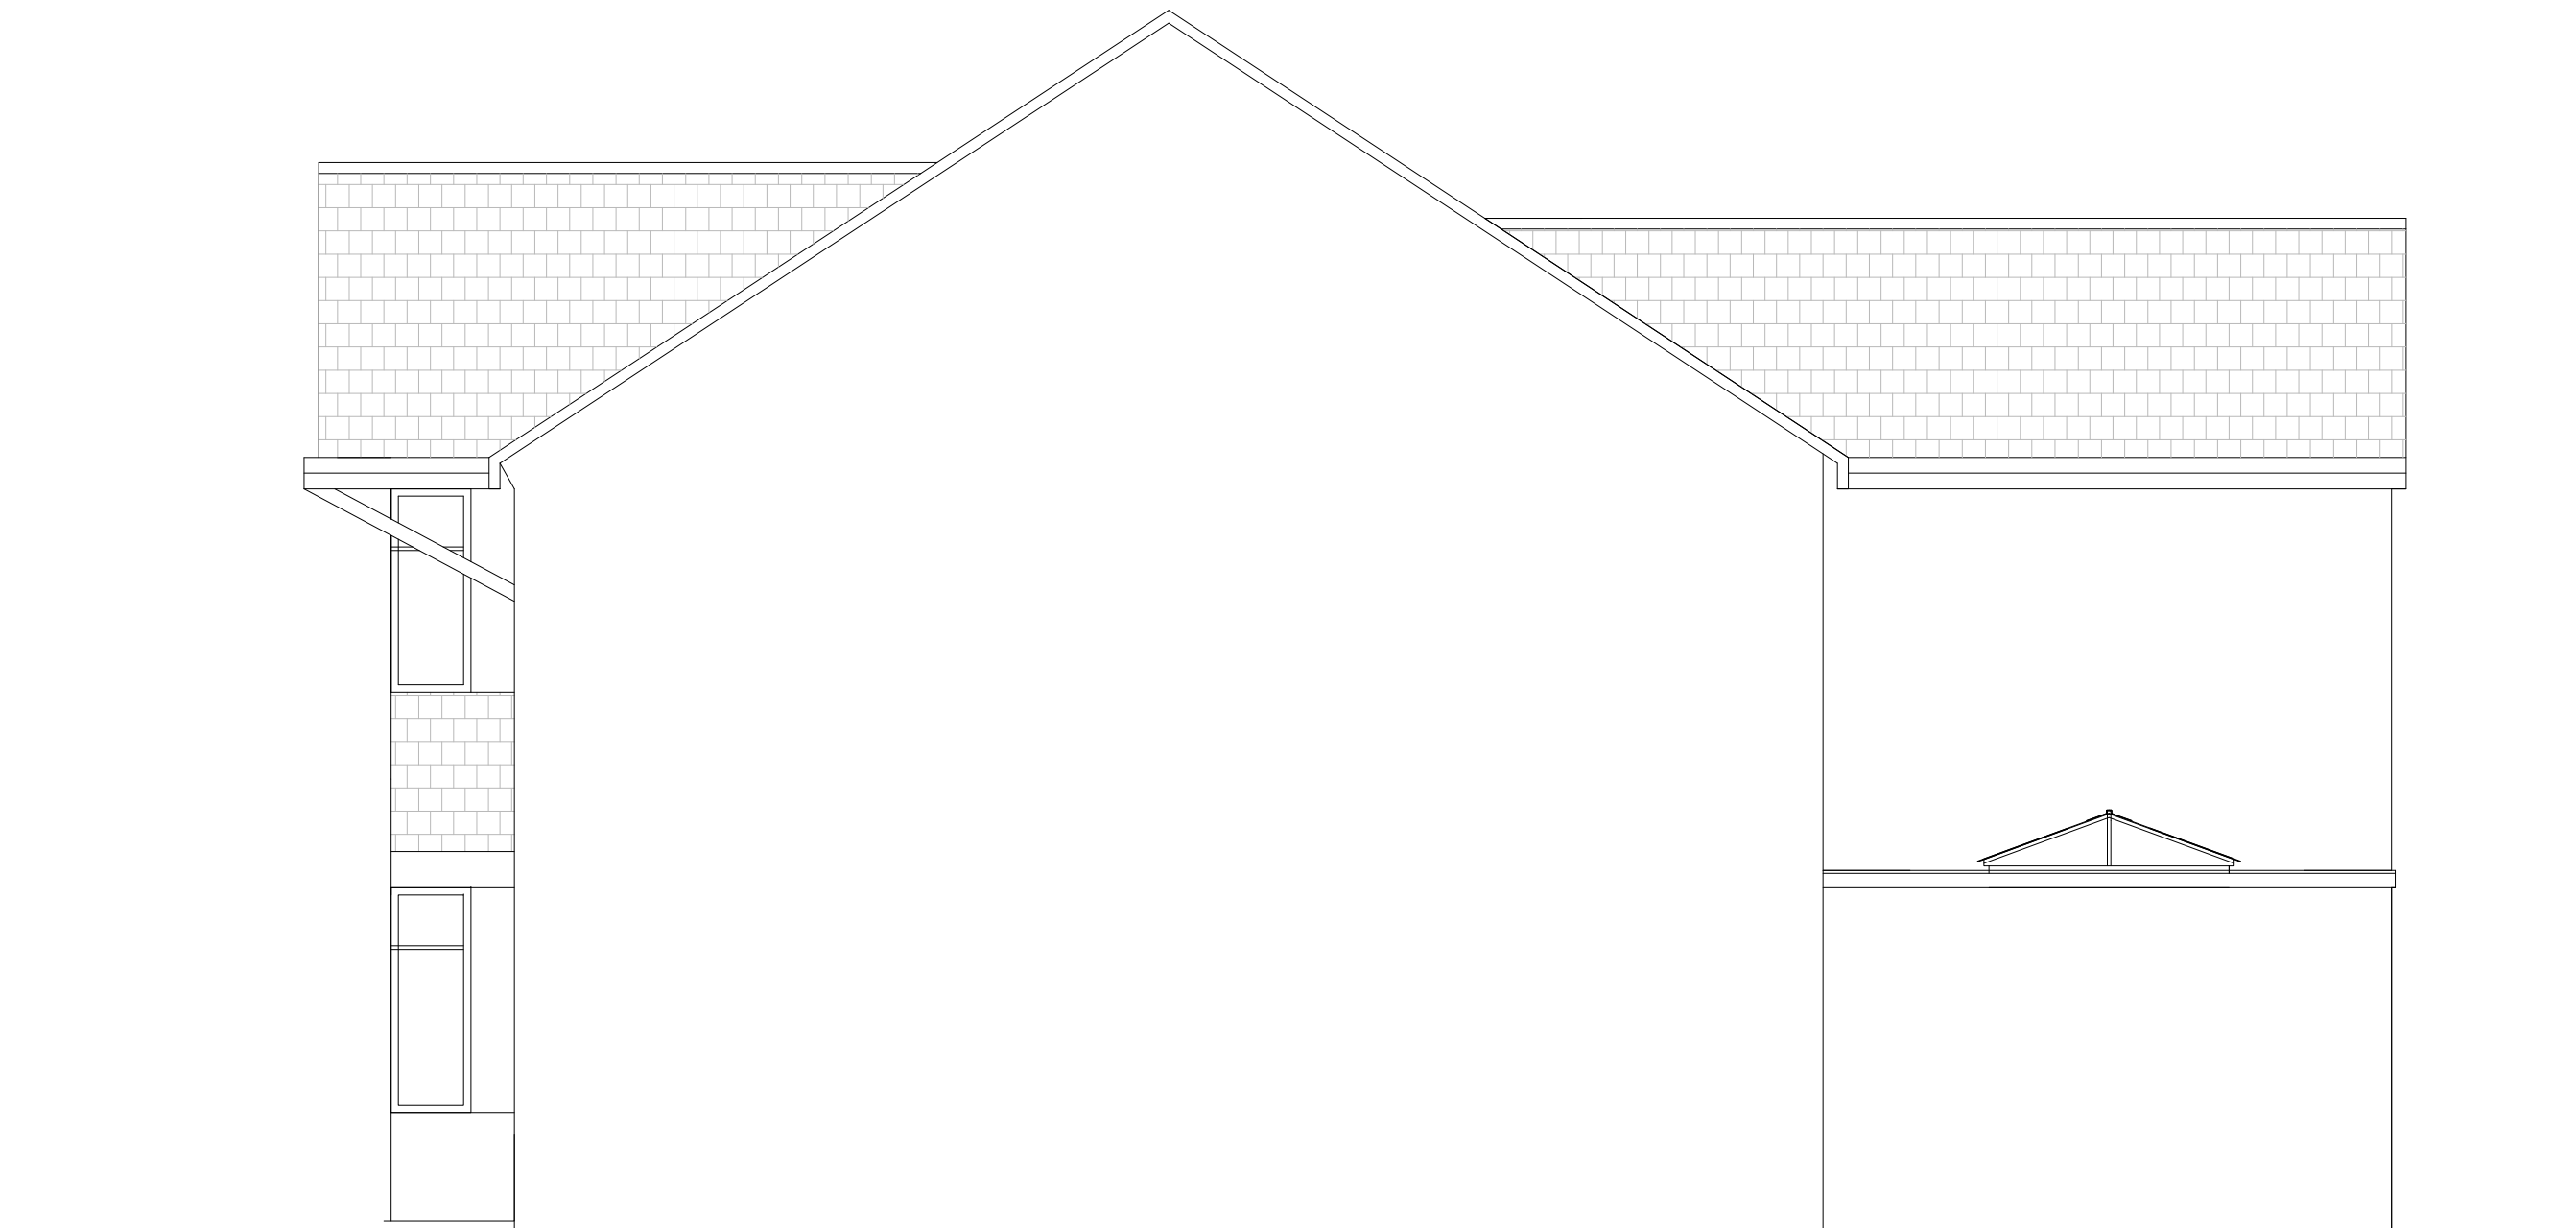

SOUTH ELEVATION



EAST ELEVATION

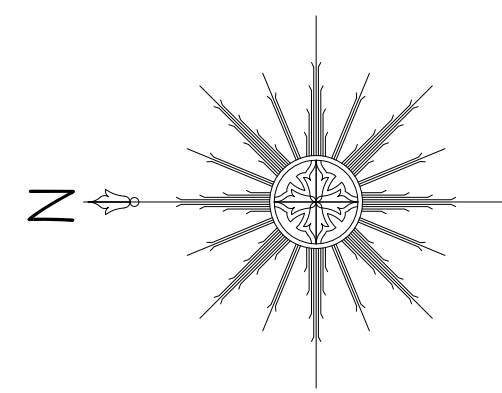

Suite 9, Mitchell Point
Ensign Way
Hamble-le-Rice
Southampton
Hampshire
SO31 4RF

T : 02380 982598
office@artisansurveyors.co.uk
www.artisansurveyors.co.uk

REVISION	DATE	DRAWN	CHECKED	NOTES

DRAWN SM	CHECKED AS	DRAWING NUMBER 0	DATE 10th July 2015	SCALE 1:50 @ A1 1:100 @ A3
CLIENT 37 Langstone Road Havant			TITLE Proposed Plans and Elevations	
PLANNING CONTROL REFERENCE				SHEET 1 OF 1