


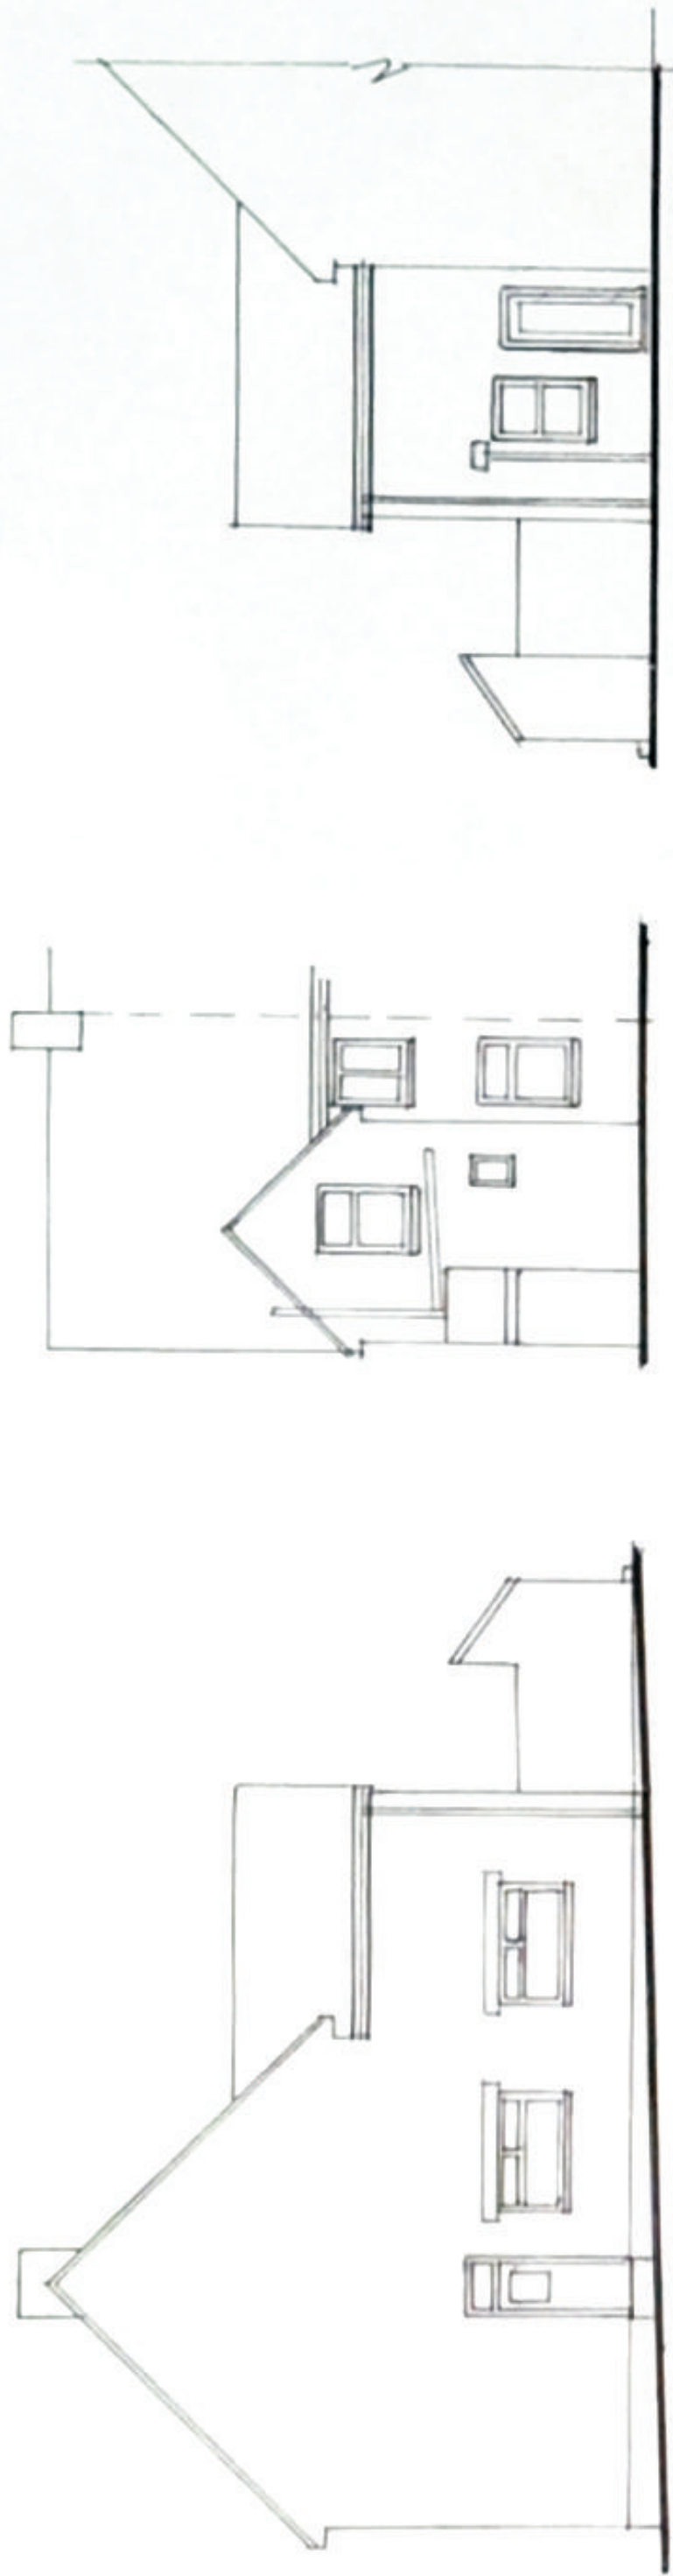


SIDE (NORTH)


REAR (EAST)

SIDE (SOUTH)

EXISTING ELEVATIONS SCALE 1:100 @ A2

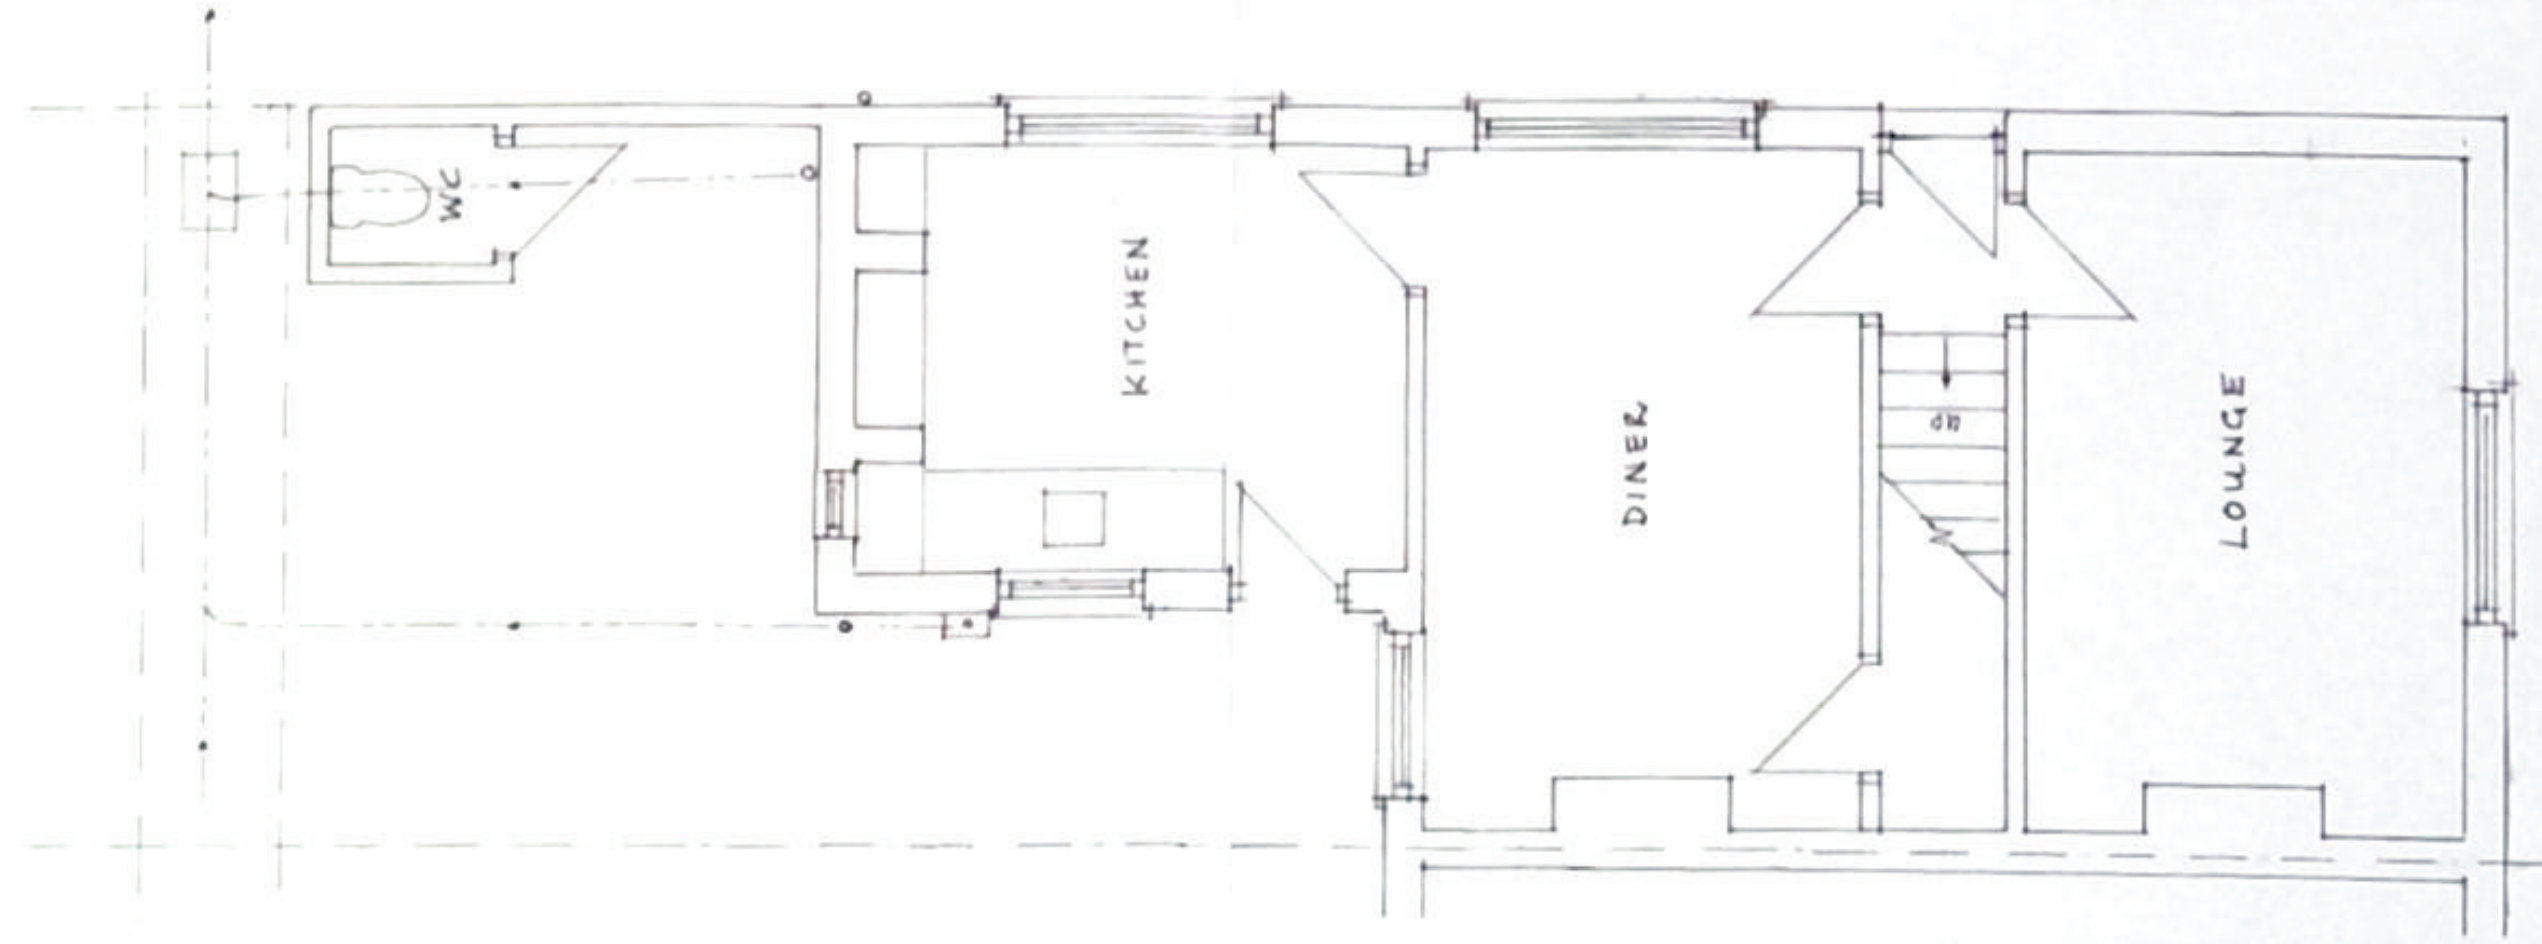

GROUND

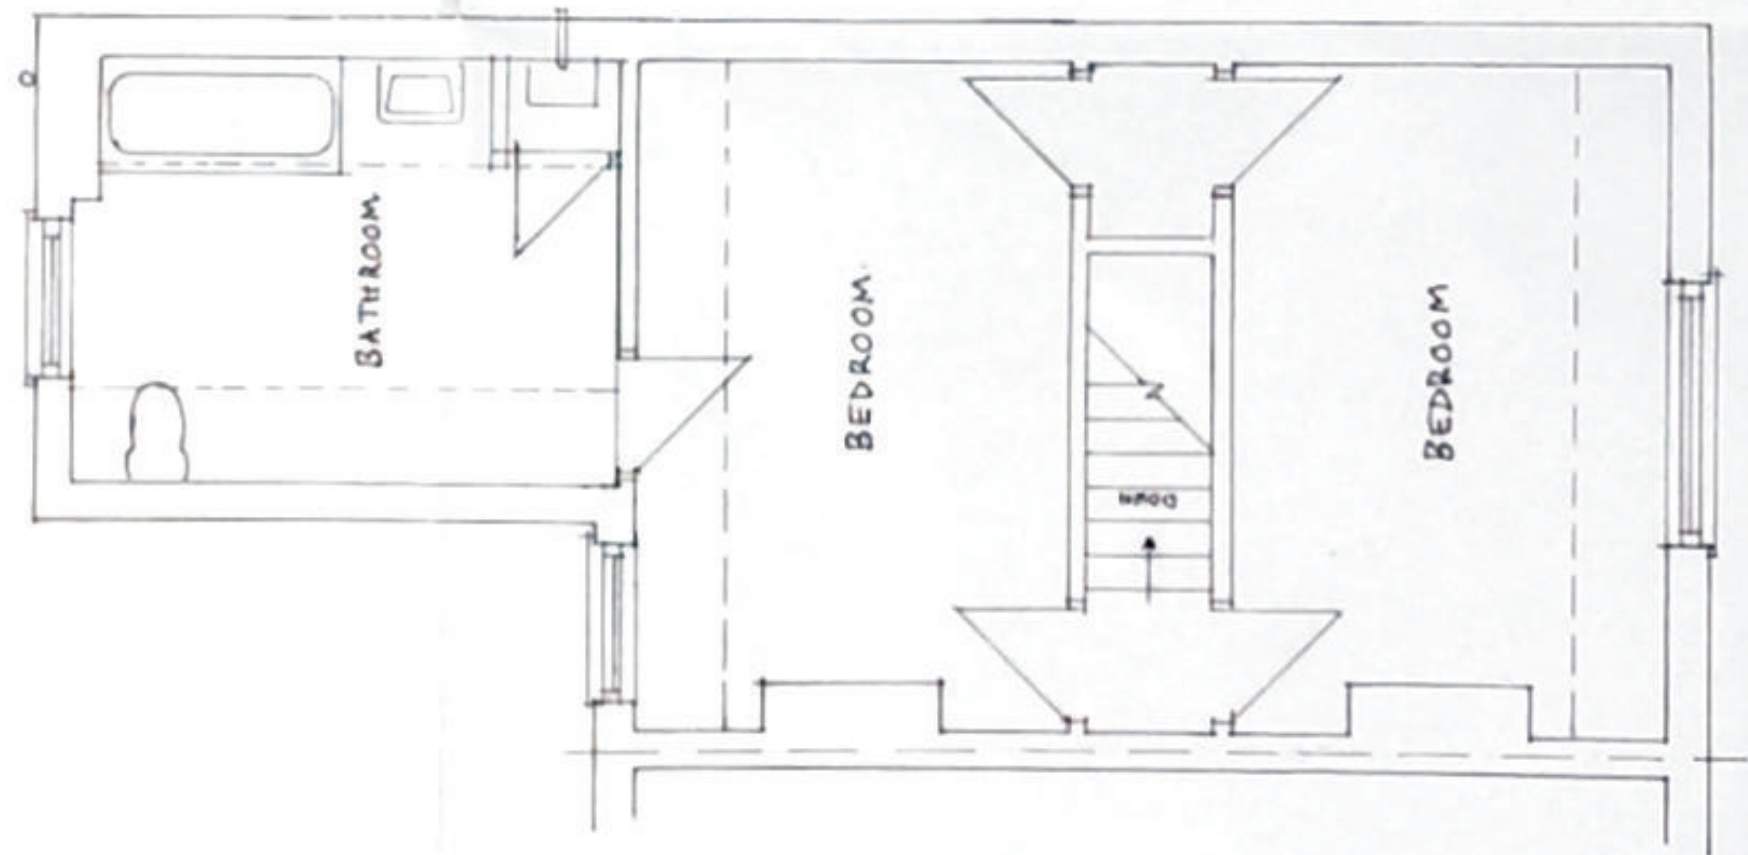

FIRST

EXISTING FLOOR PLANS SCALE 1:50 @ A2

Title:	PROPOSED SINGLE STOREY REAR EXTENSION AND ALTERATIONS (Existing Plans & Elevations)
Address:	4 SCHOOL LANE EMSWORTH PO10 7ED
Client:	MR BRYAN J WILSON Tel: 01243 375440
Scale:	1:50 & 1:100 Date: 26/03/2015