


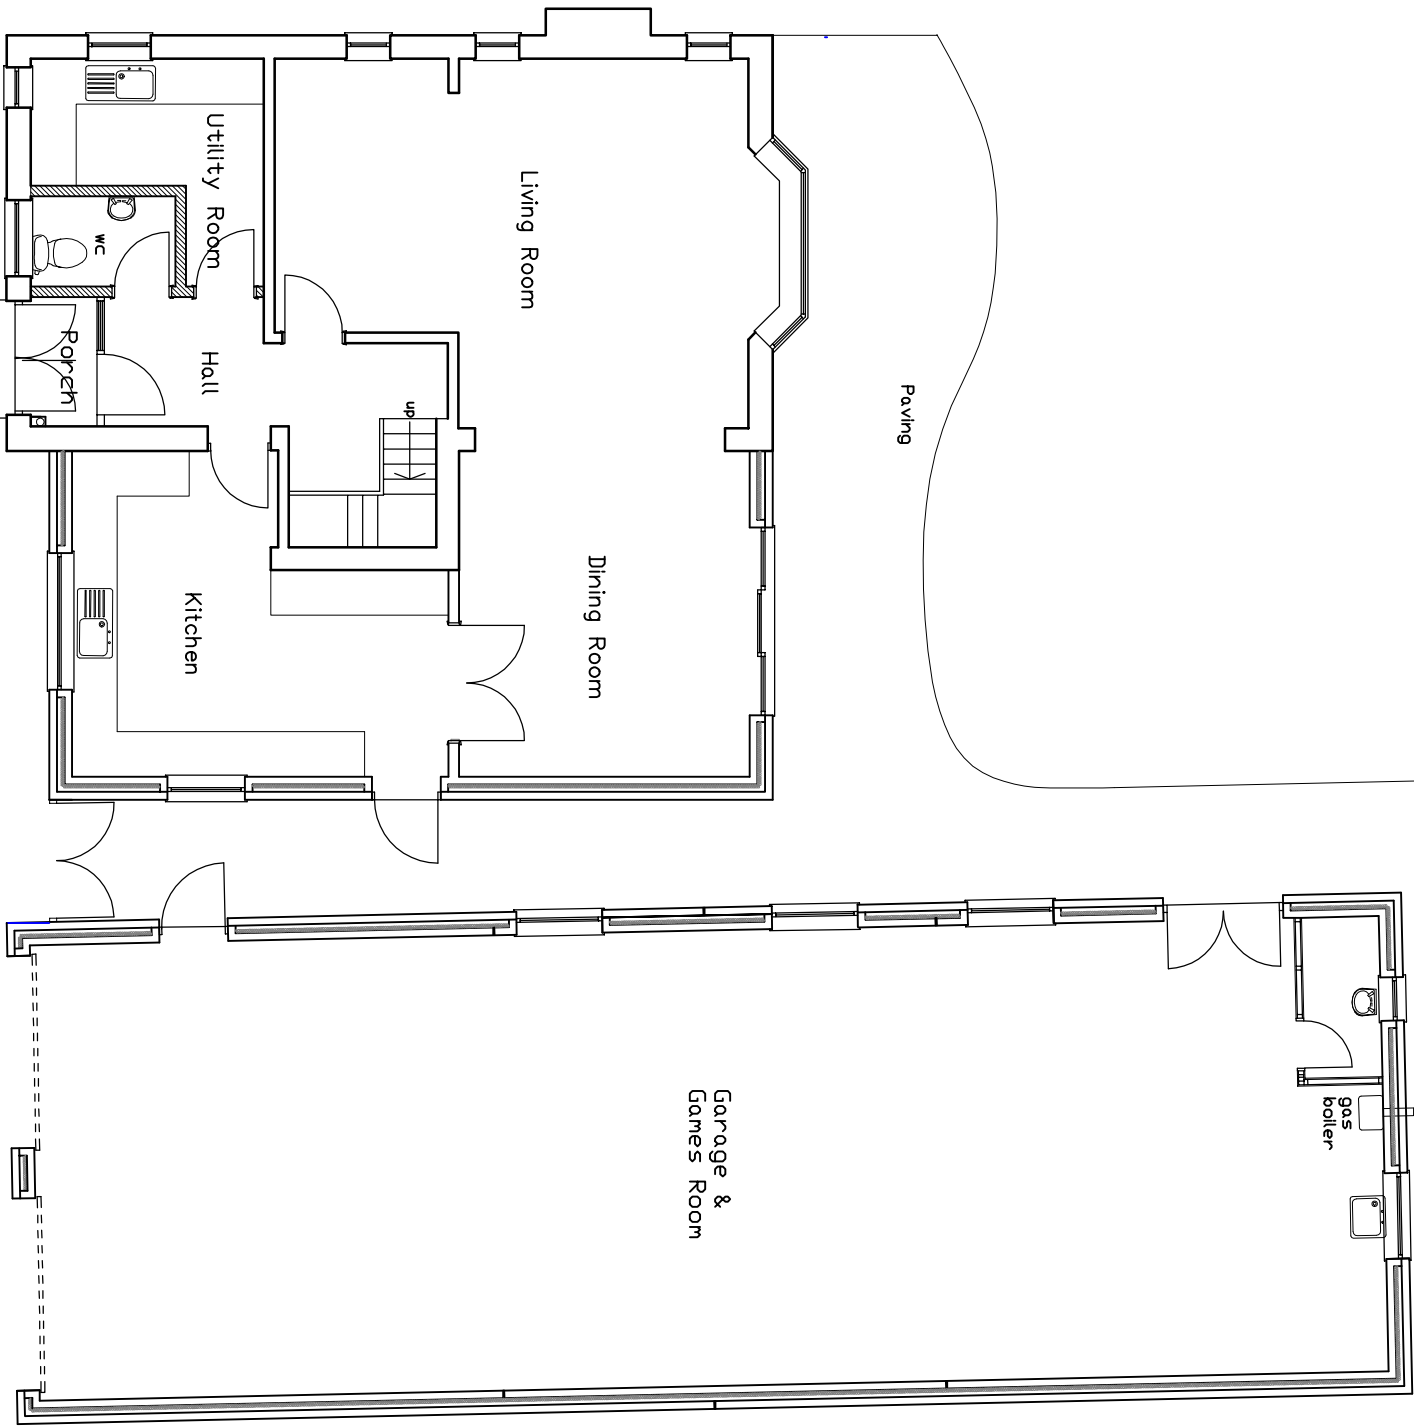


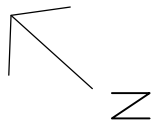

Ground Floor Plan as Proposed

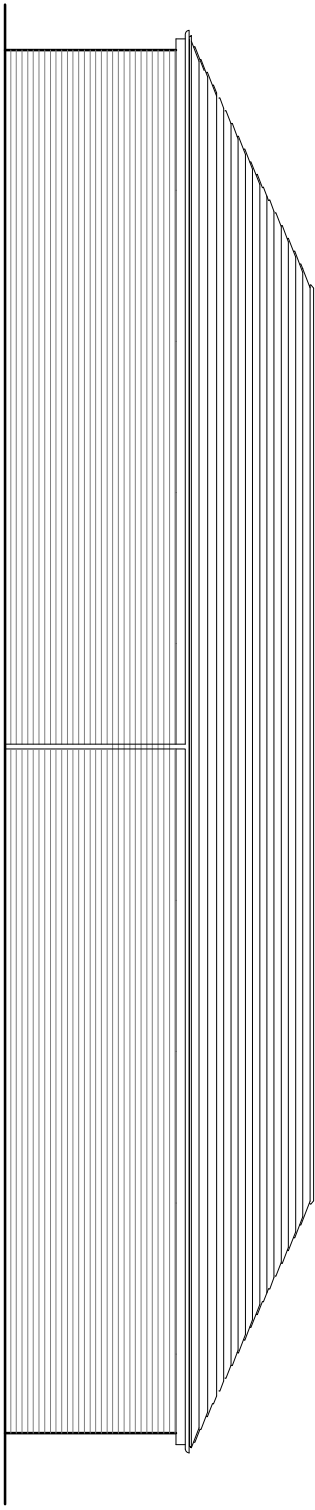

West Elevation of Garage

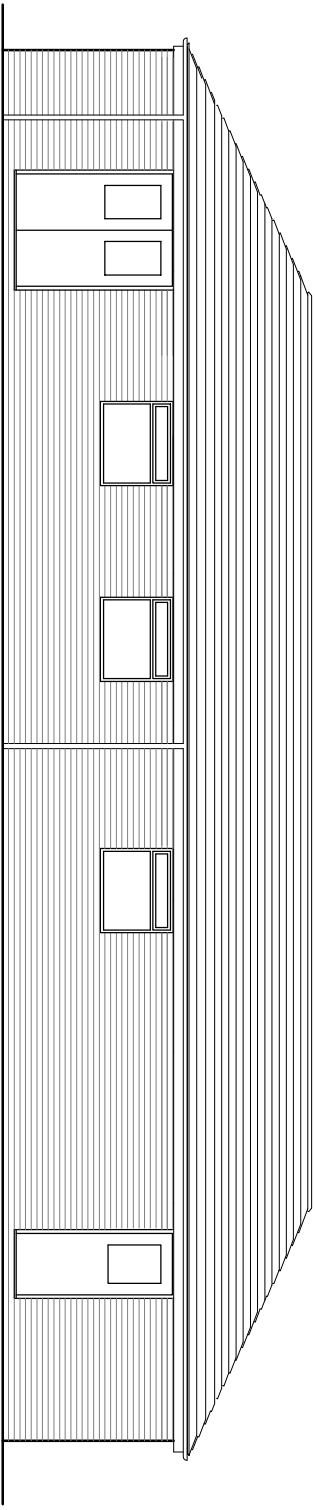

East Elevation of Garage

R.J.N.Day Dip. Arch.

AMENDMENTS DATE

- | | | |
|---|--|-------------|
| A | With Planning Approval | Dec 2013 |
| B | Garage doors and windows changed, eaves lowered & garage lined through with front of house | August 2014 |

Proposed extension to No 51 Longwood Avenue Cowplain

CLIENT

Mr. & Mrs. J. Smith

TITLE

GF Plan & Elevations

STATUS

Subject to Planning Application for double doors

SCALES

DATE

DRAWN

1 : 100

July 2013

RJND

JOB NO.

DRAWING NO.

REVISION

0313

07

B

Original paper size A3

West Elevation as proposed