

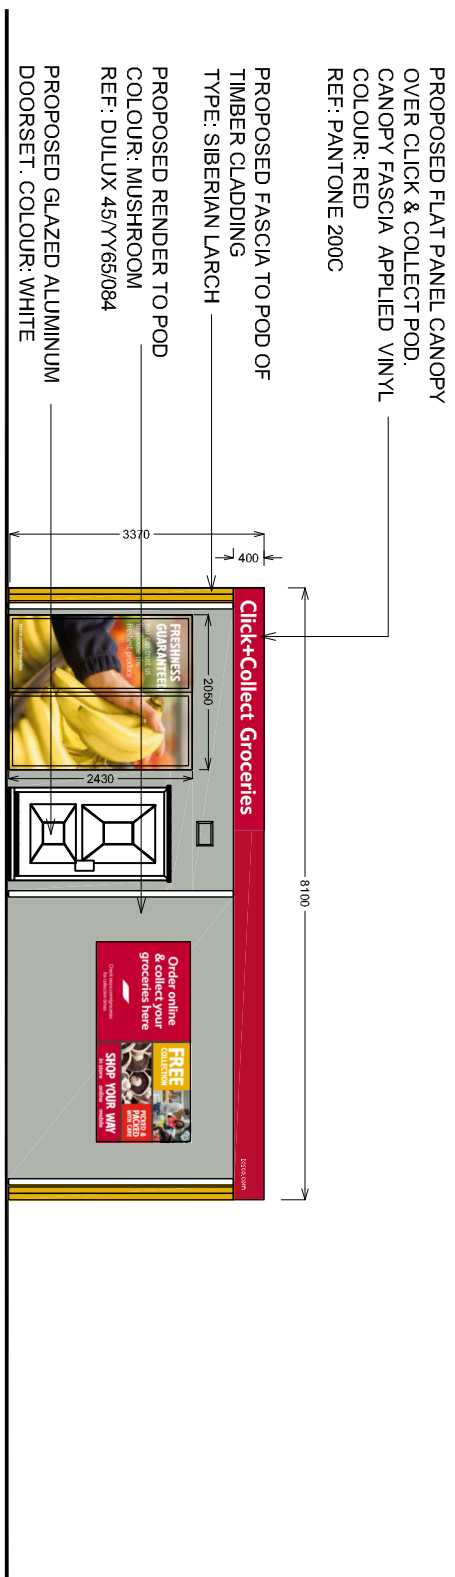
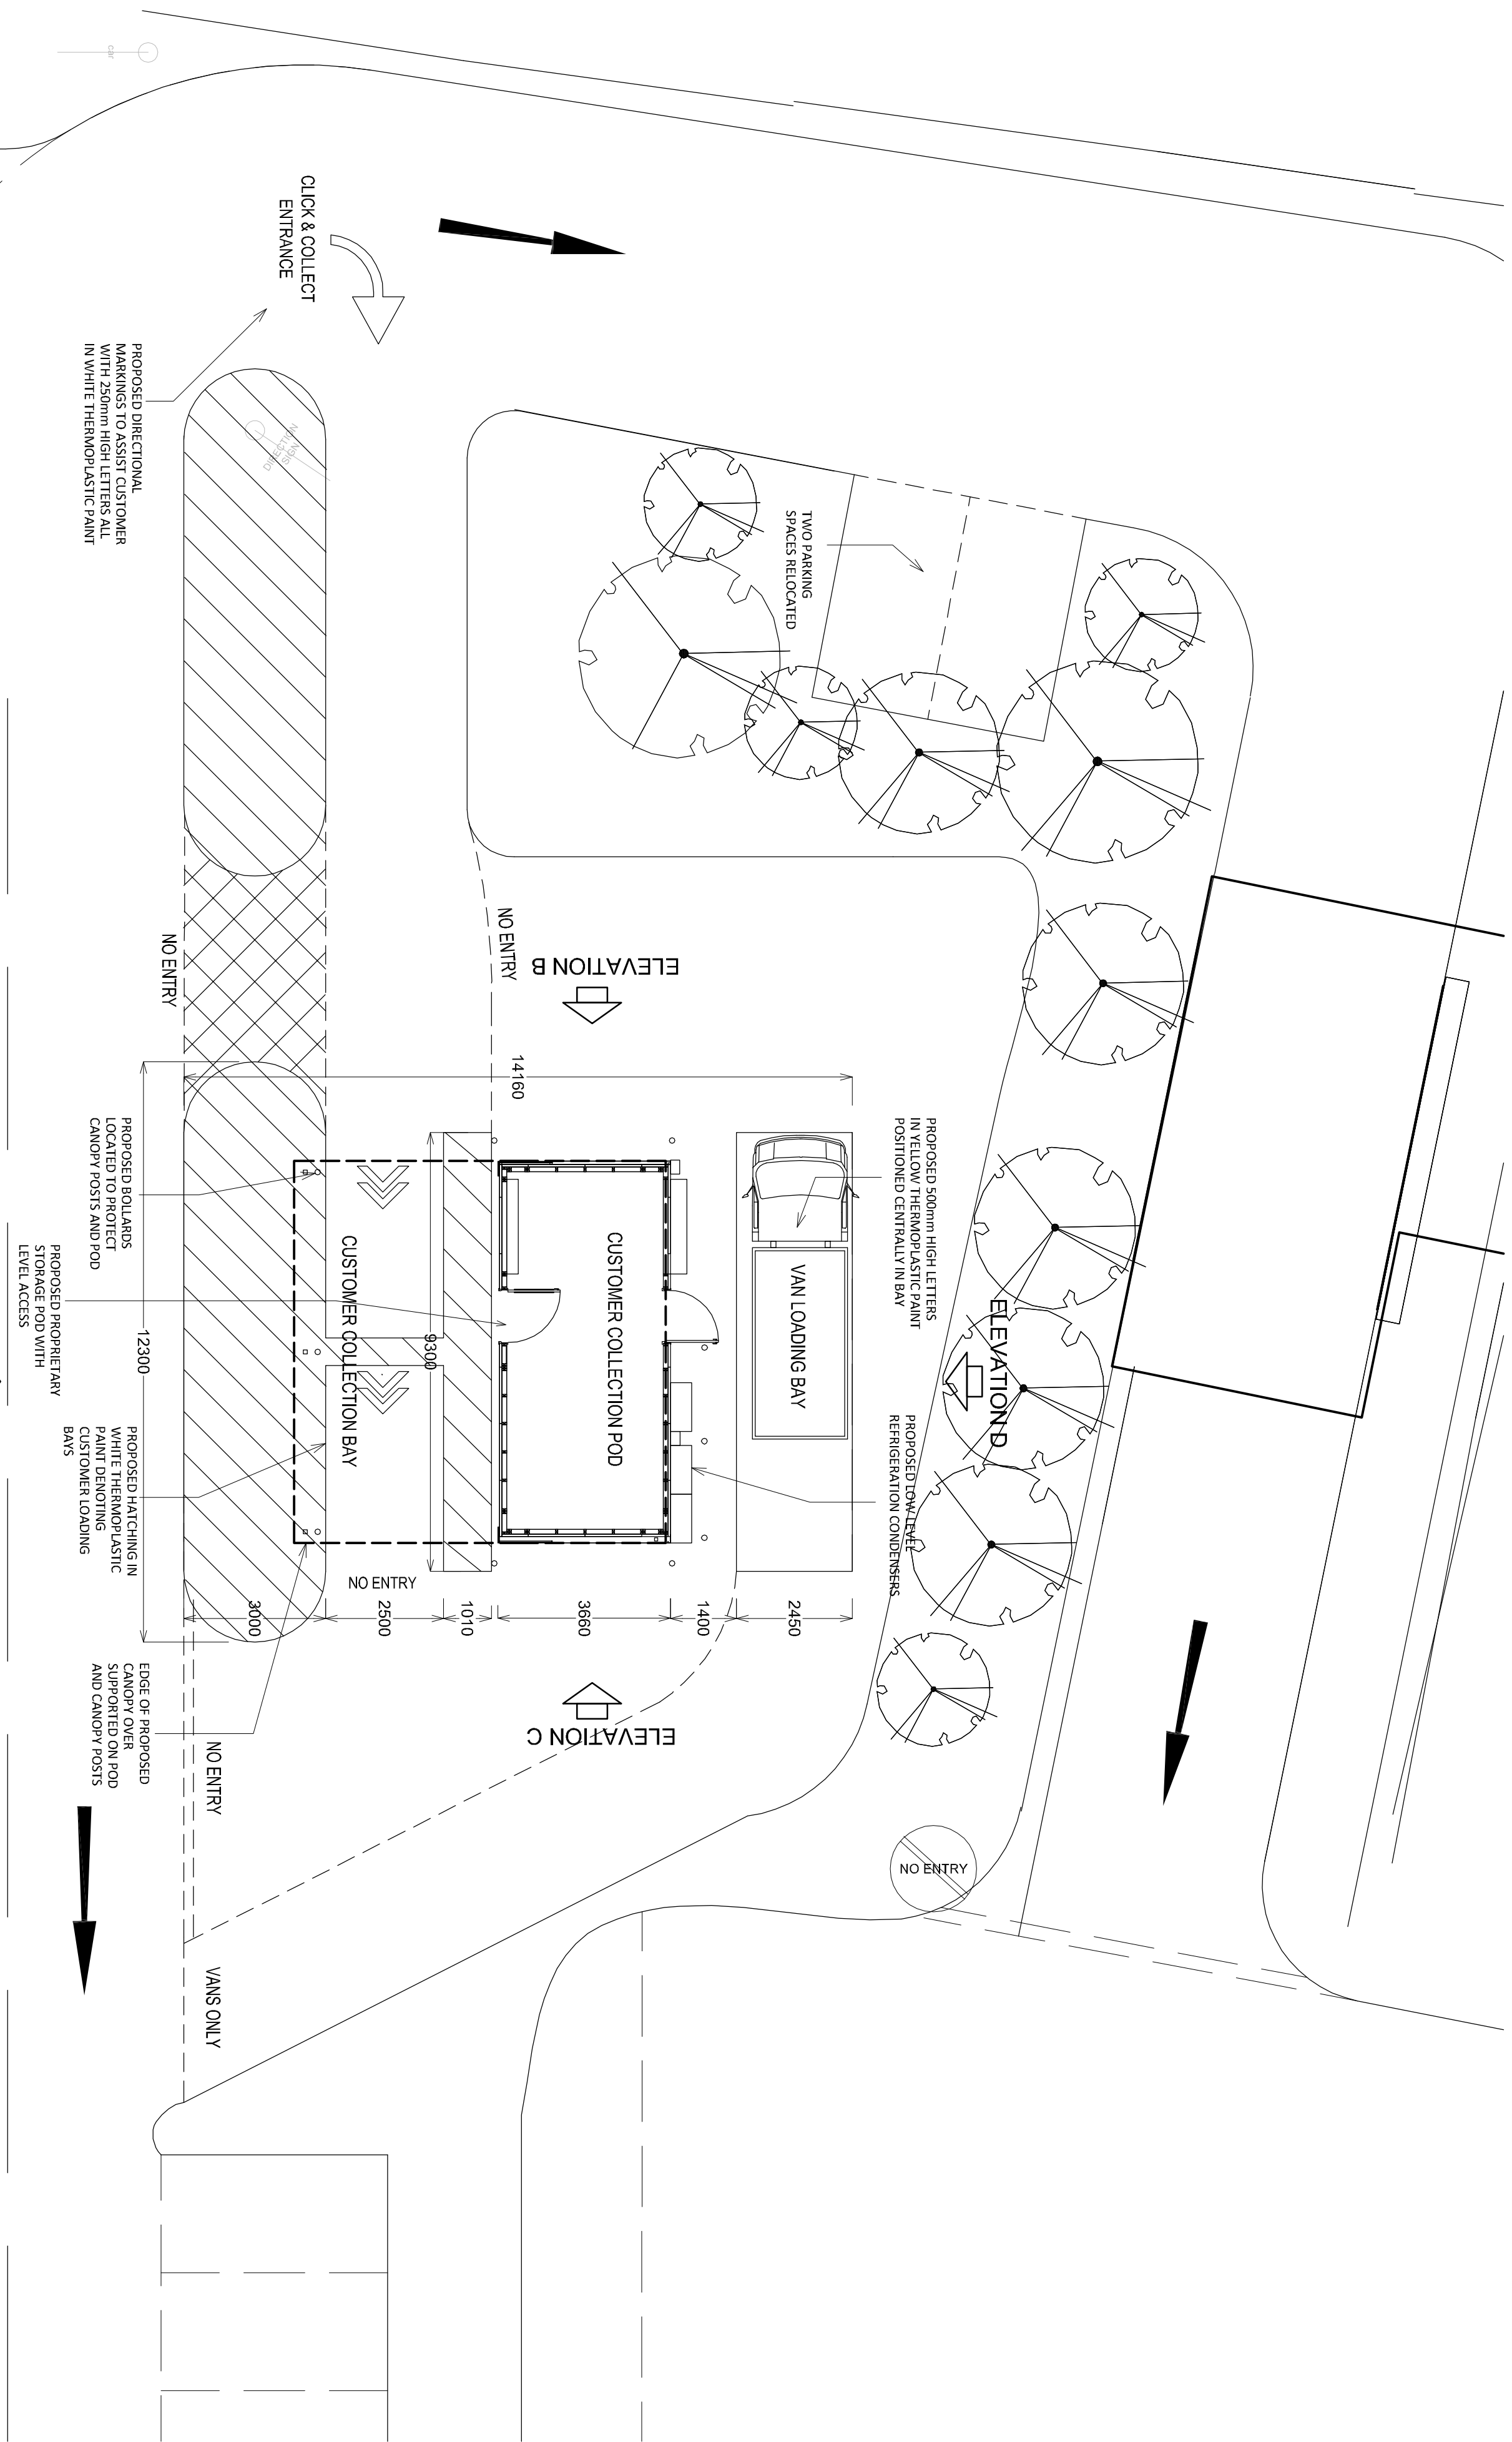



1. Contractors must check all dimensions on site. Only figured dimensions are to be worked from. Discrepancies must be reported to the Architect or Engineer before proceeding. © This drawing is copyright.
2. Reproduced from OS Sitemap © by permission of Ordnance Survey® on behalf of The Controller of Her Majesty's Stationary Office. © Crown copyright 2008. All rights reserved. Licence number 100007126.

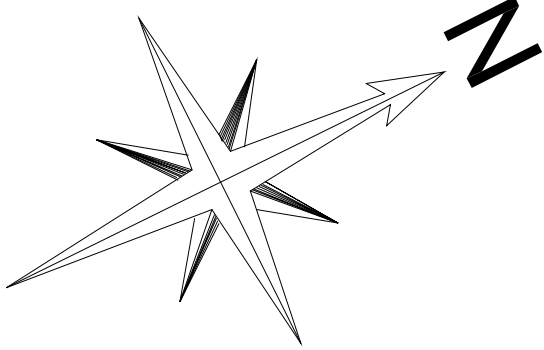


ELEVATION A - SIDE ELEVATION

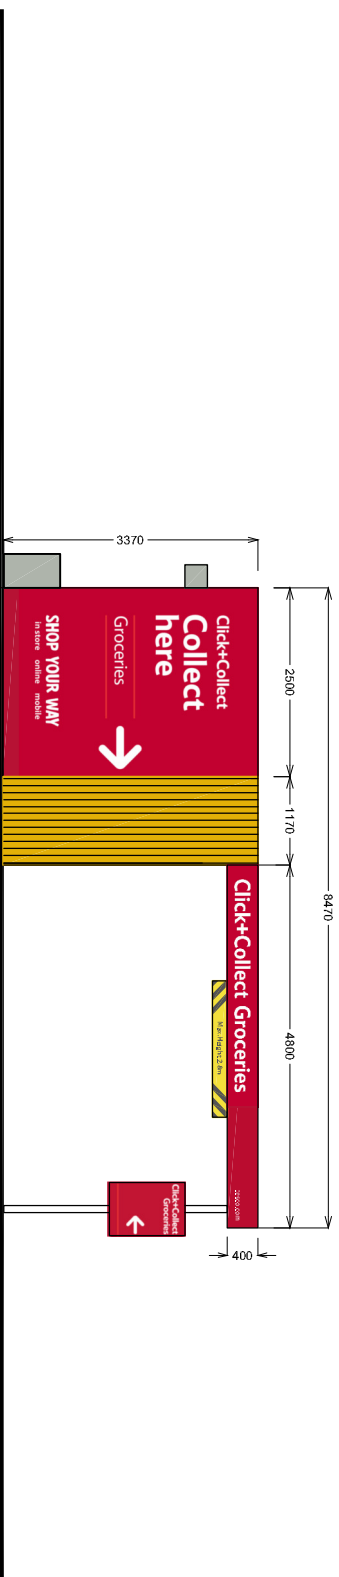

ELEVATION B - FRONT ELEVATION (facing customer entrance)

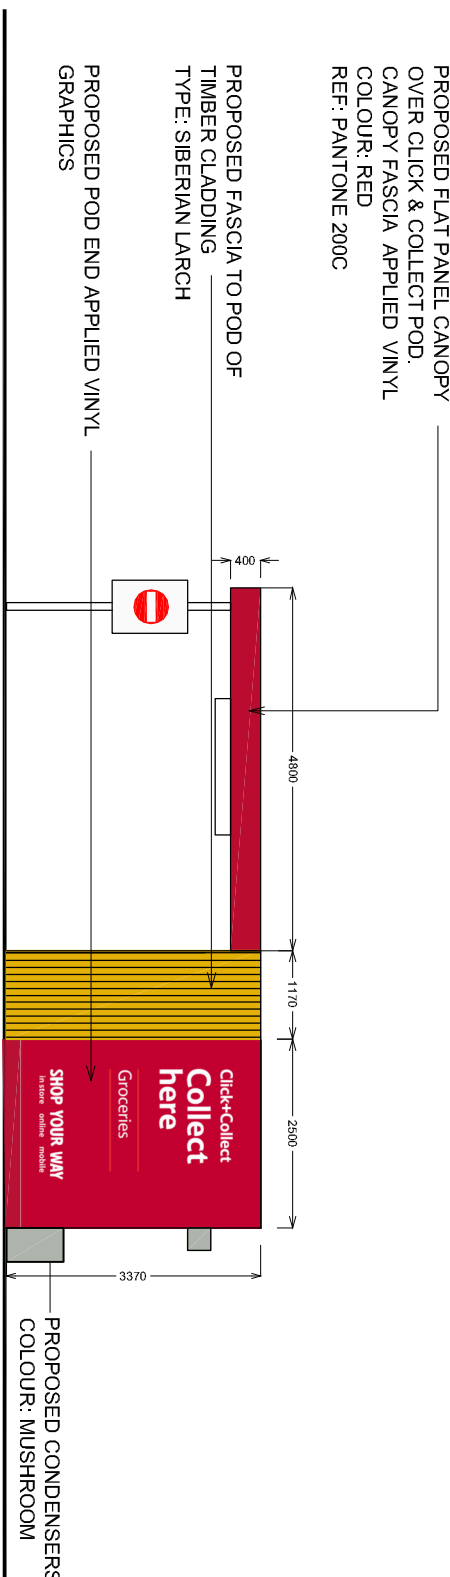

ELEVATION C - SIDE ELEVATION

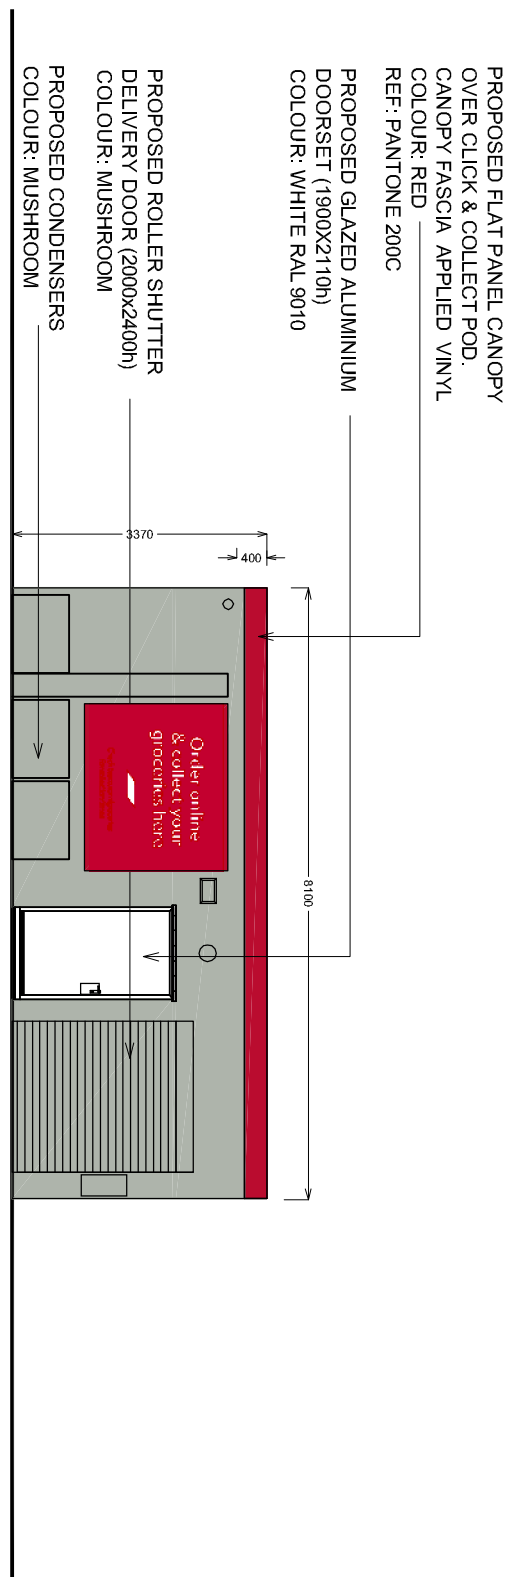


ELEVATION D - REAR ELEVATION (facing van entry, Customer exit)

FOR DETAIL OF SIGNS AND VINYL GRAPHICS.
SEE DRAWING 17469-P006

ISSUED FOR PLANNING

Revision	Description	Drawn	Checked	Date
Preliminary				
Information				
Tender				
Construction				
As Built				

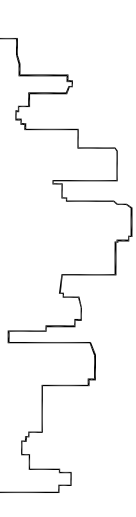

Woods Hardwick

Architects, Engineers and Development Consultants

15-17 Coddington Road
Bedford MK43 3JH
United Kingdom
T: +44 (0)1234 268662
F: +44 (0)1234 353034
m.h@woodsahardwick.com
www.woodsahardwick.com

Title
**TESCO HAVENT EXTRA
PROPOSED CLICK AND COLLECT POD**

Details
PROPOSED POD AND CANOPY PLAN

