



Proposed One Bedroom Bungalow

6.304m

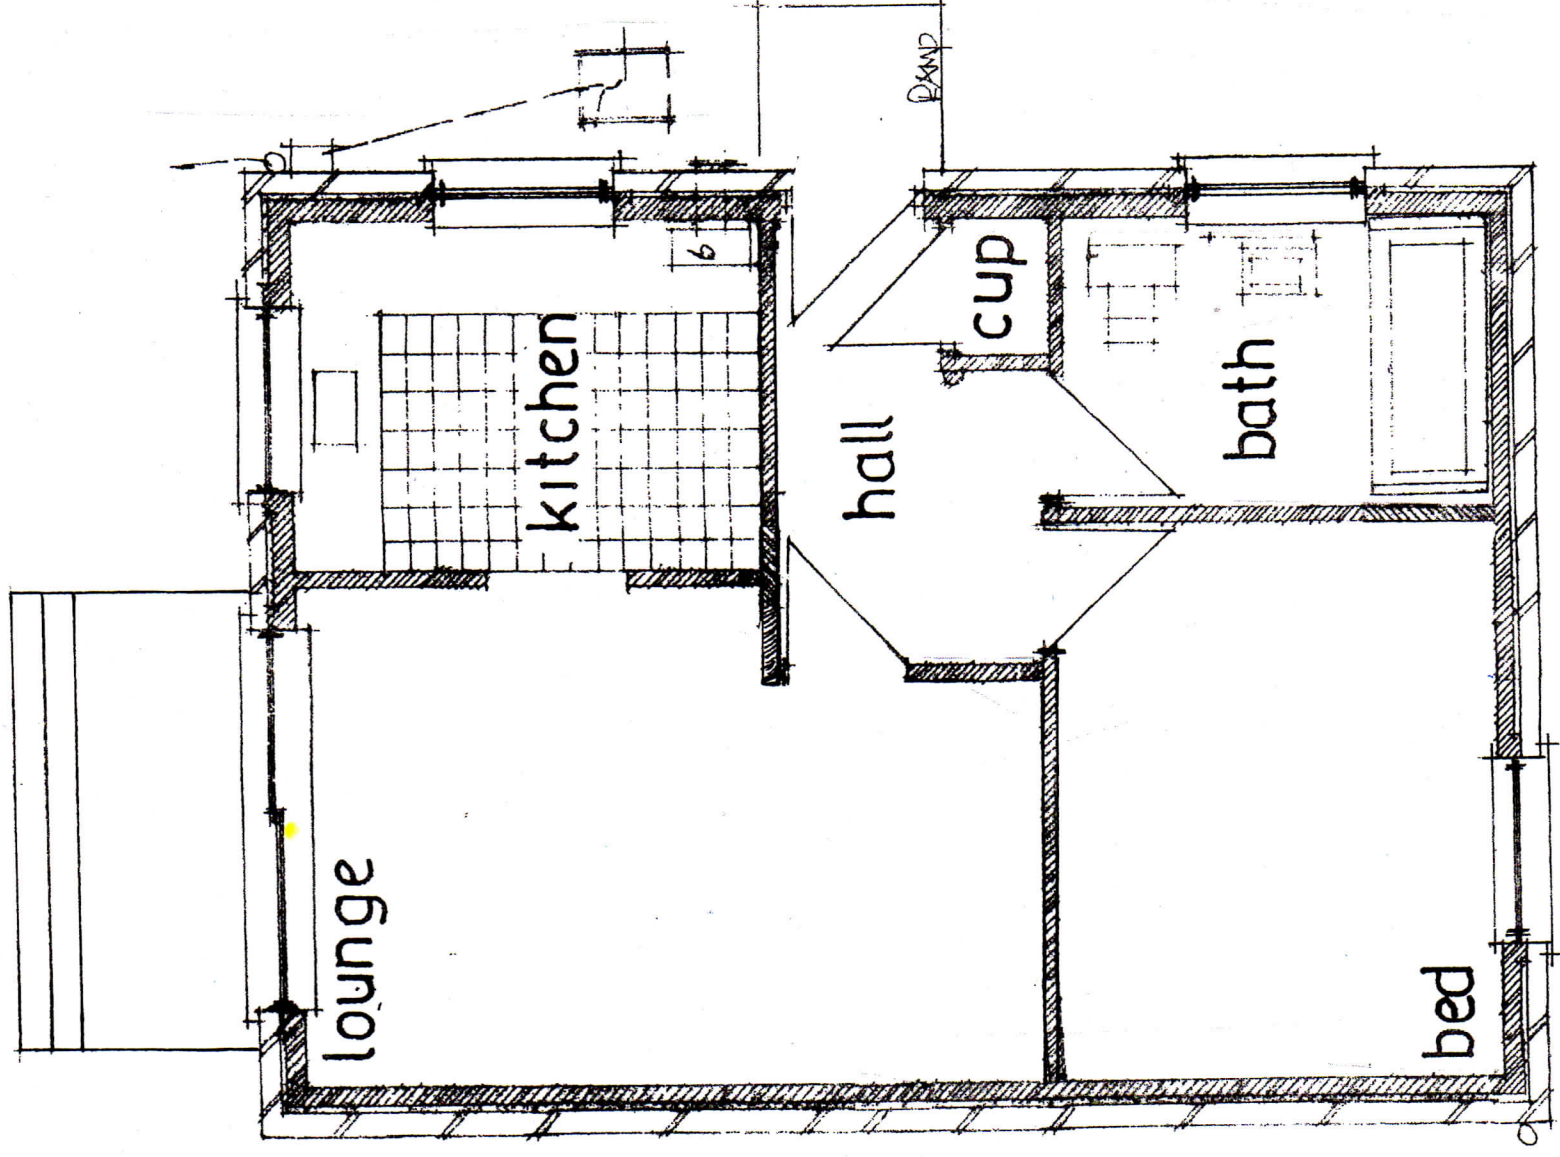

Cross Section

8.5m

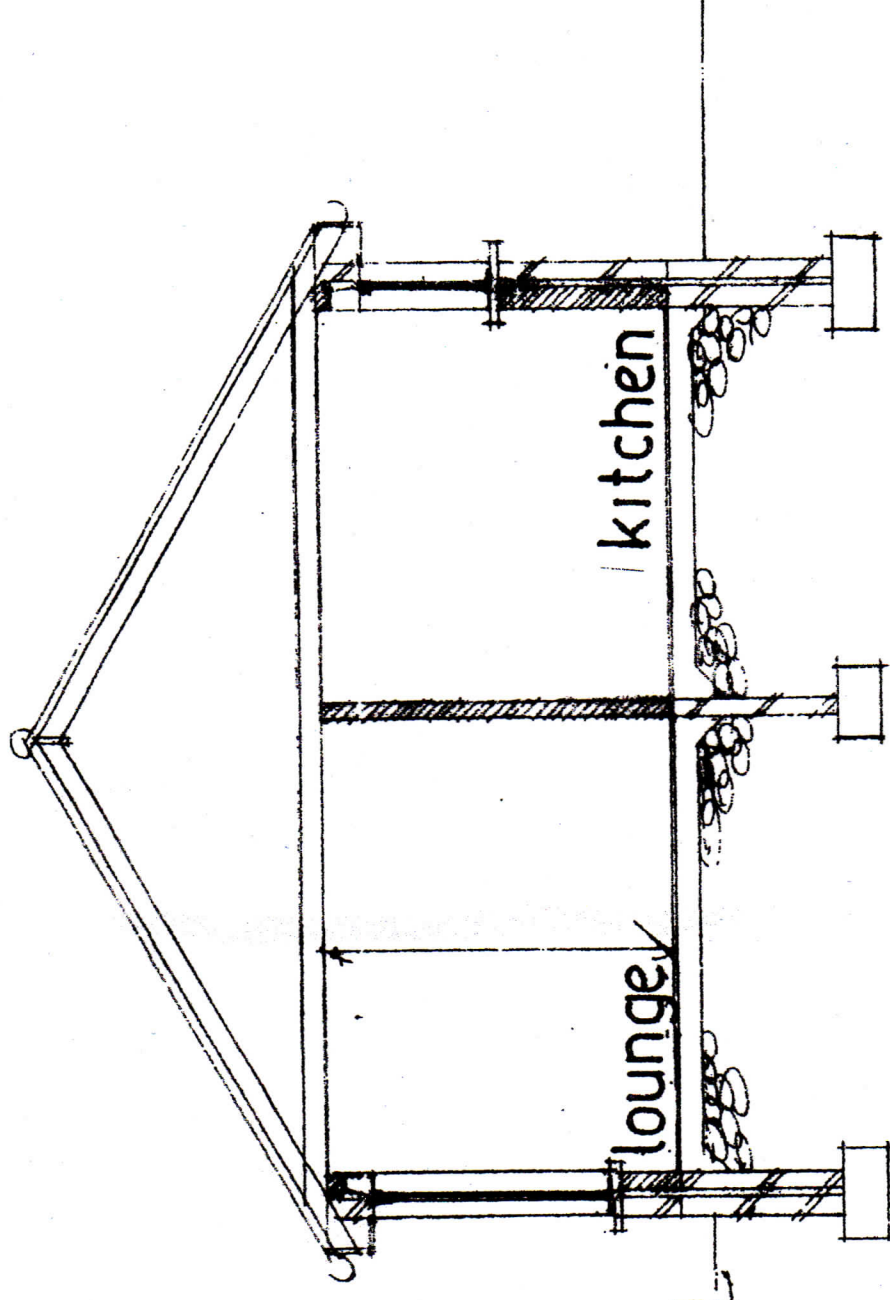

Scale 1:50 (A3) | Drawing - 2014/002

Floor Plan