



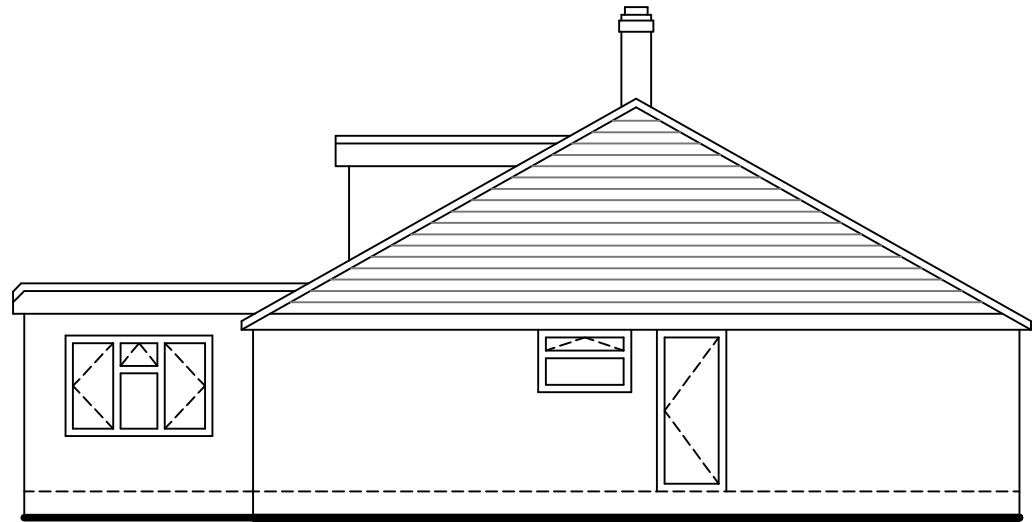


Side Elevation

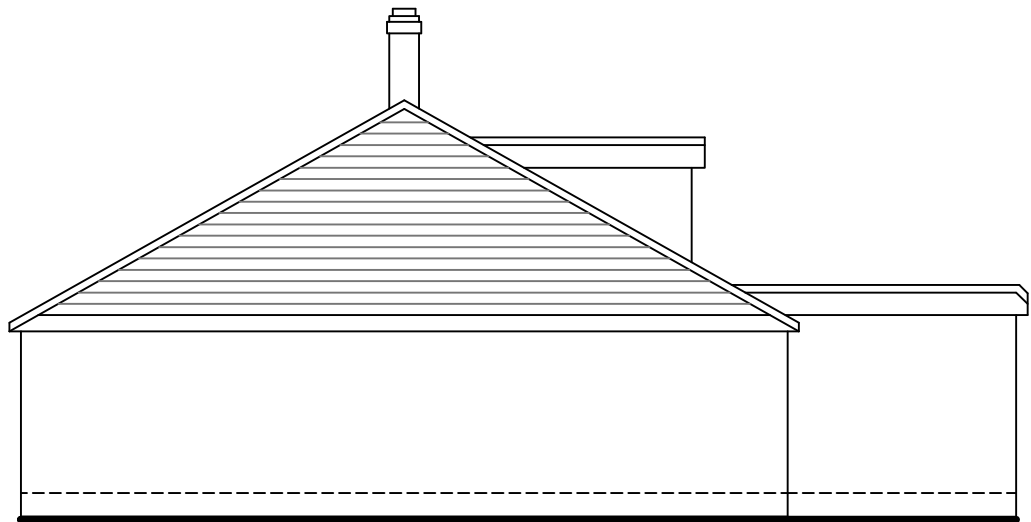

Side Elevation



Floor Plan

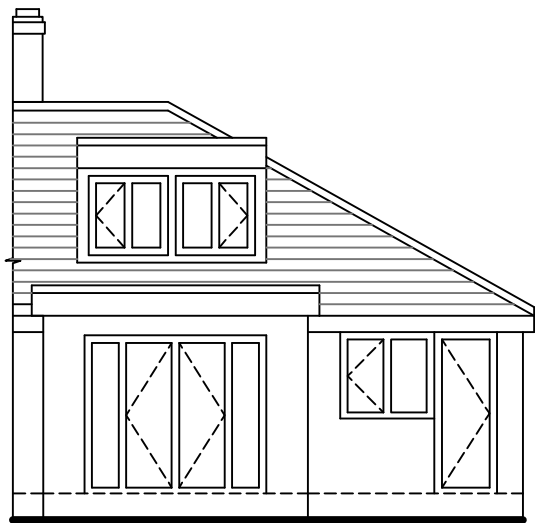


Rear Elevation

Notes:
Any drawings or plans depicted make no allowance for the provision of any tie bars within the roof of the proposed conservatory. This can only be determined once the roof is put into manufacture.

This drawing is the copyright of Anglian Home Improvements and must not be re-issued, loaned or copied without their consent. All dimensions are in millimetres (mm) unless noted otherwise. Do not use for base laying purposes

Produced on A3 paper

 

Rev.	Date	Description	Initials

Anglian
Home Improvements
NATIONAL ADMINISTRATION
TELEPHONE: 0845 437 3600
FACSIMILE: 01603 480101

Drawing title: **Existing Plan and Elevations**

CONTRACT No. : 099/83075	Page 1 of 2
---------------------------------	--------------------

Proposed: **PVCu White Knight Conservatory**
at: **5 Buckland Close
Waterlooville
Hants
PO7 6ED**

For :..... **Mrs S Woolridge**

Drawers initials: CADS	Scale : 1:100	Date: 15/08/14
-------------------------------	----------------------	-----------------------