

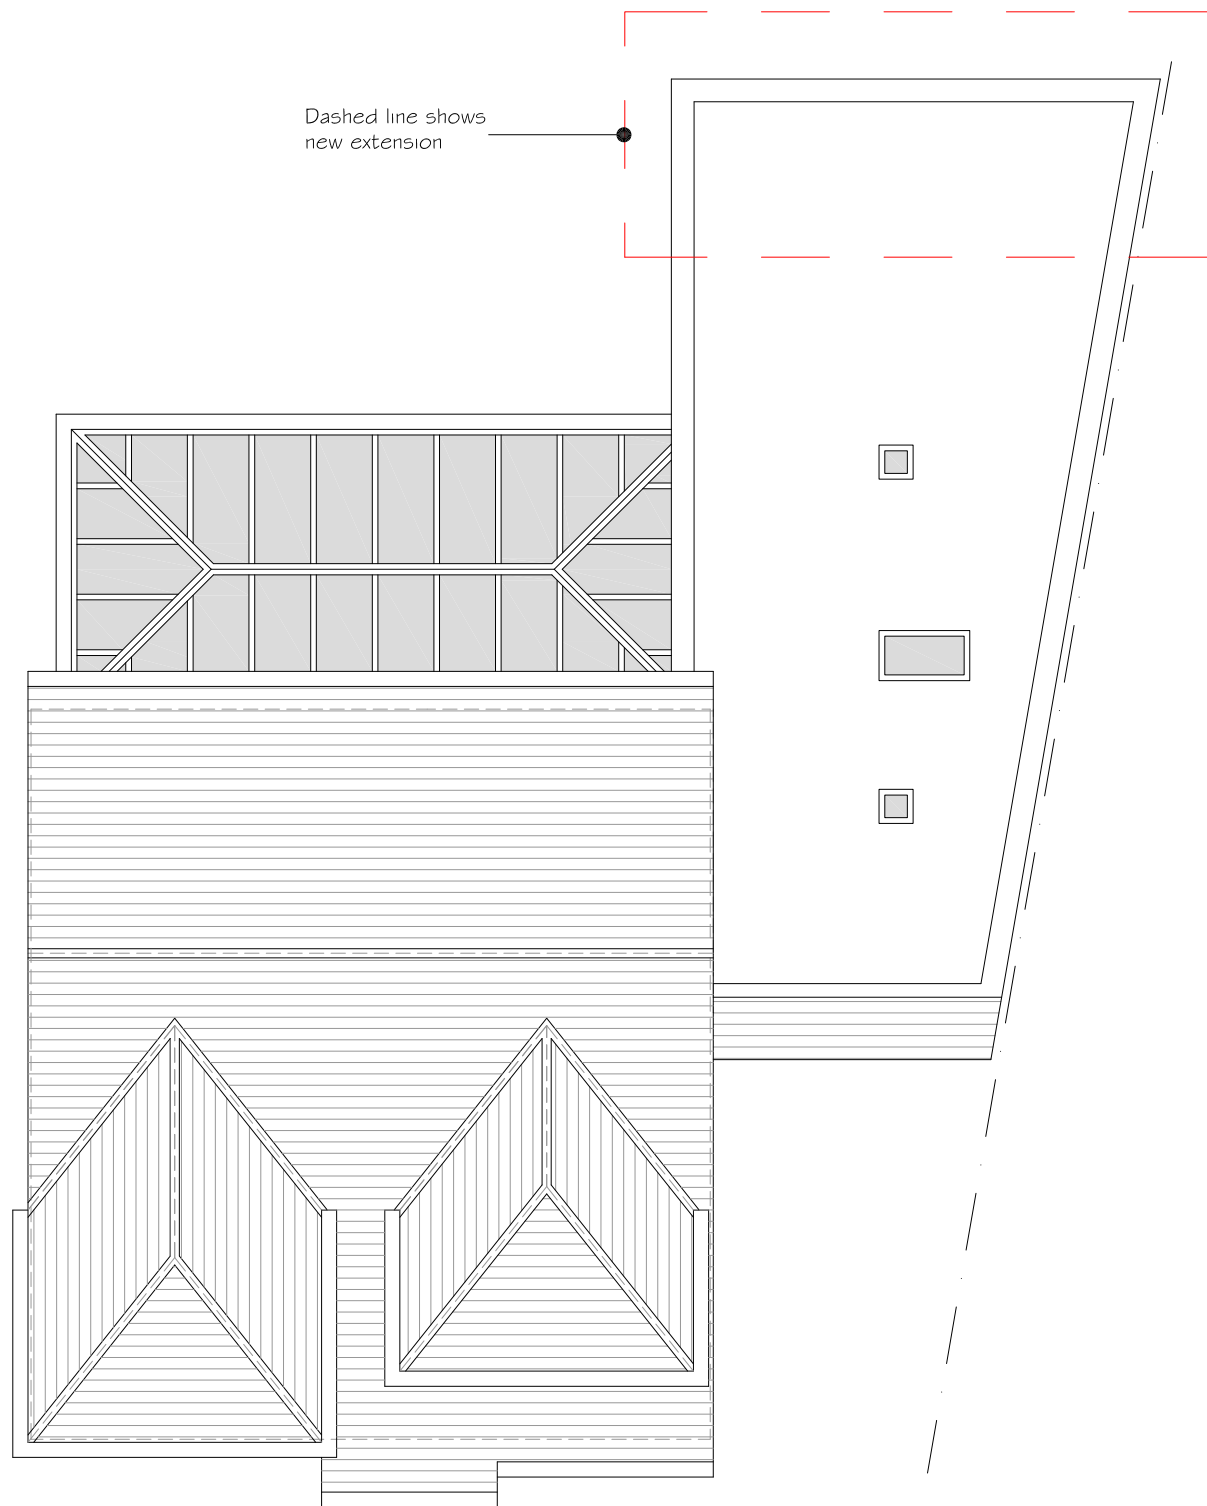


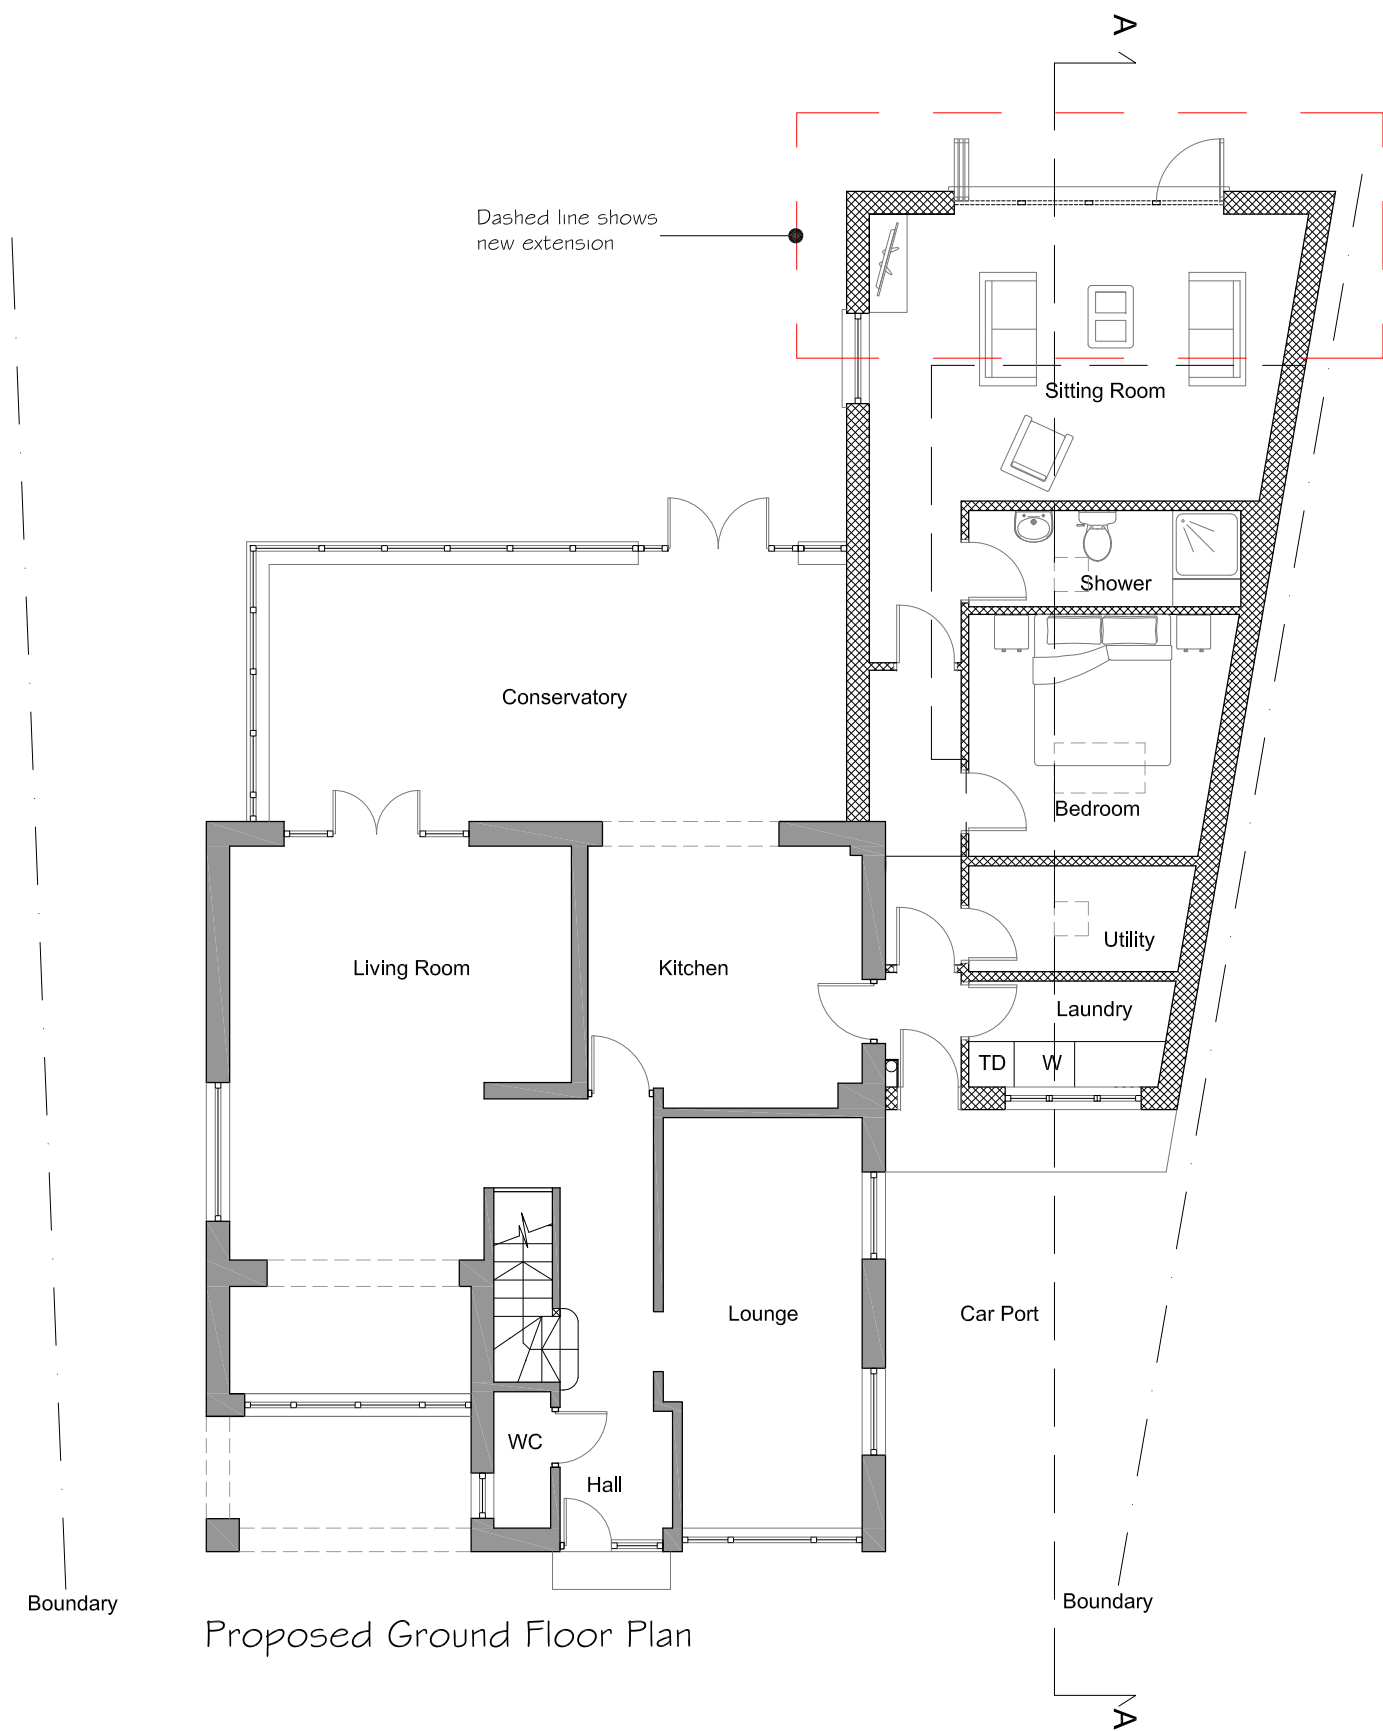

B	26.02.15	Minor plan amendments	MD	MD
A	20.02.15	First Issue	MS	MD
Rev	Date	Description	By	PM

REVISIONS

 

Design Team Studios LLP
Copyright Reserved
Check Dimensions on Site

© Crown copyright and database rights [2015]
Ordnance Survey 0100031673
© Local Government Information House Limited copyright and database rights [2015] 0100031673

DRAWING STATUS:
Planning

REVISION:
B

PROJECT
3 Wyborn Close, Hayling Island,
Hampshire PO11 9HY

CLIENT
Mr & Mrs Wright

Scale @ A3: 1:100
Date : © Feb 2015

Drawn by : MS
Checked by : MD

DRAWING TITLE
Proposed Ground Floor & Roof Plans

DRAWING NUMBER:
199P101_B

City Office (Design Drawn)
The Clock Tower, Great Southsea Street at Castle Road
Southsea, Portsmouth, Hants, PO5 3BY
Tel: 02392 837149

South Downs Office (iDraw)
51 Catherington Lane, Horndean, Hants, PO8 9HT.
Tel: 02392 346 530

E: info@designteamstudios.com
W: www.designteamstudios.com

