

Existing:




Existing Front Elevation - Scale 1:100




Side Elevation - Scale 1:100




Existing Rear Elevation - Scale 1:100

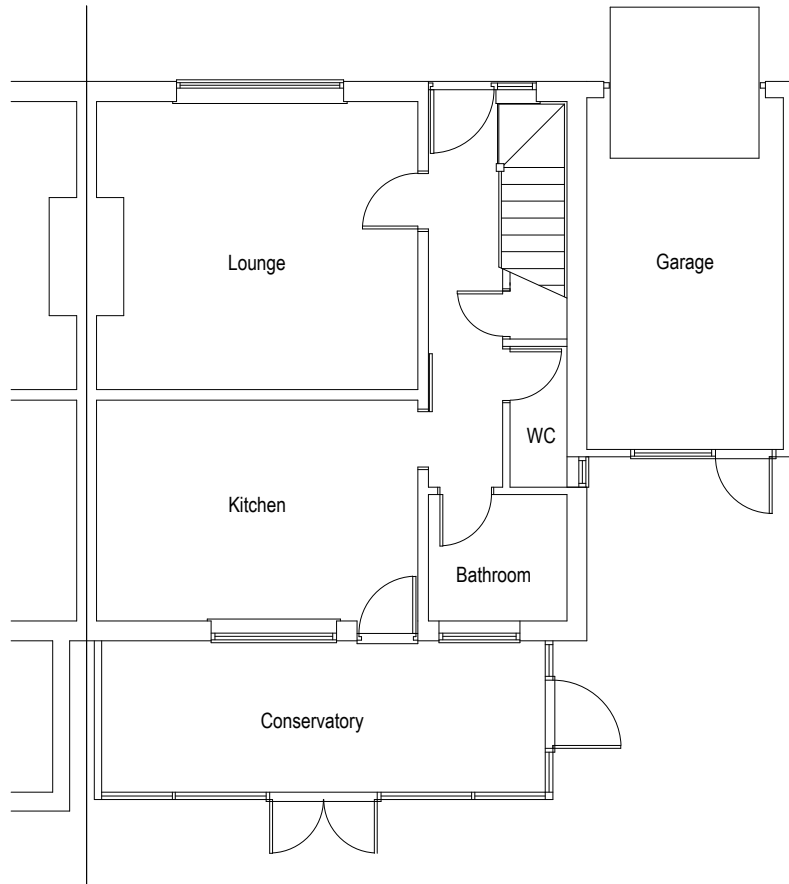

Existing Ground Floor Plan - Scale 1:100

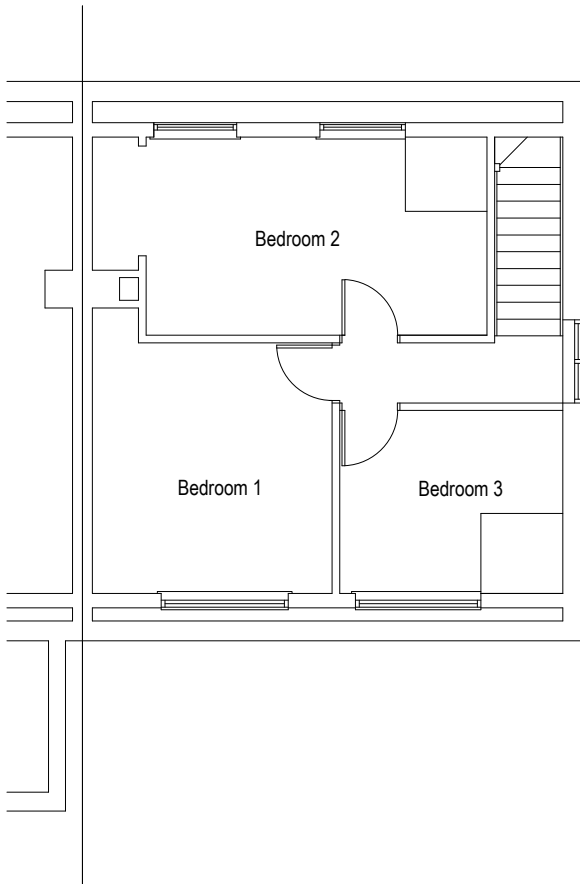

Existing First Floor Plan - Scale 1:100

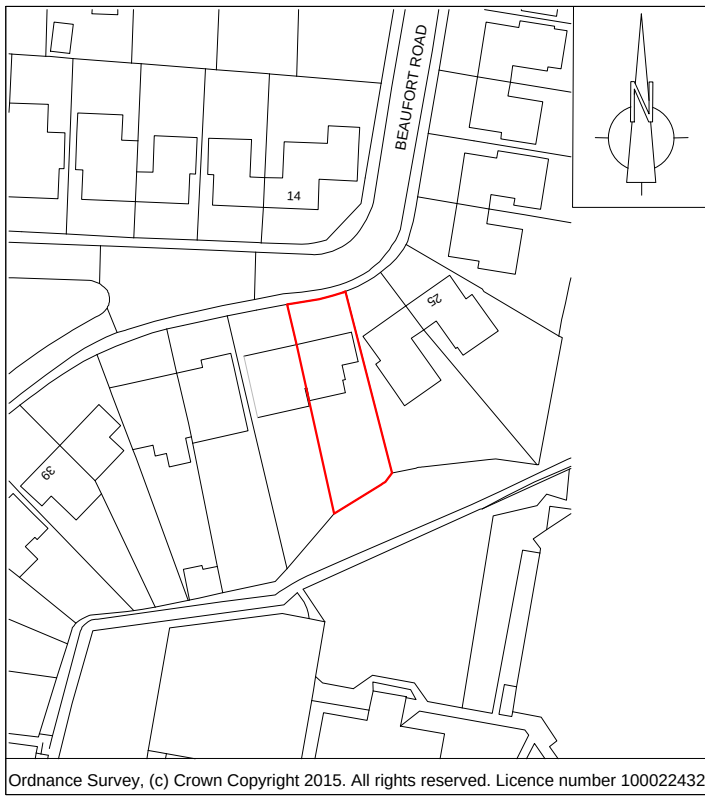

Existing Block Plan - Scale 1:1250


THIS DRAWING HAS BEEN PRODUCED FOR THE PURPOSE OF PLANNING AND BUILDING REGULATIONS ONLY. THIS IS NOT A WORKING DRAWING. FOR FURTHER INFORMATION CONTACT KALOTEC LTD. THIS DRAWING IS TO BE READ IN CONJUNCTION WITH THE BUILDING REGULATIONS AND CONSTRUCTION SPECIFICATION. THE STRUCTURAL ENGINEERS DESIGN / DETAILS AND ANY SPECIALIST MANUFACTURERS DESIGNS AND DETAILS. DO NOT SCALE OFF THIS DRAWING. USE FIGURED DIMENSIONS ONLY. ALL DIMENSIONAL DISCREPANCIES TO BE BROUGHT TO THE IMMEDIATE ATTENTION OF KALOTEC LTD.

PROPOSED MATERIALS		
ELEMENT	MATERIAL	COLOUR
External walls	Facing bricks	To match existing
Roof tiles	Plain concrete tiles	To match existing
Soffits & fascias	UPVC	White
Gutters & downpipes	UPVC	White
Windows	UPVC	White
Rear external door	UPVC	White
Rear external folding doors	UPVC	White

Proposed:




Proposed Front Elevation - Scale 1:100

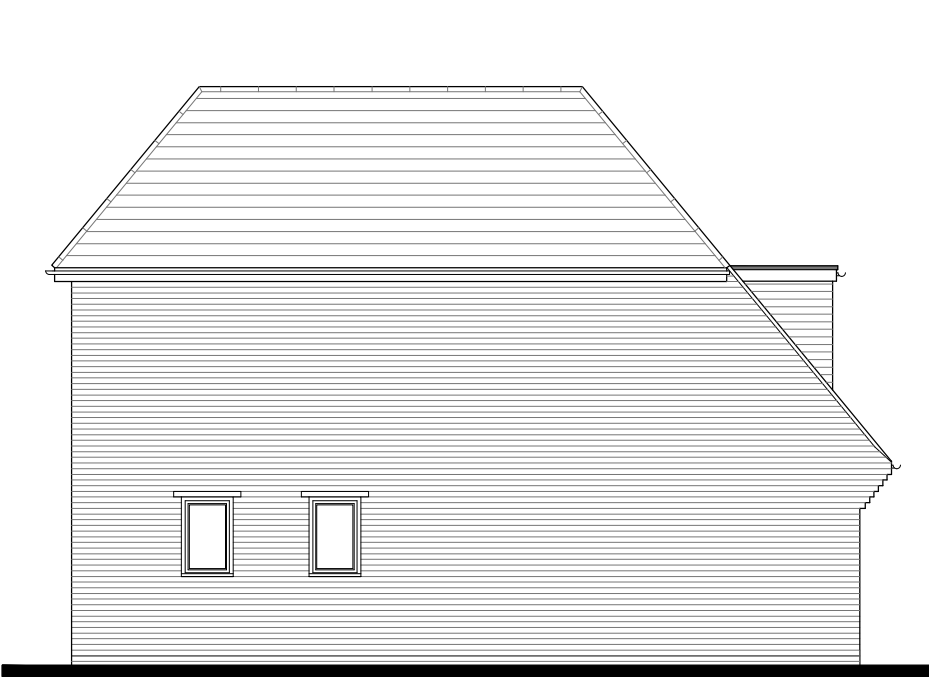


Proposed Side Elevation - Scale 1:100




Proposed Rear Elevation - Scale 1:100

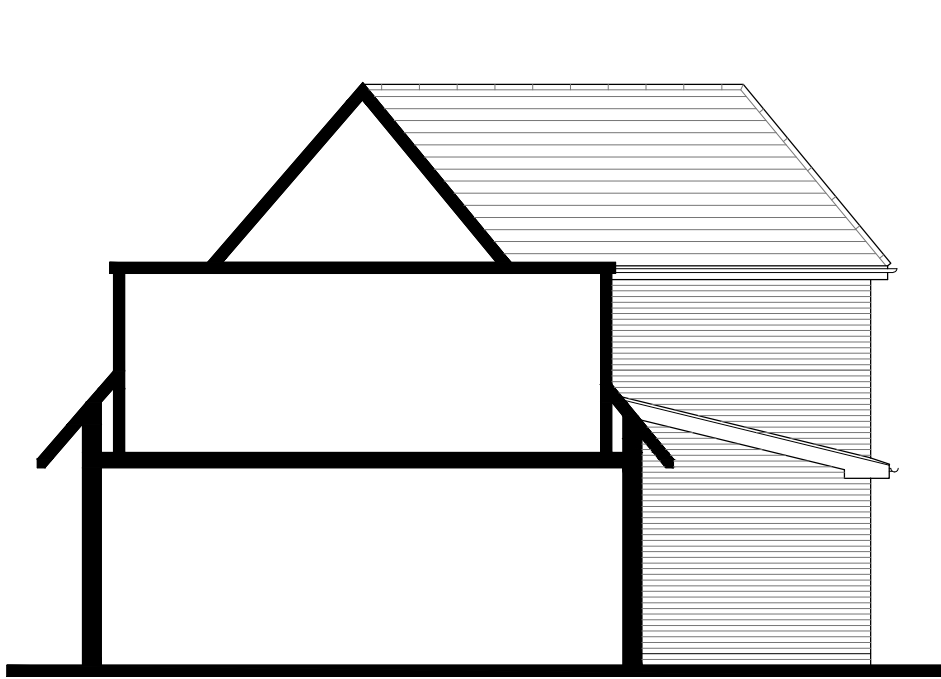


Proposed Side Elevation - Scale 1:100

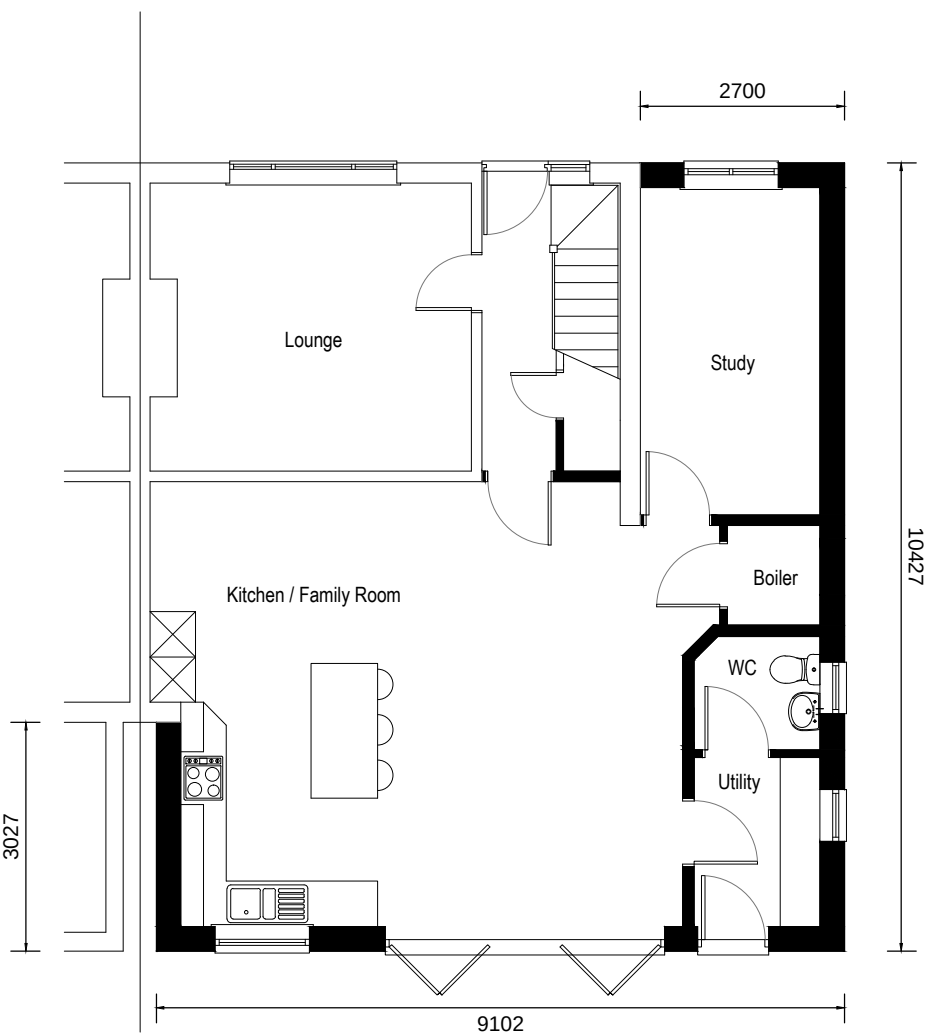


Proposed Ground Floor Plan - Scale 1:100

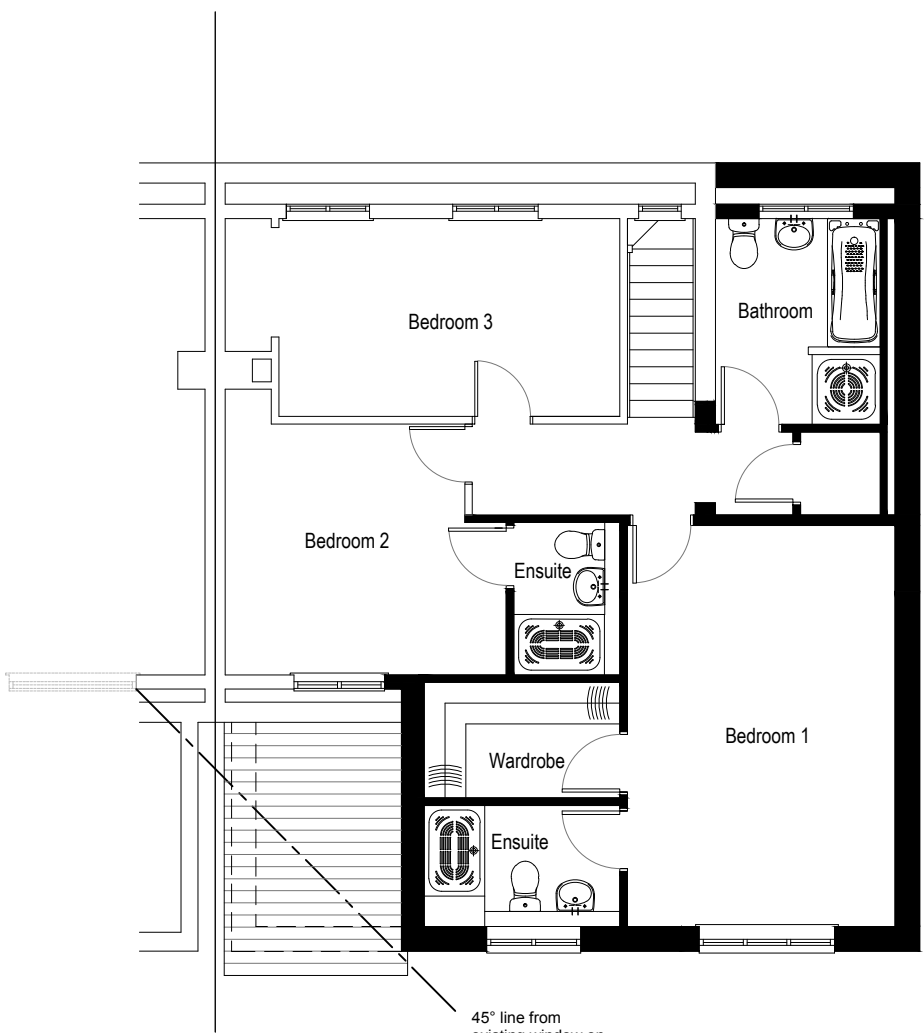


Proposed First Floor plan - Scale 1:100

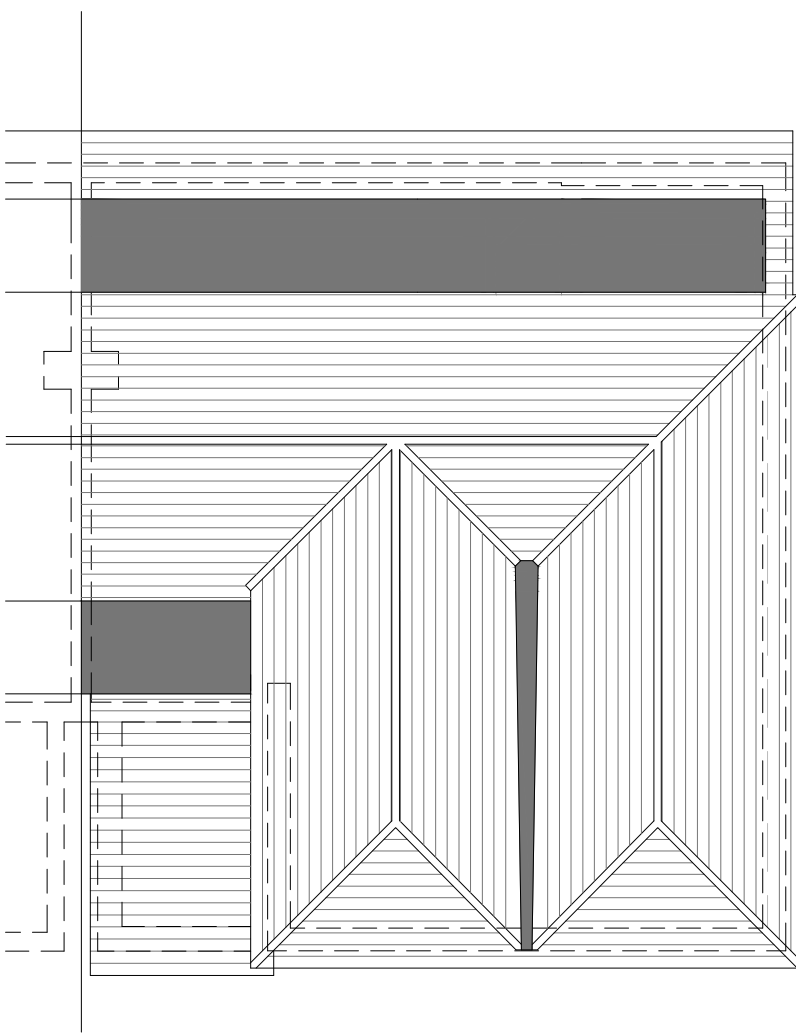


Proposed Roof Plan - Scale 1:100

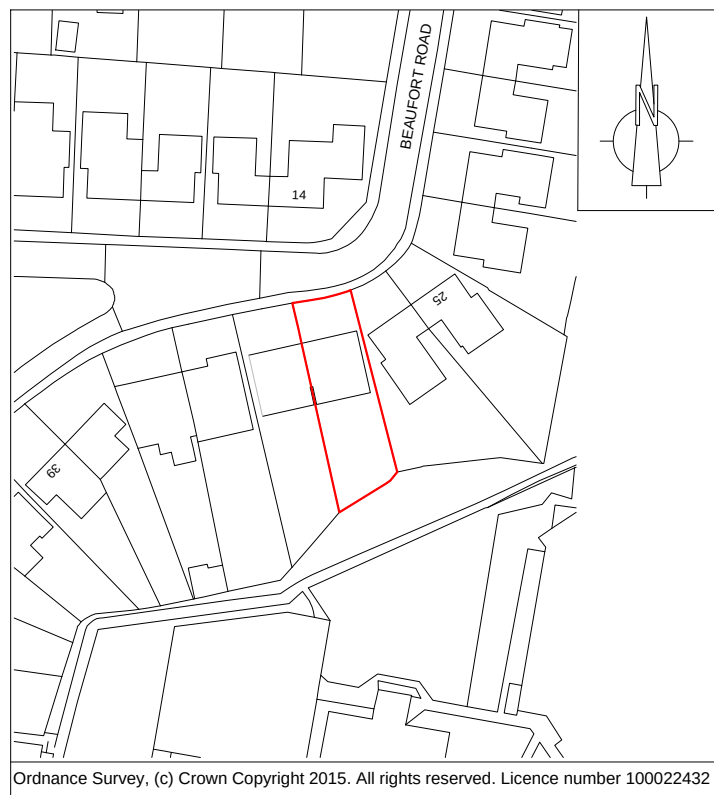

Proposed Block Plan - Scale 1:1250

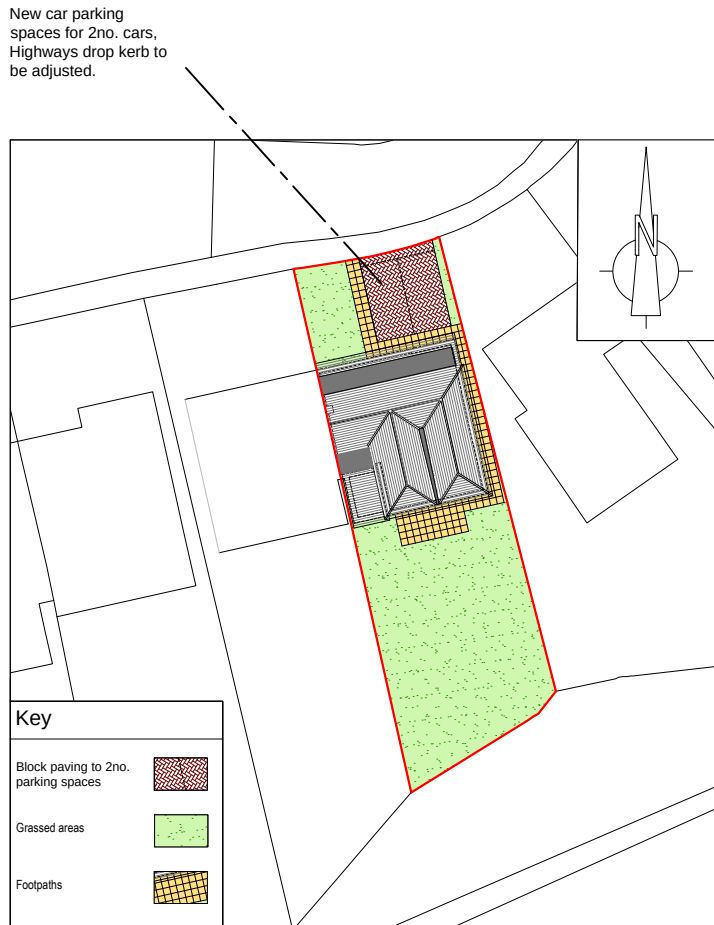

Proposed Site Plan - Scale 1:500

 

CLIENT
Mr J Burridge

SITE
29 Beaufort Road, Bedhampton

TITLE
Plans Existing and Proposed

SCALE 1:100 1:500 1:1250 (A3)	DRAWING NO. KALO-1112-01	REVISION
DATE March 15	CHECKED PDB	
DRAWN RLS		

Kalotec Limited, Cams Hall, Fareham, Hampshire, PO16 8AB
Telephone: 01329 227 424 Email: info@kalotec.co.uk
Website: www.kalotec.co.uk