


Client - Mr Paul Buckbardis
Flat 2, 105 Havant Road
Emsworth
Hampshire
PO10 7LF

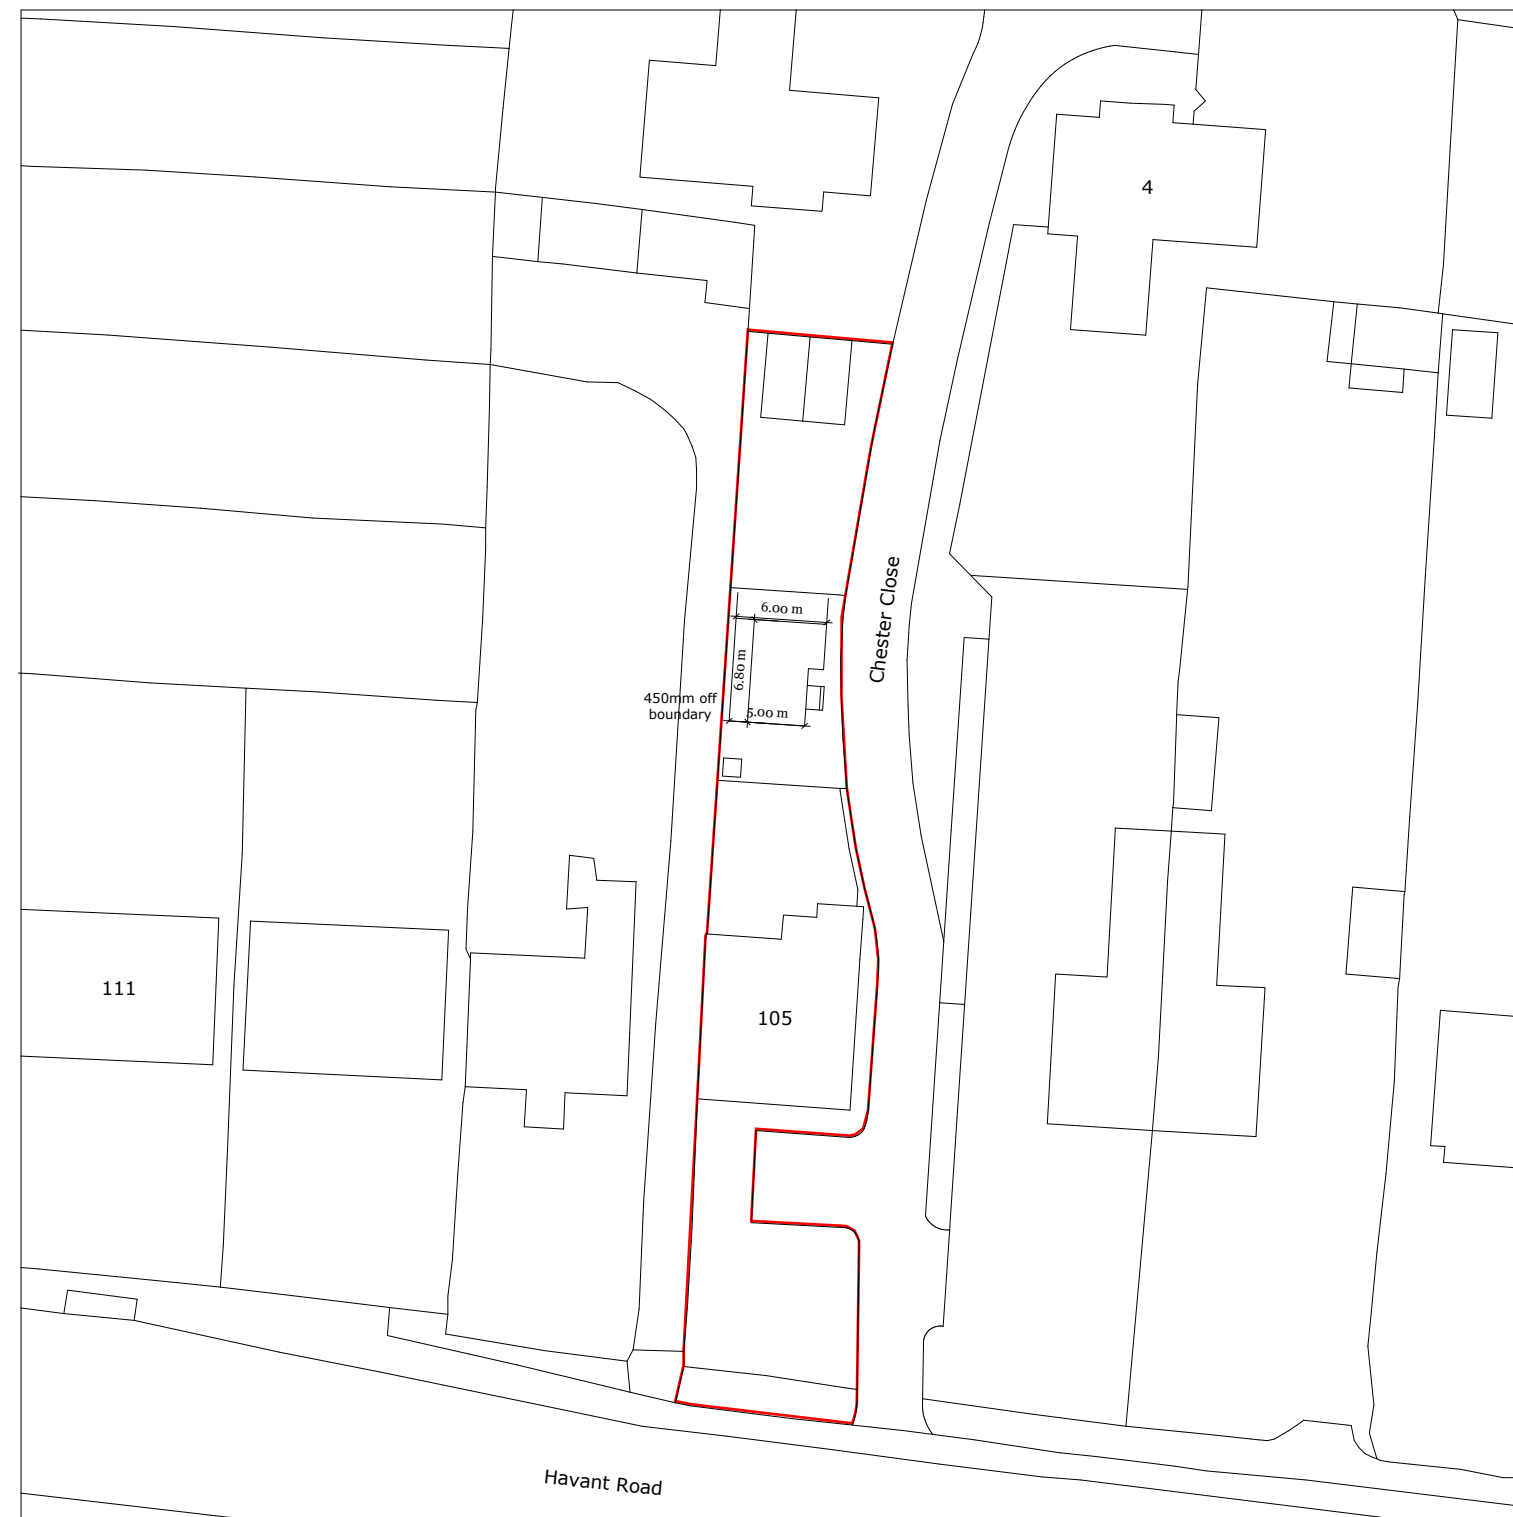

Granny Annexe, Head Office, Office A1,
Sandy Business Park, 11 Gosforth
Close, Sandy, Beds, SG19 1RB

Tel - 0800 334 5774
Email - info@grannyannexe.com
Web - www.grannyannexe.com

DWG N° - 0128-08-13/03B - Proposed Site Plan

Drawn by - CM

Date - 10/03/2015

Scale - 1:500 @ A3