



Copyright: All rights reserved.
This drawing must not be reproduced without permission.
This drawing must not be scaled. Dimensions are in millimetres unless specified.

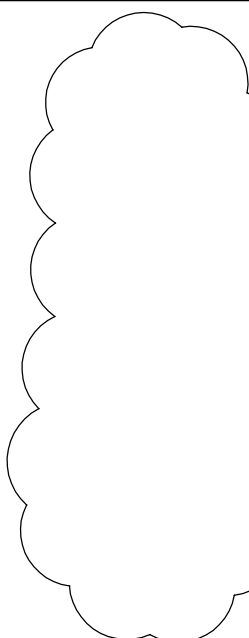

North Point.

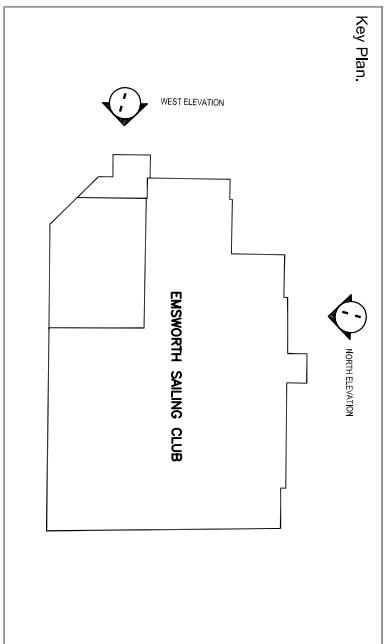


A	12/09/14	Revision updated to current testing configuration, note amended	DM	--
Rev	Date	Revision Note	By	Check

EWTM


EllisWilliams
Architects

151 Rosebery Avenue
London
EC1R 4AR

Last Date		Emsworth Sailing Club	
Drawing Title			
Existing Elevations			
Station	File Name	X-Ref File	
Planning			
Drawn by	checked by		
DM	27/08/14		
date	title		
Scale in A1	Scale in A3		
1:50	1:100		
revision			
Draw No.			
(01)	05		
CPI No.			
AE			
Job No.			
1999			
Construction Drawing No.			

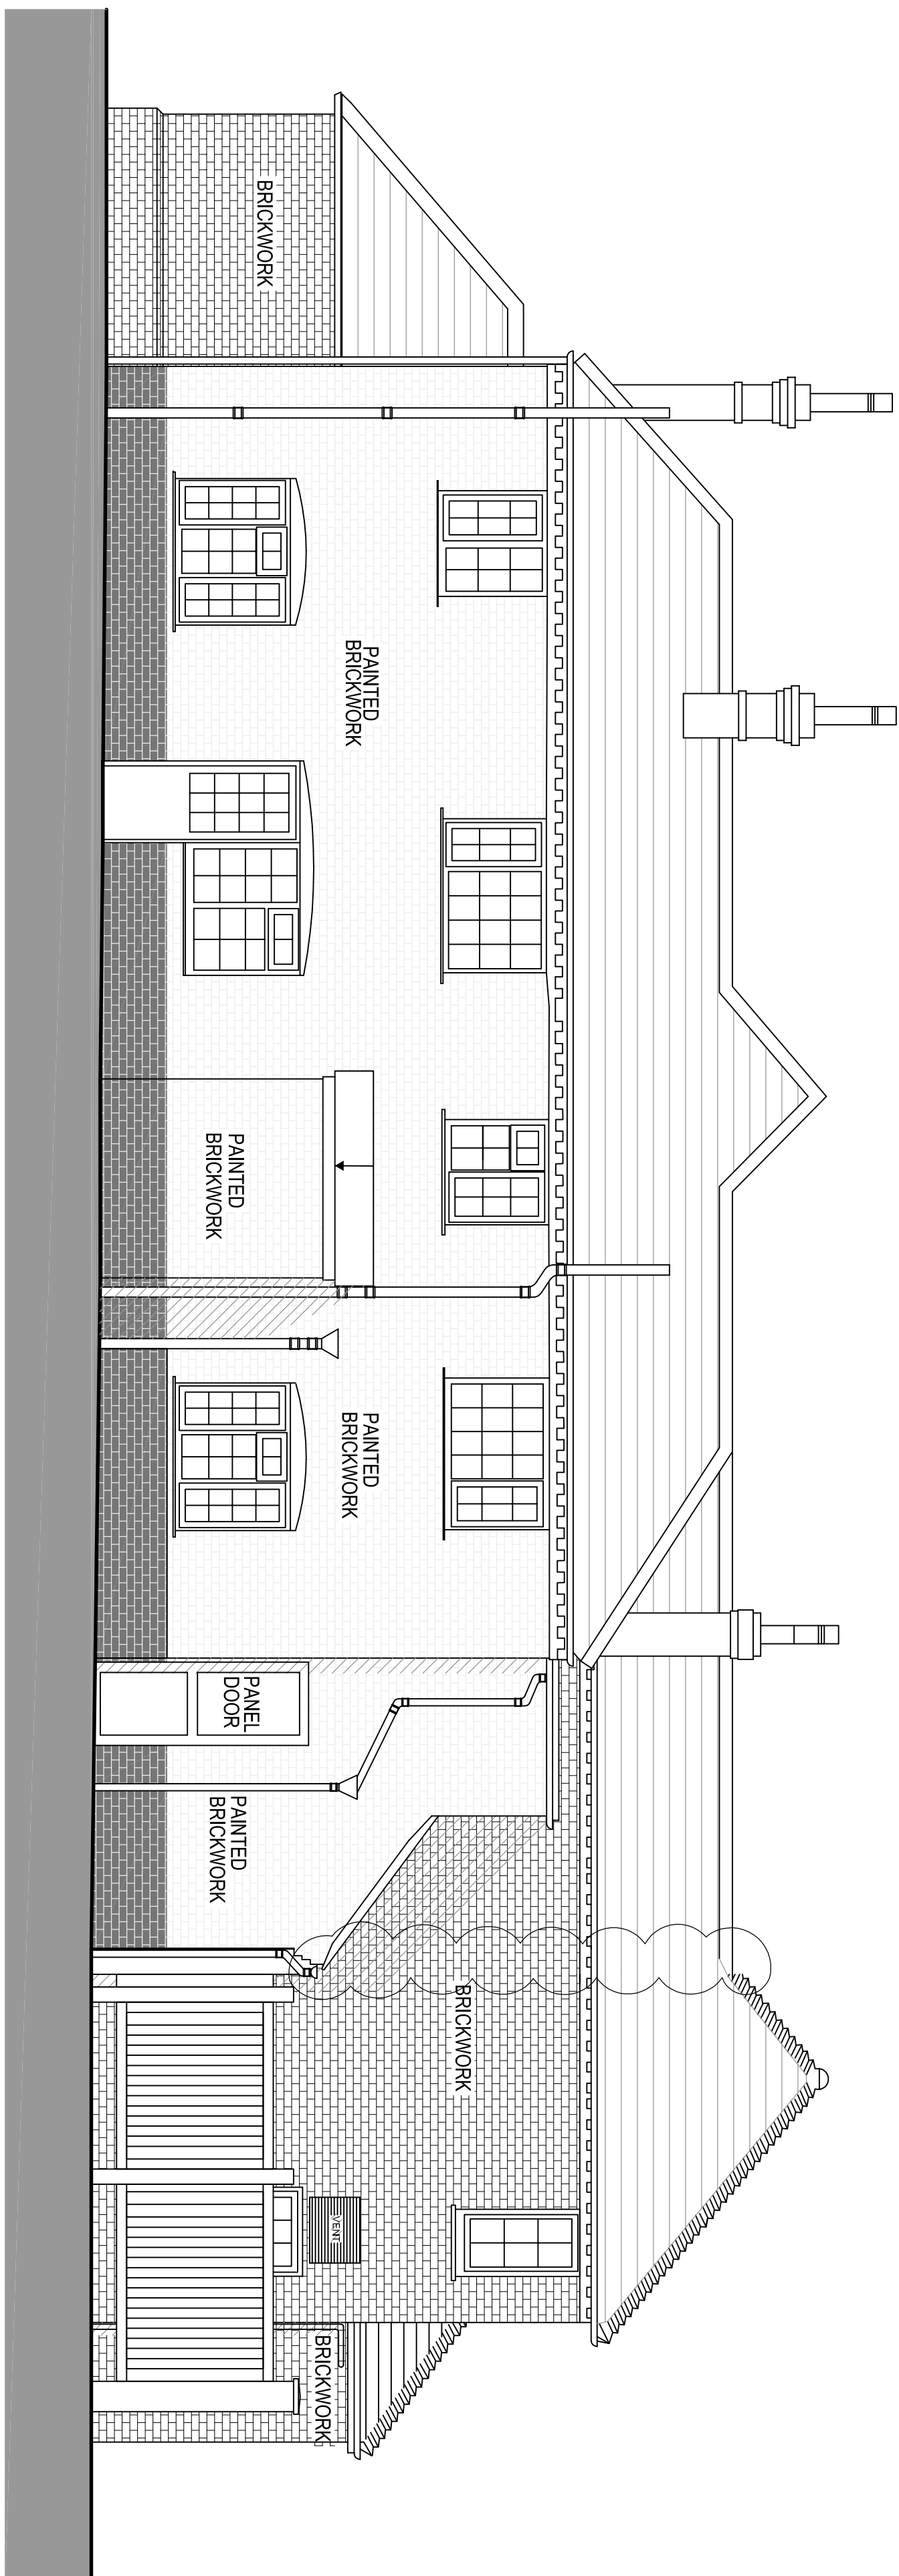

North Elevation

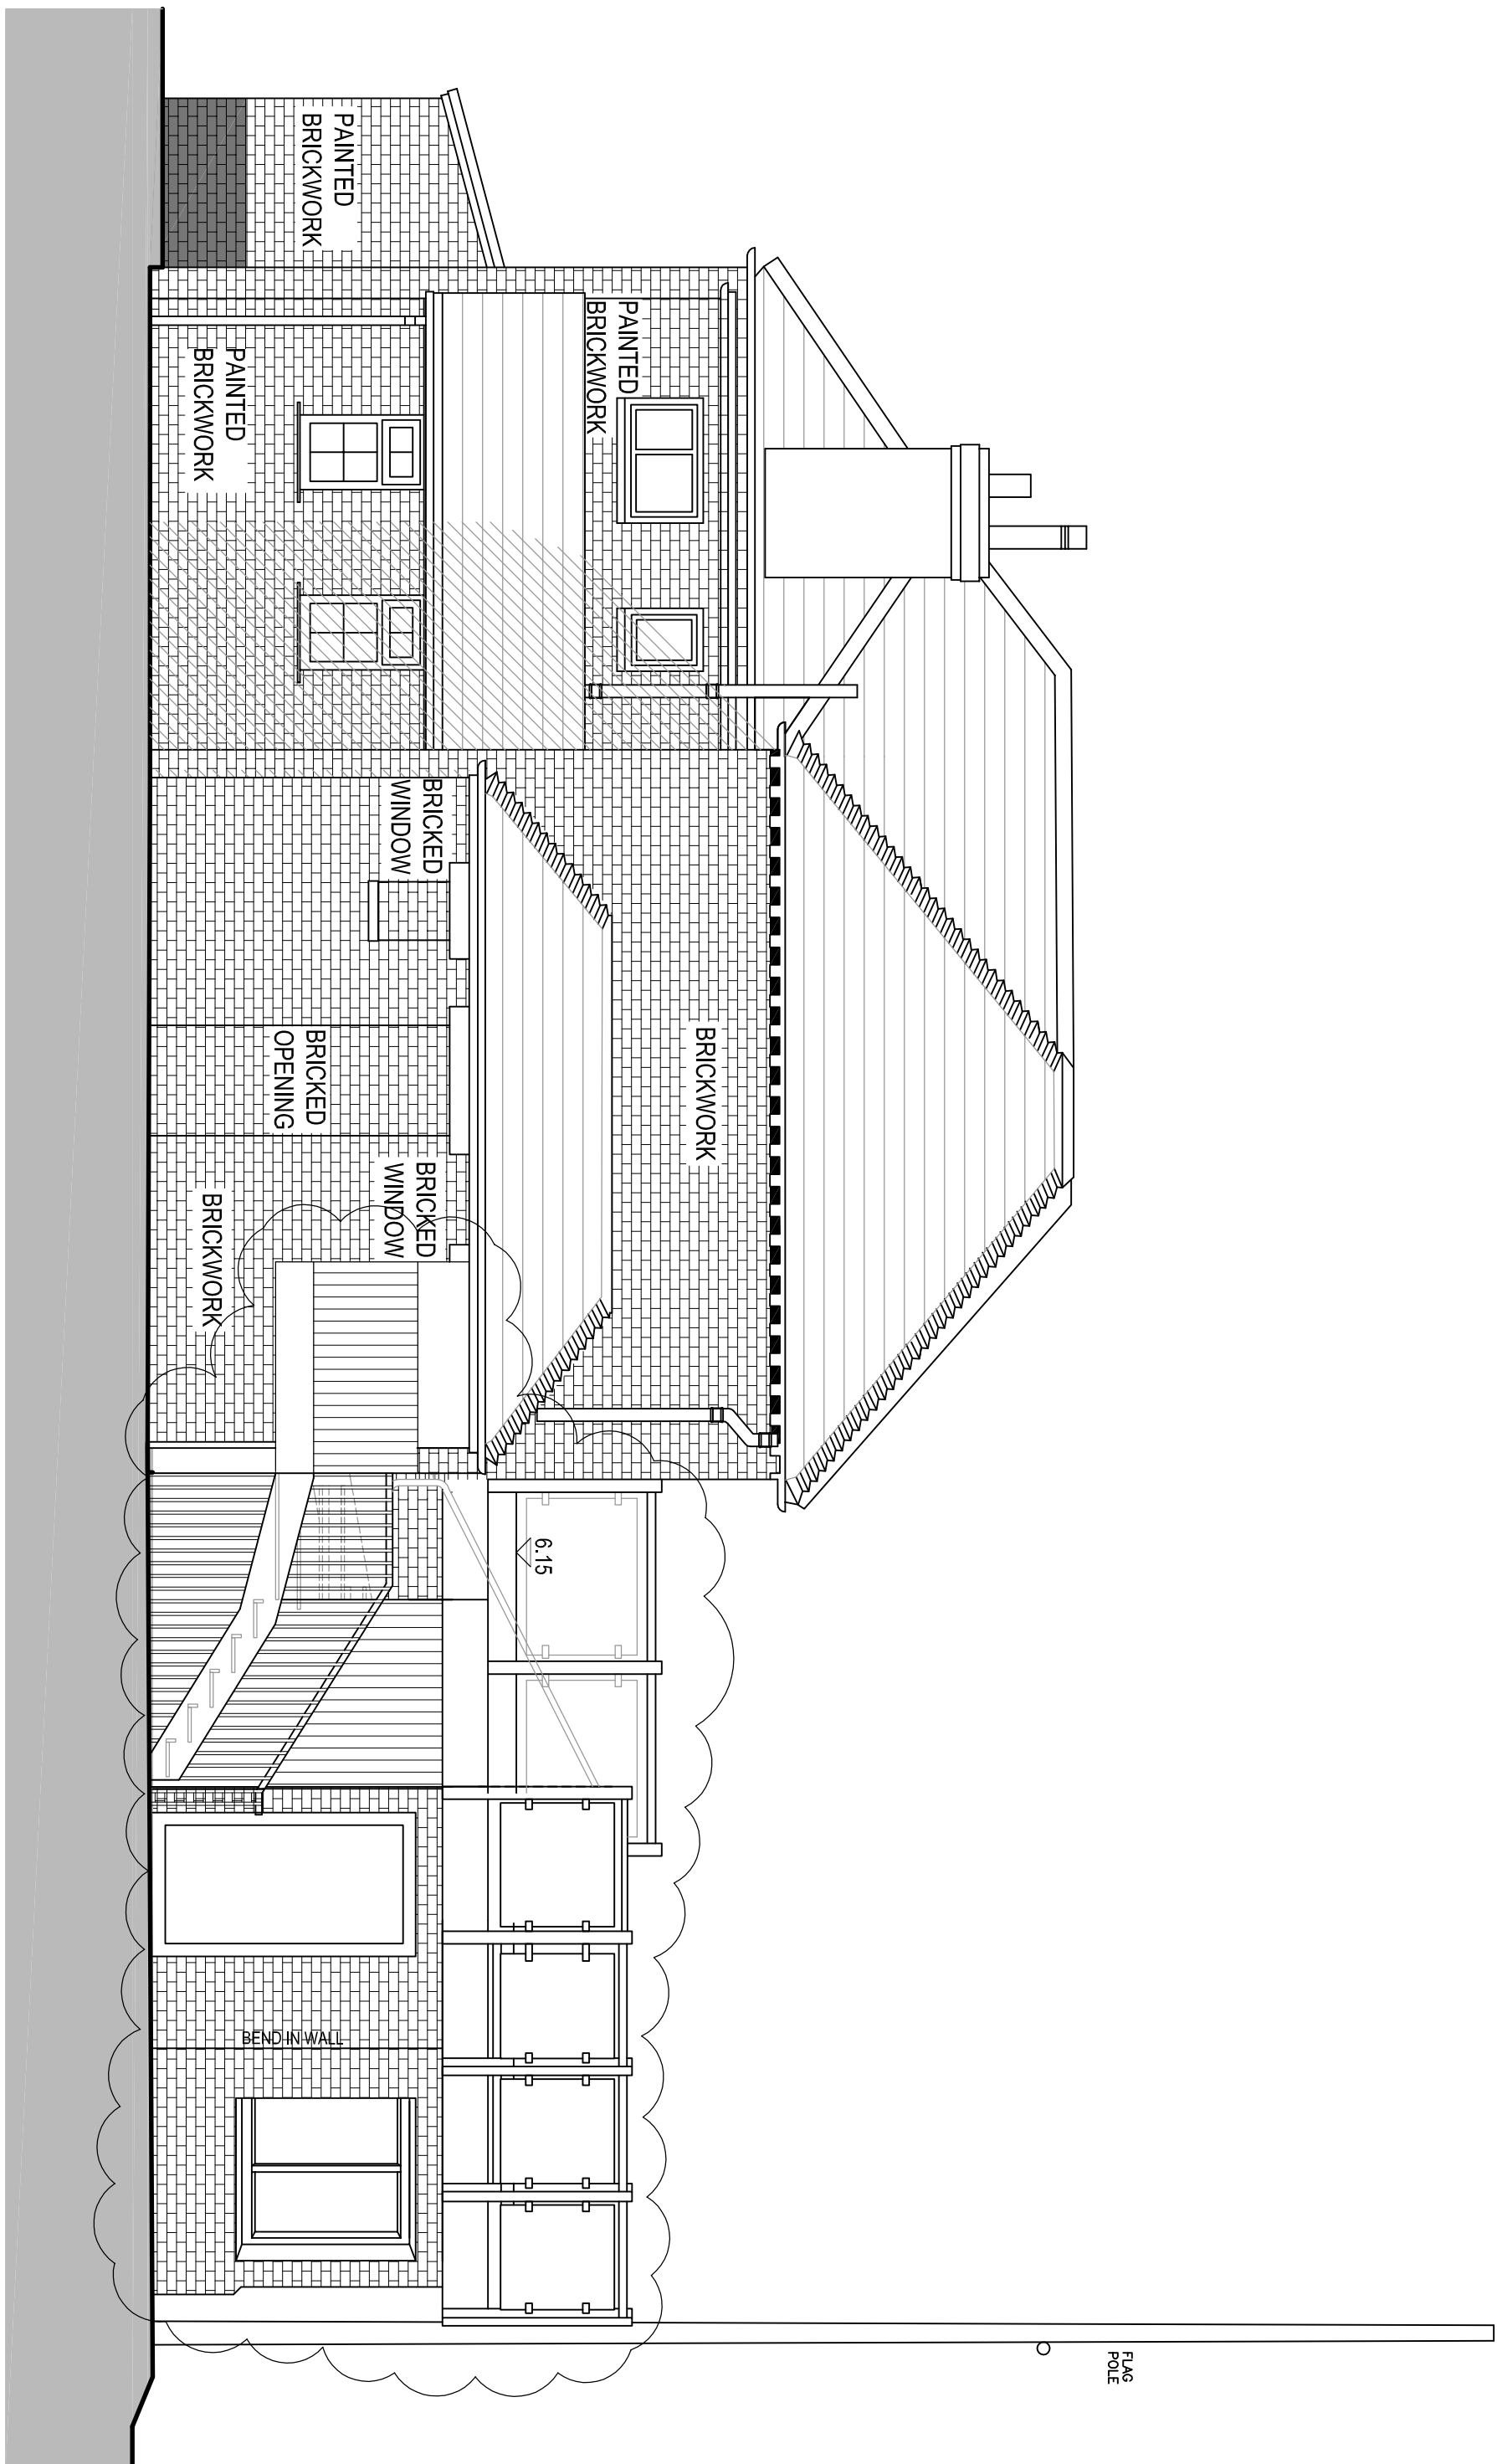

West Elevation

