
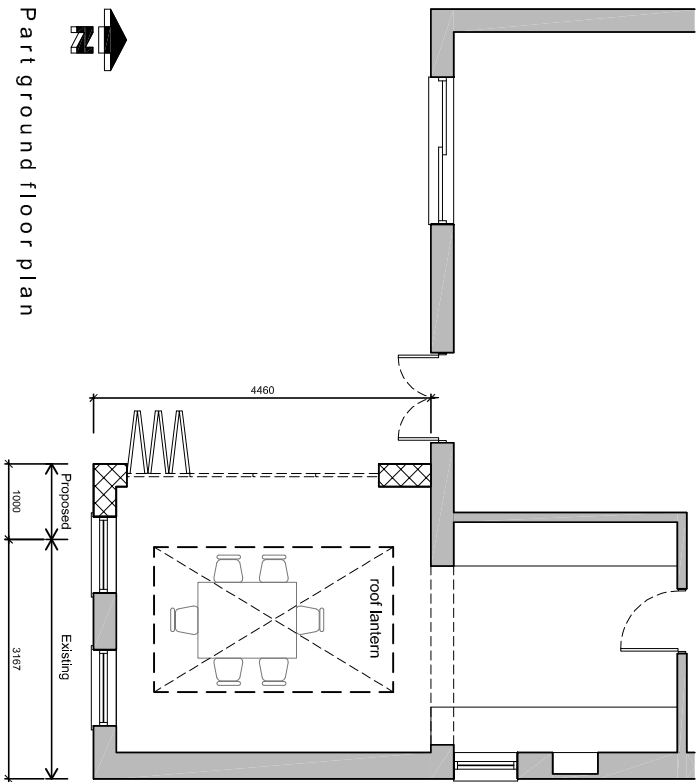


NOTES:


Dimensions to be checked on site before commencing work. Any discrepancies shall be reported to the architect immediately.

Do not scale from these drawings except for planning purposes. Use figured dimensions only.

Where applicable this drawing is to be read in conjunction with other consultants' drawings.

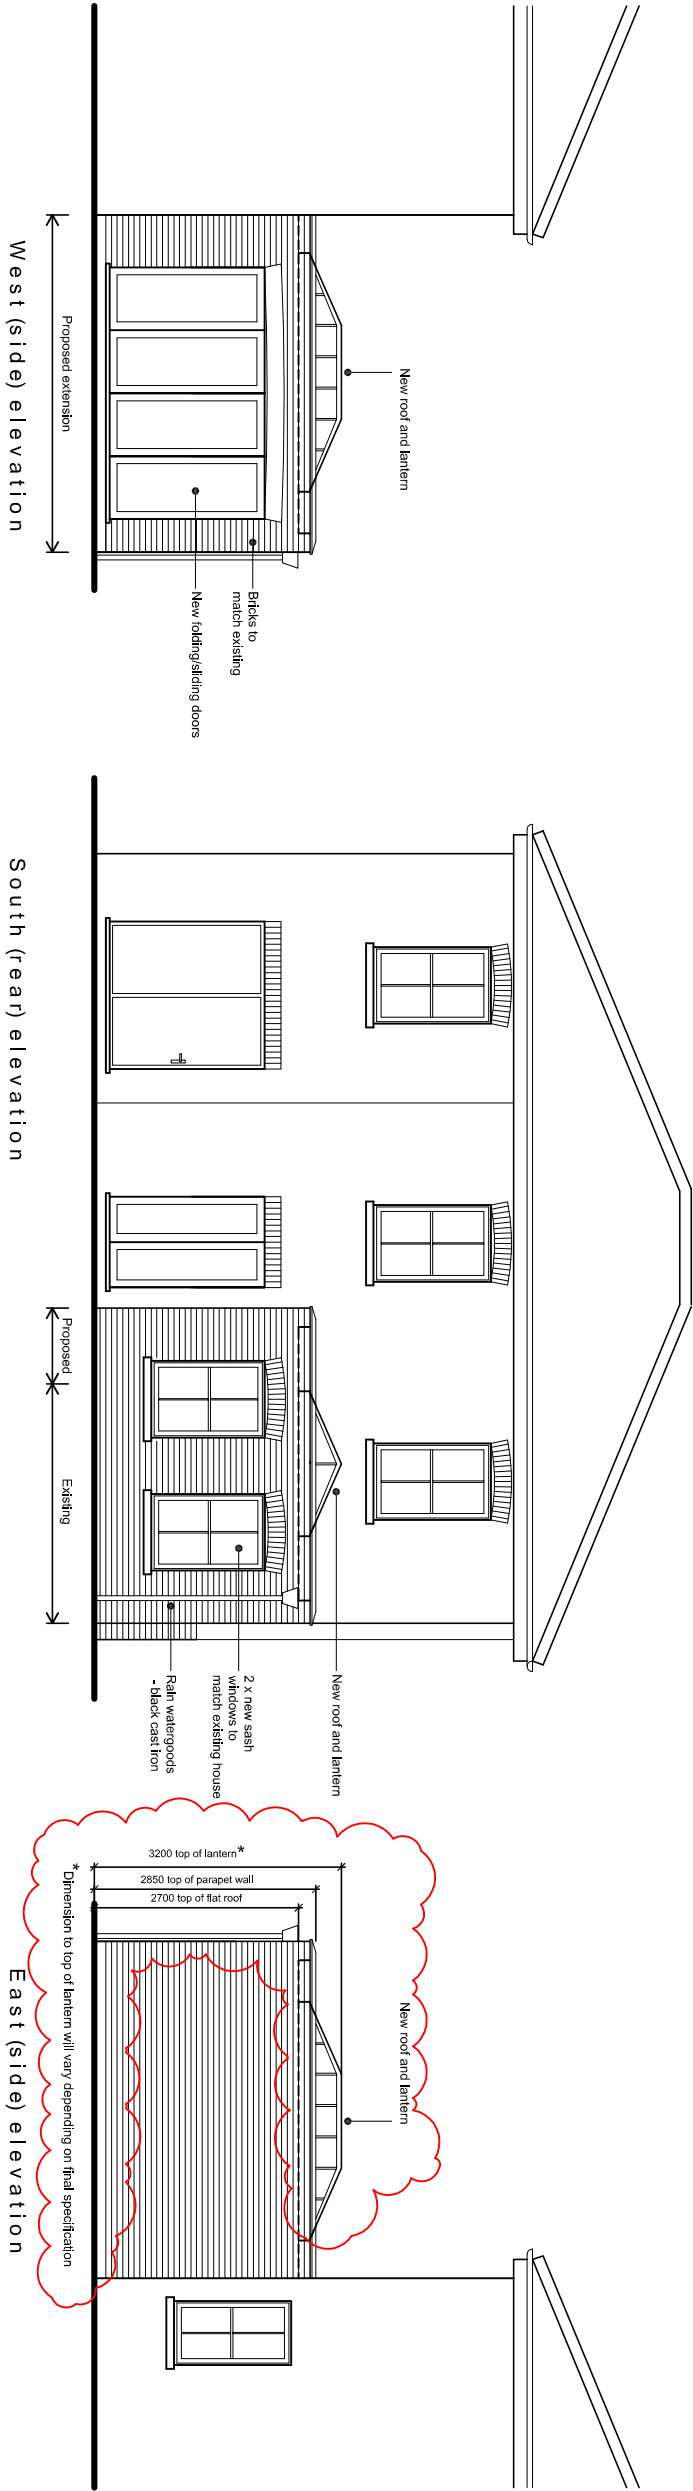

- KEY:**
- EXISTING WALLS RETAINED
 - NEW WALLS

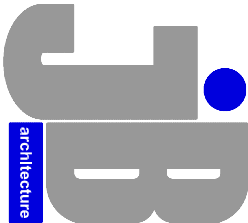

Rev.		Rev.	Date
A	Additional dimensions added		12.05.14
For			
MRS MARTINE FOSTER			
Project			
PROPOSED REAR EXTENSION			
AT 22 WOODLANDS AVENUE			
EMSWORTH, HANTS			
P010 70E			
Title			
PROPOSED FLOOR PLAN			
AND ELEVATIONS			
Date	Drawn	Scale	Checked
MAY 2014	JB	1:100 @ A3	-
Job Number	Drawing Number	Revision	
CLA.03.14	49	A	