


EXISTING FLOOR PLANS AND ELEVATIONS
 40 NEWBARN ROAD, BEDHAMPTON, HAVANT.
 SCALE 1:100.

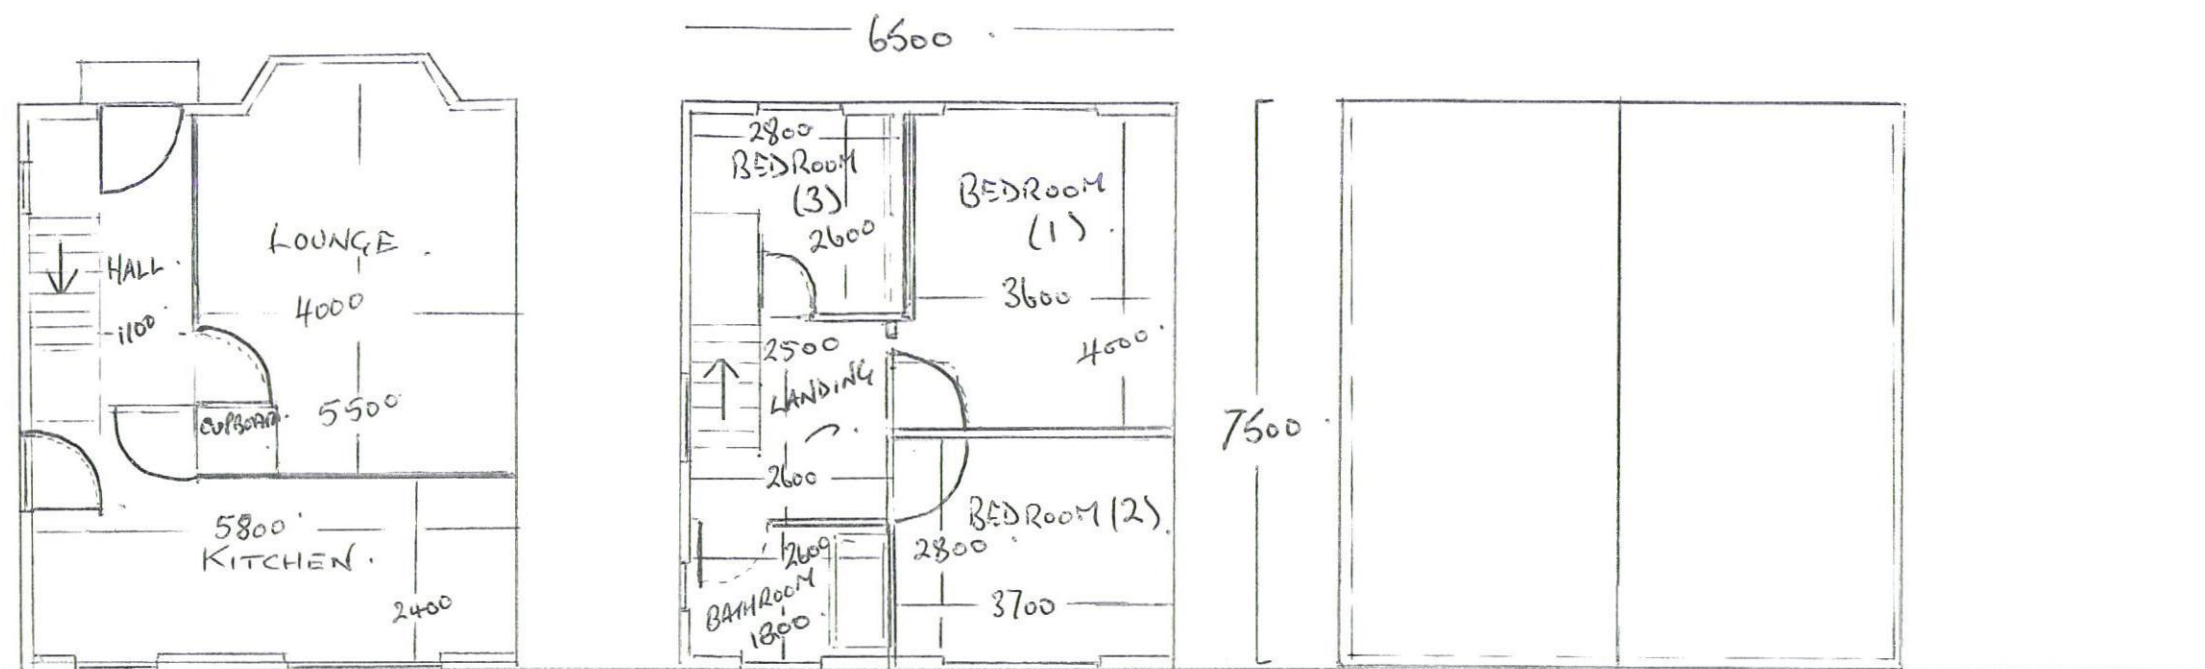

GROUND FLOOR. FIRST FLOOR. ROOF PLAN.



SOUTH WEST FRONT ELEVATION. NORTH EAST REAR ELEVATION. SOUTH WEST ELEVATION. NORTH WEST ELEVATION.