




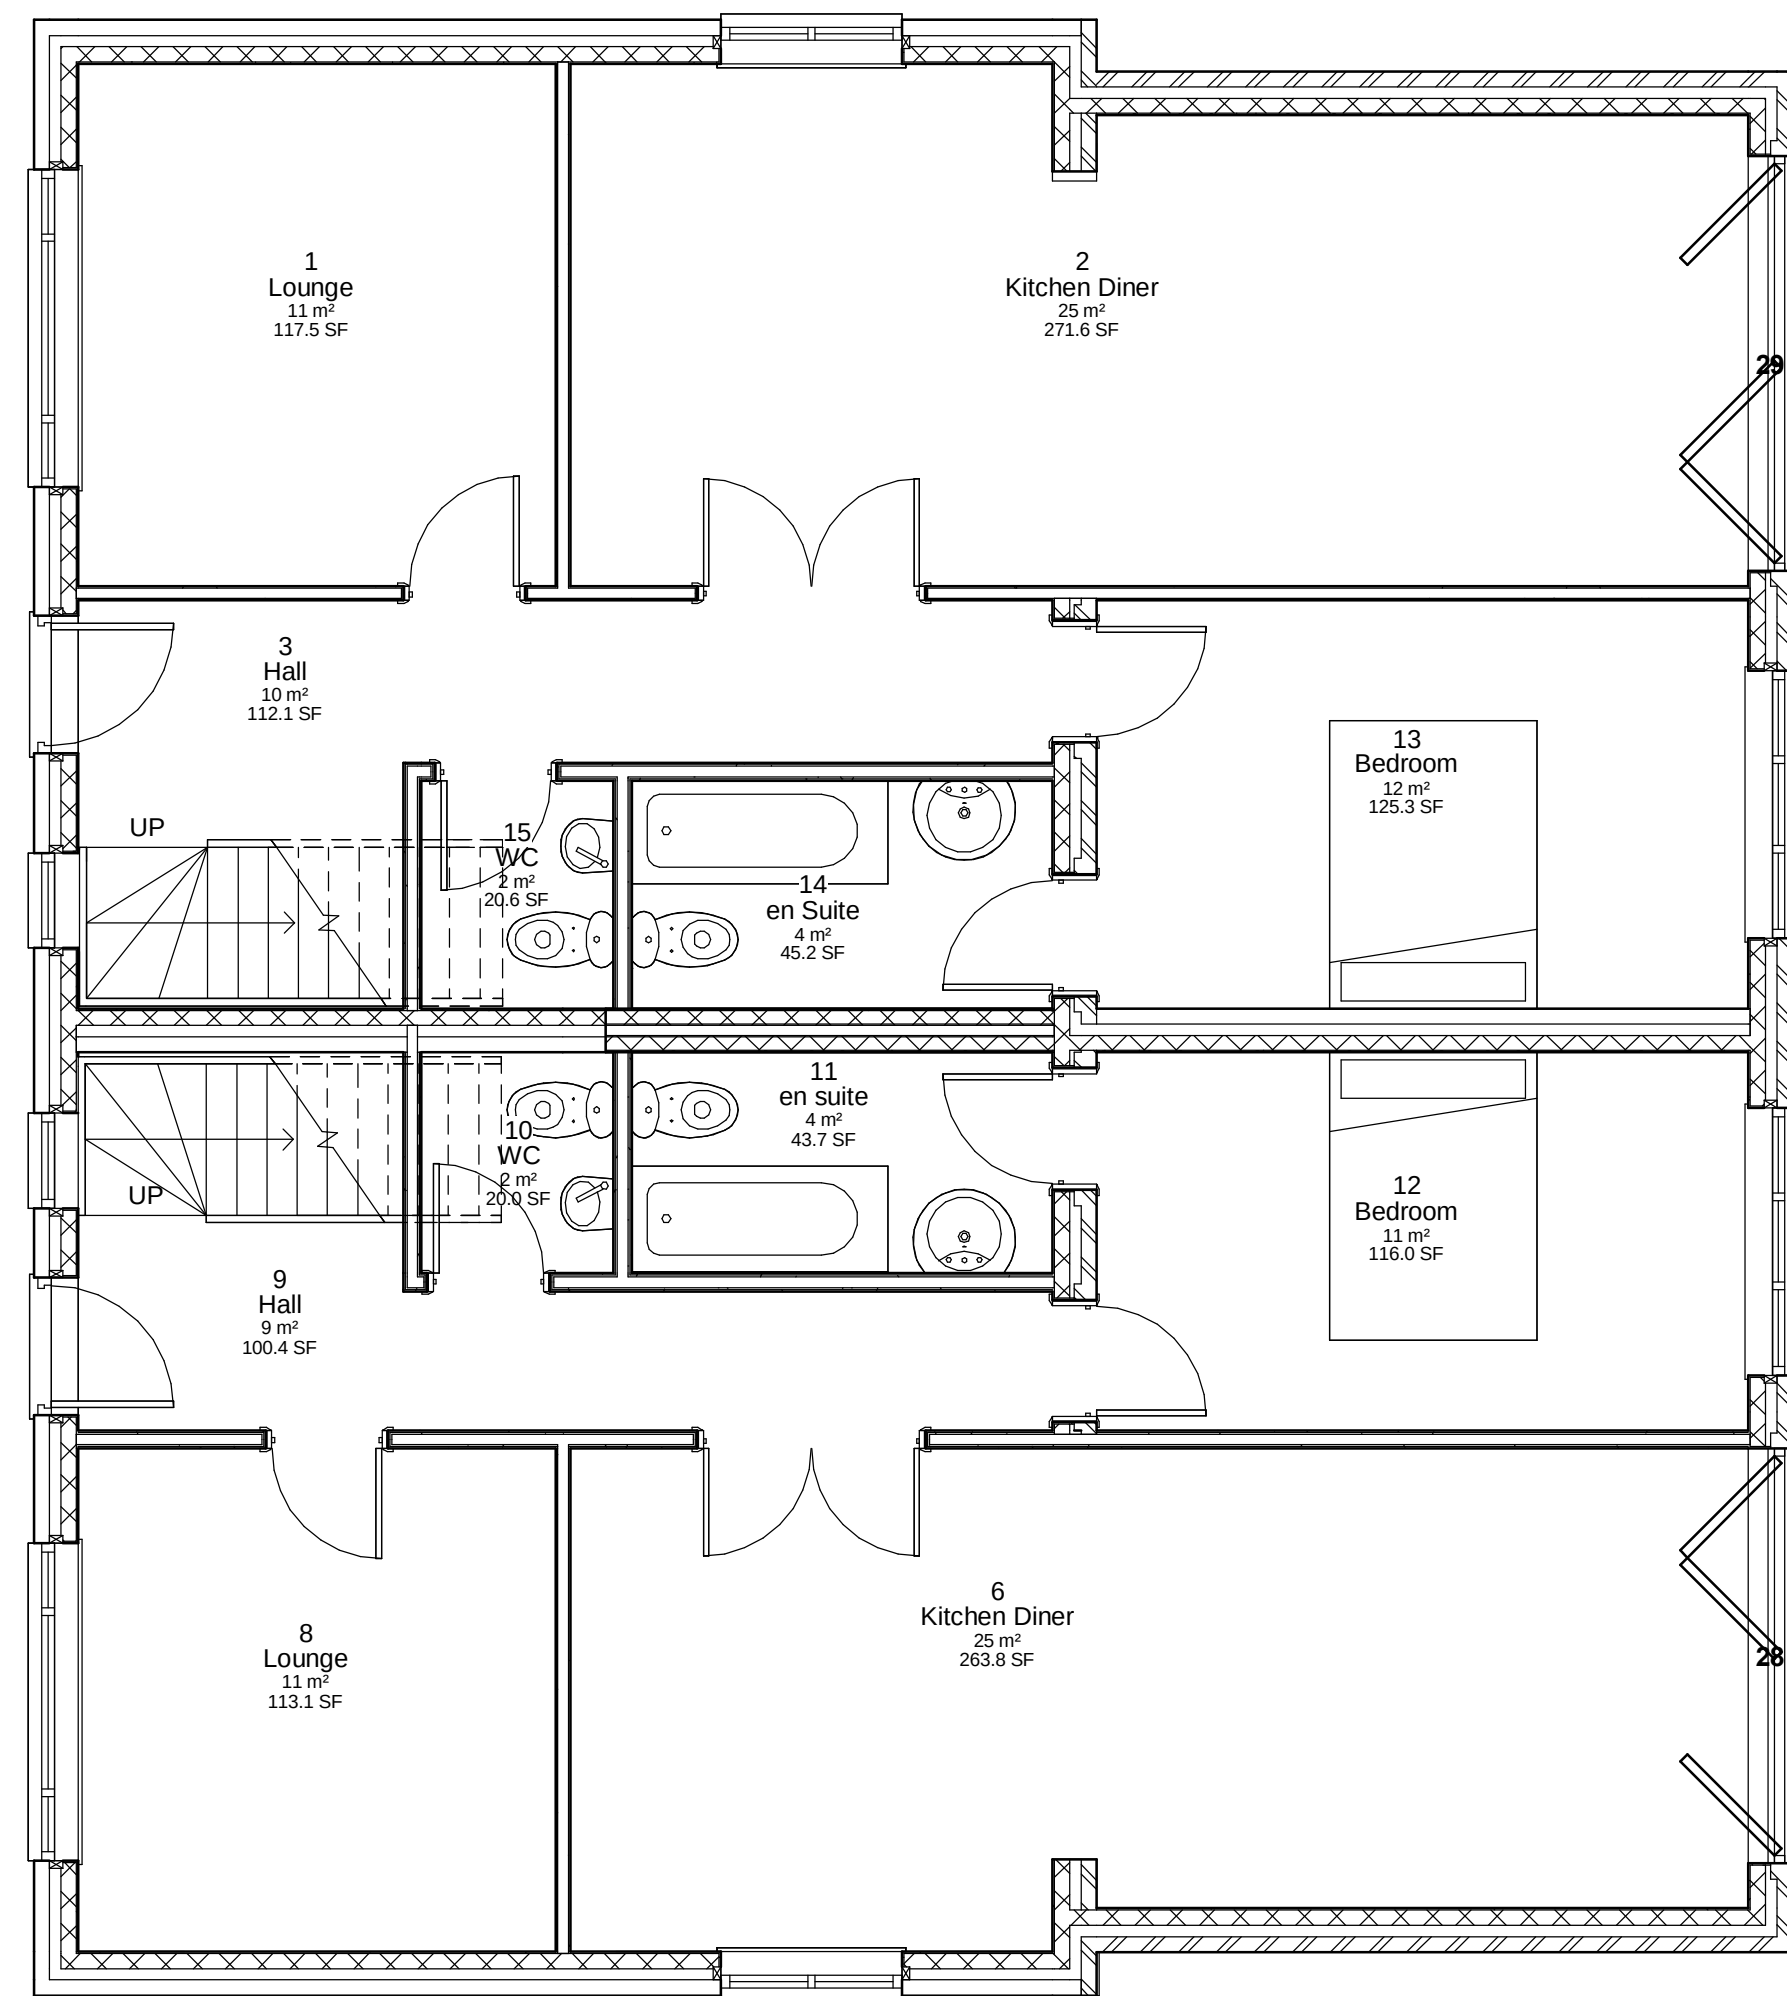

Ground Floor Plan Scale 1:50 at A1

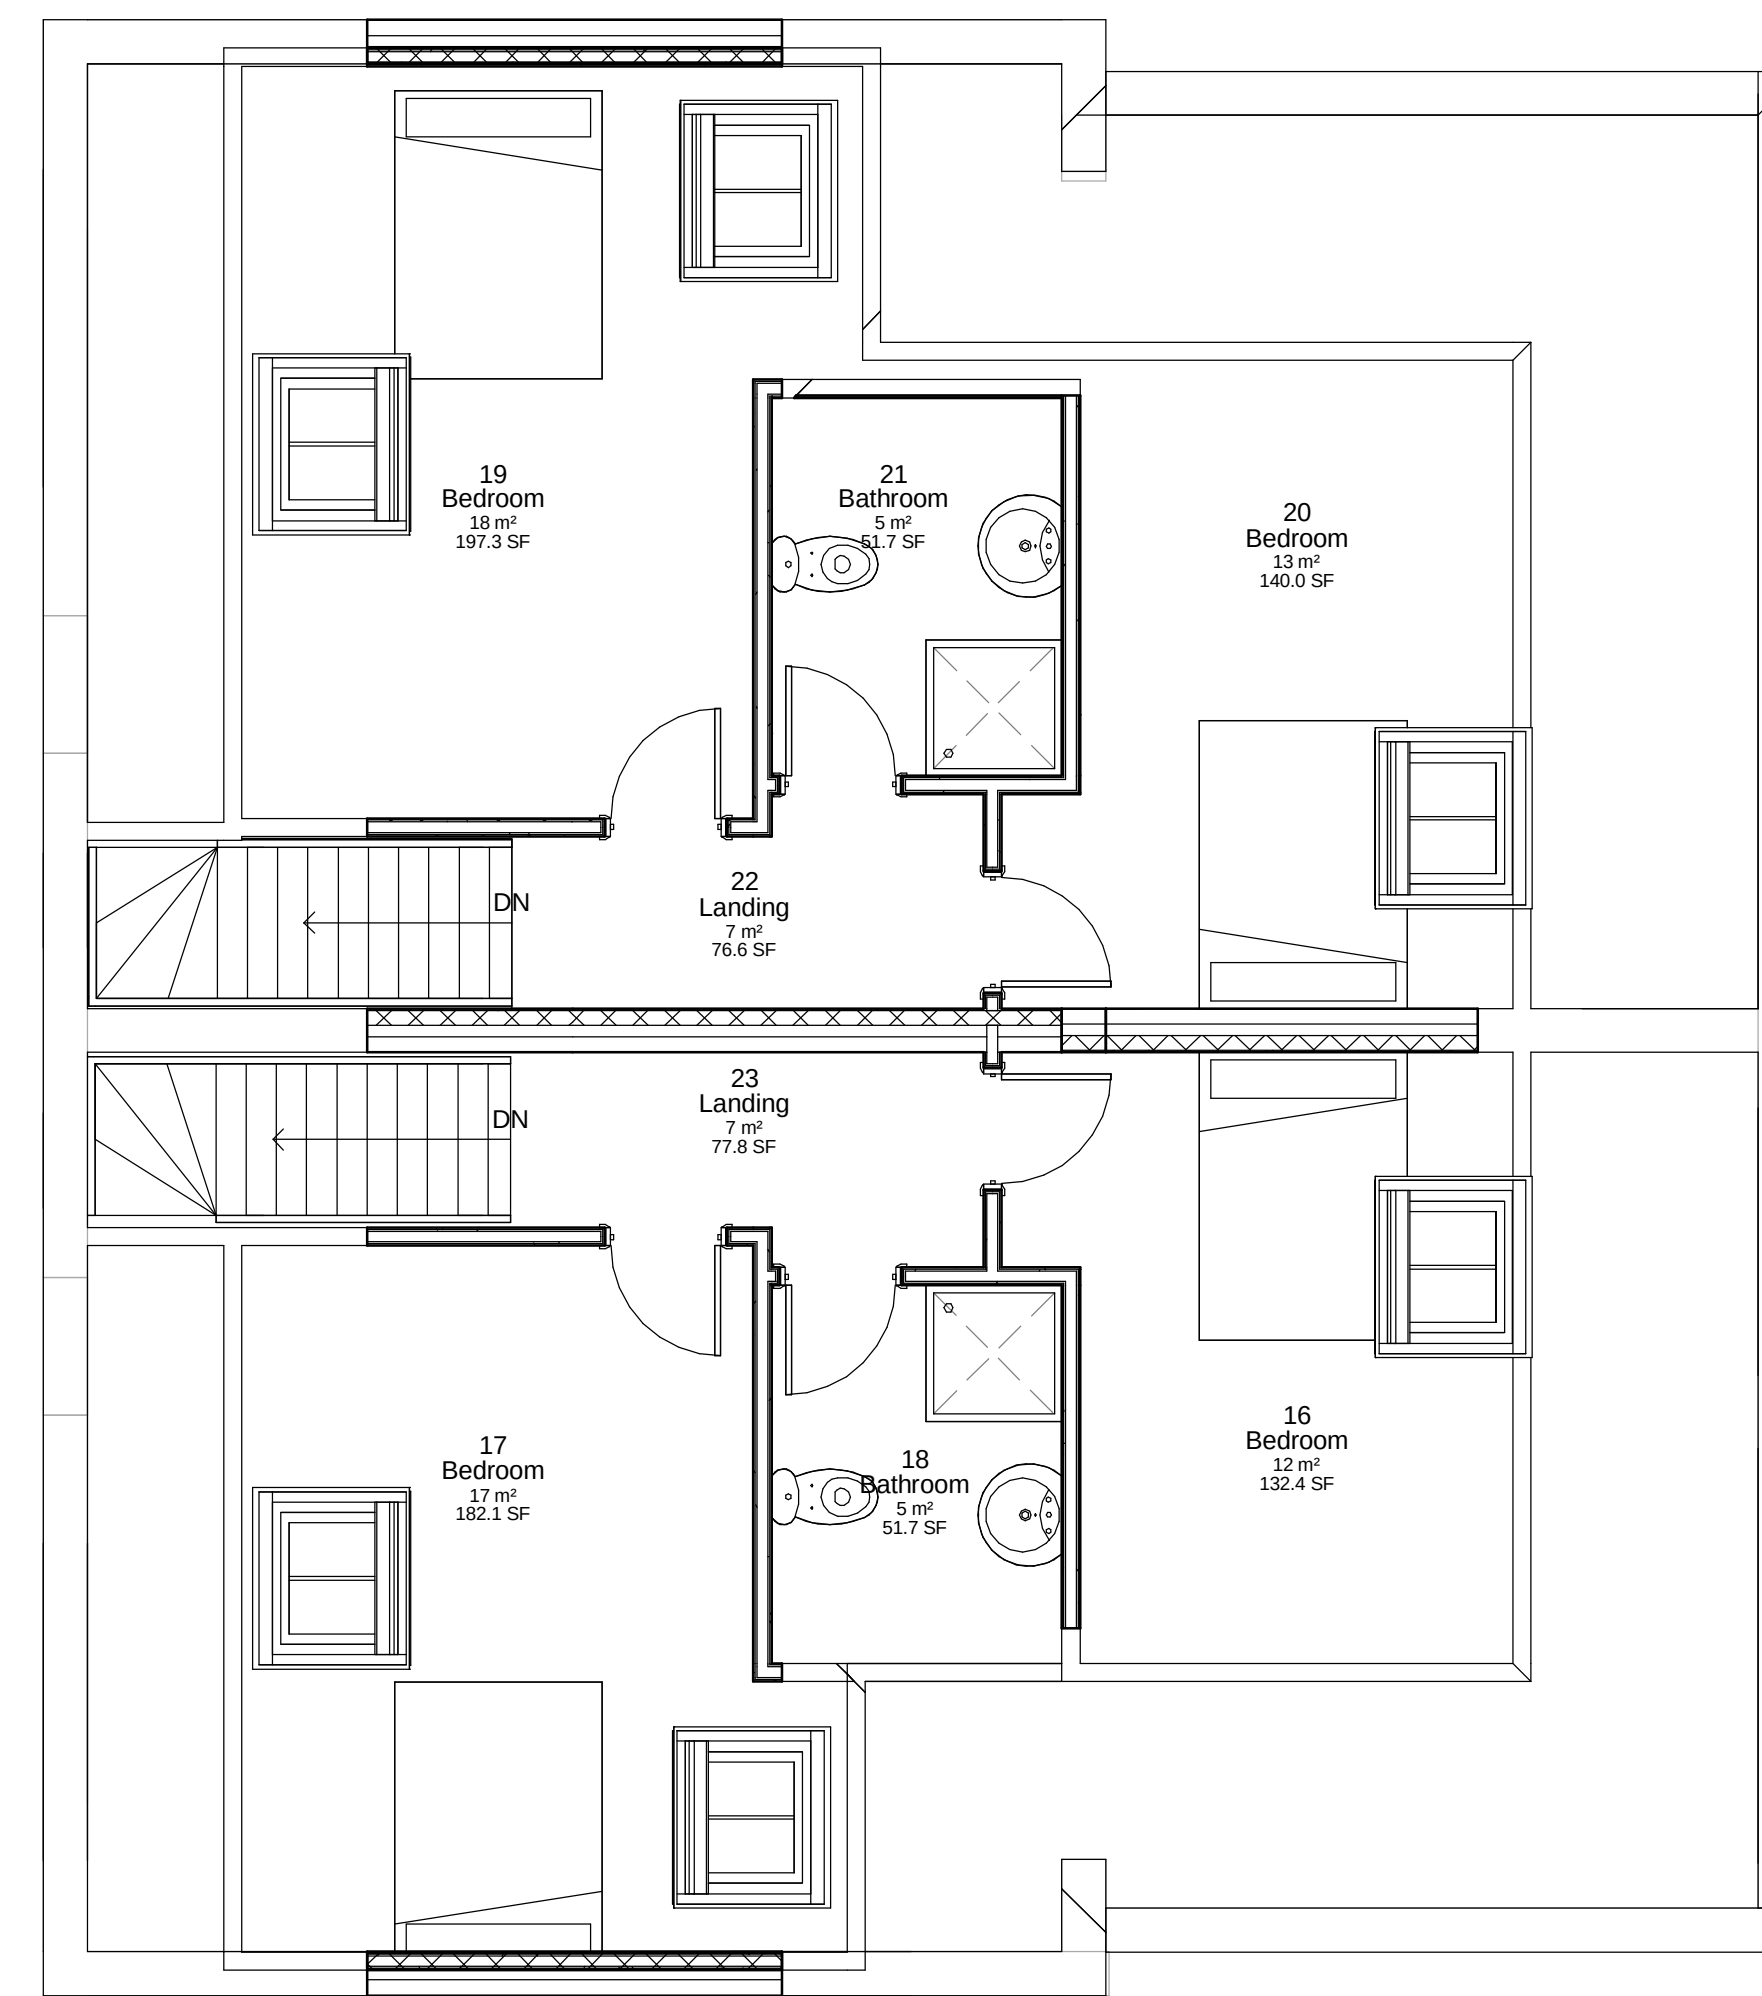

First Floor Plan Scale 1:50 at A1

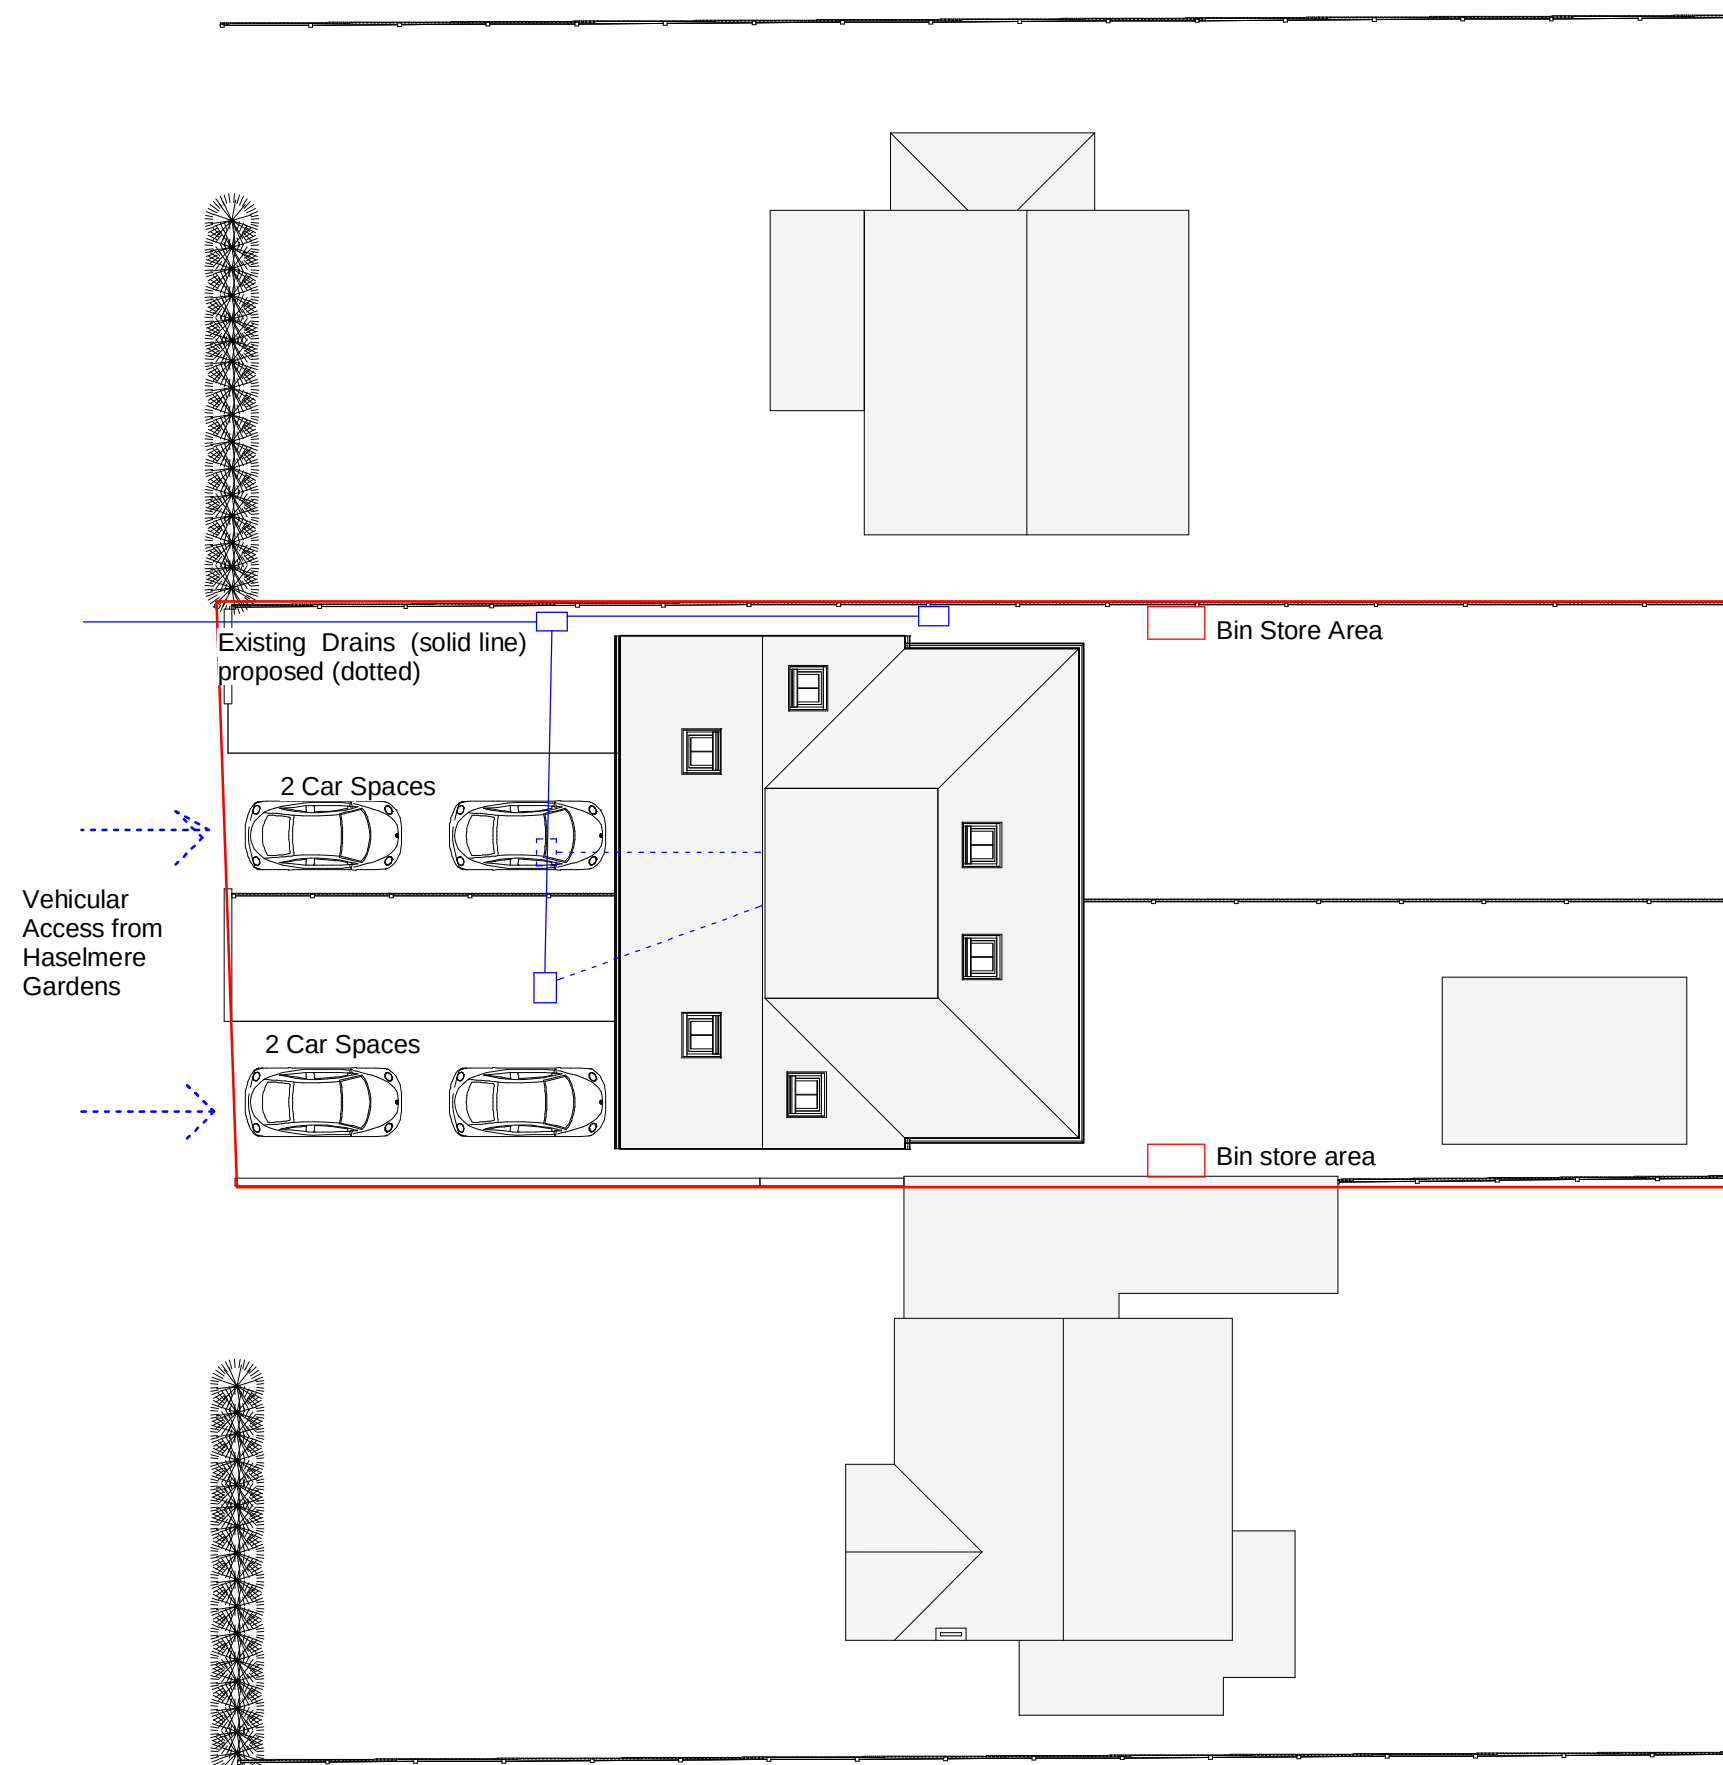

Roof and Site Plan Scale 1:200 at A1

Level Survey

This site is flat hence no level survey has been provided

Flood Risk

This site does fall in a flood risk area hence a flood risk assesment has been provided

Tree Survey


No trees are on site or in falling distance hence no tree survey has been provided

Parking Provision


This proposal has two parking spaces per property

Boundary Treatment

The boundaries are made up of 1.8m and 1.2m timber panel fences and walls no changes to the boundaries are proposed

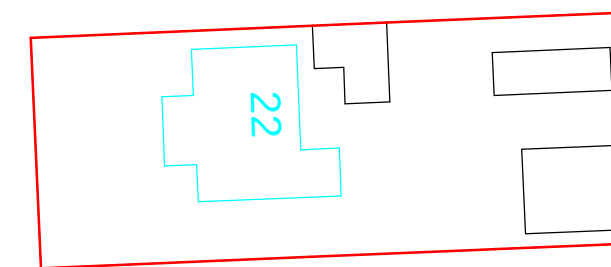

Site plan Scale 1:500 at A1

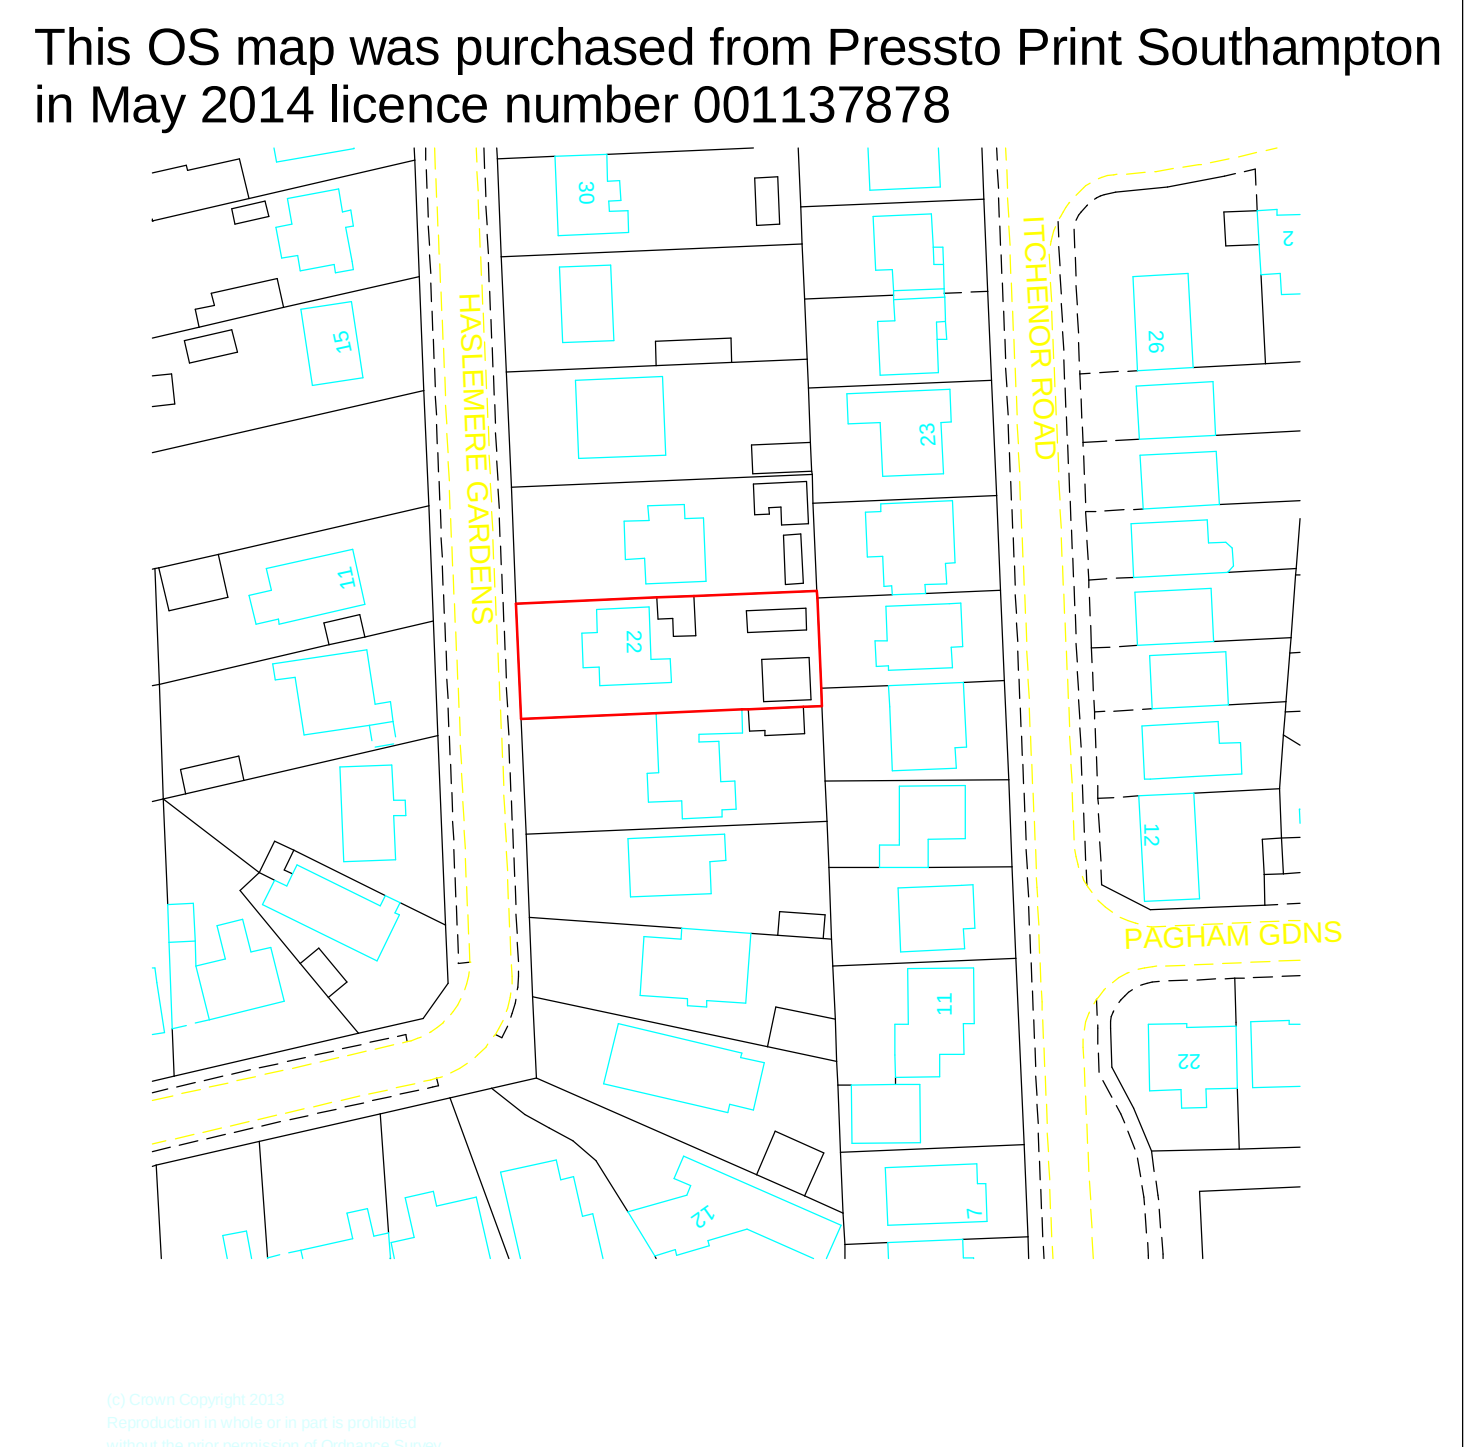

Location Plan Scale 1:1000 at A1

IJ Murray
Associates

www.ijma.co.uk

IJ Murray Associates
173 Havant Road
Hayling Island
Hampshire
PO11 0LF
Phone 02392469004
Mob 07779 246915
e-mail ian@ijma.co.uk

These drawings are for planning and building regulation purposes only and are not for construction. All dimensions should be checked on site before work commences

These Drawings are the property of IJ Murray Associates (part of Clanfield Media Ltd) and should not be reproduced or used in any way without the permission of a Director of Clanfield Media Ltd

[illegible]

Stuart Clark
22 & 22A
Haselmere Grdns

Proposed Plans

Project number	Project Number
Date	Issue Date
Drawn by	Author
Checked by	Checker

A103 Rev 1

Scale	As indicated
-------	--------------