




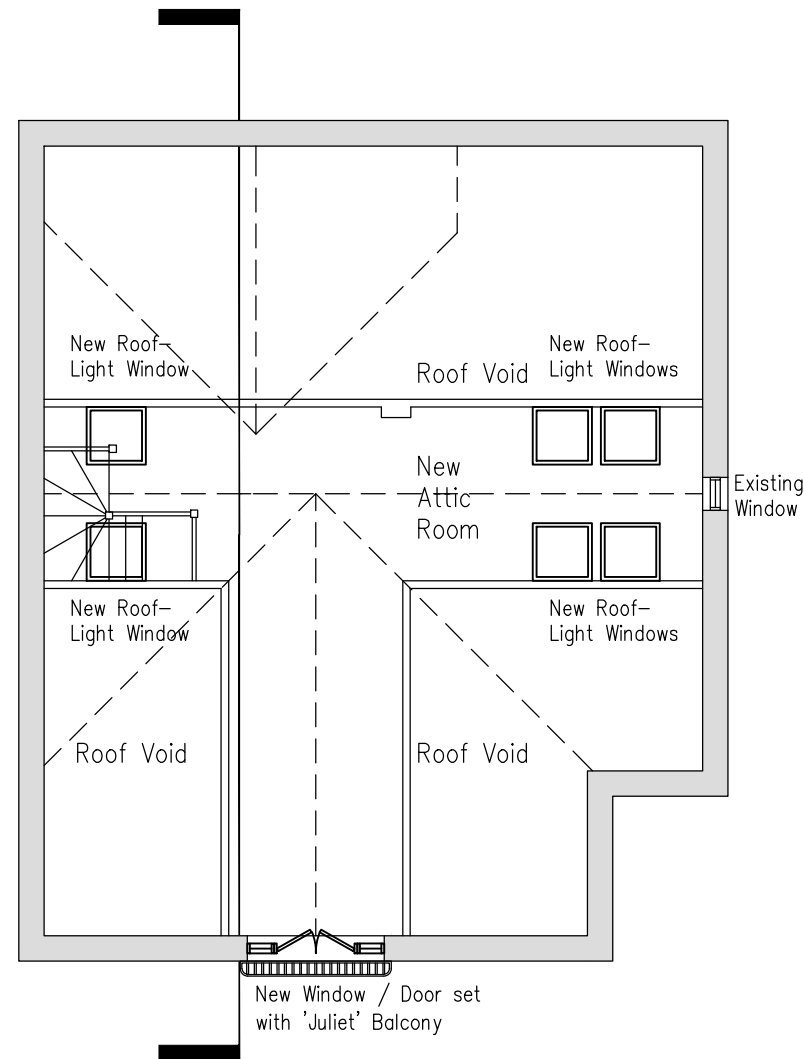

Proposed New
Attic Room
(Scale 1:100)

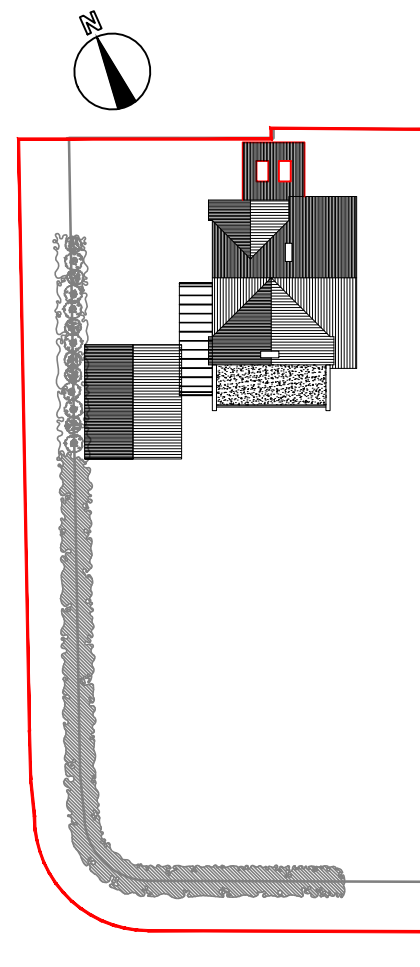

Site Plan
(Scale 1:500)

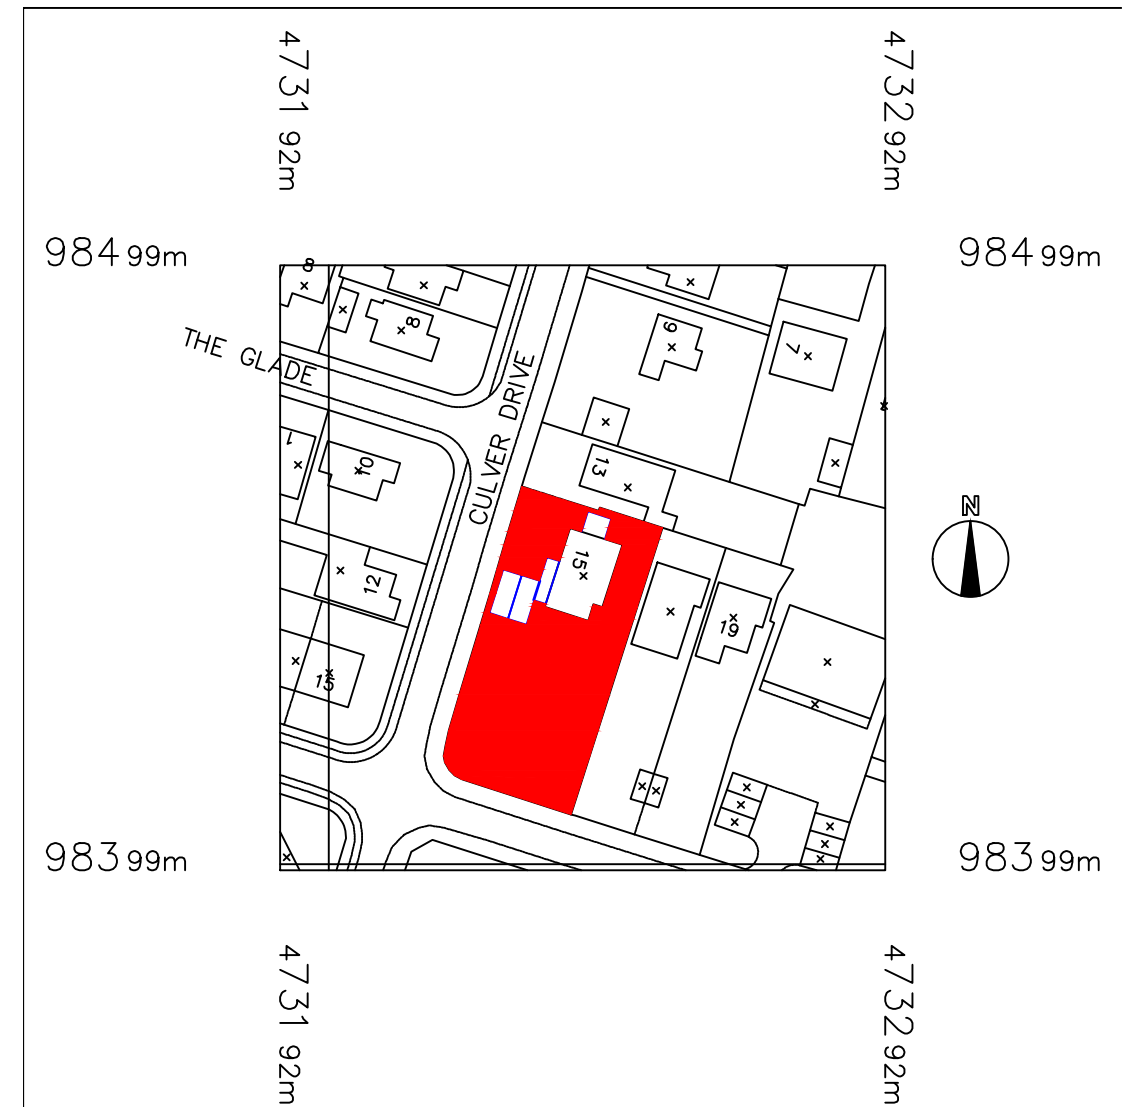

Location Plan
(Scale 1:1250)

Client: Mr & Mrs J. Thatcher									
Project: Proposed New Attic Room at 15 Culver Drive, Hayling Island		Revision		Description	Scale	Job Number	Date	Drawn	Checked
Drawing Title: Existing Plans		Date		Drawn	Checked	1:100	PL02	01	Revision
		10/01/14		P.D.C.		Size A3	CAD Address: ch2/01.DWG		Sheet