






REAR ELEVATION

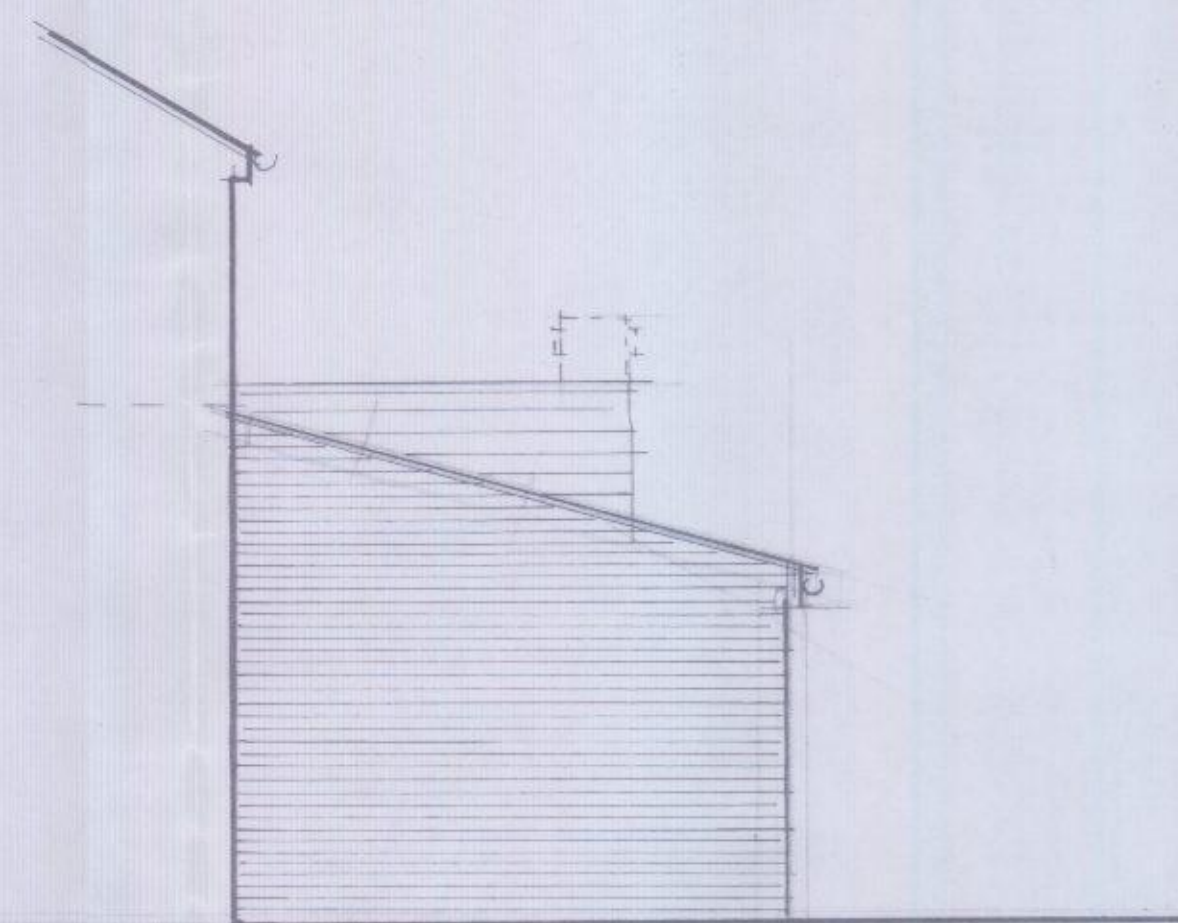

SIDE ELEVATION

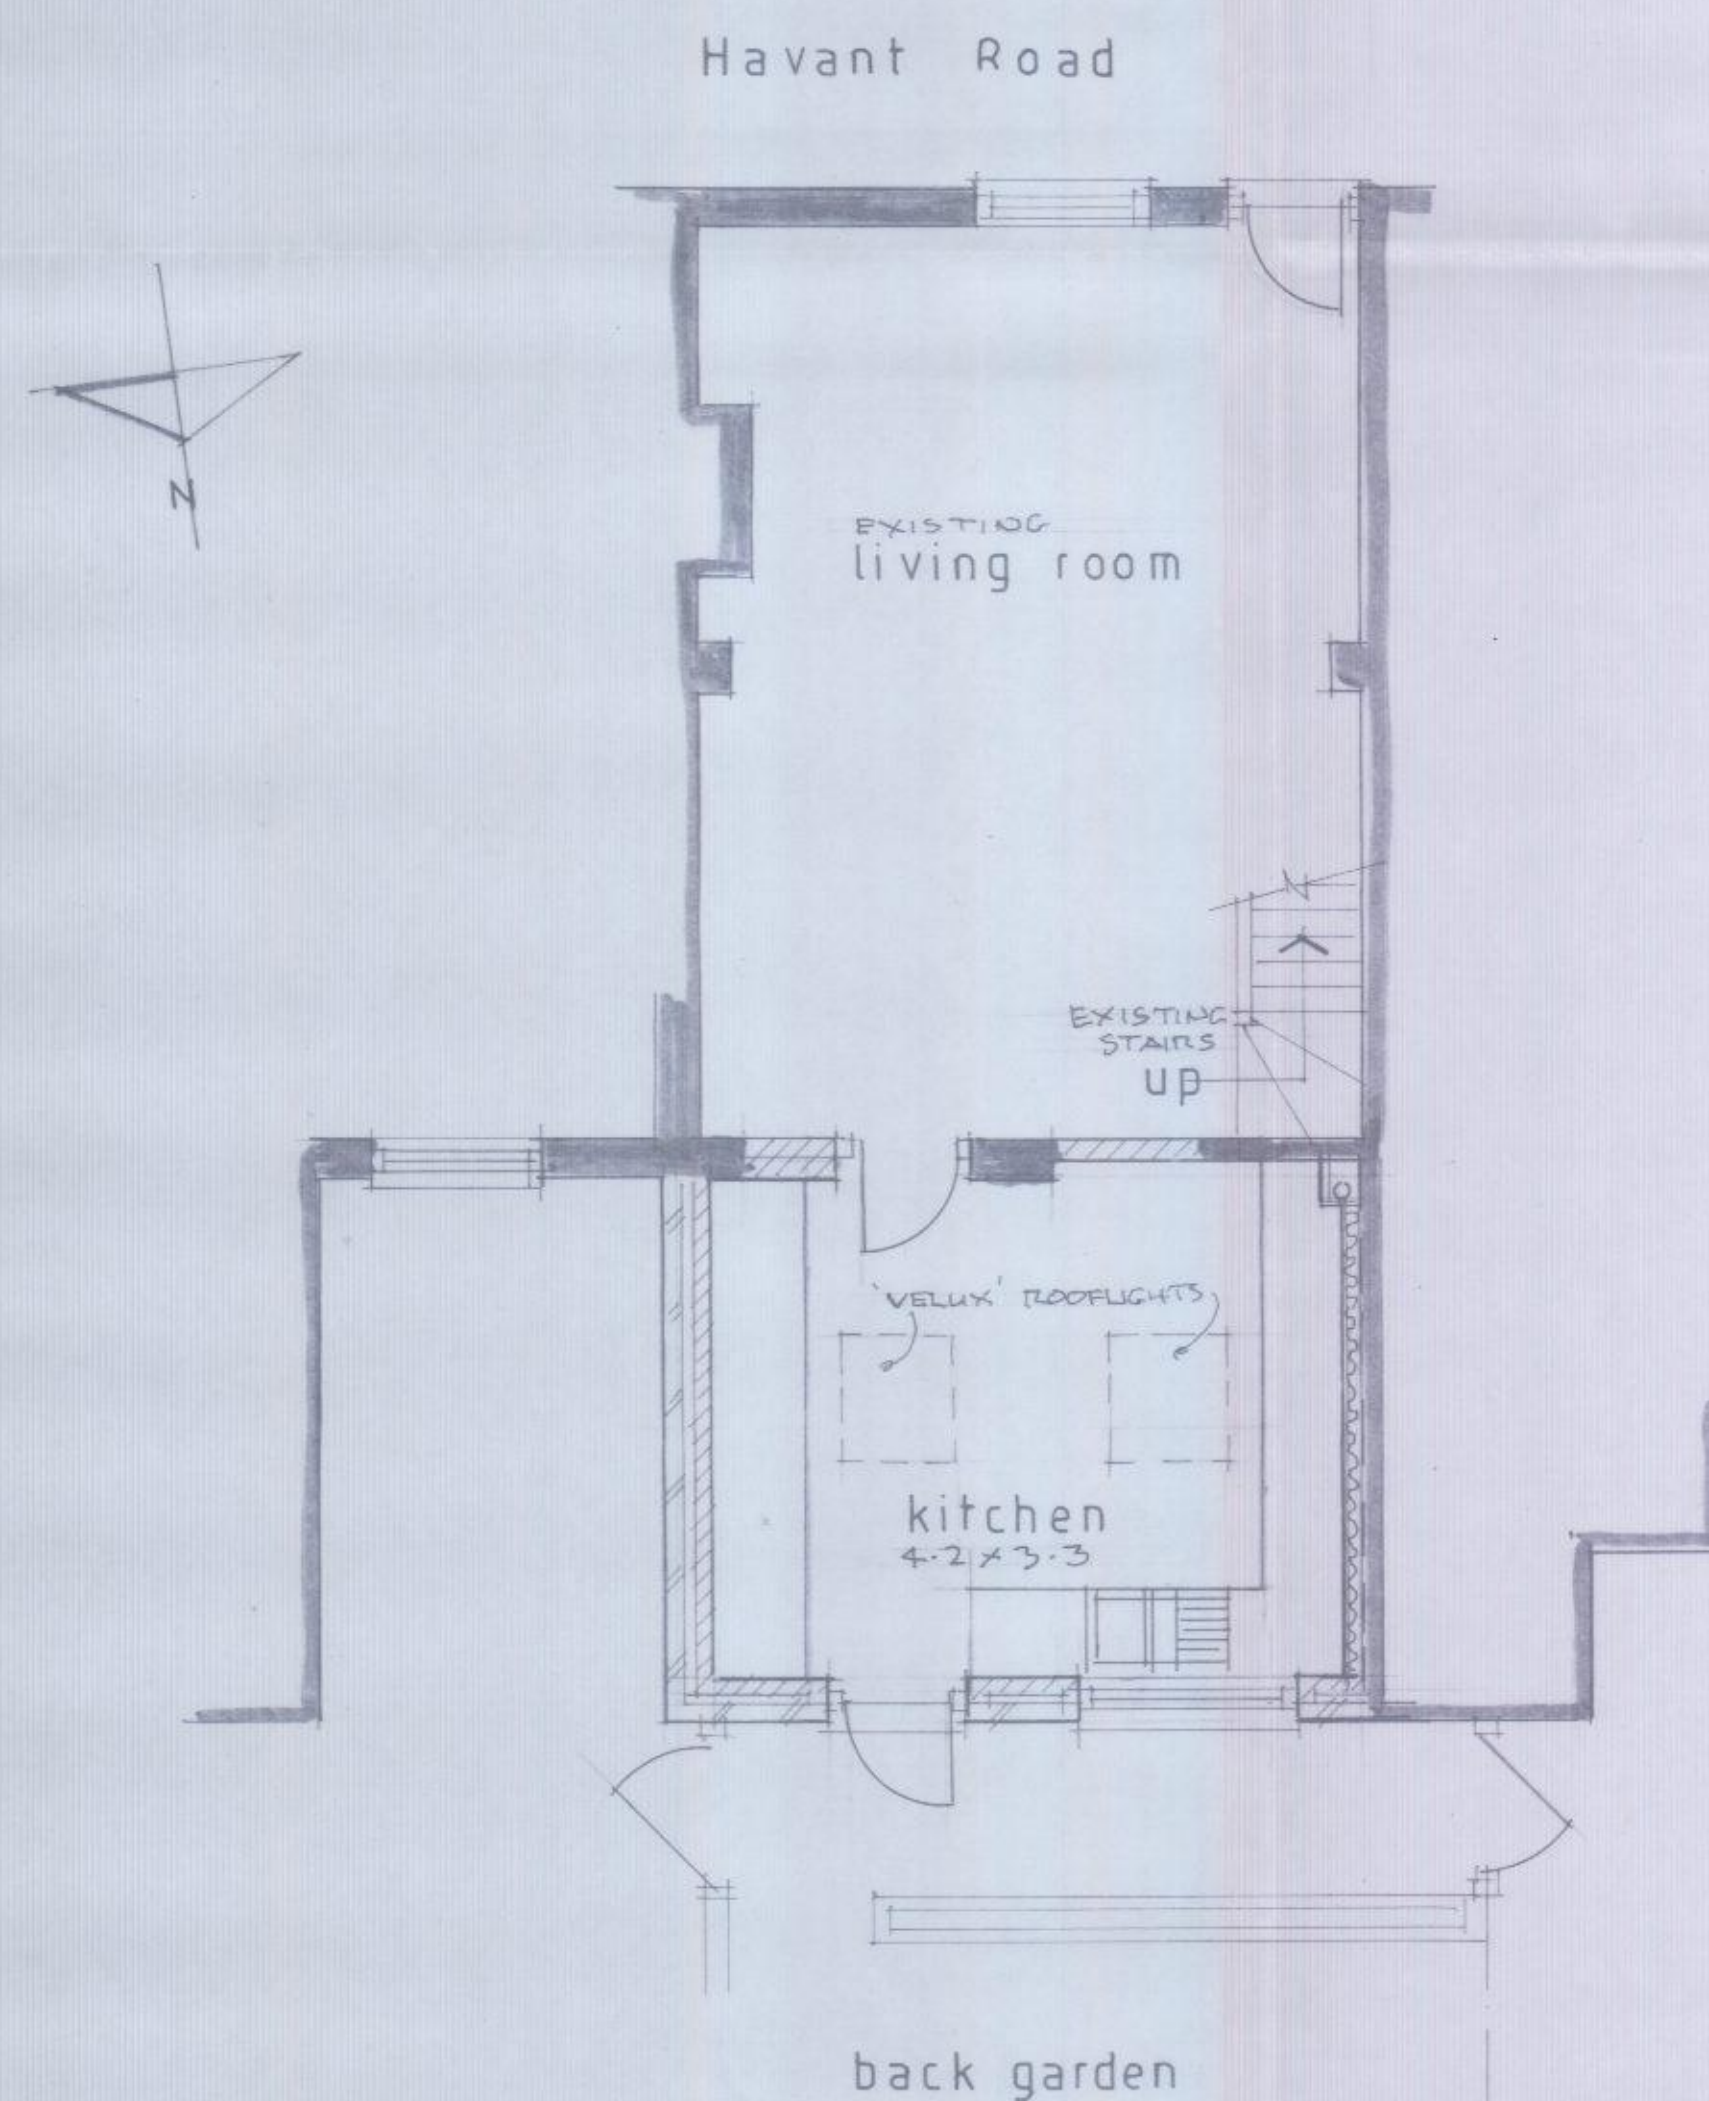

GROUND FLOOR PLAN 1:50

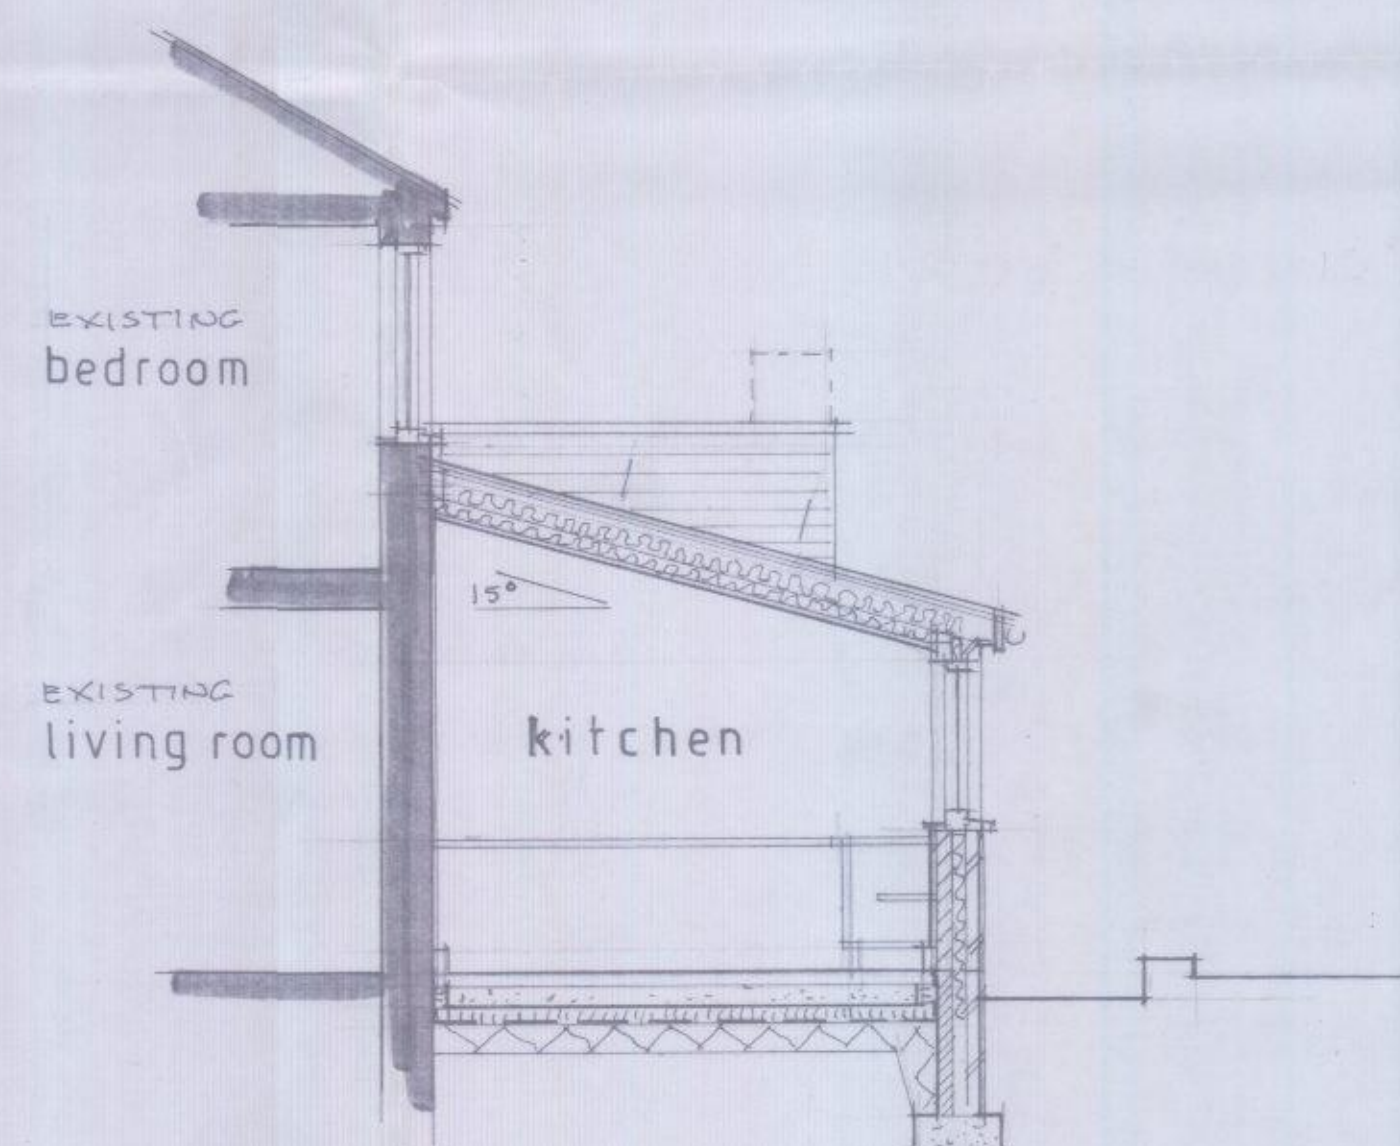

SECTION



No.	Revisions	Date
-----	-----------	------

O'NEILL
ARCHITECTURAL SERVICES
 16 Grosvenor Road, Donnington,
 Chichester, West Sussex. PO198RX.
 Telephone: [01243] 531333

Client:
 Mr. & Mrs. N. SLADE

Project:
 PROPOSED EXTENSION,
 13 HAVANT ROAD,
 EMSWORTH

Drawing:
 DESIGN PROPOSALS

Drawn by: P.O'NEILL	Date: MARCH, 2015
------------------------	----------------------

Scale/s
 1:50

Drg. no. 1509/02	Rev.
---------------------	------