




PROPOSED FIRST FLOOR PLAN
SCALE: 1:50

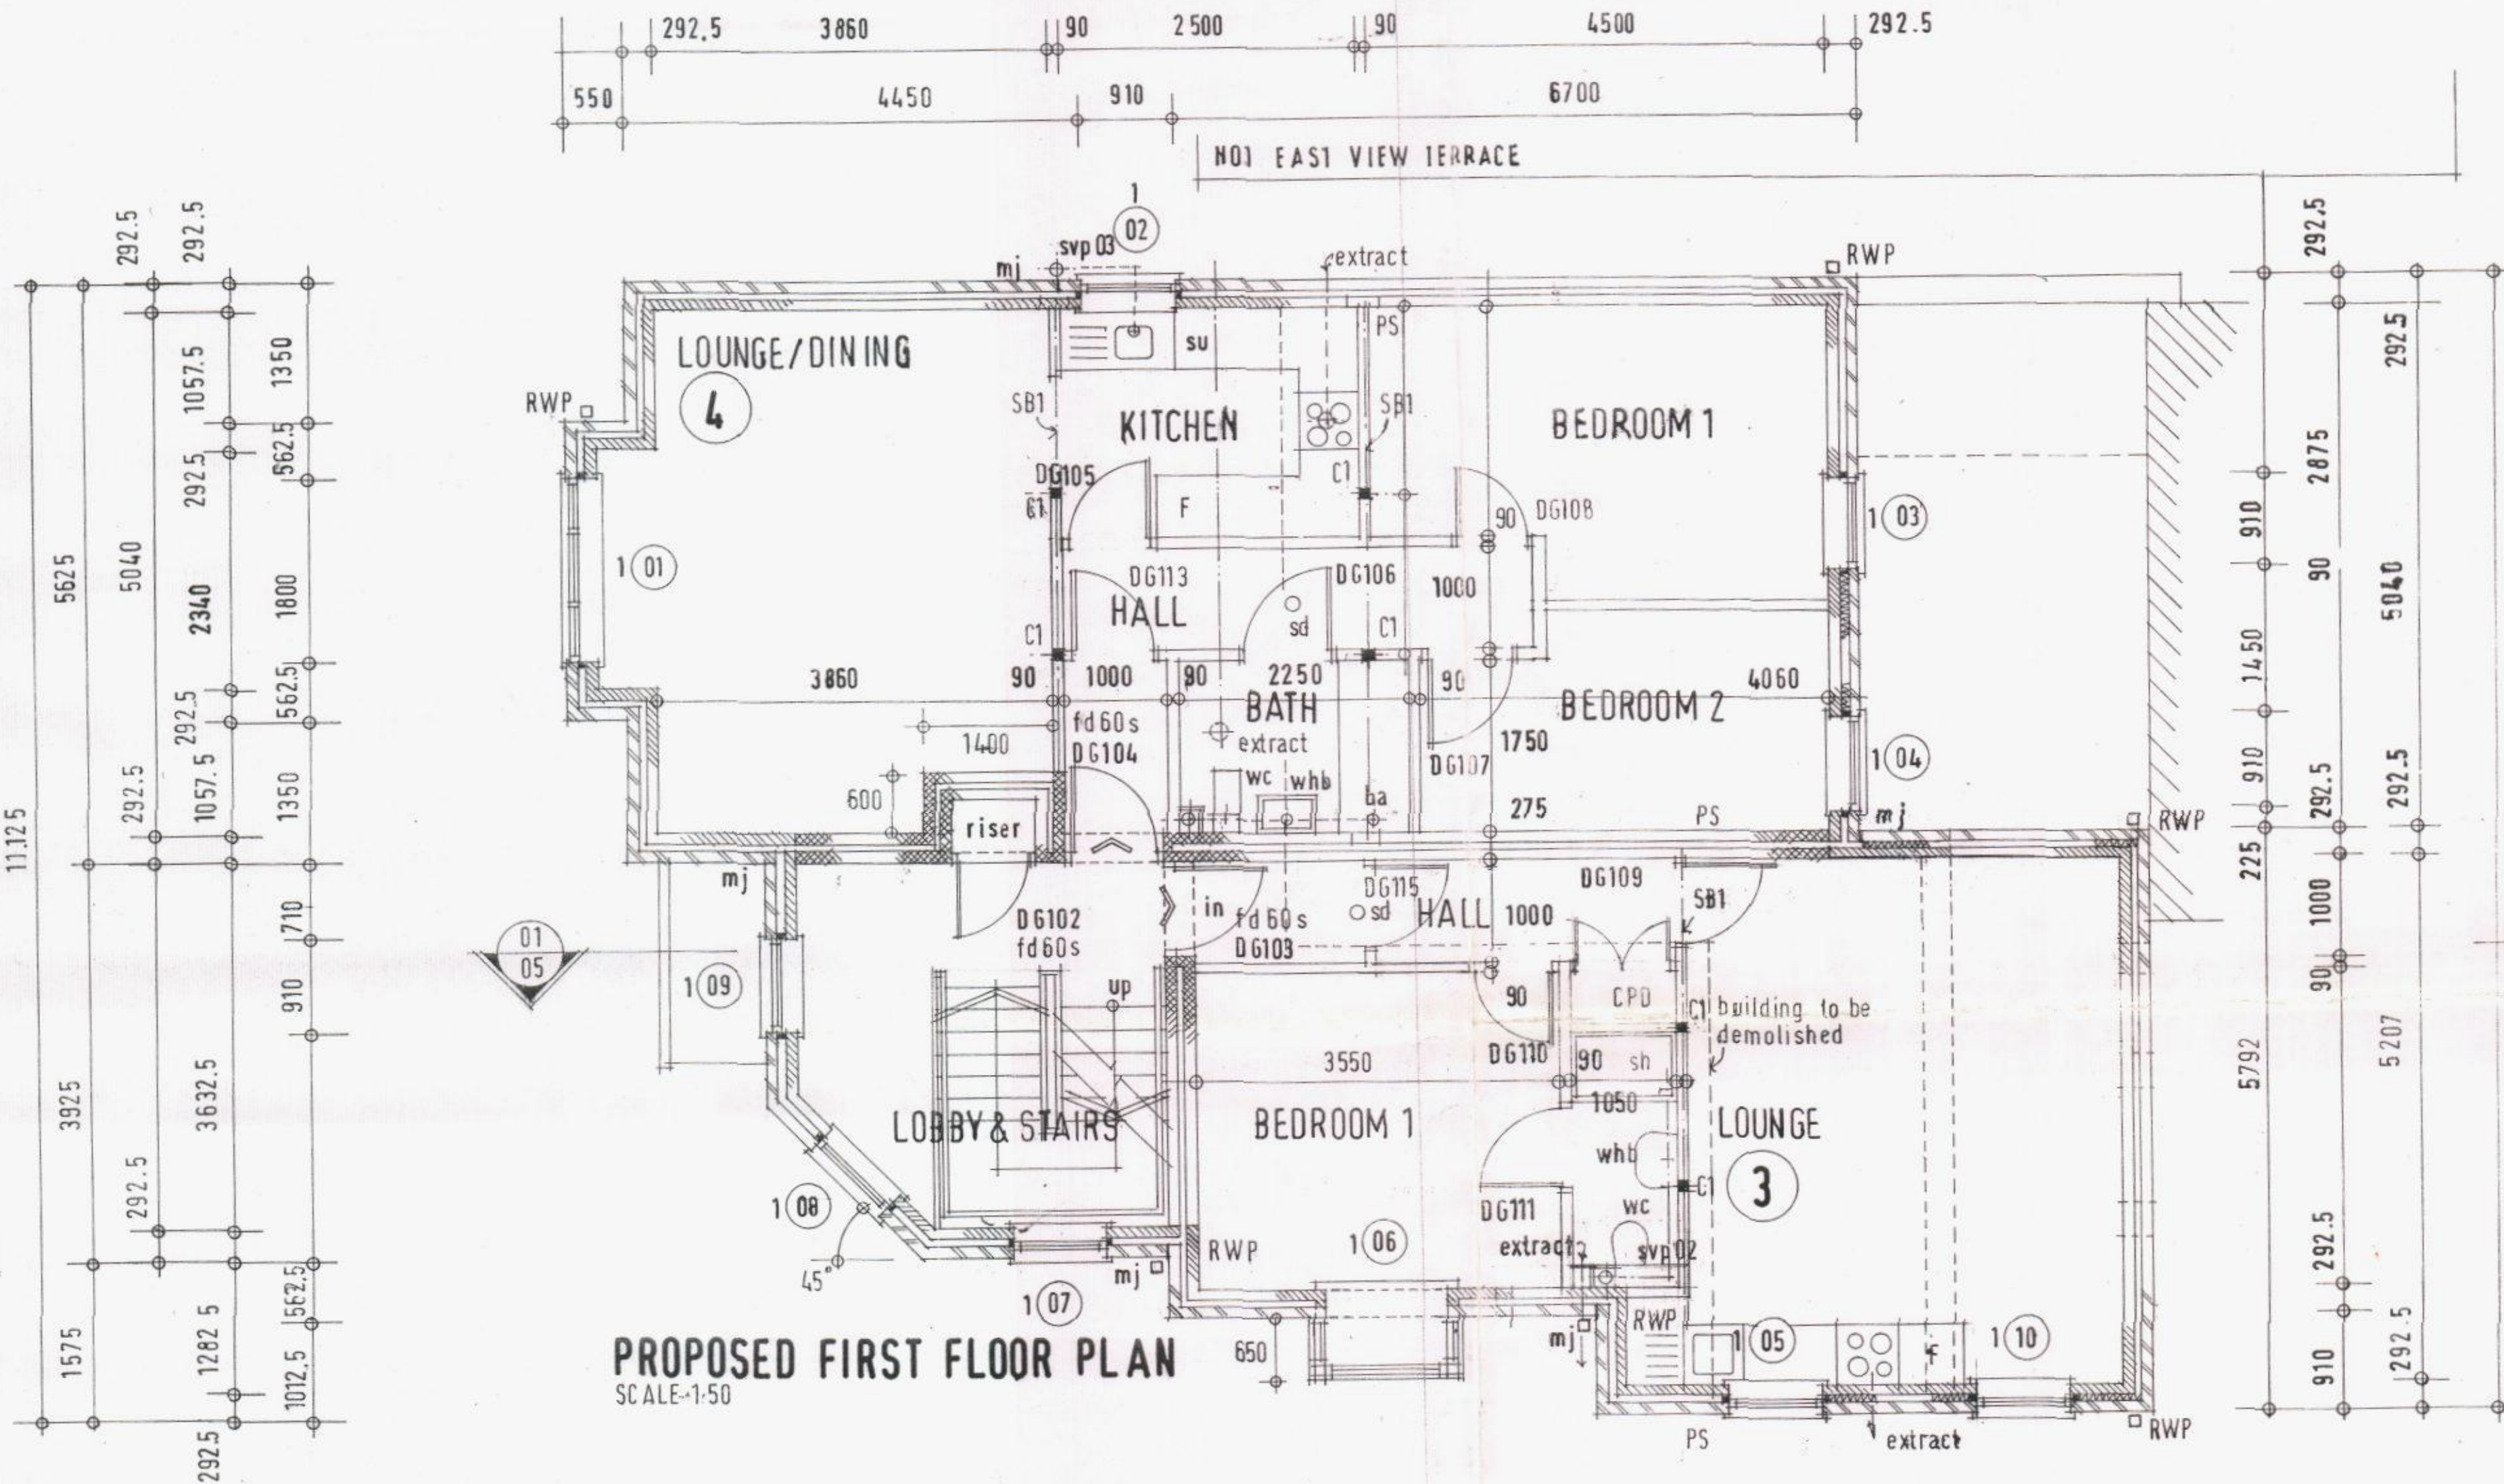

Rev B Amendments 18.12.08
REV A Building regs 5.11.08

Architectural Planning.
Building Surveyors and Designers.
1a Nutbourne Road, Sandy Point,
Hayling Island, Hampshire, PO119RT.
T: 02392 463994.

PROPOSED DEVELOPMENT OF
6 FLATS AT 36 WATERLOO ROAD,
HAVANT, HAMPSHIRE. FOR RCH
BUILDERS & DEVELOPERS.

Drawing:
PROPOSED FIRST FLOOR PLAN.
Client:
RCH BUILDERS & DEVELOPERS.
Scale: 1:50 @A2.
Date: 31.10.08.
Drawing No: 9175/09/003

