


SUPERSEDED

Site Boundary


Site Boundary

Existing Dwelling

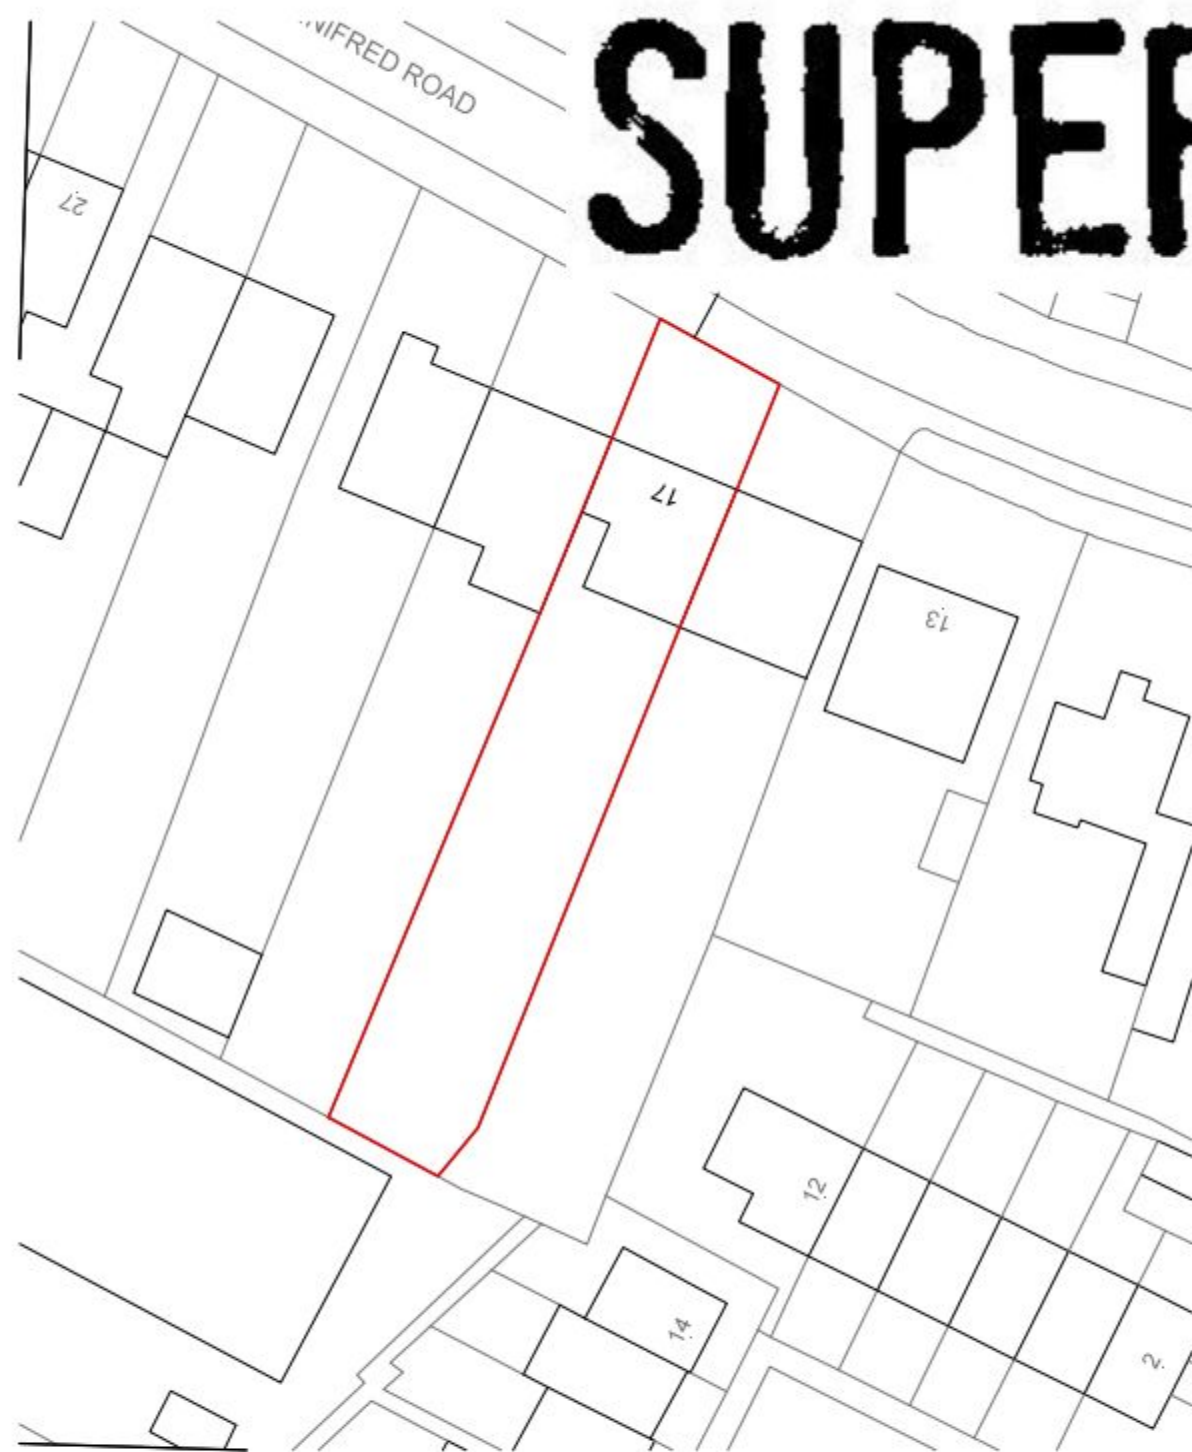

OS Map Licence: 100019980

Location Plan Scale 1:500 @ A3

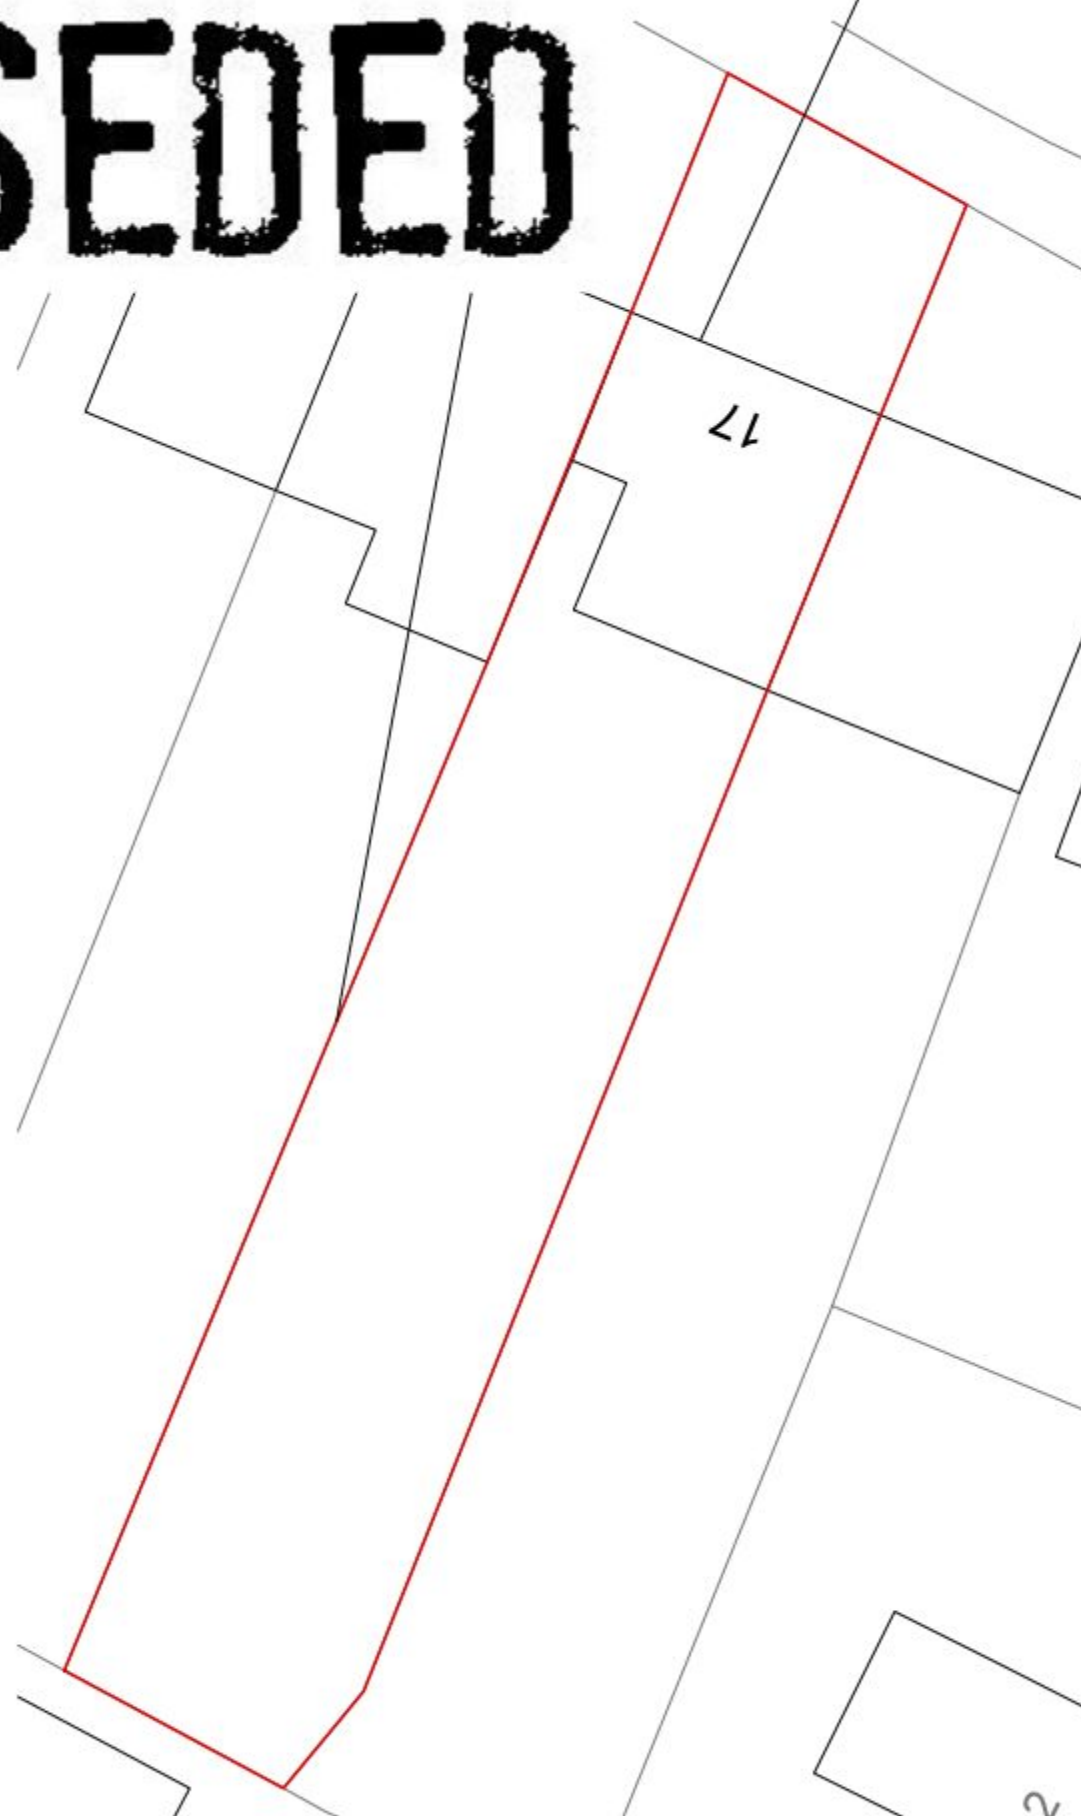


Site Plan Scale 1:250 @ A3

Rev.	Notes	Date
 JB ARCHITECTURE The Bricks, Manor Farm Barns Chichester, West Sussex, PO20 7PL T: 01243 785342 E: admin@jbarch.co.uk W: www.jbarch.co.uk		
Project 17 Winifred Road Waterlooville Hampshire PO7 7TD		
Drawing Location & Site Plan		
Drawn By CC	Scale as shown	
Date FEB 2015	Revision A	
Drawing No. 1156-DPA-01		




Location Plan Scale 1:500 @ A3

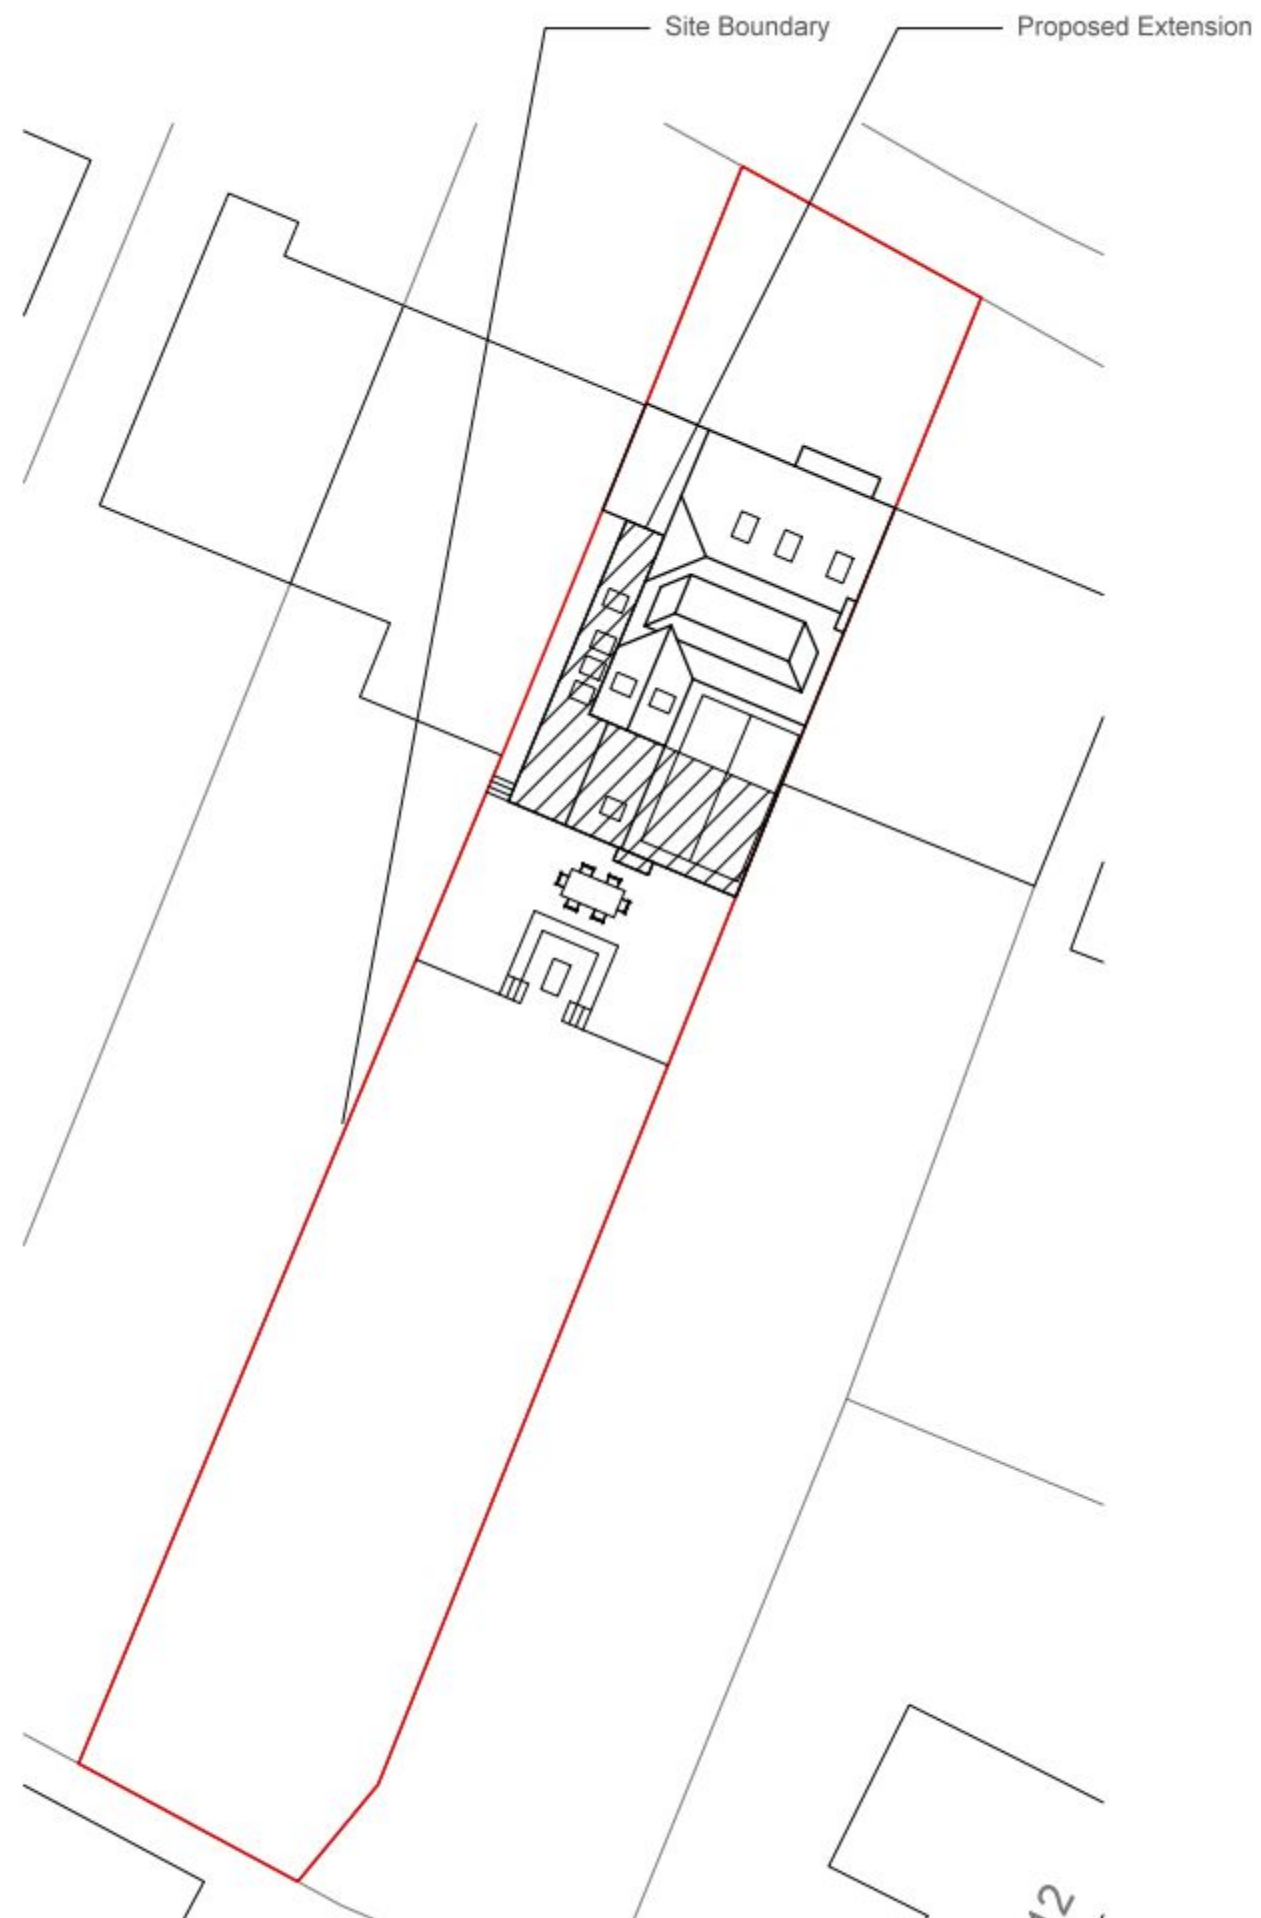


Site Plan Scale 1:250 @ A3

Rev.	Notes	Date
jbA JB ARCHITECTURE The Bricks, Manor Farm Barns Chichester, West Sussex, PO20 7PL T: 01243 785342 E: admin@jbarch.co.uk W: www.jbarch.co.uk		
Project 17 Winifred Road Waterlooville Hampshire PO7 7TD		
Drawing Existing Plan		
Drawn By CC	Scale as shown	
Date FEB 2015	Revision A	
Drawing No. 1156-DPA-02		

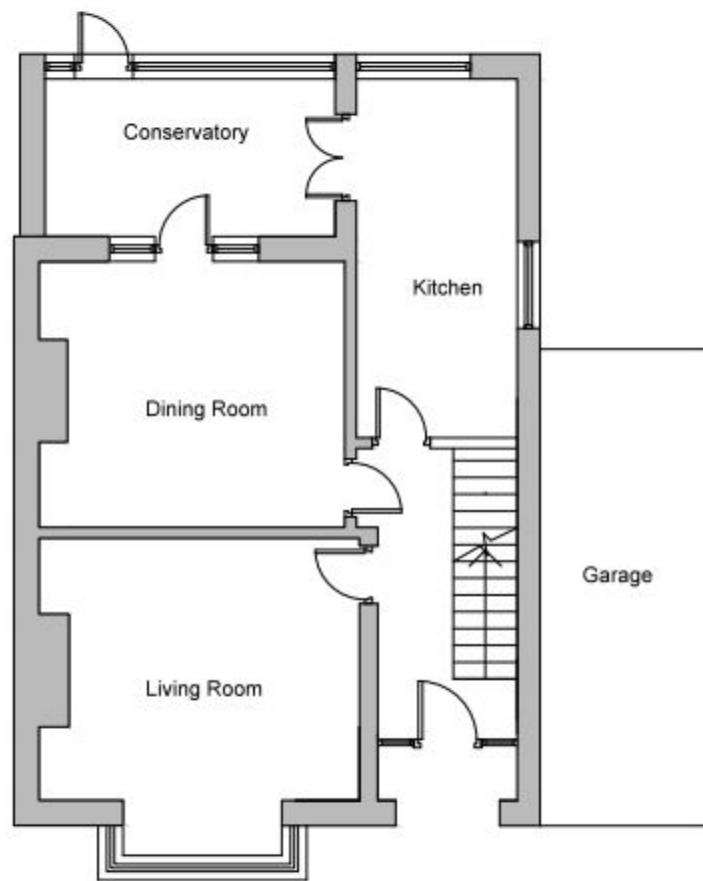


Ground Floor Plan Scale 1:100

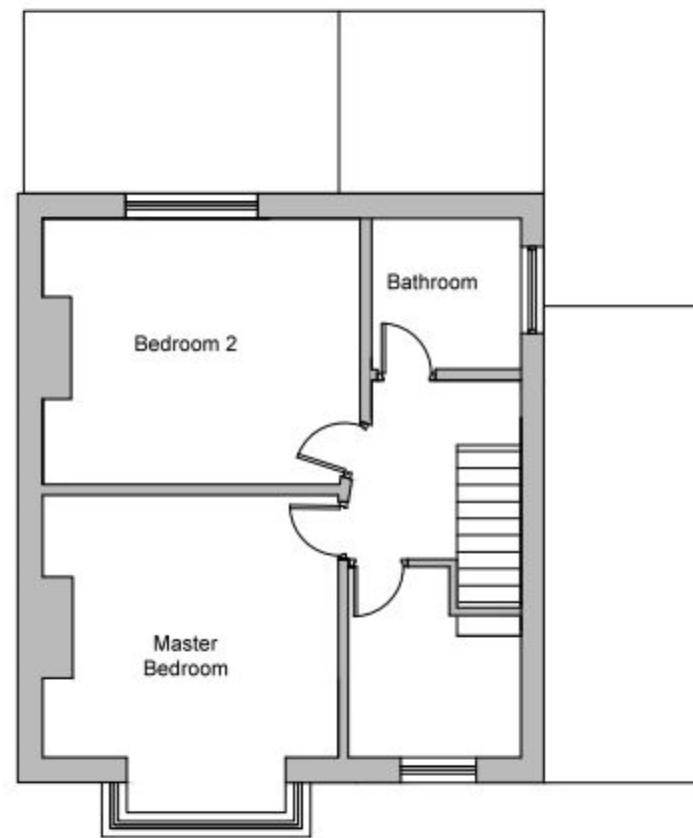


First Floor Plan Scale 1:100


Rev.	Notes	Date
 JB ARCHITECTURE The Bricks, Manor Farm Barns Chichester, West Sussex, PO20 7PL T: 01243 785342 E: admin@jbarch.co.uk W: www.jbarch.co.uk		
Project 17 Winifred Road Waterlooville Hampshire PO7 7TD		
Drawing Existing Plans		
Drawn By CC		Scale as shown
Date FEB 2015		Revision A
Drawing No. 1156-DPA-03		

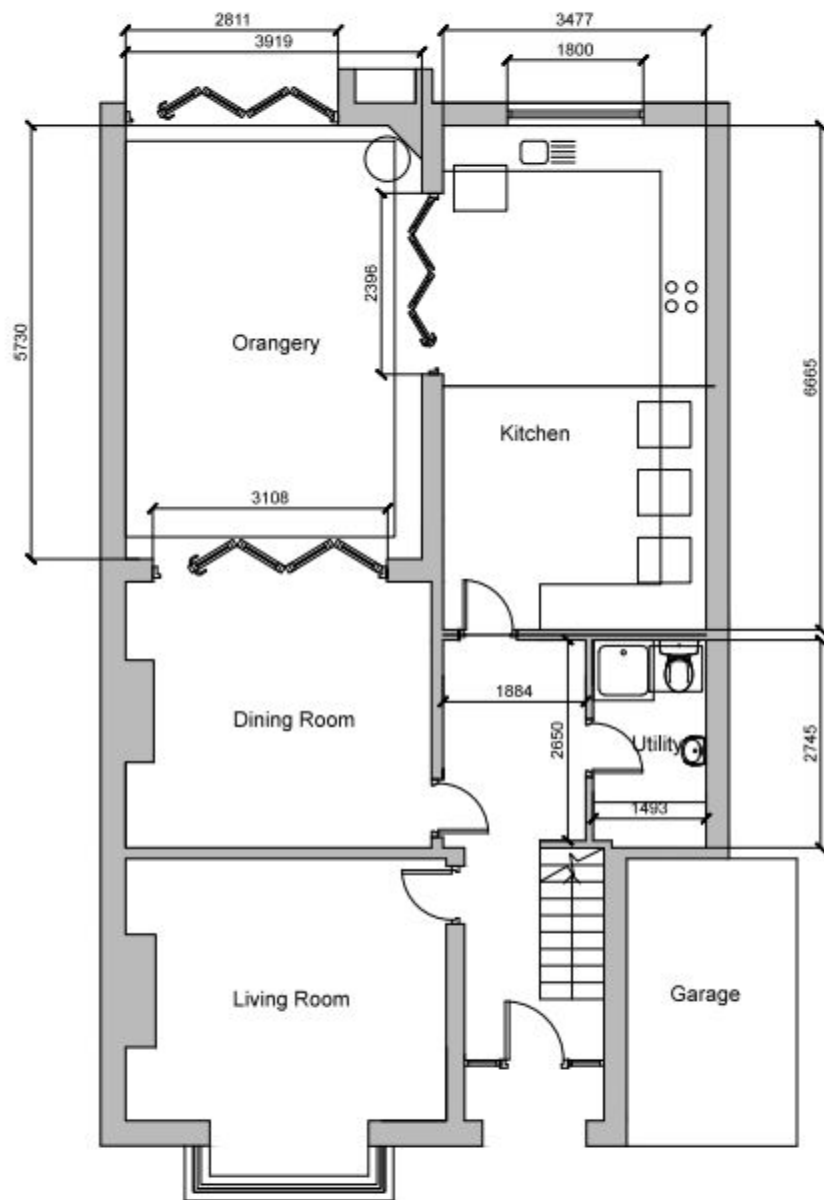

Ground Floor Plan Scale 1:100

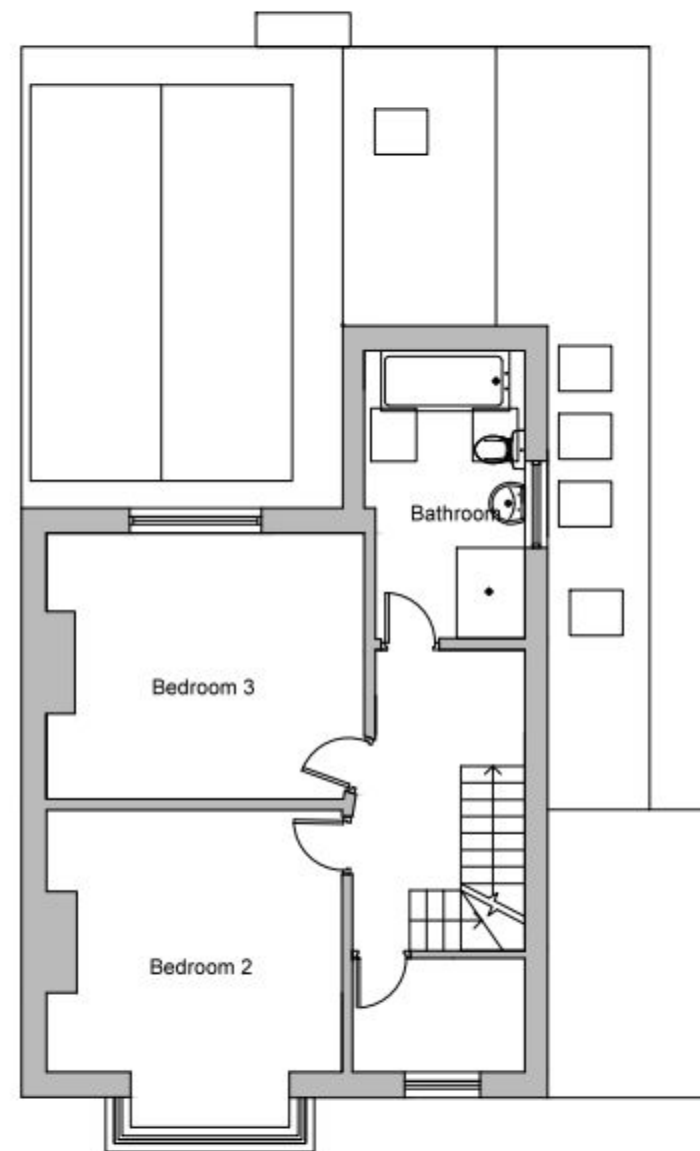


First Floor Plan Scale 1:100

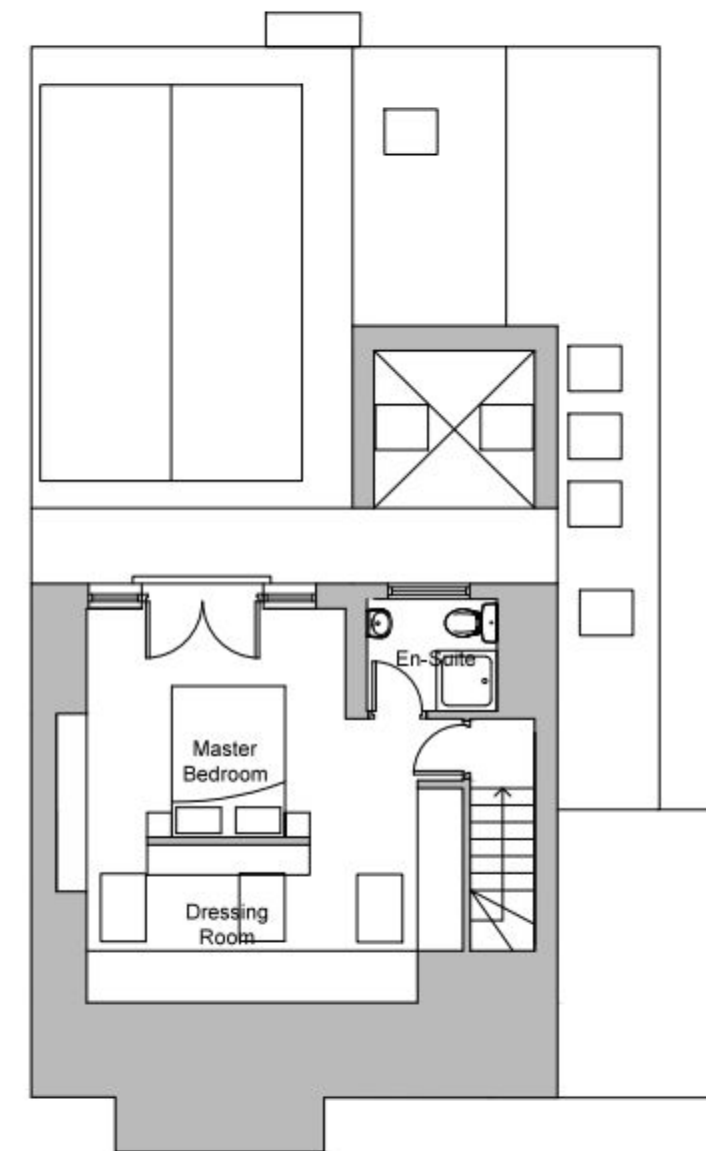

Second Floor Plan Scale 1:100

Rev.	Notes	Date
jbA JB ARCHITECTURE The Bricks, Manor Farm Barns Chichester, West Sussex, PO20 7PL T: 01243 785342 E: admin@jbarch.co.uk W: www.jbarch.co.uk Project 17 Winifred Road Waterlooville Hampshire PO7 7TD Drawing Proposed Plans		
Drawn By CC	Scale as shown	
Date FEB 2015	Revision A	
Drawing No. 1156-DPA-04		

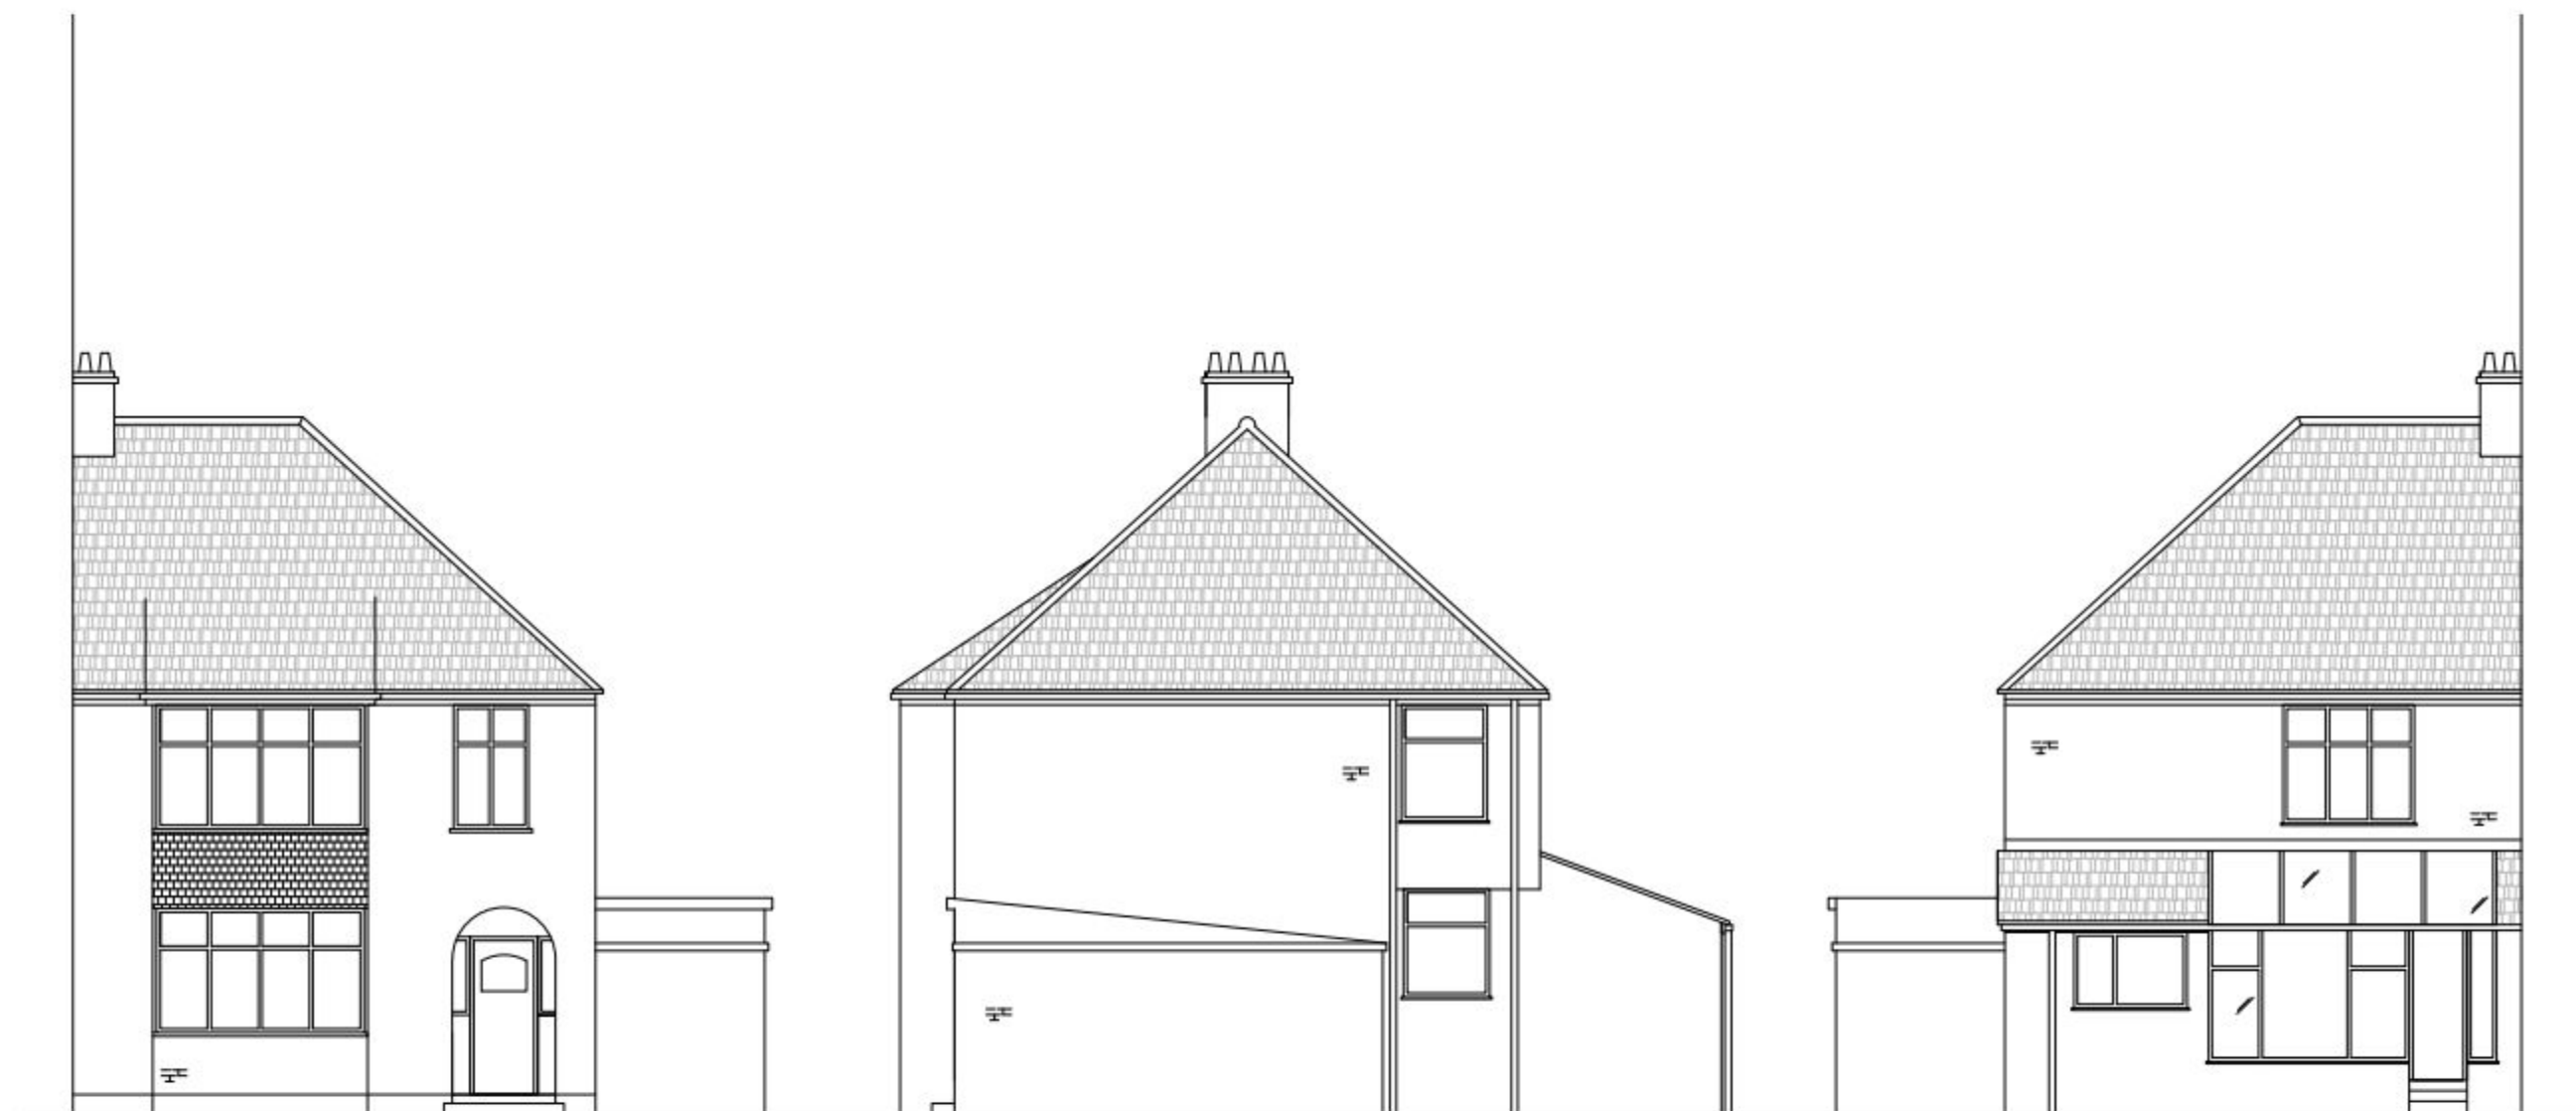

North Elevation Scale 1:100

West Elevation Scale 1:100

North Elevation Scale 1:100

Rev.	Notes	Date
jbA JB ARCHITECTURE The Bricks, Manor Farm Barns Chichester, West Sussex, PO20 7PL T: 01243 785342 E: admin@jbarch.co.uk W: www.jbarch.co.uk		
Project 17 Winifred Road Waterlooville Hampshire PO7 7TD		
Drawing Existing Elevations		
Drawn By CC	Scale as shown	
Date FEB 2015	Revision A	
Drawing No. 1156-DPA-05		



North Elevation Scale 1:100



North Elevation Scale 1:100




West Elevation Scale 1:100

Rev.	Notes	Date
jbA JB ARCHITECTURE The Bricks, Manor Farm Barns Chichester, West Sussex, PO20 7PL T: 01243 785342 E: admin@jbarch.co.uk W: www.jbarch.co.uk Project 17 Winifred Road Waterlooville Hampshire PO7 7TD Drawing Existing Elevations		
Drawn By CC	Scale as shown	
Date FEB 2015	Revision A	
Drawing No. 1156-DPA-06		



Section Scale 1:100

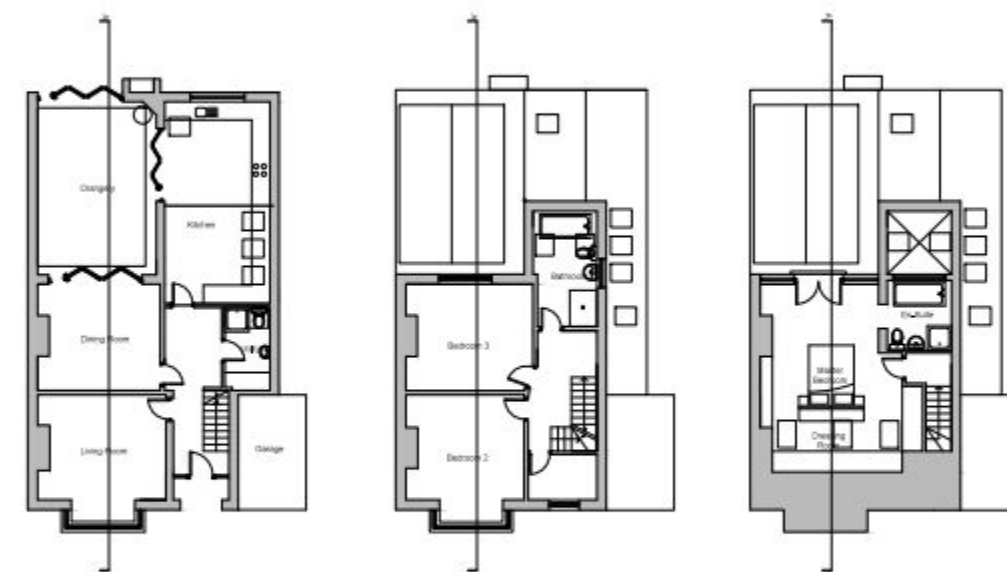

Plans Scale 1:250

Rev.	Notes	Date
 JB ARCHITECTURE The Bricks, Manor Farm Barns Chichester, West Sussex, PO20 7PL T: 01243 785342 E: admin@jbarch.co.uk W: www.jbarch.co.uk		
Project 17 Winifred Road Waterlooville Hampshire PO7 7TD		
Drawing Section		
Drawn By CC	Scale as shown	
Date FEB 2015	Revision A	
Drawing No. 1156-DPA-07		