



HAVANT BOROUGH
COUNCIL

11 FEB 2015

RECEIVED

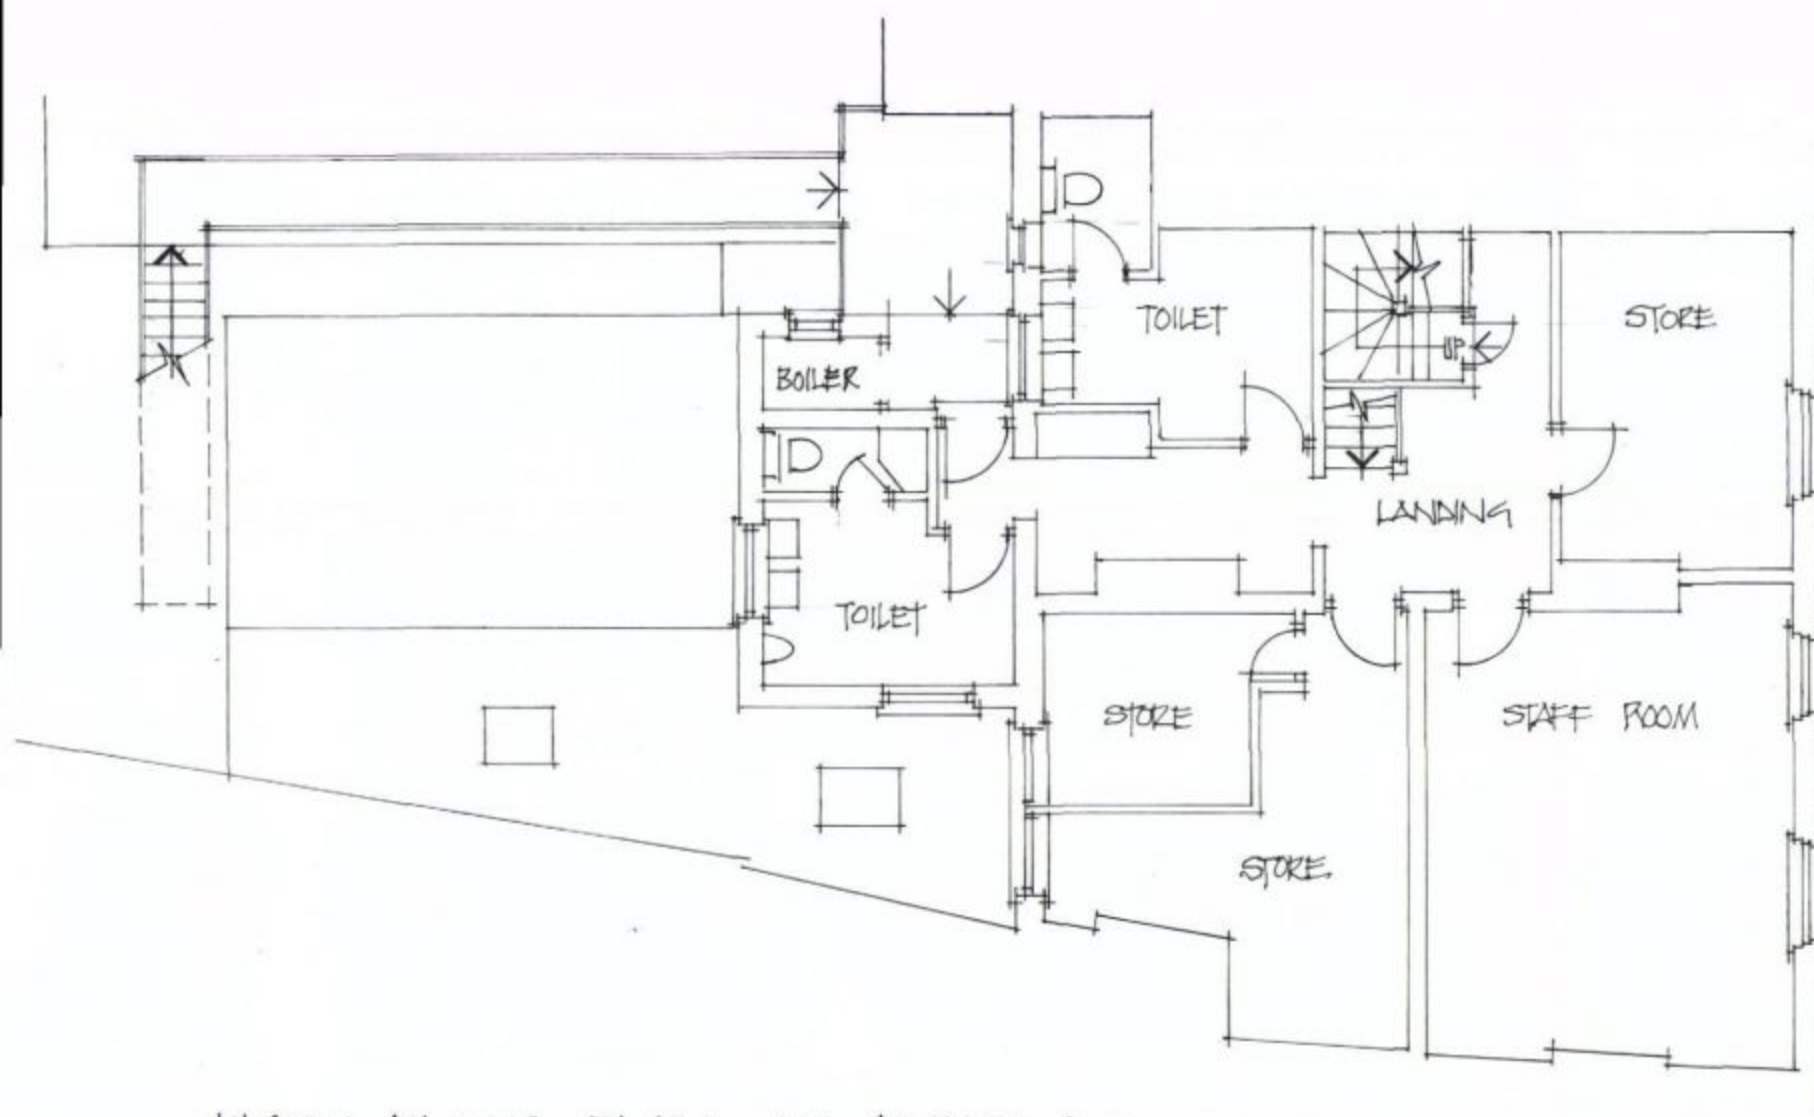

FIRST FLOOR PLAN - AS EXISTING

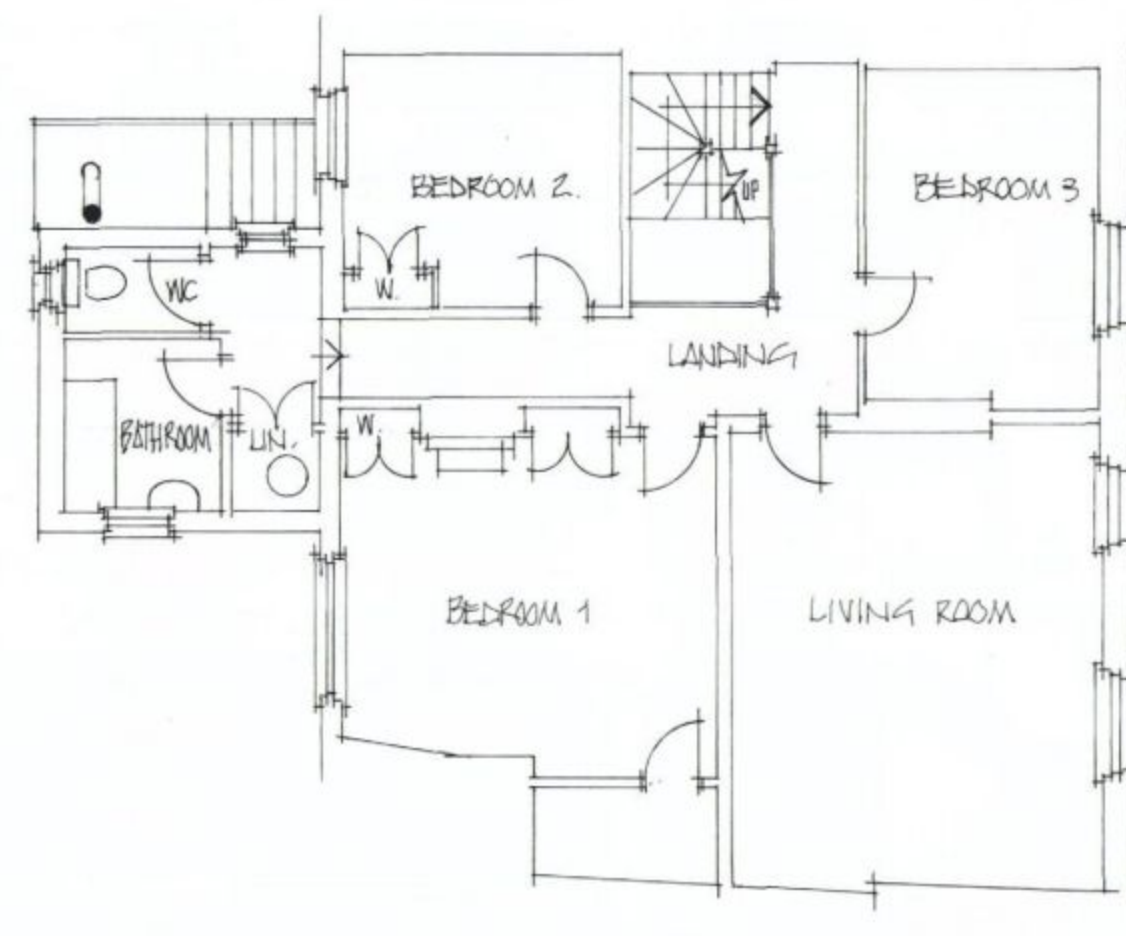

SECOND FLOOR PLAN - AS EXISTING

FIRST + SECOND FLOOR PLANS AS EXISTING

30 HIGH STREET, EMSWORTH, HANTS

GRAHAM NICOLLS. BUILDING DESIGN + TECHNOLOGY,

TEL / 07990 522709

SCALE / 1:100

DATE / 08.04.2011

DWG. NO / 021210 / TP.05