



- (A)** Weathered Larch vertical cladding colour (Silver grey)
- (B)** Napped Flint Walling
- (C)** Twin wall metal flue colour Black
- (D)** Aluminium soffits and Fascias colour Dark Grey or Anthracite
- (E)** Colour coated aluminium faced windows and external colour Anthracite
- (F)** Galvanised Steel Rain Water Goods
- (G)** Single ply membrane roofing.
Colour Dark Grey (Lead colour)
- (H)** Slate finish to roof (dark Grey)


CONSTRUCTION STANDARDS
All work shown on this drawing must be carried out to conform with the relevant British Standards of Codes of Practice or any National or International standards applicable, then the higher standard shall apply.

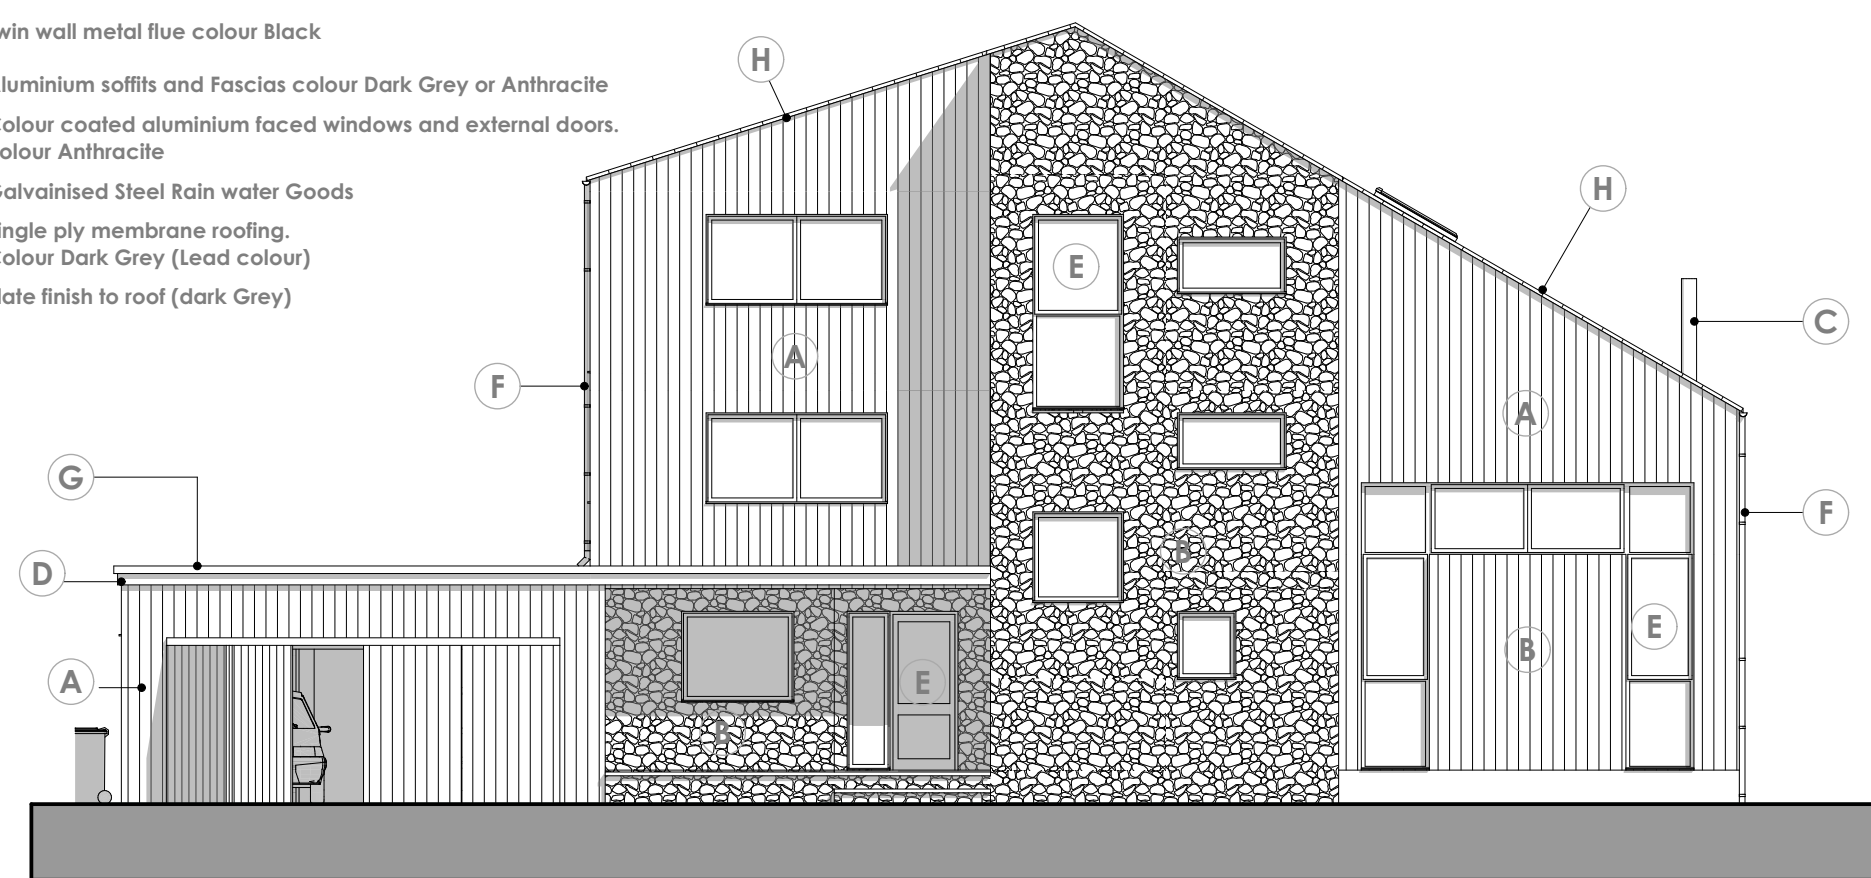

Proposed South Elevation 1:100

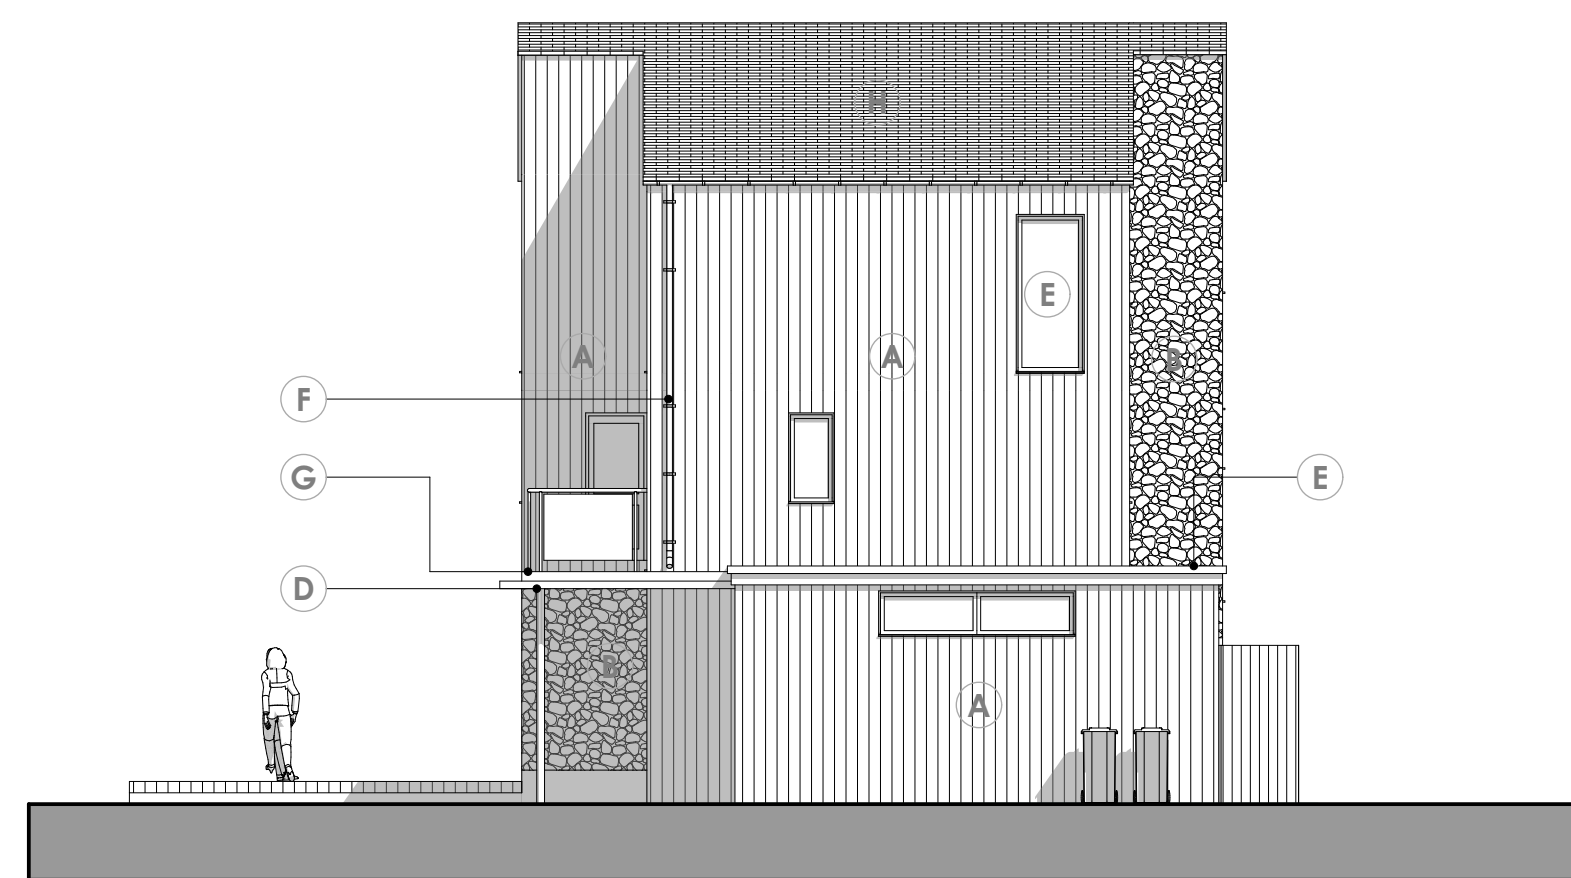


Proposed West Elevation 1:100

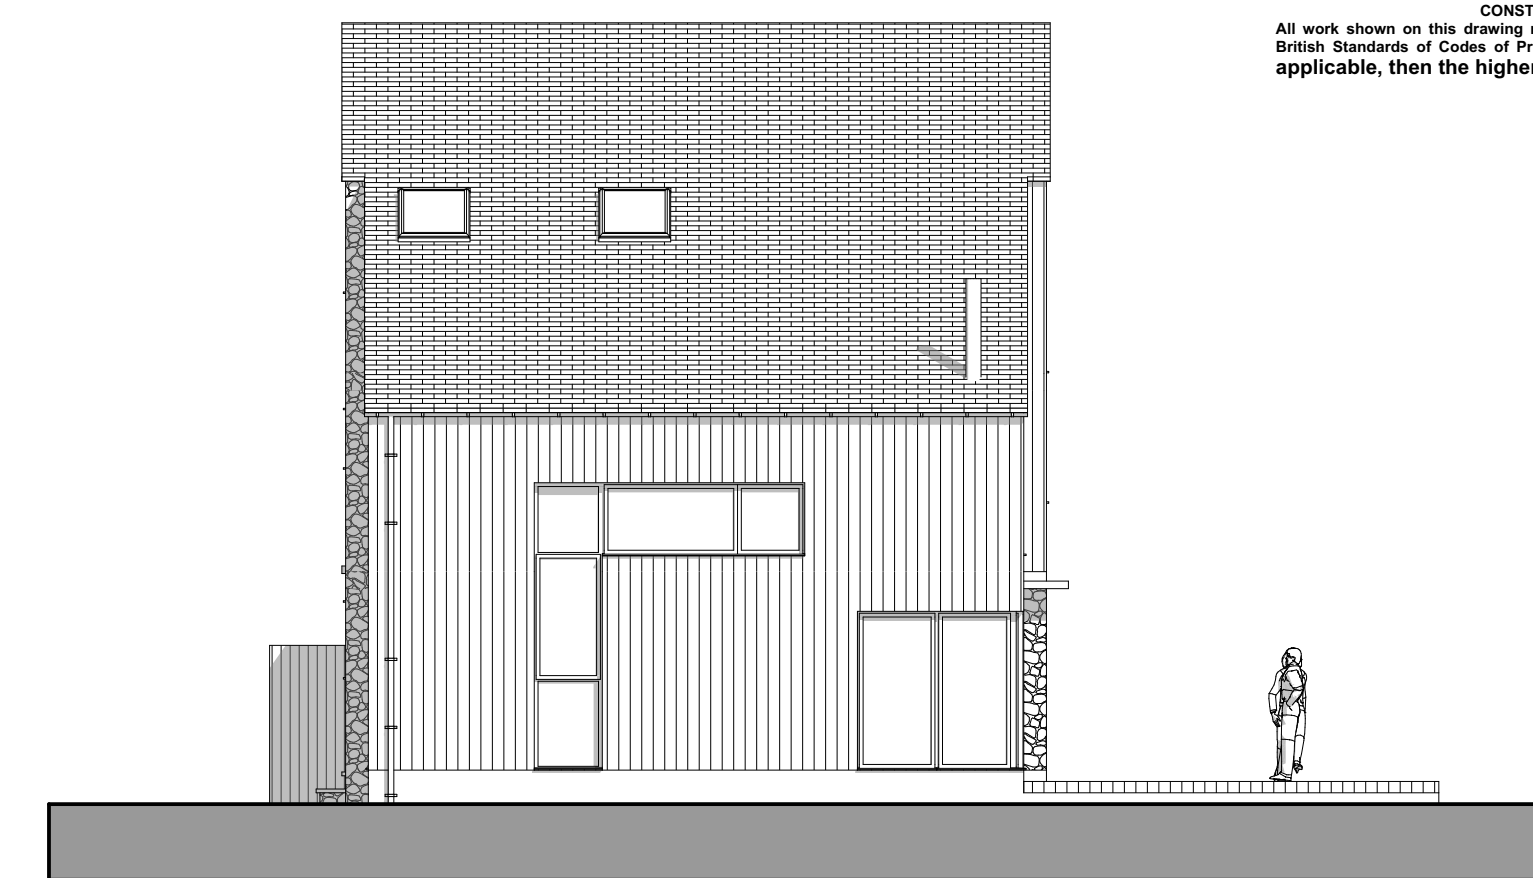


Proposed East Elevation 1:100




Proposed North Elevation 1:100

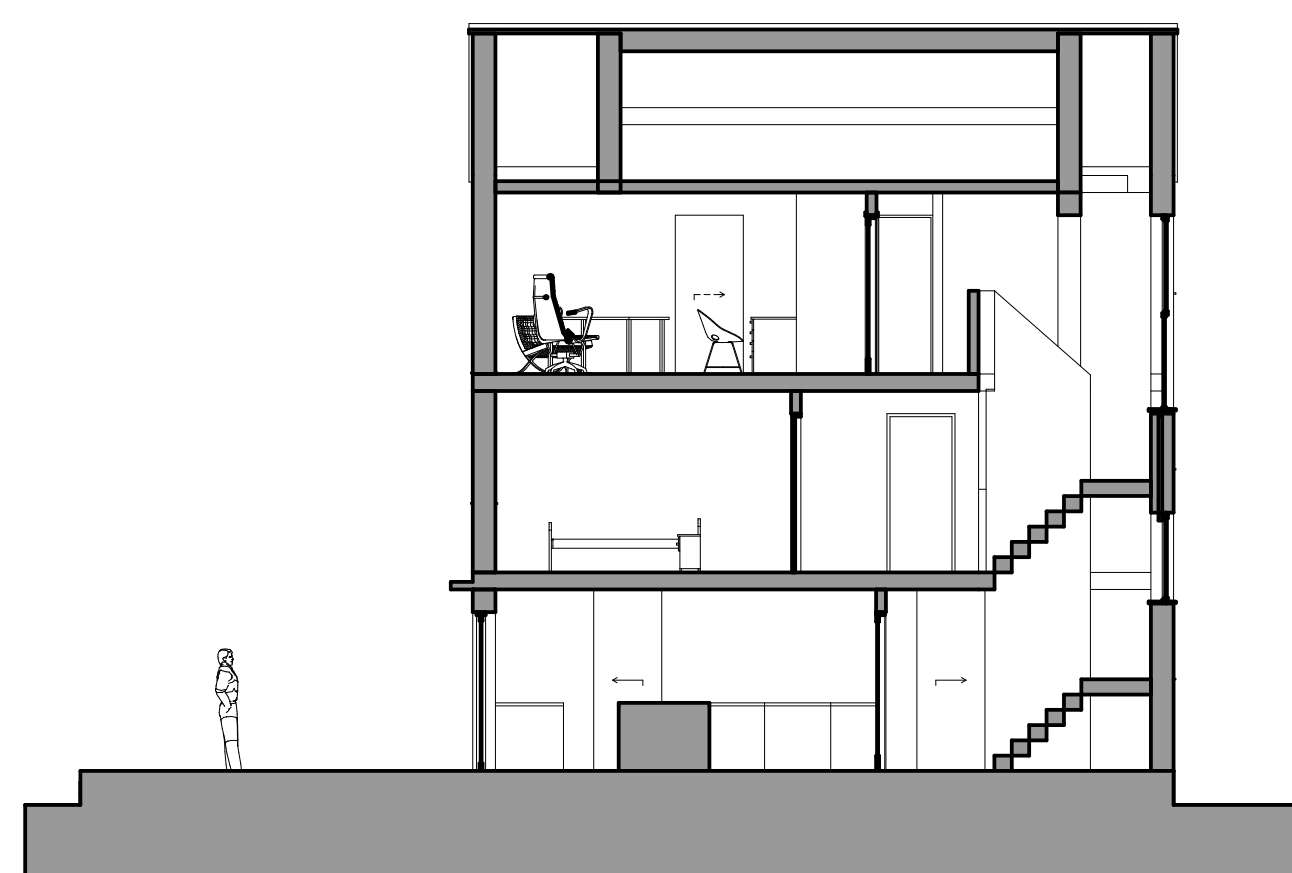


Proposed Section 1-1 1:100

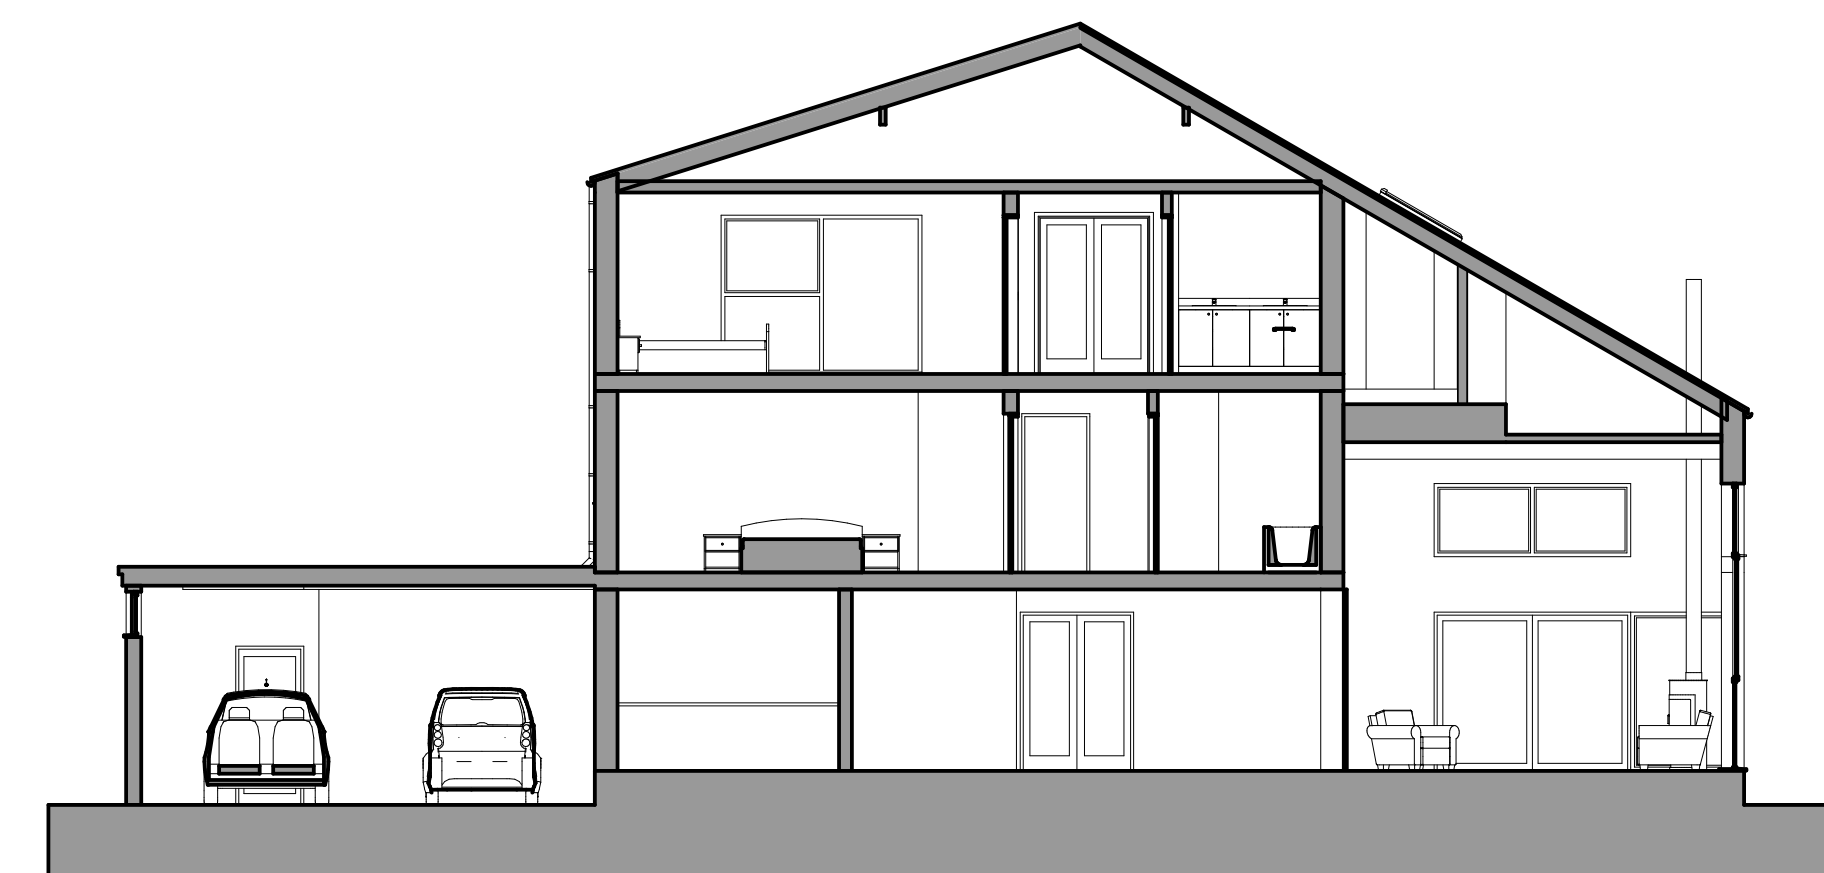


Proposed Section 2-2 1:100

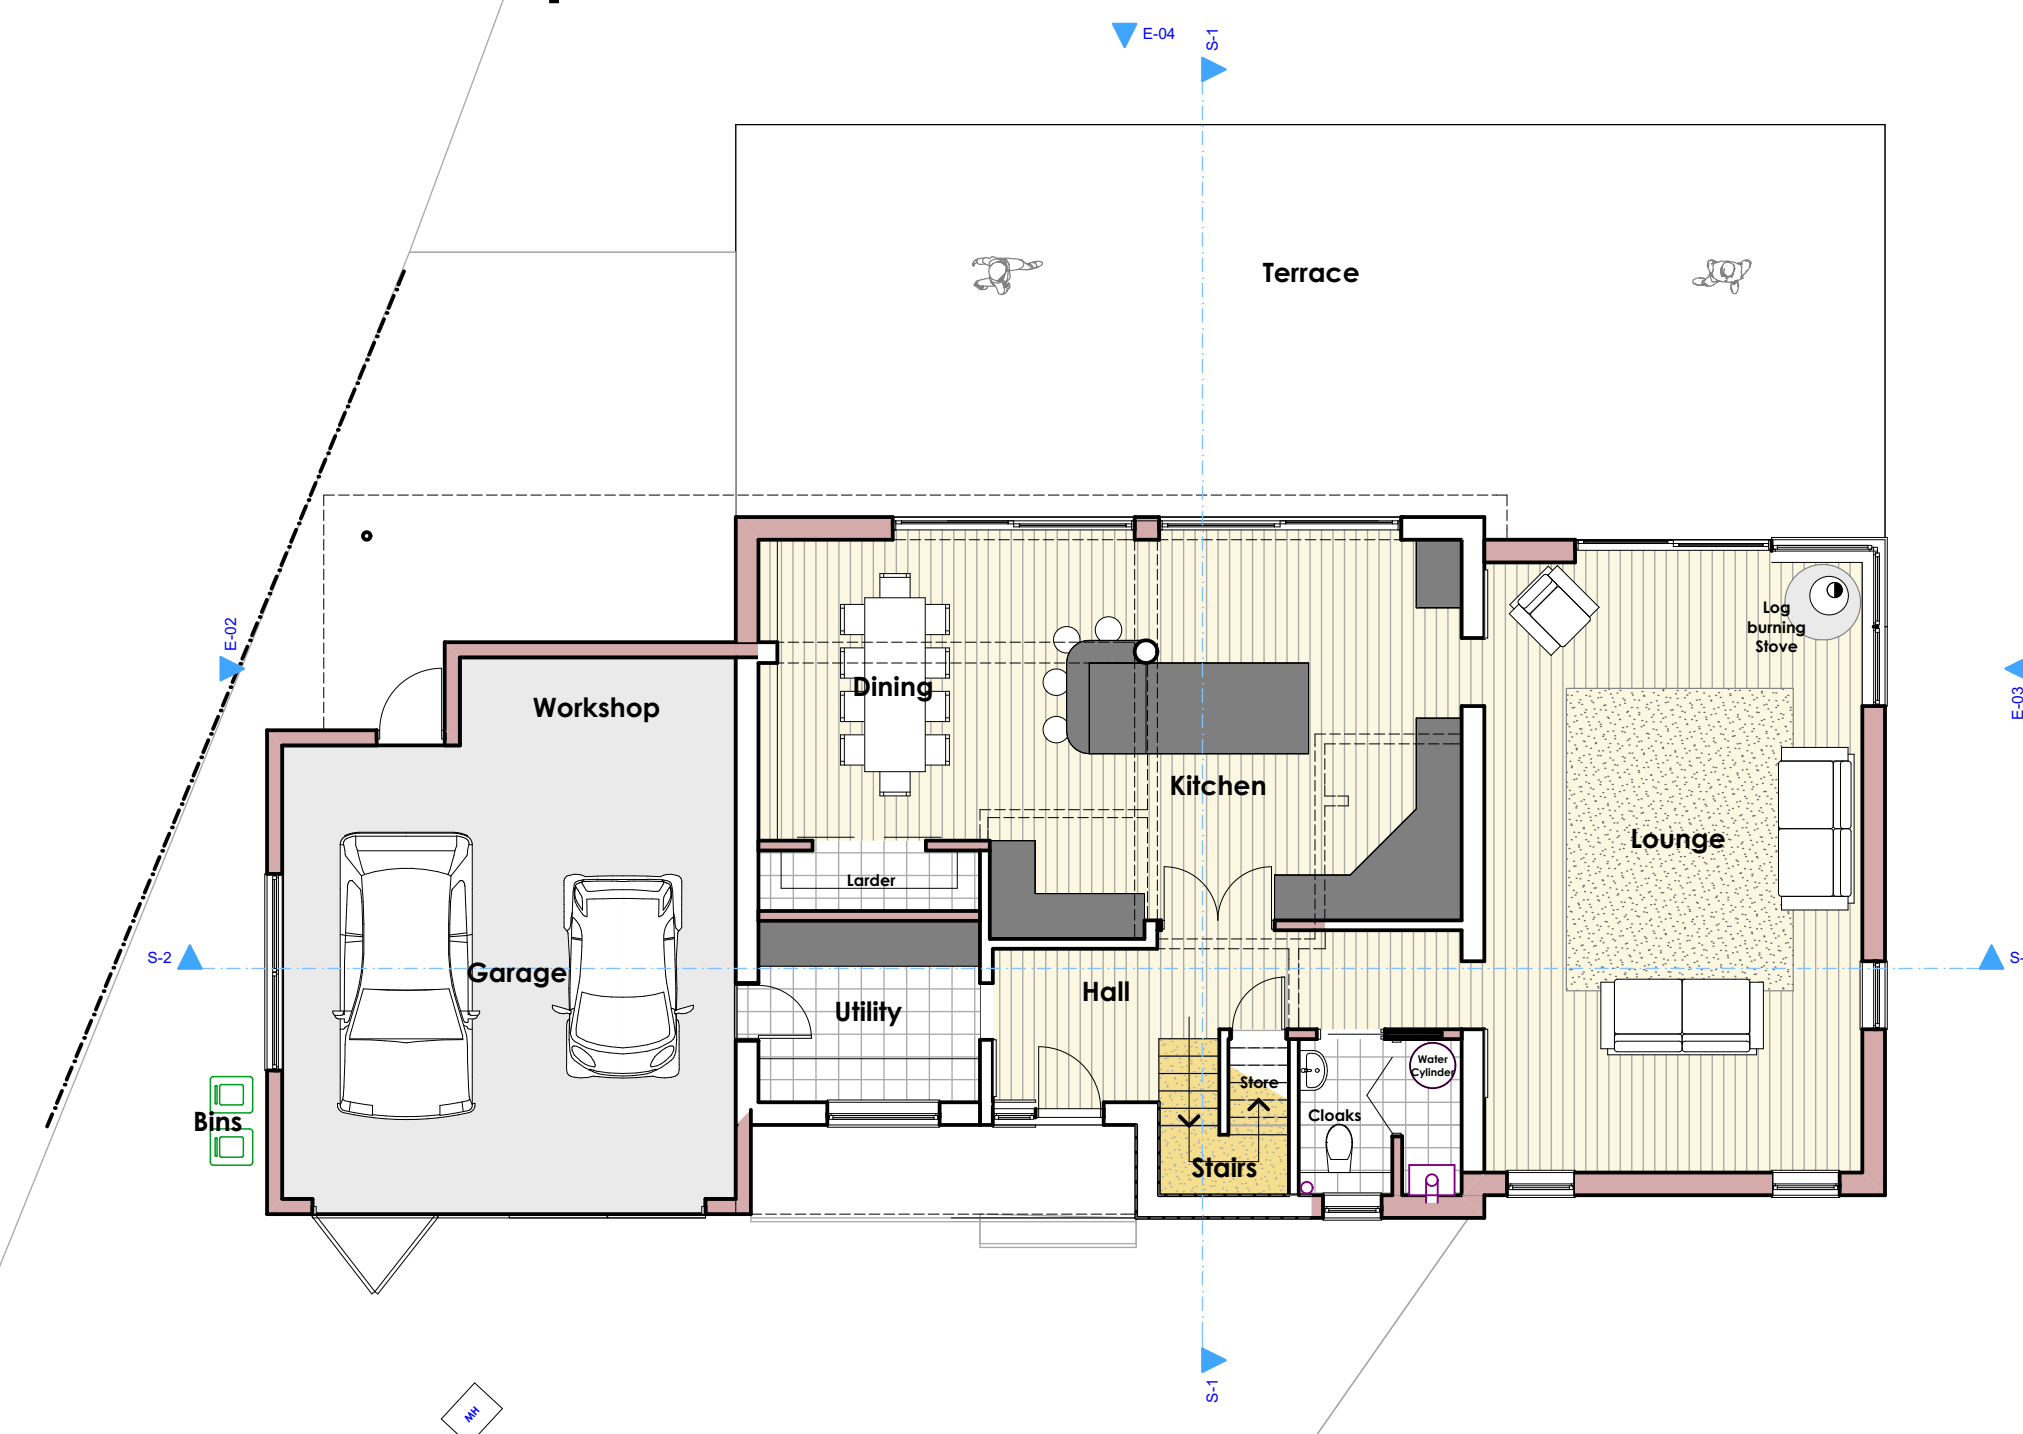

Proposed Ground Floor Plan 1:100

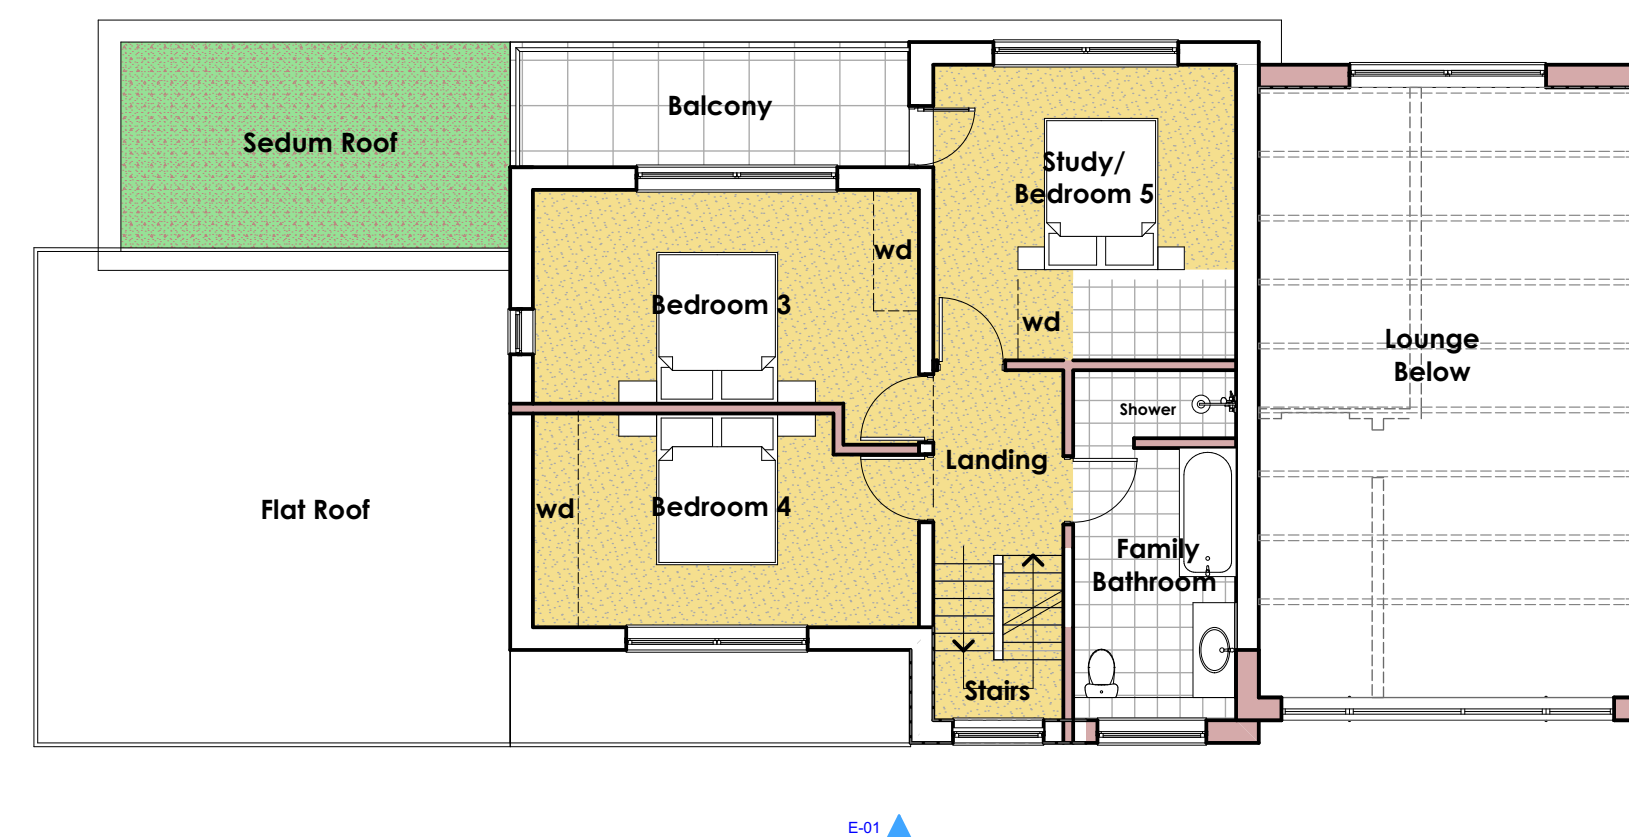

Proposed First Floor Plan 1:100

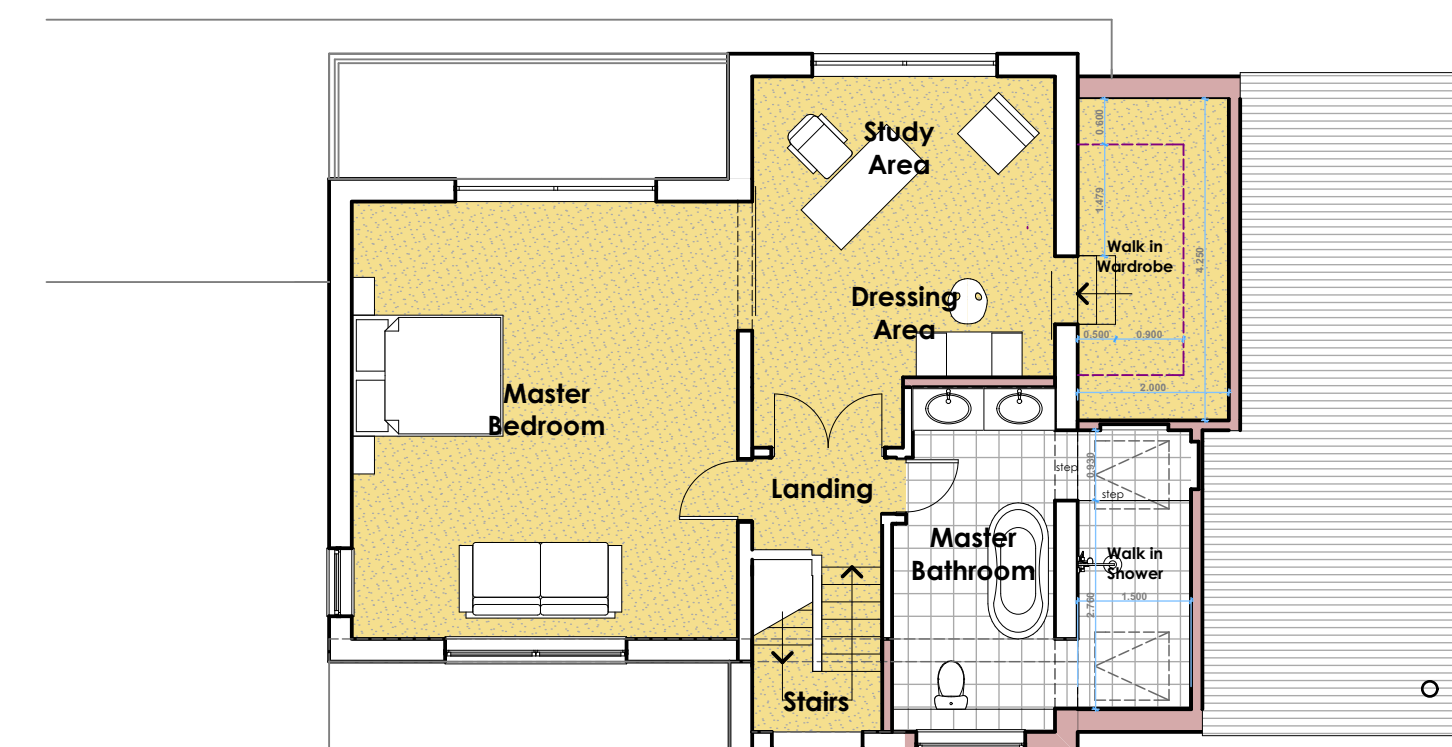

Proposed Second Floor Plan 1:100

M T A

MTA ARCHITECTS LTD

The Boat House 1 Admiralty Cottages
Fort Road Gosport Hampshire PO12 2AP
Tel:- 023 9258 8699 Fax:- 023 925 20322
E-mail:- mtagos@aol.com
Web Site:- www.mtaarchitects.co.uk

Drawing Name

Proposed Plans, Sections & Elevations

Drawing Status	Planning Drawing
----------------	-------------------------

Drawn by JMT	Date June 2015
------------------------	--------------------------

Drawing Scale
As shown @ A1 size

Layout ID	Status	Revision
3373/18C		

Also at 52 Fore Street Brixham South Devon TQ5 8
Tel:- 01803 851010