





Southern Elevations - Houses 1-4




Northern Elevations - Houses 1-4

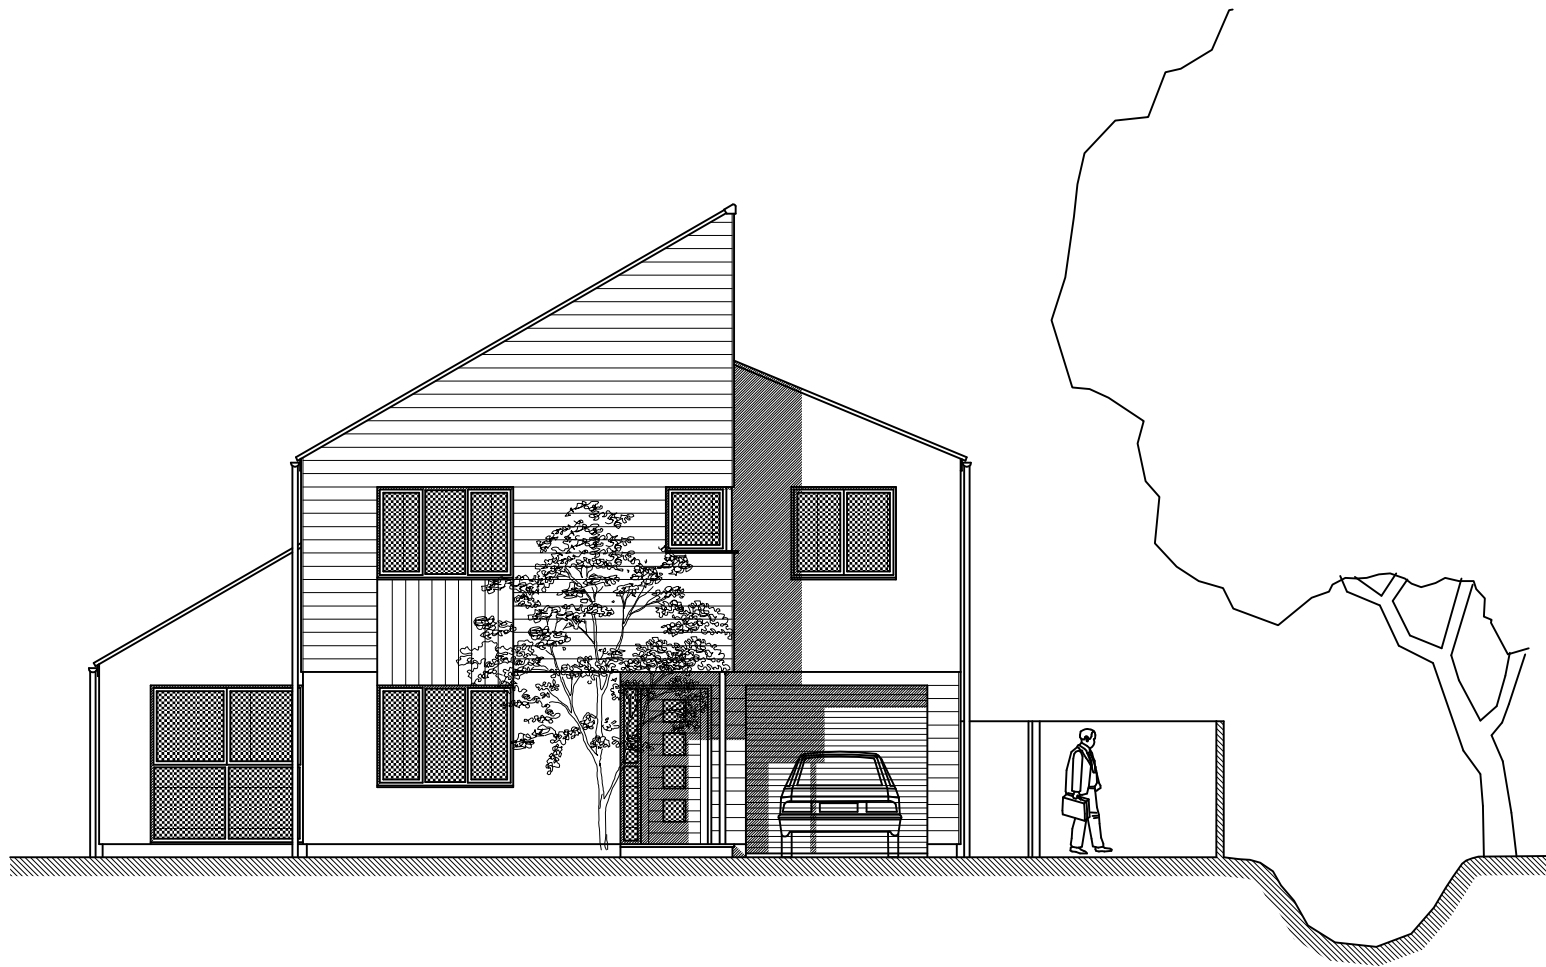


South West Elevation - House 5

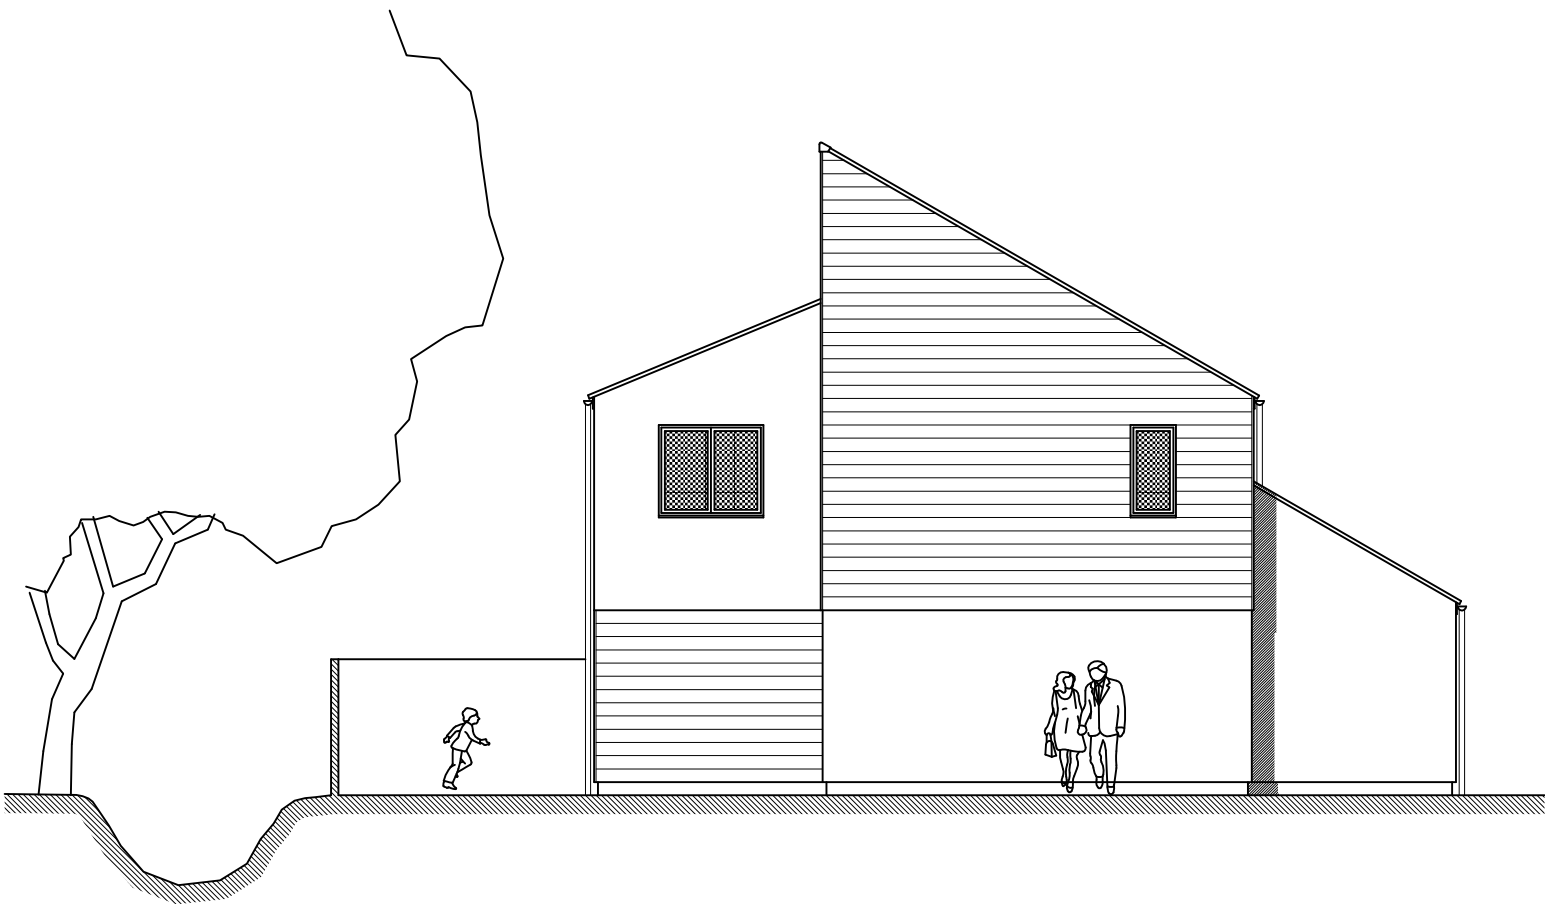

North East Elevation - House 5

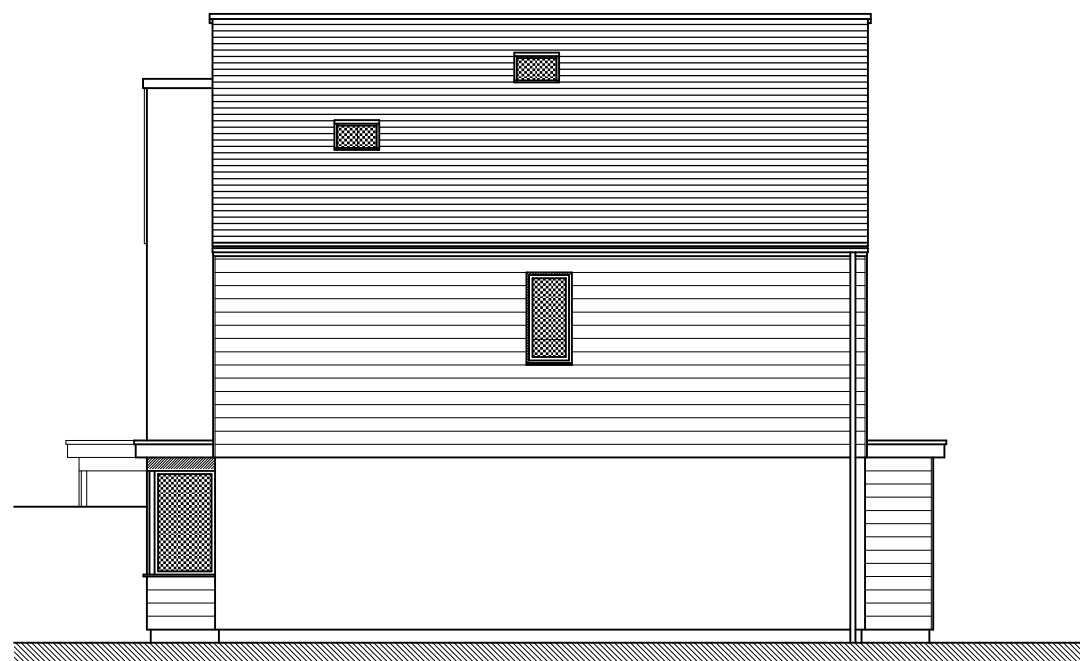

East Elevation - Houses 1 & 2

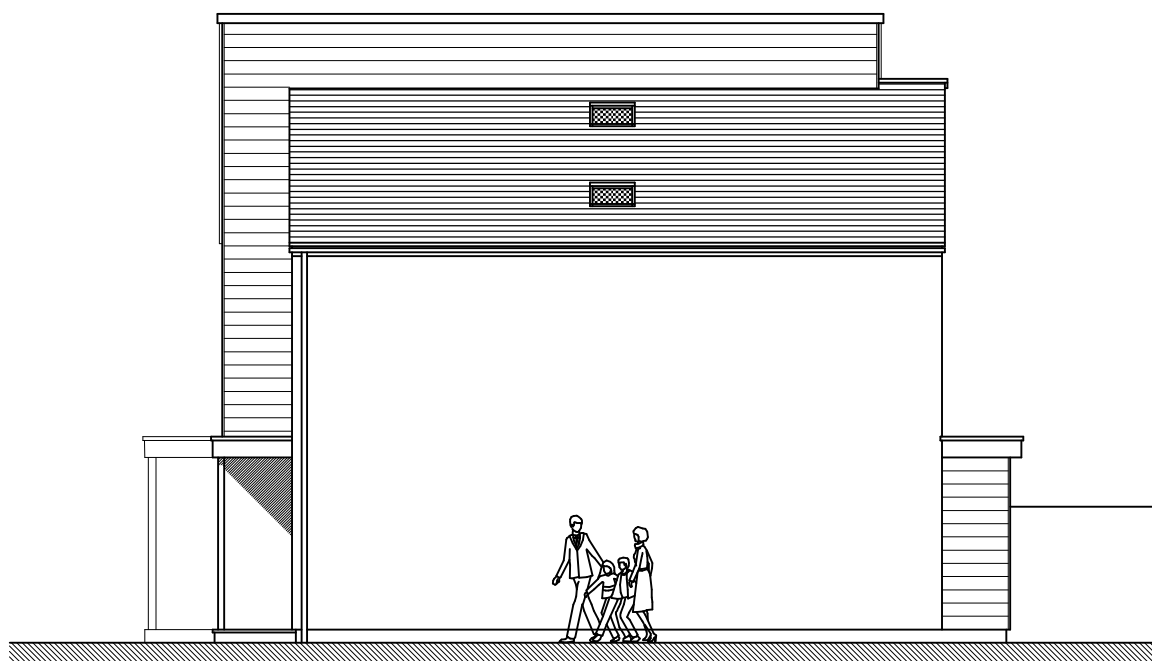


West Elevation - Houses 1 & 2



South East Elevation - House 5



East Elevation - Houses 3 & 4

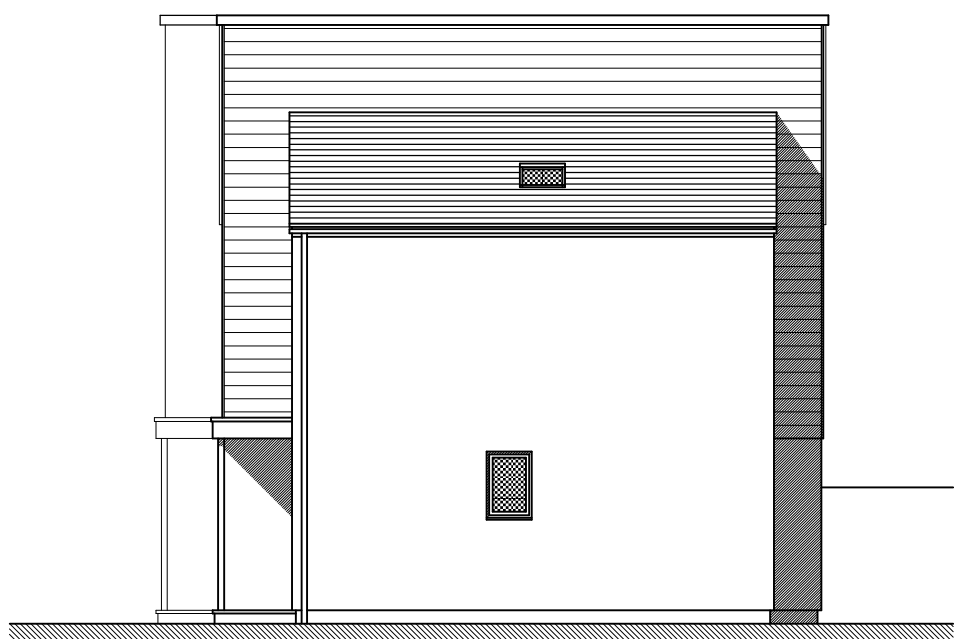

West Elevation - Houses 3 & 4




North West Elevation - House 5


This drawing is the copyright of the Architect and must not be reproduced without permission, except by the Local Planning Authority for planning purposes.

Figured dimensions to be taken in preference to scaled.
Dimensions to be checked on site before work commences.
No deviation from this drawing will be permitted without the prior written consent of the Architect.
Ground floor slabs, foundations, structure, etc., and all work below ground is shown provisionally and inspection of ground conditions is essential prior to work commencing.
Reassessment is essential when the ground conditions are apparent and redesign may be necessary in the light of soil conditions found.
The responsibility for establishing the soil and subsoil conditions rests with the Contractor.


REFER TO SEPARATE SCHEDULE FOR
DETAILS OF EXTERNAL MATERIALS
& FINISHES

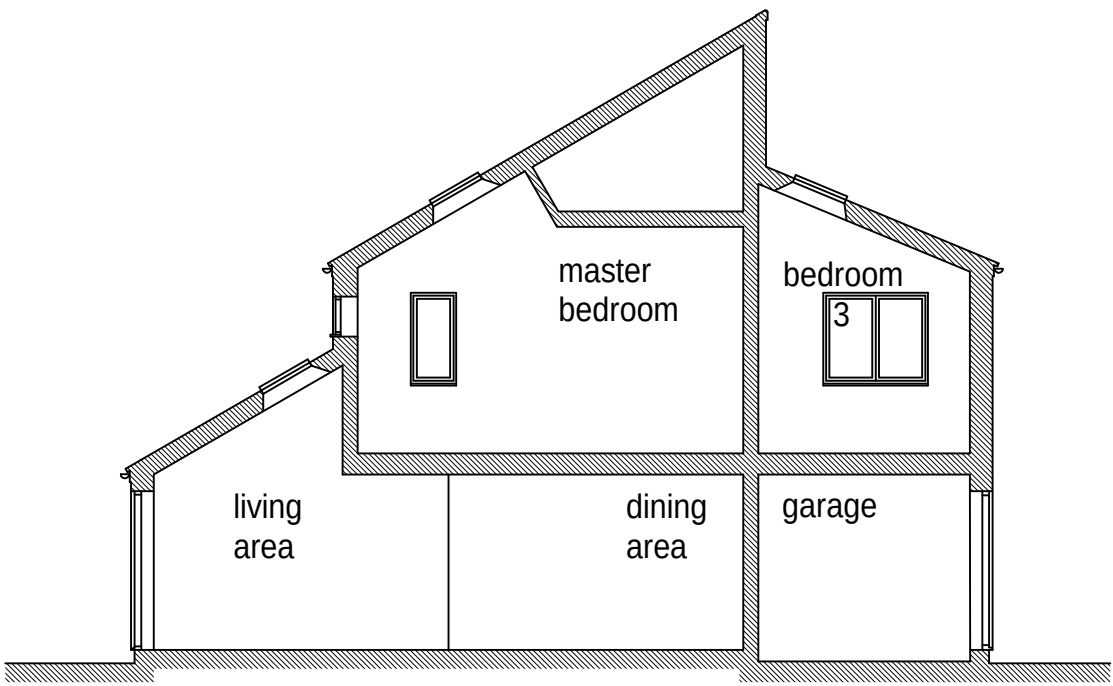


Section - House 5

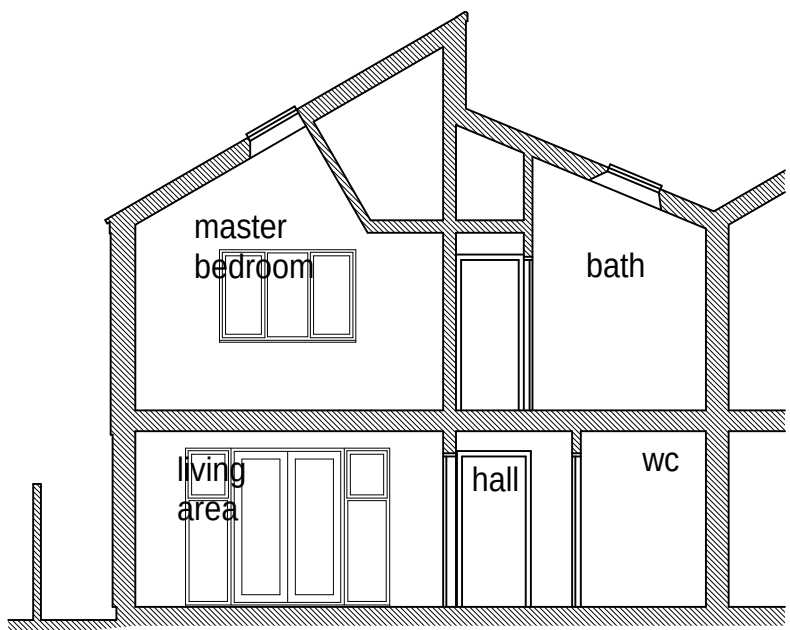

Section - House 3

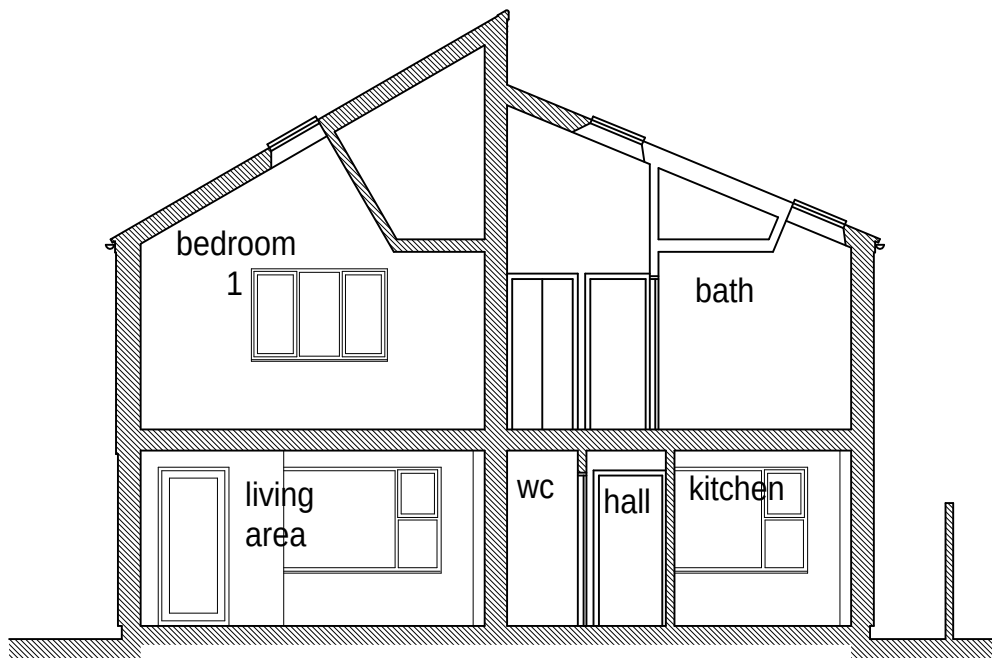

Section - Houses 1 & 2

 

drawing				revisions	date
PROPOSED HOUSE ELEVATIONS & SECTIONS RESIDENTIAL REDEVELOPMENT				drawing no. 21412/206 rev. client N P SLYDELL	date NOV 2014 scale(s) 1:100 sheet size A1
project PROPOSED RESIDENTIAL & COMMERCIAL REDEVELOPMENT OF HAYDEN GARAGES & ADJOINING SITES, 58-64 STATION ROAD HAYLING ISLAND, HAMPSHIRE PO11 0EL				Jeffrey Douglas Chartered Architect 60a Sinah Lane Tel: (023) 9246 8889 Hayling Island Hampshire E-mail: jd@jeffreydouglas.co.uk PO11 0HH	