



The Project Support Practice

Project management Contract costing Cost consultation

Waterlooville Hampshire PO7 7TH

Units 12, Bunsford Business Centre Waterberry Drive

Phone 01903 857738 Email info@projectsupport.co.uk


Fax 01903 67 63 61 Web www.projectsupport.co.uk

Notes

This drawing is copyright.
Figured dimensions are to be taken in preference to scaled and large scaled drawings in preference to small.
The builder is to carry out an inspection before start of work and satisfy himself of the extent of the work required.
Any discrepancies found within this drawing should be reported to the author before work commences.
Parts of the property which are covered or inaccessible have not been inspected and no responsibility is accepted for these items. This includes underground pipework and drainage.
No work is to encroach onto neighbouring properties.
All work shall comply with British Standards, Codes of Practice and all other relevant legislation.

Original paper size A3

Existing Site Plan

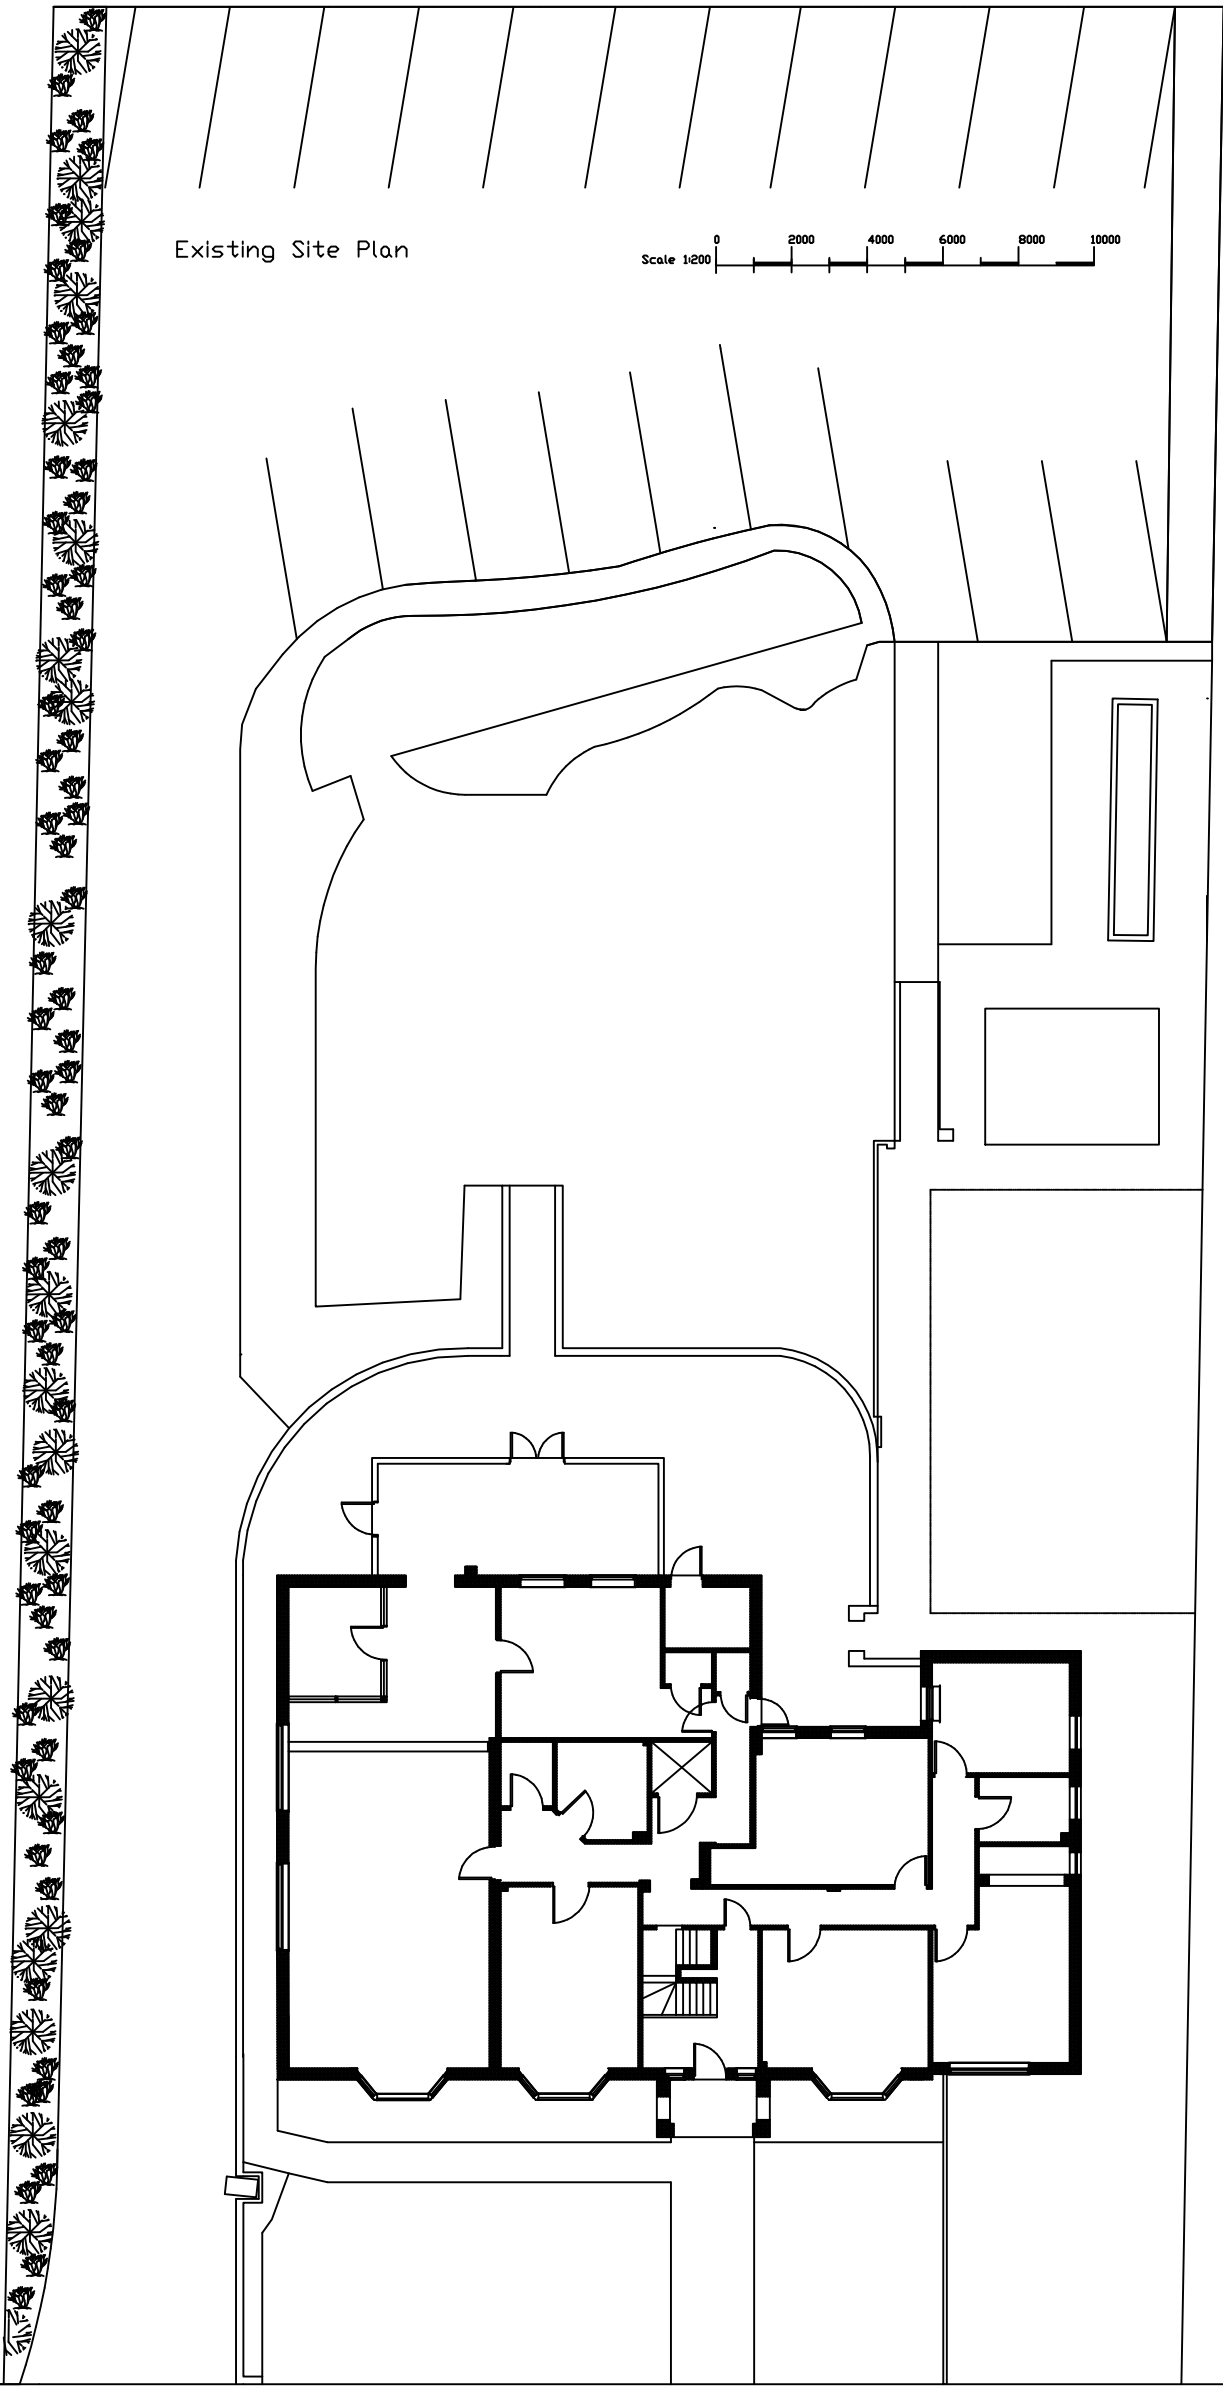

Client

Contemplation Homes

Dwg. No.

07/15/WR-04

Sheet

13 / 14

Date

07/07/2015

Scale

1:100

Project

Extension to Property and Renovation.

At

Two Beeches, Wallis Road, Waterlooville, PO7 7RX

