


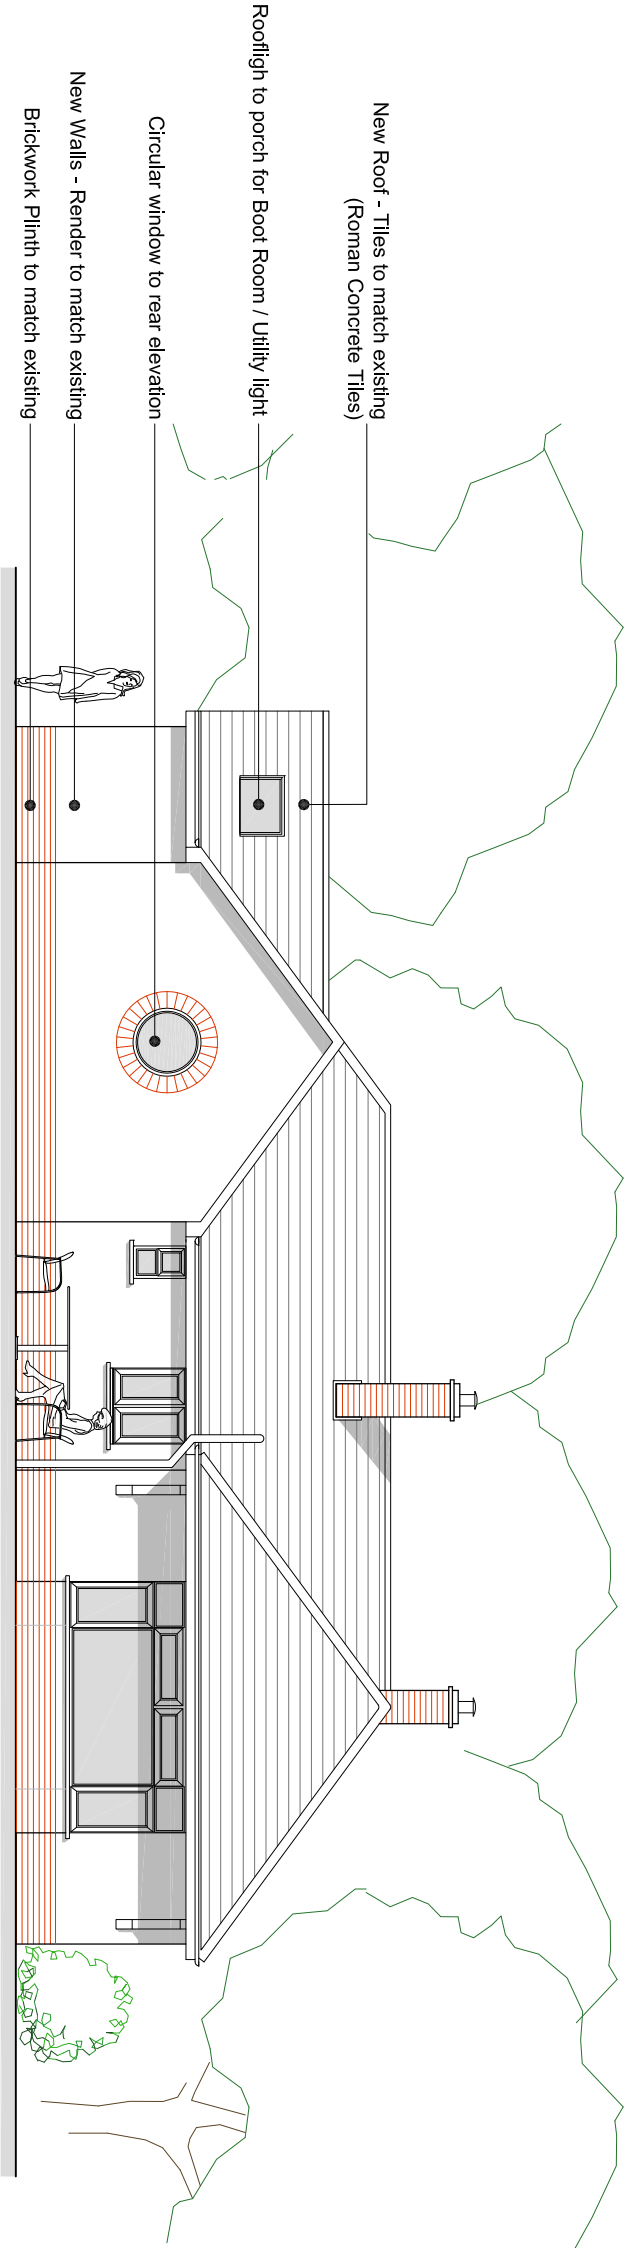

Proposed East Elevation
Scale 1:100

Rev	Date	Description	By	MD
A	16.02.15	First Issue	FB	MD

REVISIONS

0	1	1.5	2	3	4	5m
---	---	-----	---	---	---	----

Design Team Studios LLP
Copyright Reserved
Check Dimensions on Site

© Crown copyright and database rights (2015)
Ordnance Survey 0100031673
© Local Government Information House Limited copyright and database rights (2015) 0100031673

DRAWING STATUS:
Planning

REVISION:
A

PROJECT
Alterations and extension to
32 South Road, Hayling Island
CLIENT
Mr & Mrs Friend
Scale @ A3: 1:100
Date: © Feb 2015

Drawn by: FB
Checked by: MD

DRAWING TITLE
Proposed East Elevation
DRAWING NUMBER:
202.P107_A

Design Team Studios
City Office (Design Drawn)
The Clock Tower, Great Southsea Street at Castle Road
Southsea, Portsmouth, Hants, PO5 3BY
Tel: 02392 837149
South Downs Office (Draw)
51 Caterington Lane, Horndean, Hants, PO8 9HT.
Tel: 02392 346330
E: info@designteamstudios.com
W: www.designteamstudios.com

