






SUPERSEDED

PROPOSED ILLUMINATED
PROJECTING SIGN

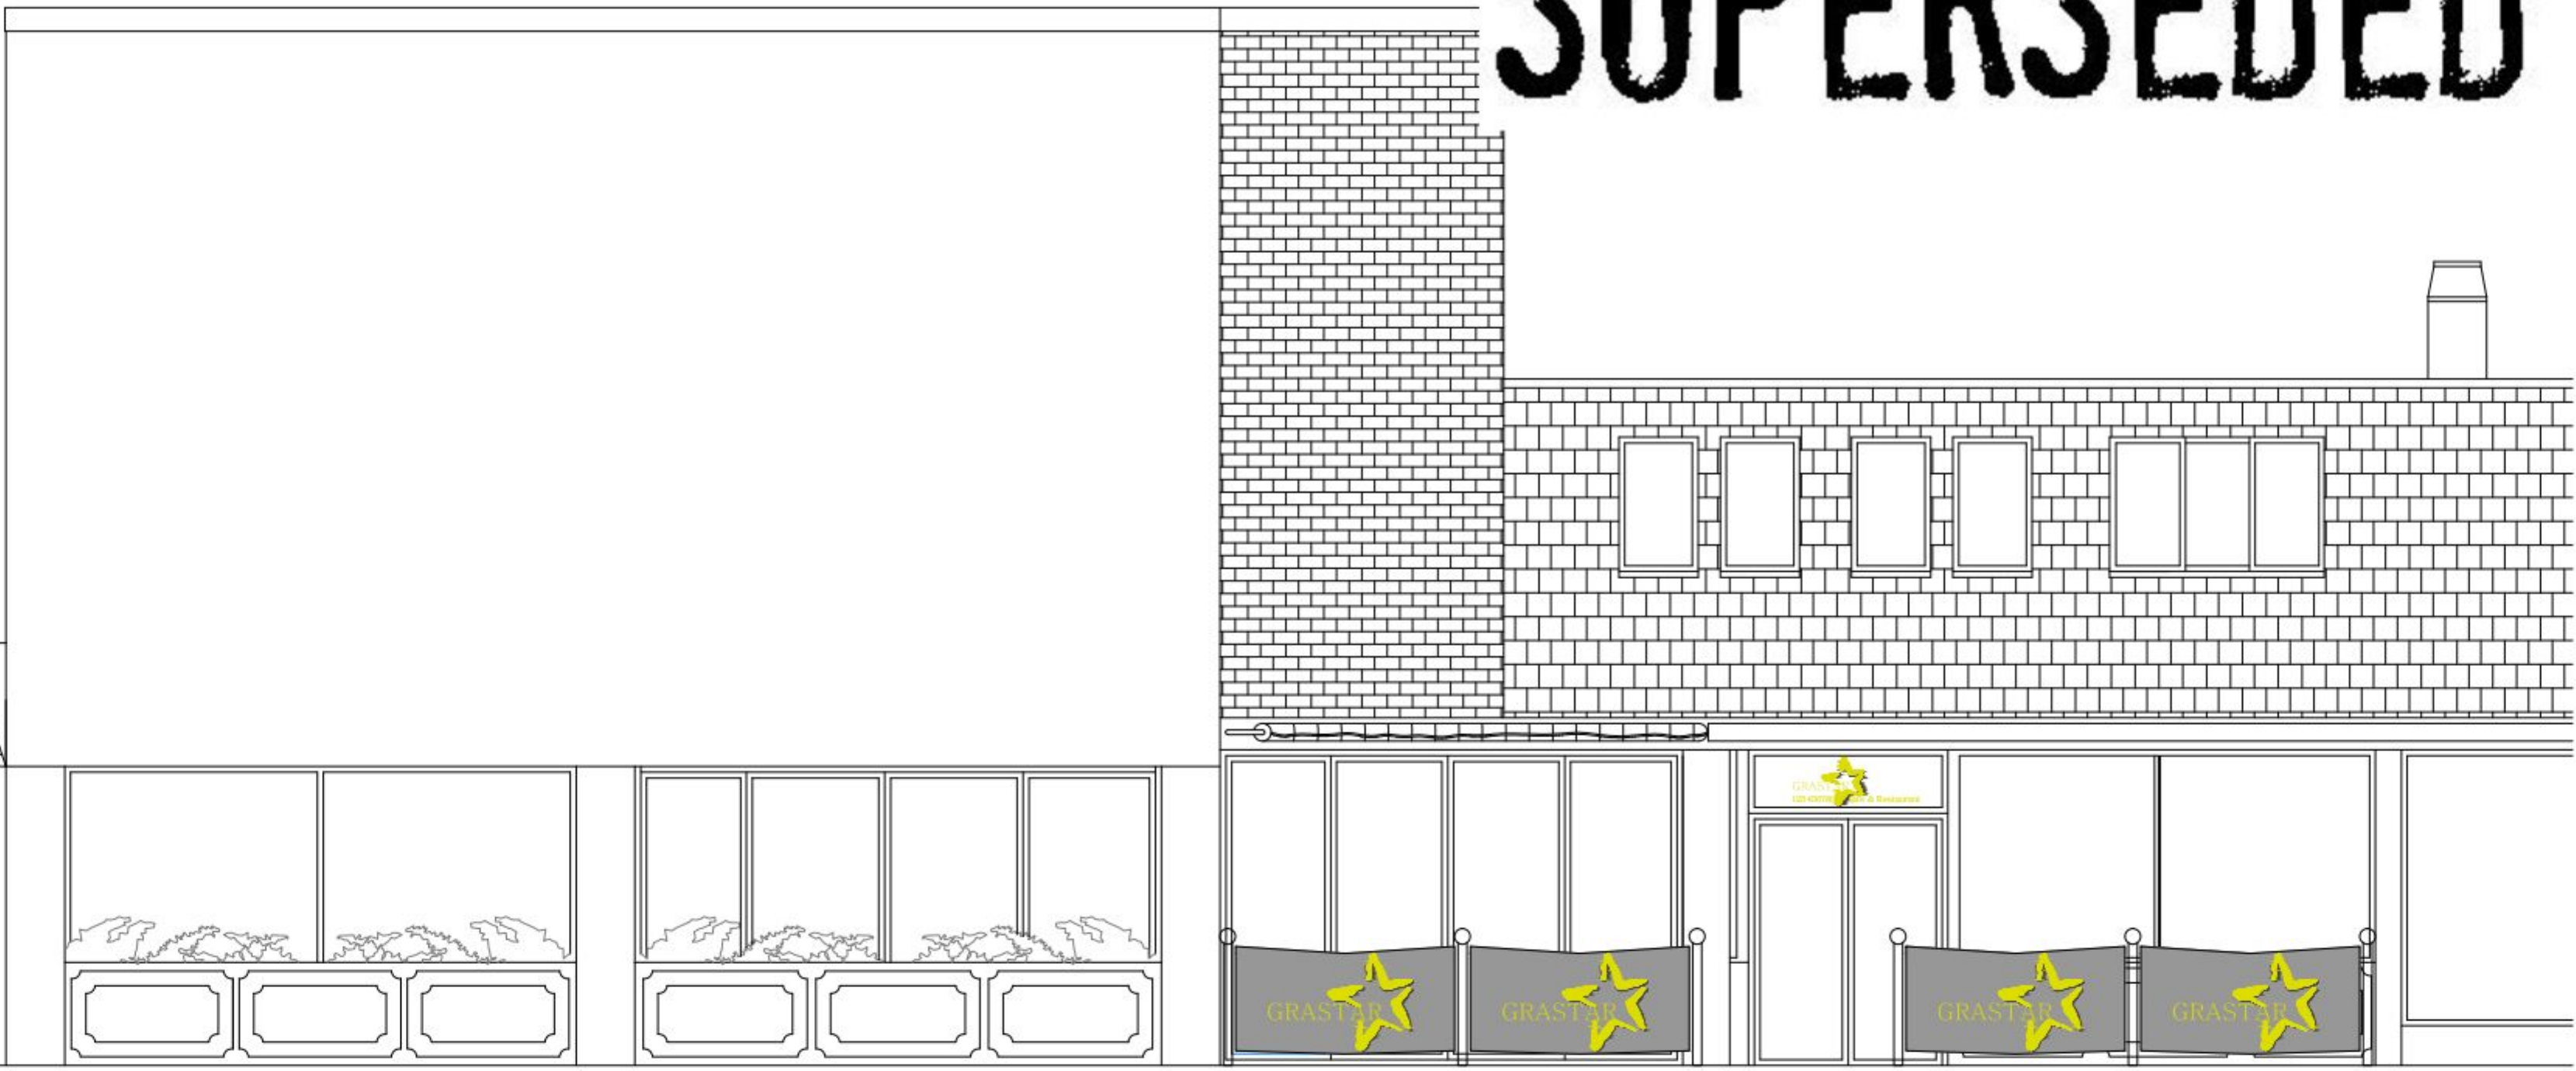

PROPOSED
SOUTH ELEVATION

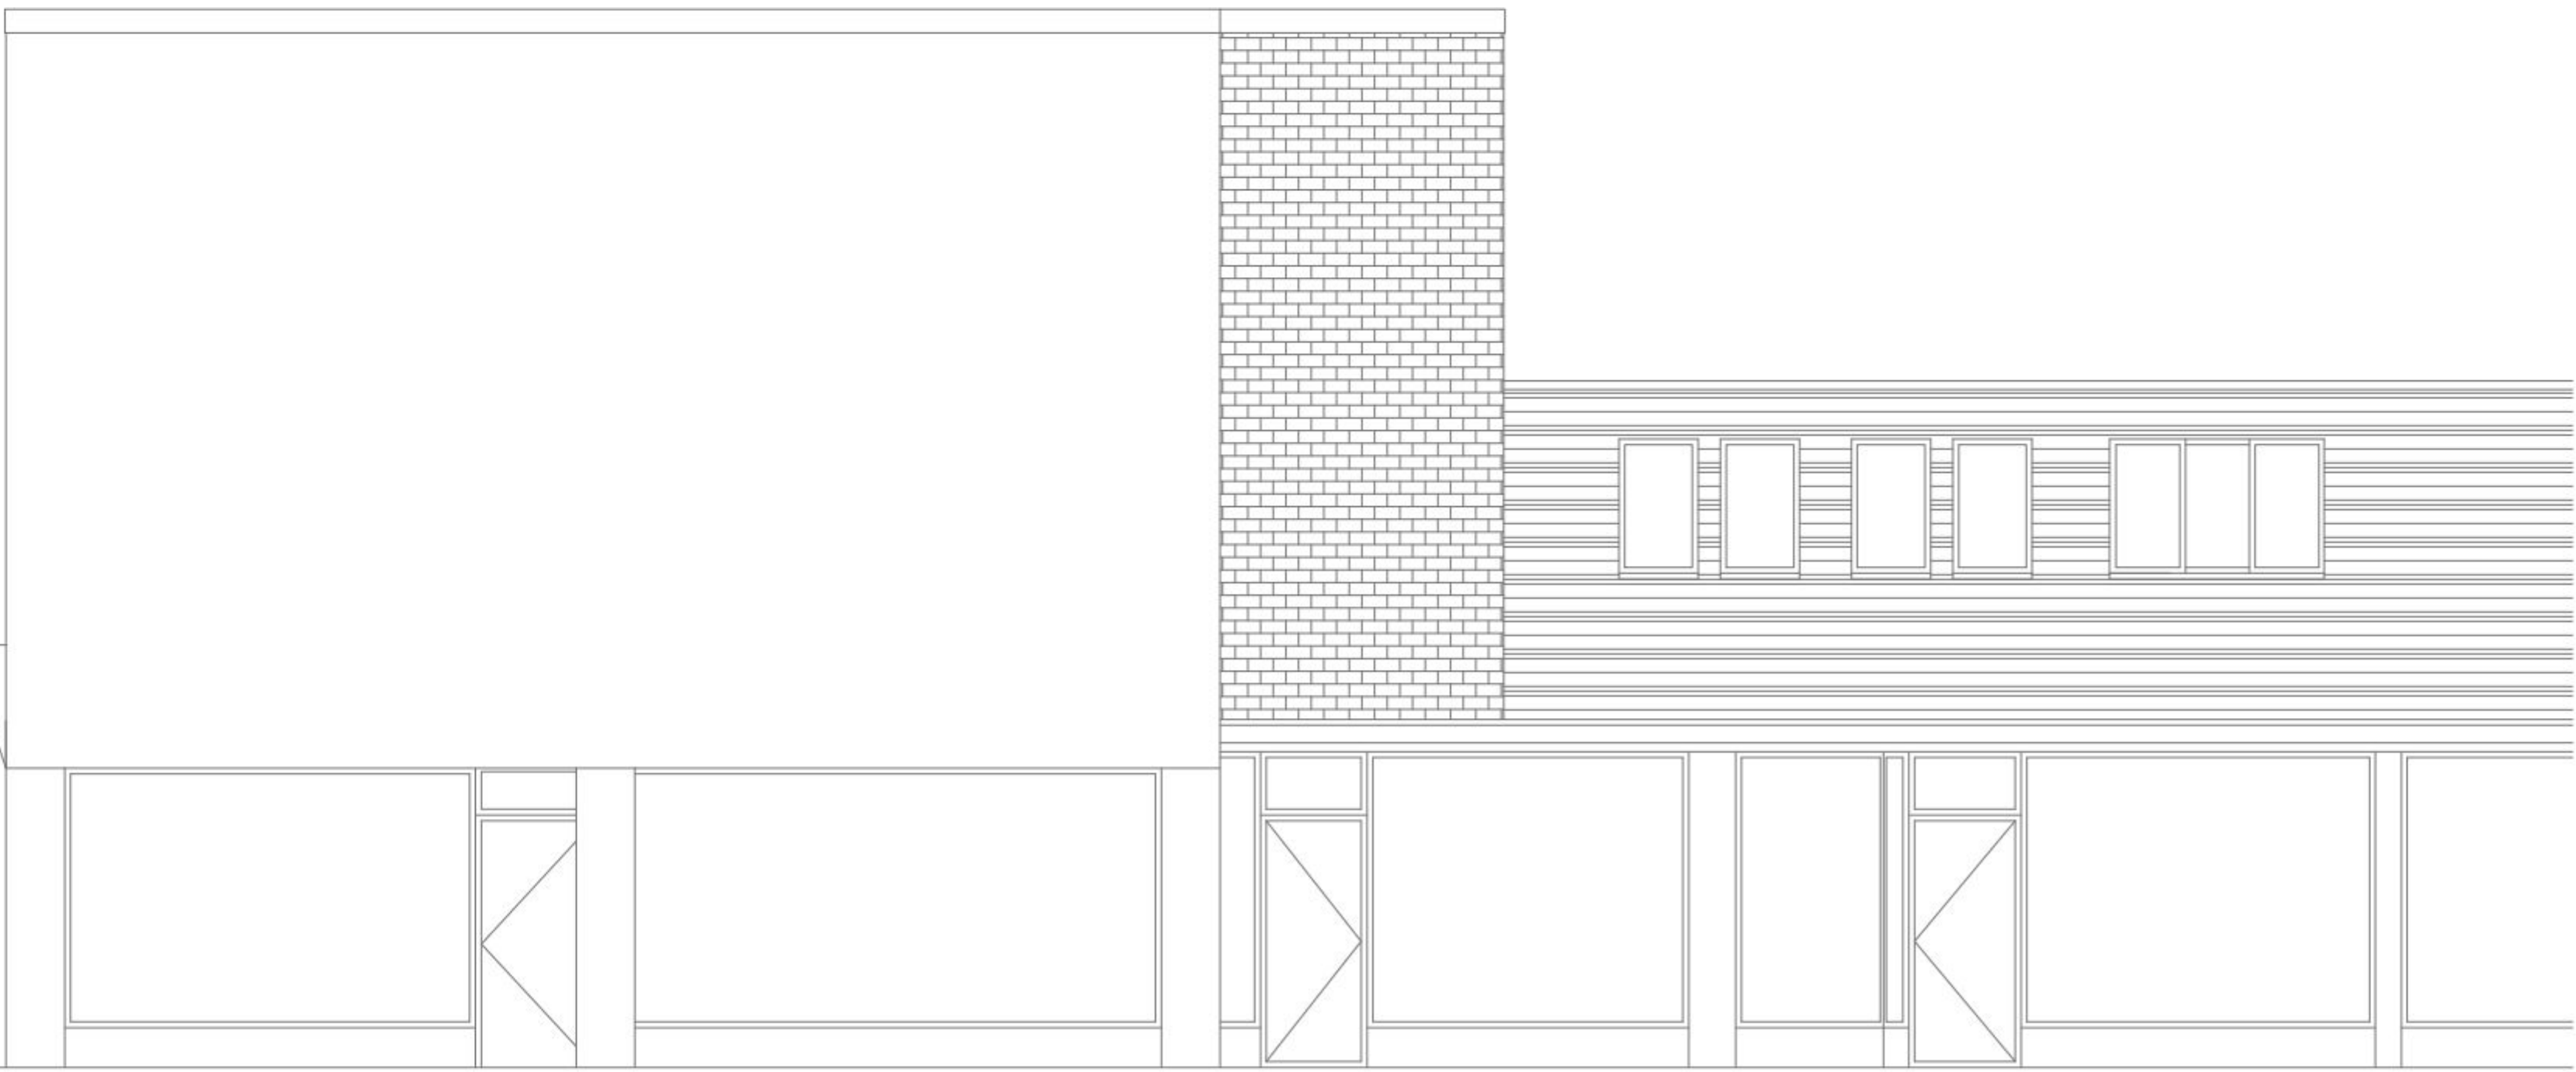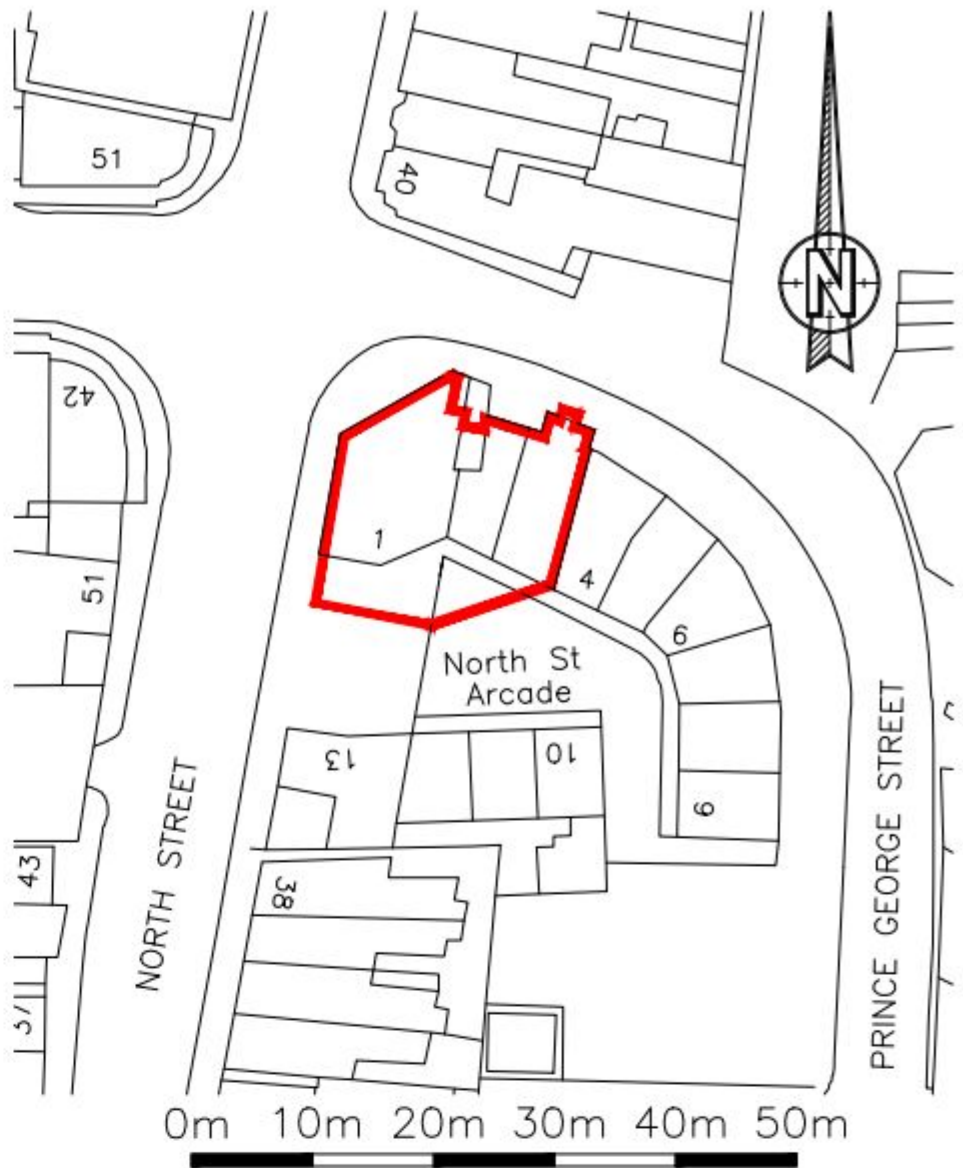

EXISTING
SOUTH ELEVATION

notes:

revisions: | 06.02.2009 |

revisions:

1-3 north Street Arcade
Grastar
Havant

drawing information

title:
SIGNAGE
ELEVATIONS SHEET 3
BUILDING REGULATIONS
November 14
scale:
1:50 @ A1
SL
status:
date:
drawn by:
chk'd by:



pwp Architects Ltd 61 South Street, Havant, Hampshire PO9 1BZ
t: 02392 482494 f: 02392 481152
e: design@pwp-architects.com
w: www.pwp-architects.com

job: **5193** dwg: **1302** rev:



NOTE: The contractor is responsible for checking all site dimensions and levels. These should be checked prior to the ordering of any components and before the commencement of the works. All discrepancies should be brought to the attention of the Contract Administrator