


NOTES:





Dimensions to be checked on site before commencing work. Any discrepancies shall be reported to the architect immediately.

Do not scale from these drawings except for planning purposes. Use figured dimensions only.


Where applicable this drawing is to be read in conjunction with other consultants' drawings.

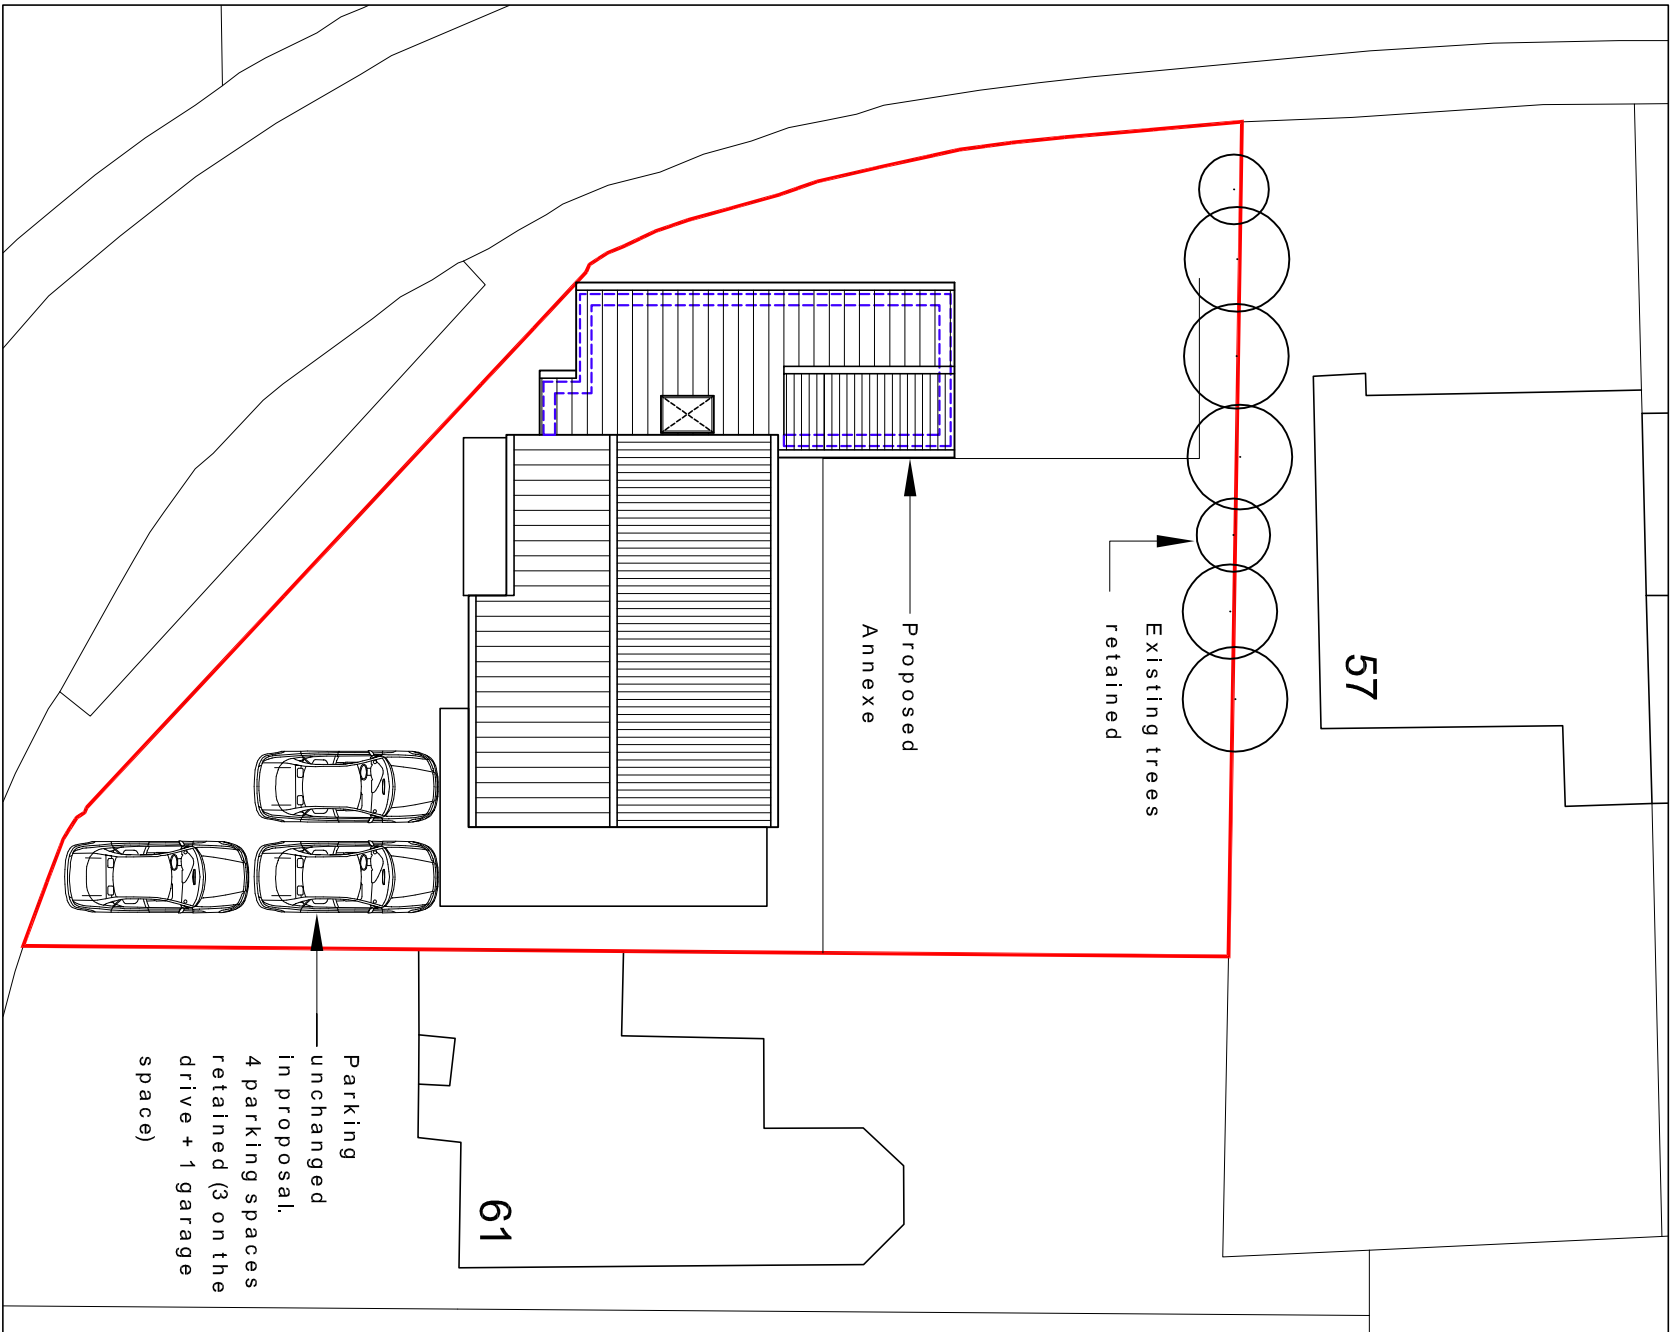

Proposed site plan scale 1:200

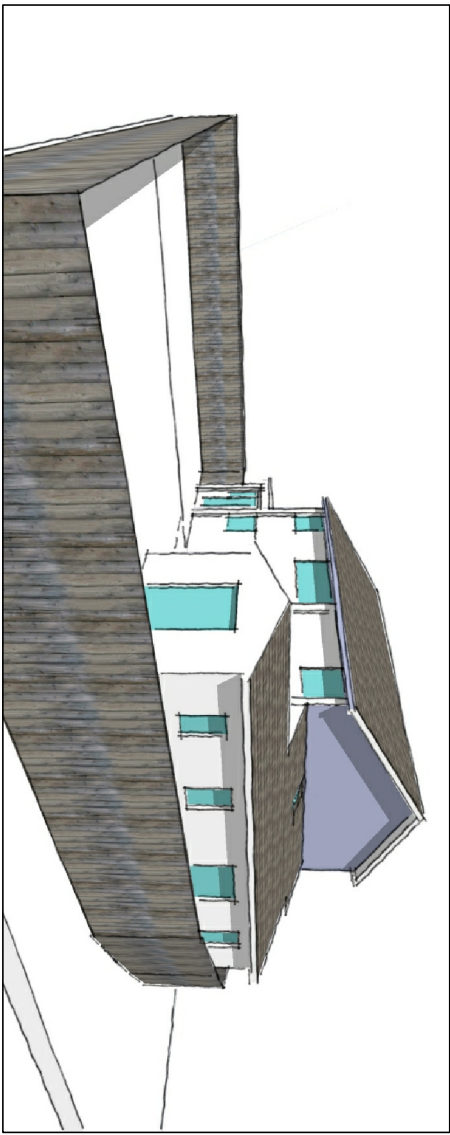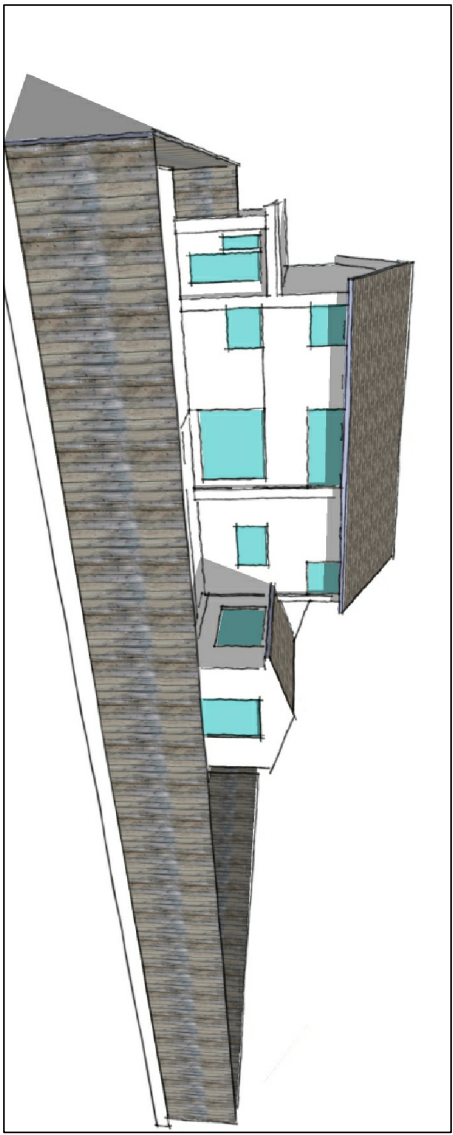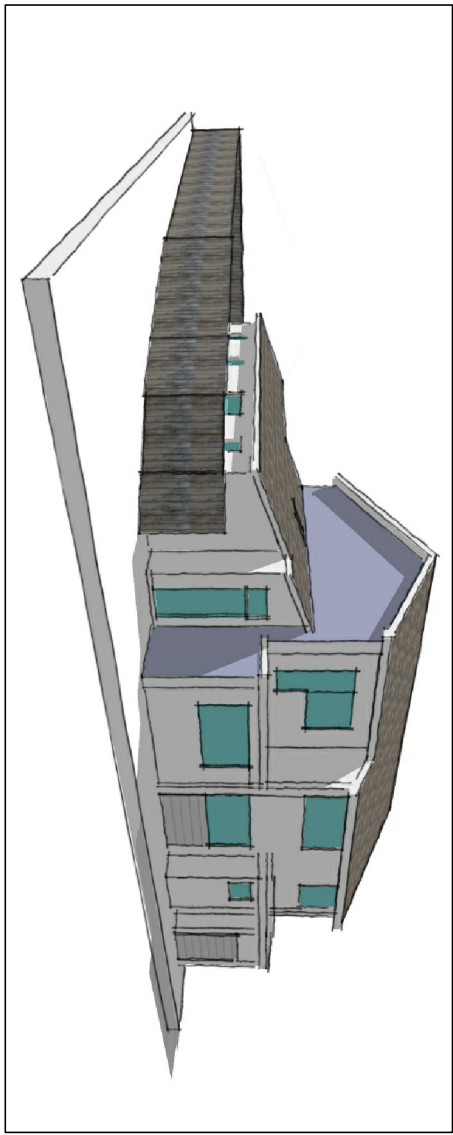 

INDICATIVE 3D IMAGES NTS

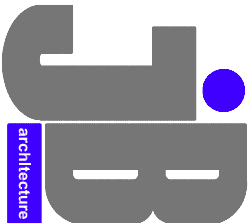

JIMMY BESSANT ARCHITECTURE
TEL: 01243 373620 M: 07769904282
E: jimmy@jb-architecture.co.uk
Web: www.jb-architecture.co.uk

For
MR & MRS COCKS
Project
**PROPOSED ANNEXE
AT 59 NUTWICK ROAD
HAVANT
PO9 2UQ**

Title
PROPOSED PLAN & 3D IMAGES

Date	Drawn	Scale	Checked
SEPT 2015	JB	As shown @ A3	-
Job Number	Drawing Number	Revision	
PL2215	-02		