


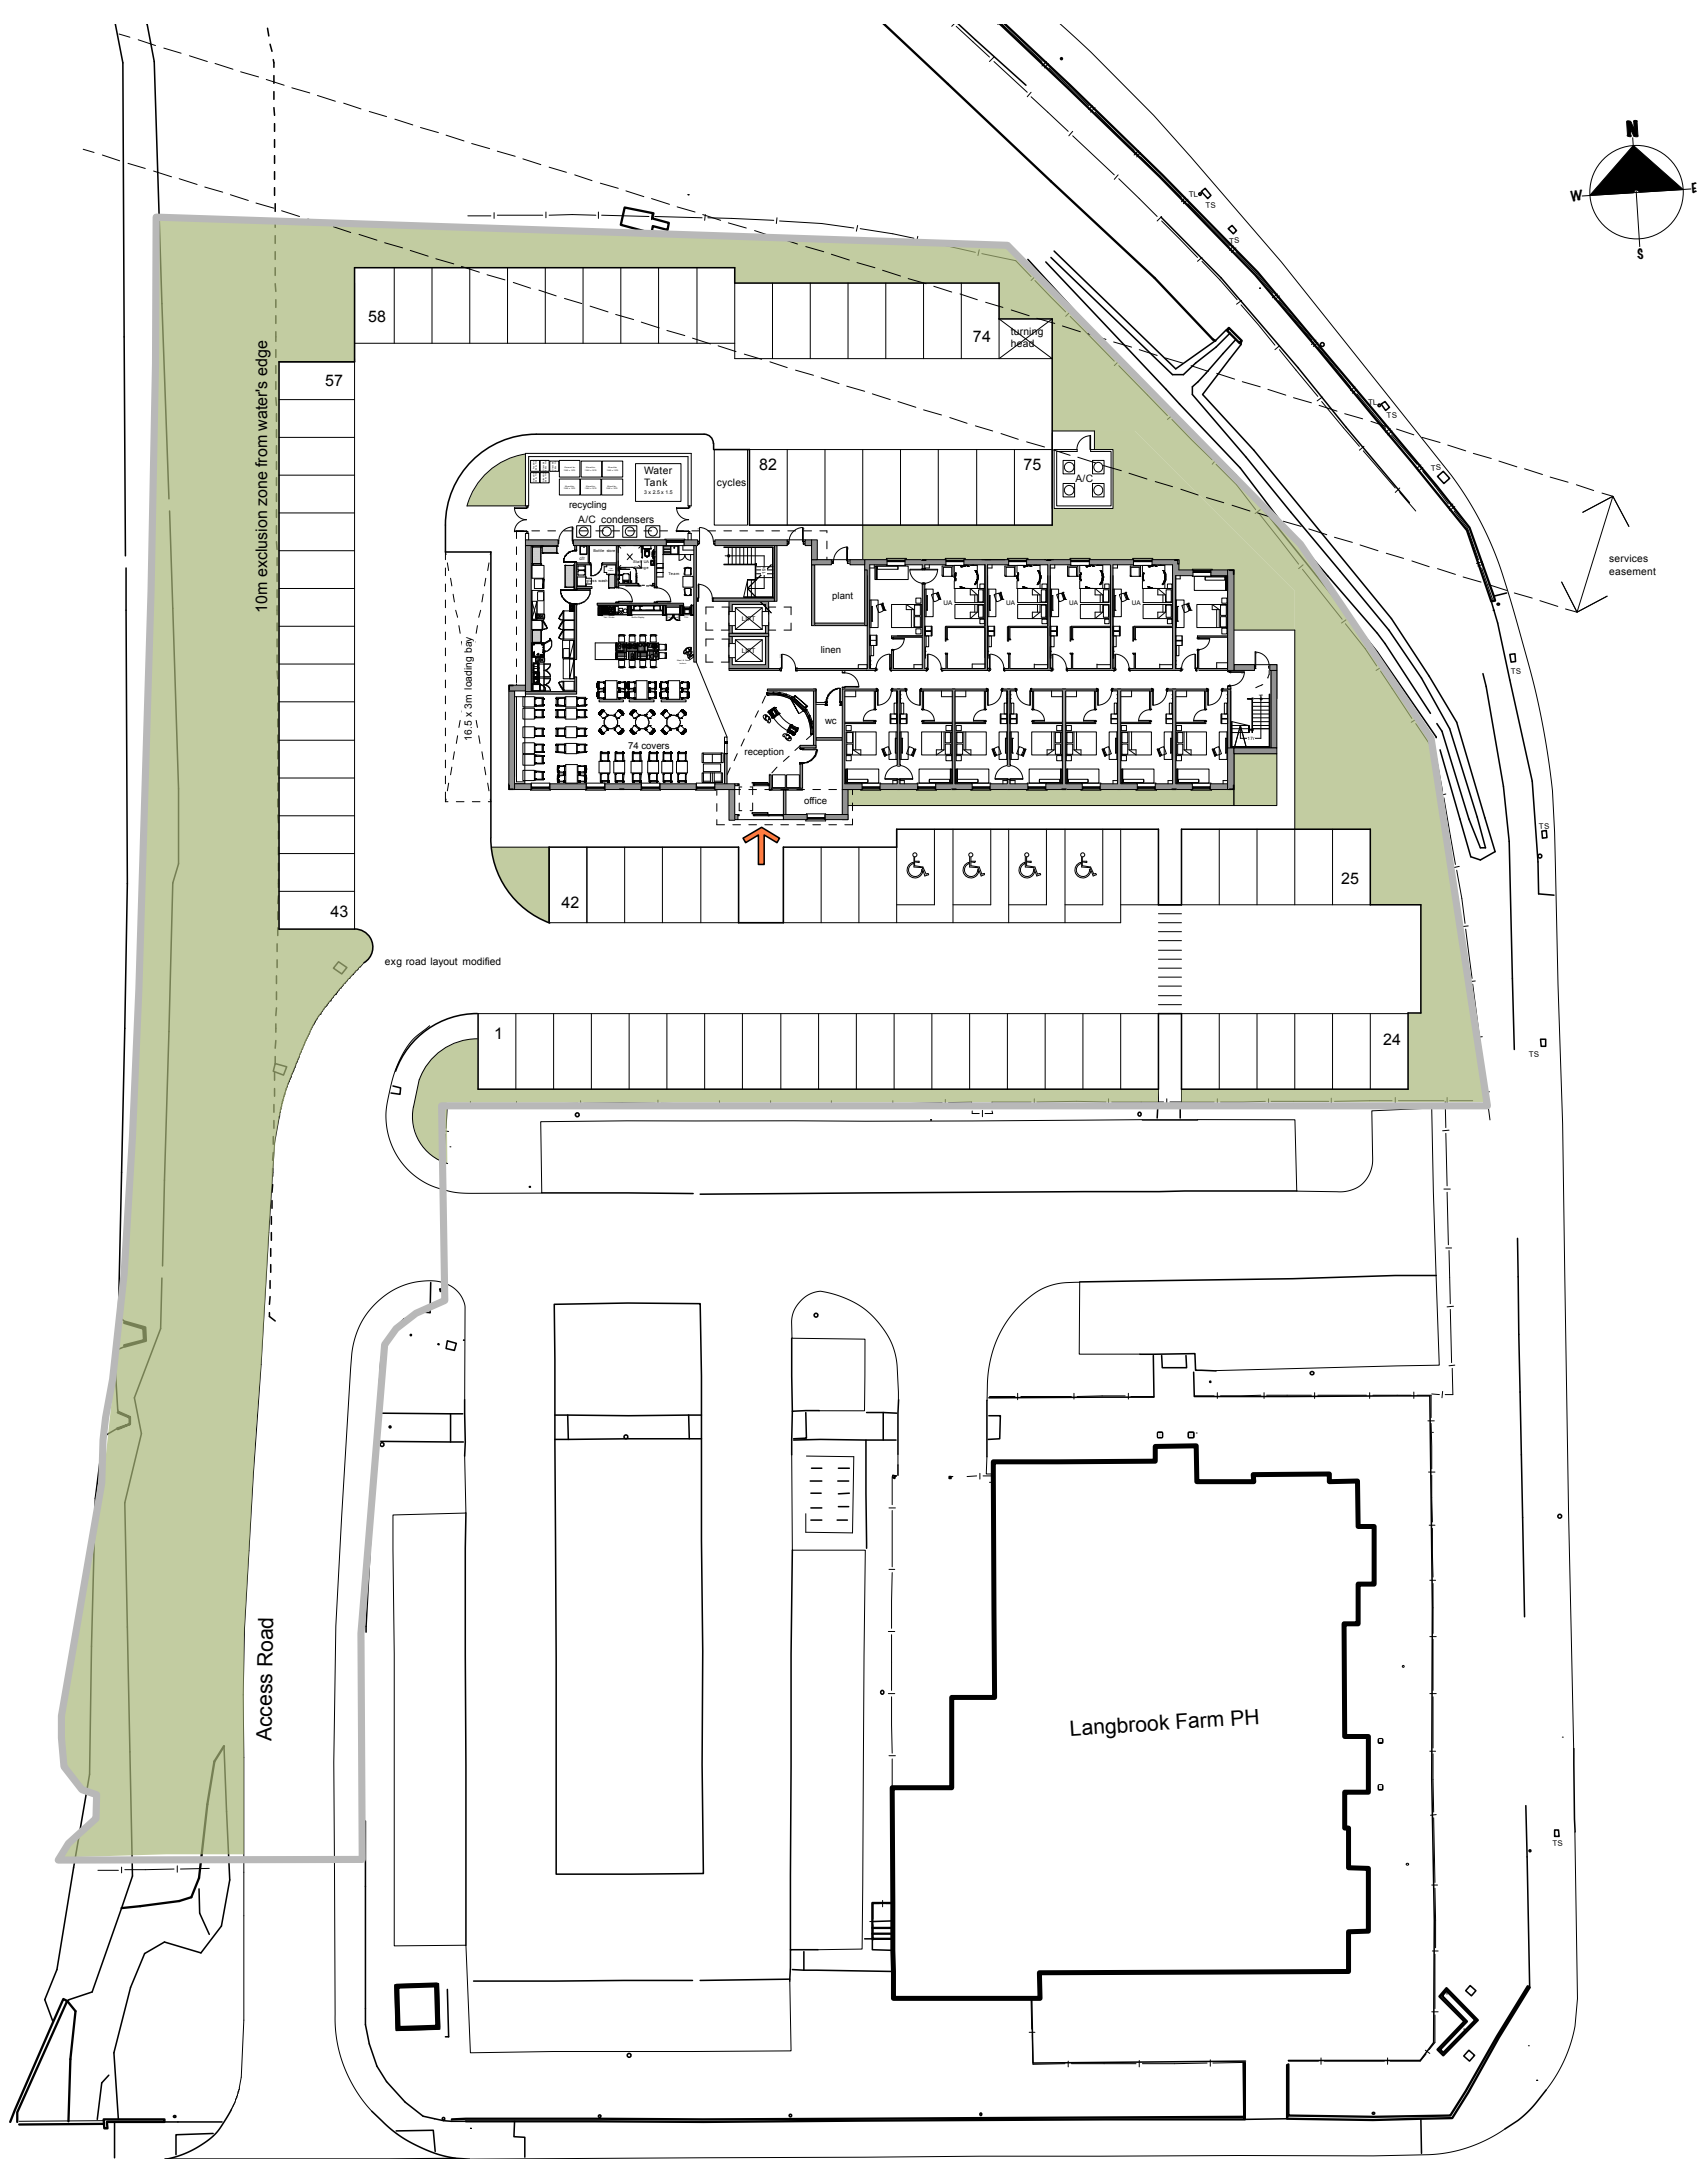

C	06.11.14	Service Yard amended to suit revised footprint	PF
B	30.10.14	Service Yard and Parking layout amended	PF
A	11.9.14	Redrawn	NW
Rev	Date	Description	By

Brooklands Yard
Southover High Street
Lewes
East Sussex
BN7 1HU

Tel. 01273 470269
www.axiomarchitects.co.uk

Client
Whitbread Group PLC

Project
New Premier Inn
Langstone Road
Havant

Drawing
Proposed Site Plan

Scale 1:500 @ A3	Status planning	Date 11.9.14	Drawn nw	Checked nw
----------------------------	---------------------------	------------------------	--------------------	----------------------

Drawing No. **3654/P2** **Revision** **C**