






1 EXISTING NORTH FRONT ELEVATION 1:100

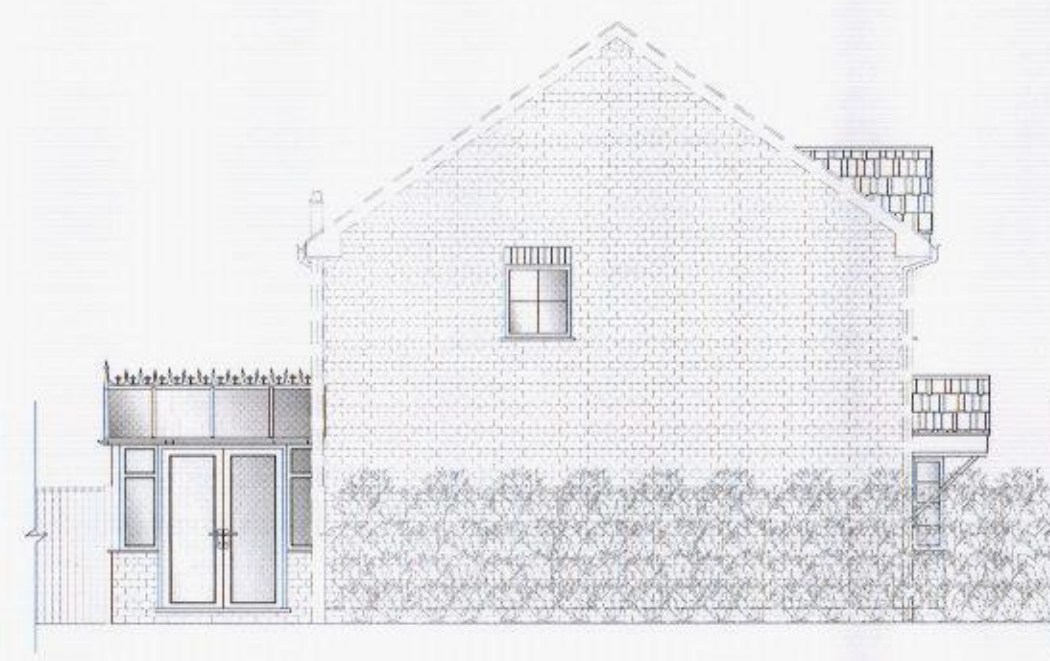


2 EXISTING EAST SIDE ELEVATION 1:100

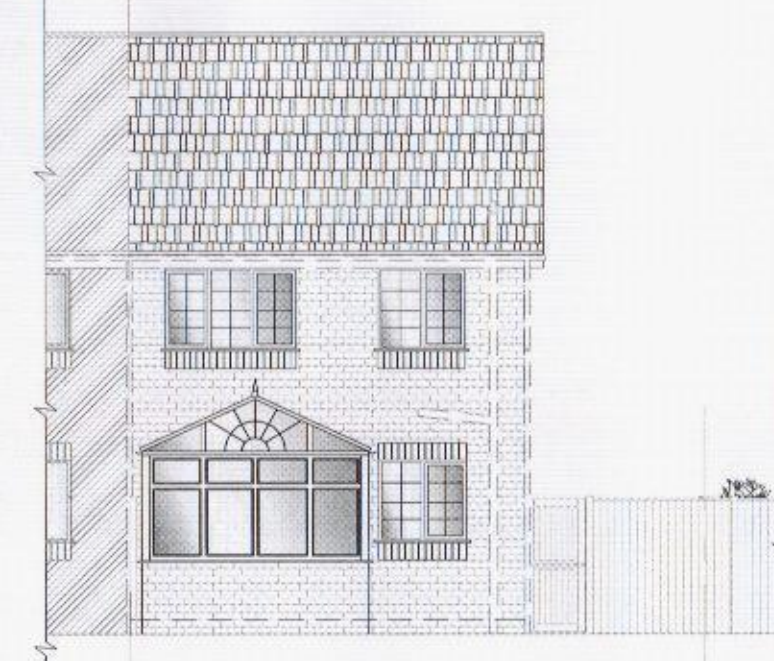


3 EXISTING SOUTH REAR ELEVATION 1:100

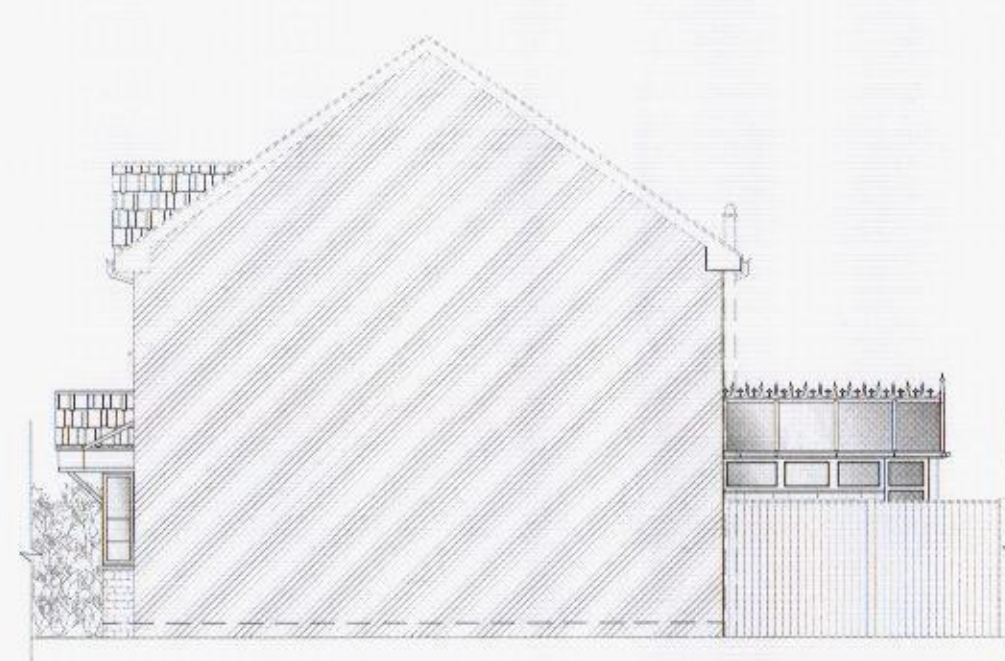


4 EXISTING WEST SIDE ELEVATION 1:100

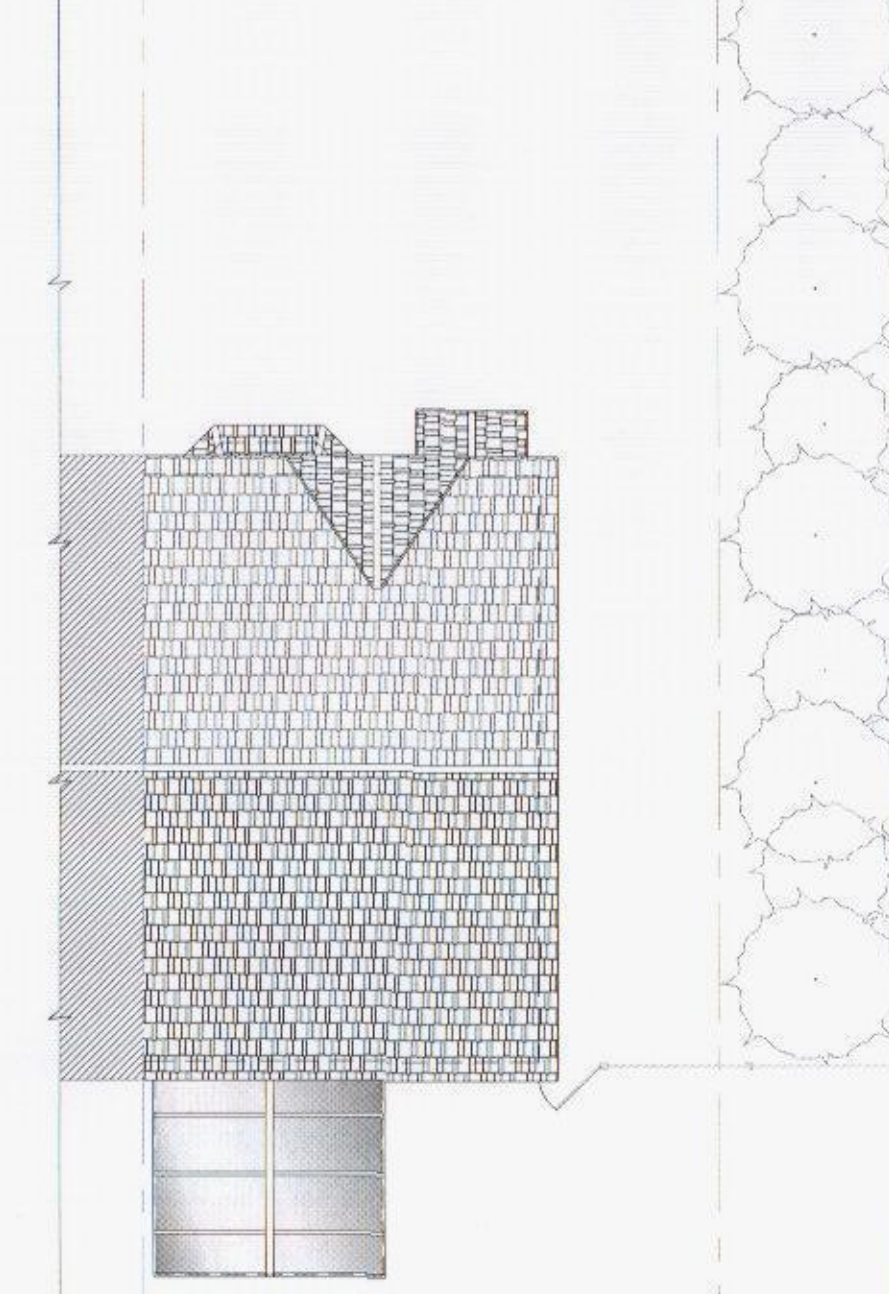

5 EXISTING ROOF PLAN 1:100

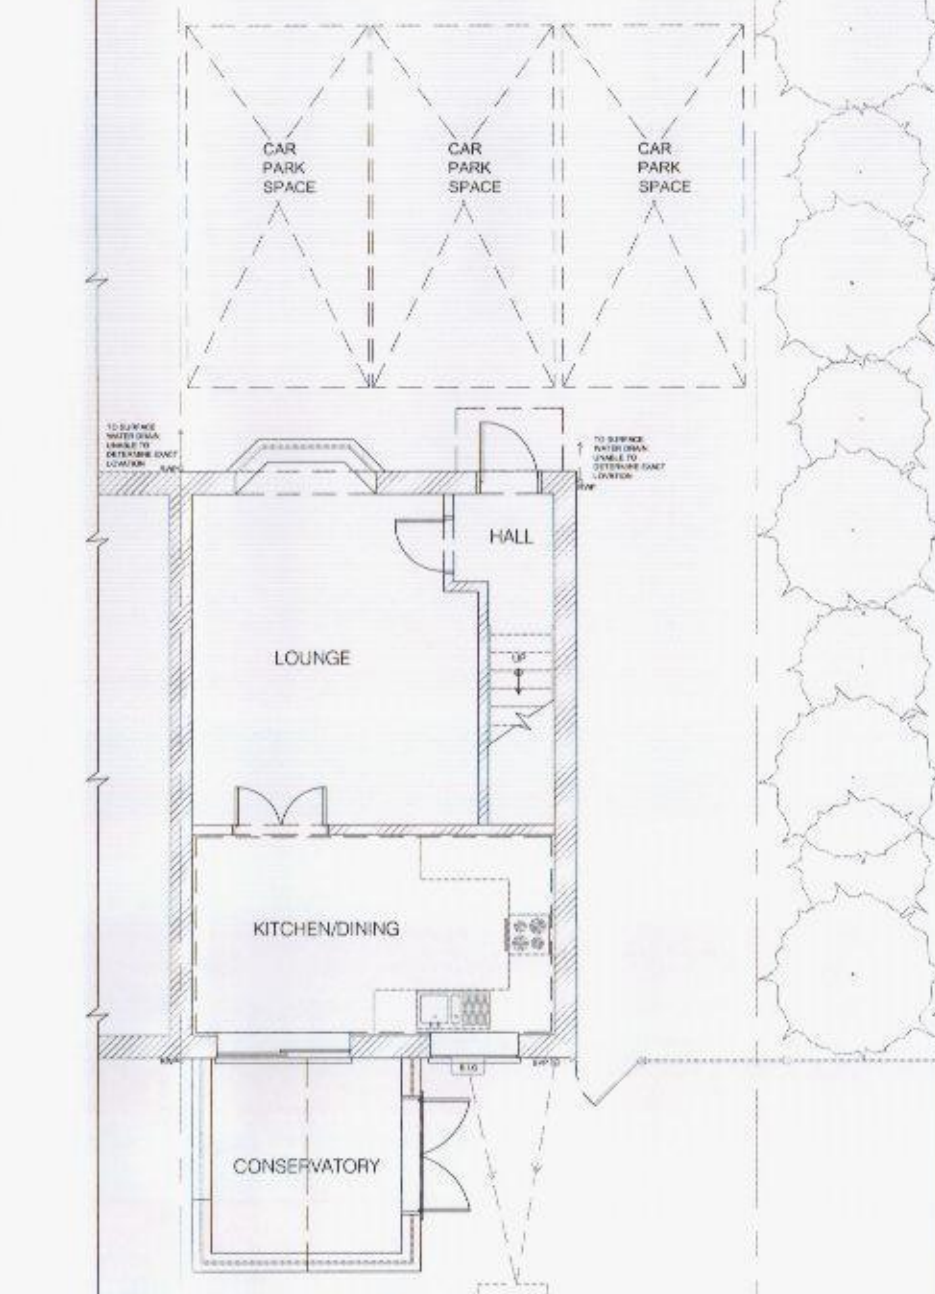


6 EXISTING GRD FLOOR PLAN 1:50

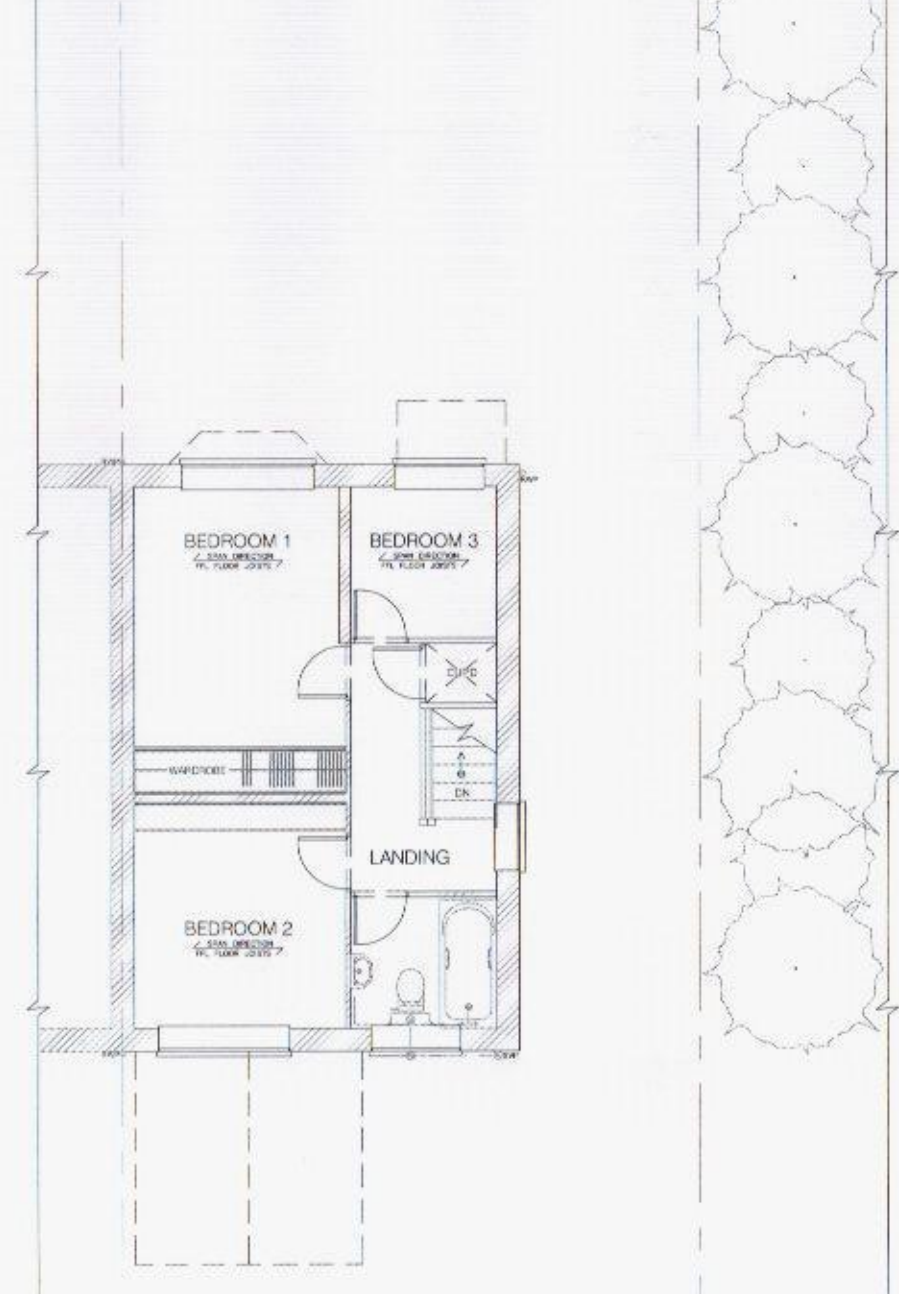


7 EXISTING FIRST FLOOR PLAN 1:50




8 PROPOSED NORTH FRONT ELEVATION 1:50

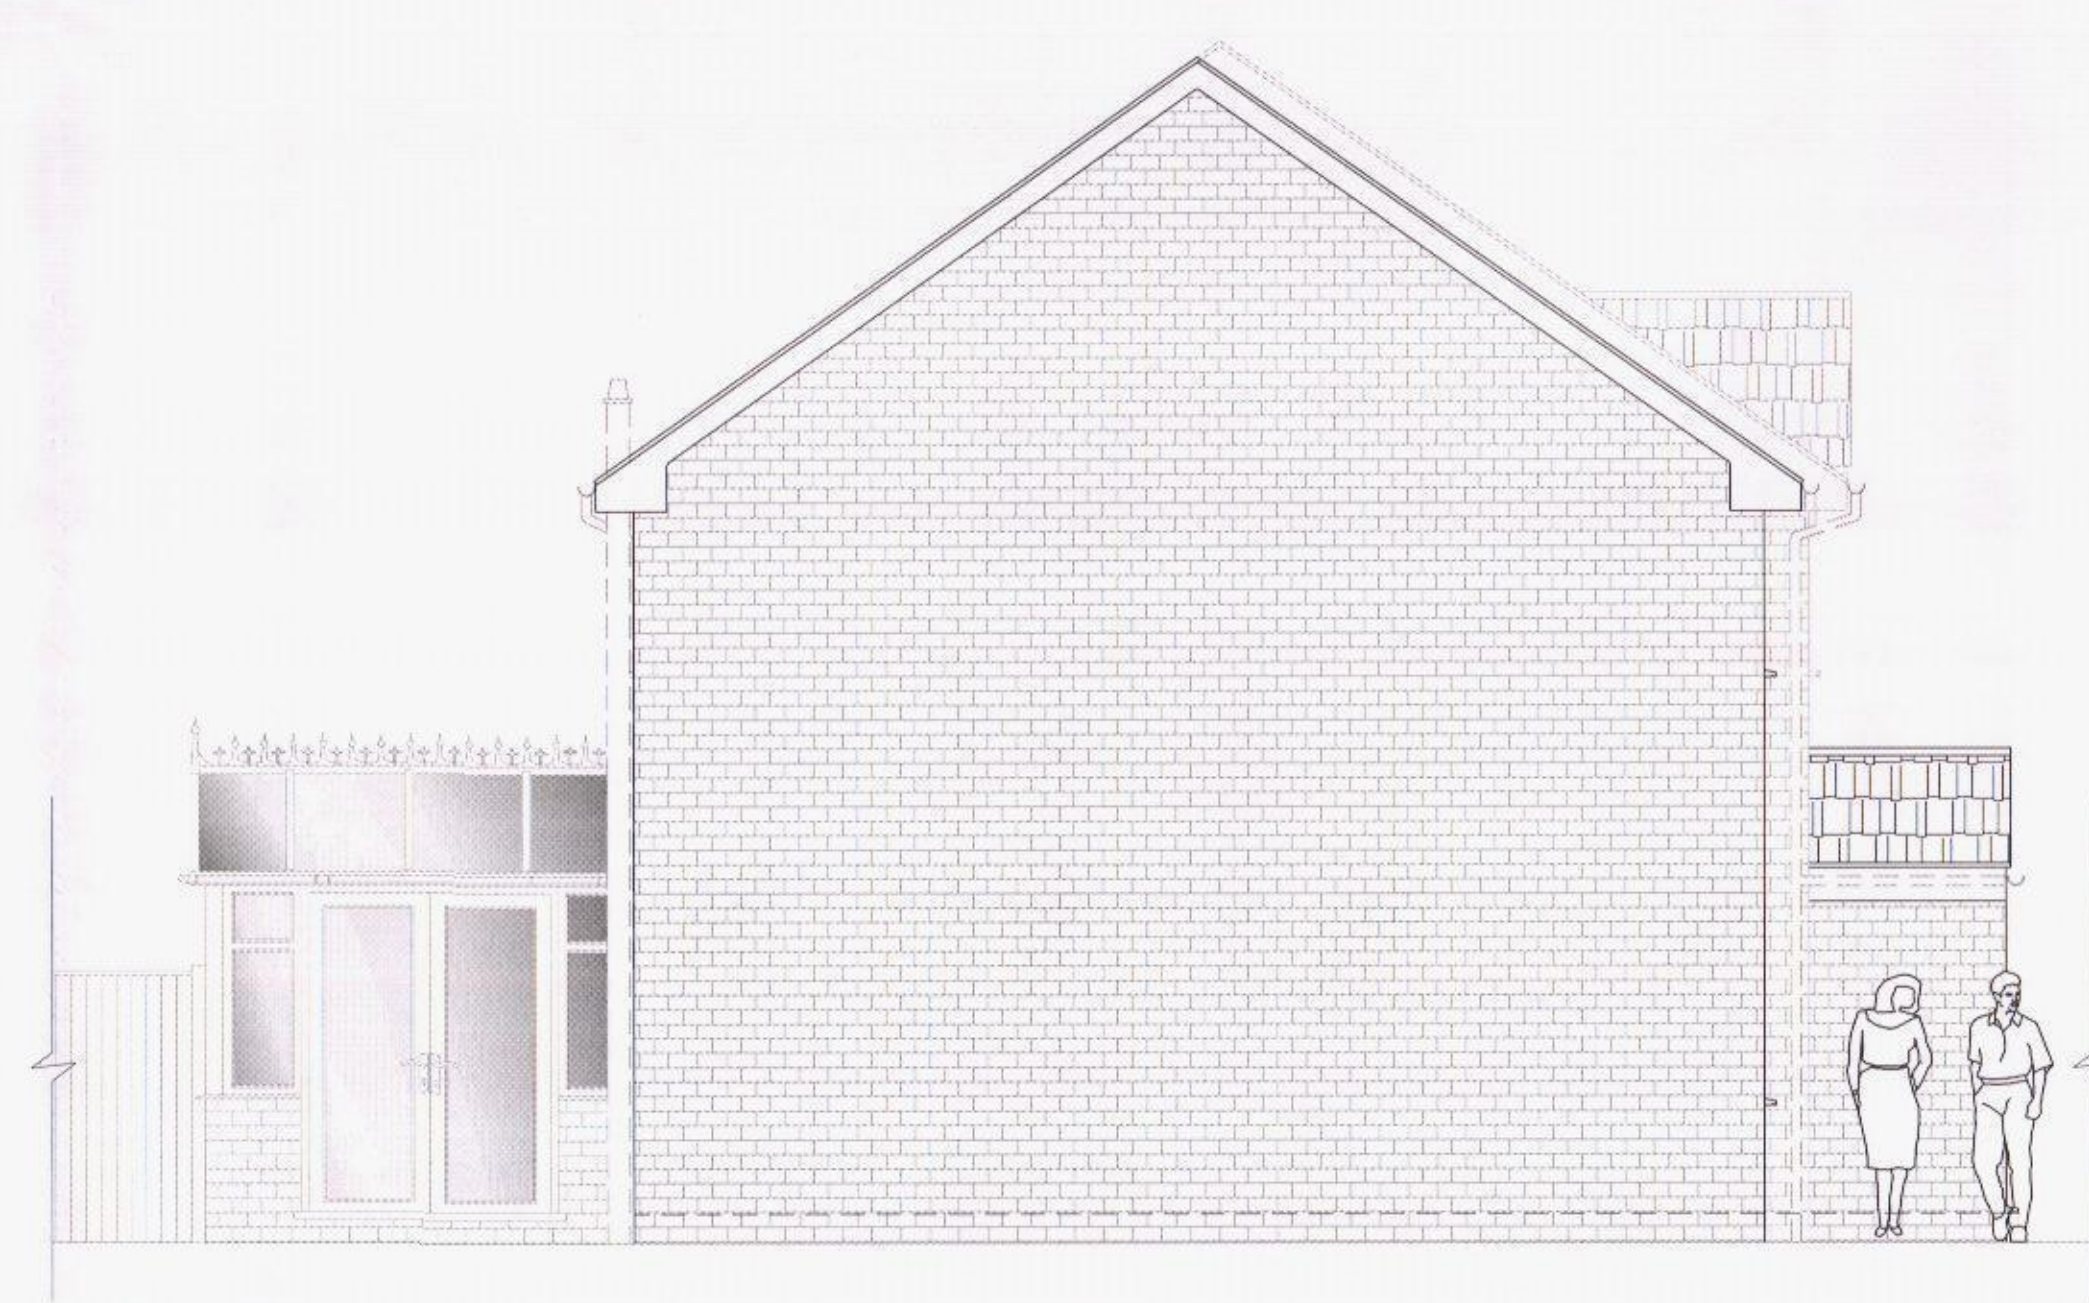


9 PROPOSED EAST SIDE ELEVATION 1:50

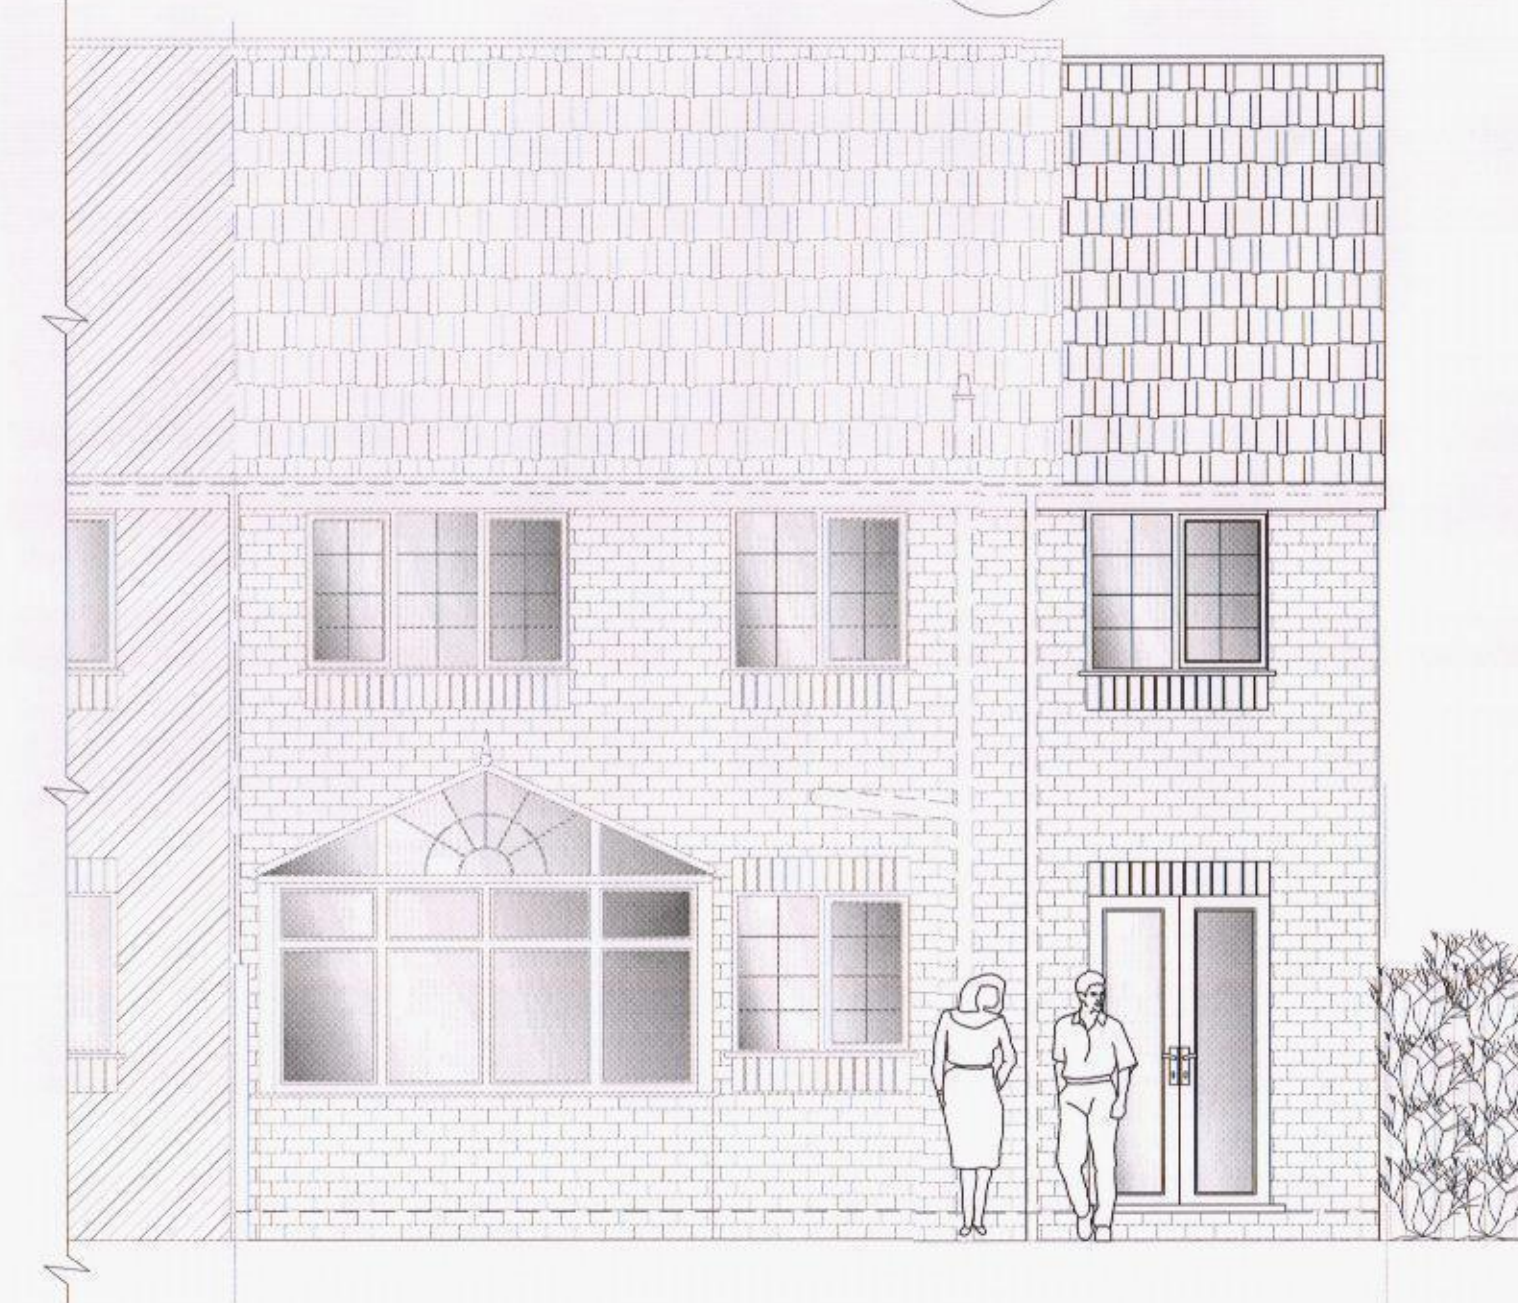


10 PROPOSED SOUTH REAR ELEVATION 1:50

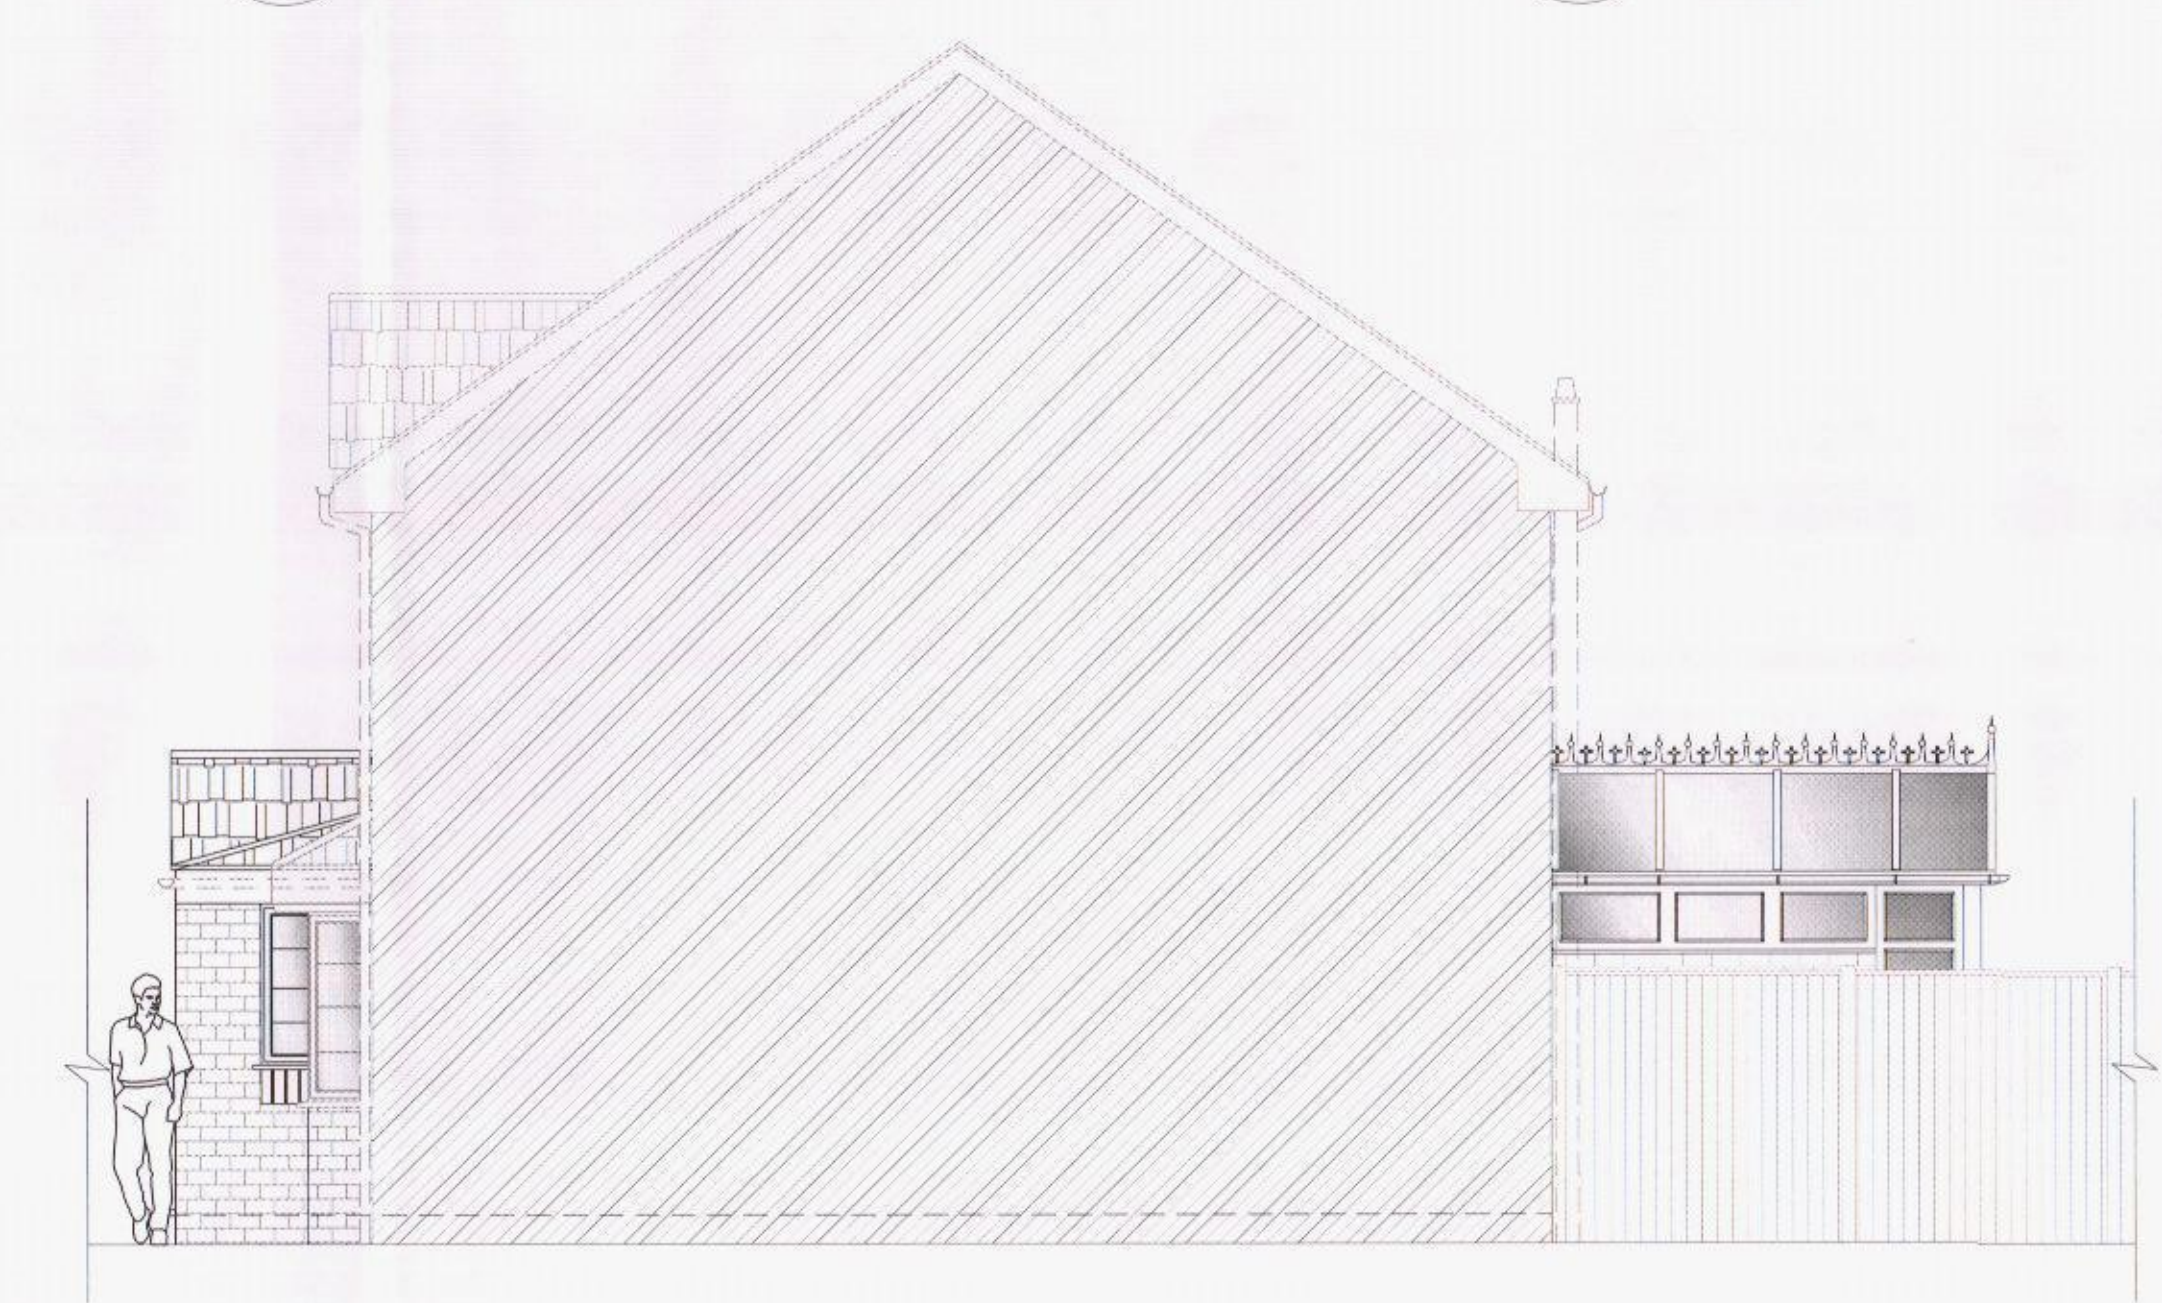


11 PROPOSED WEST SIDE ELEVATION 1:50

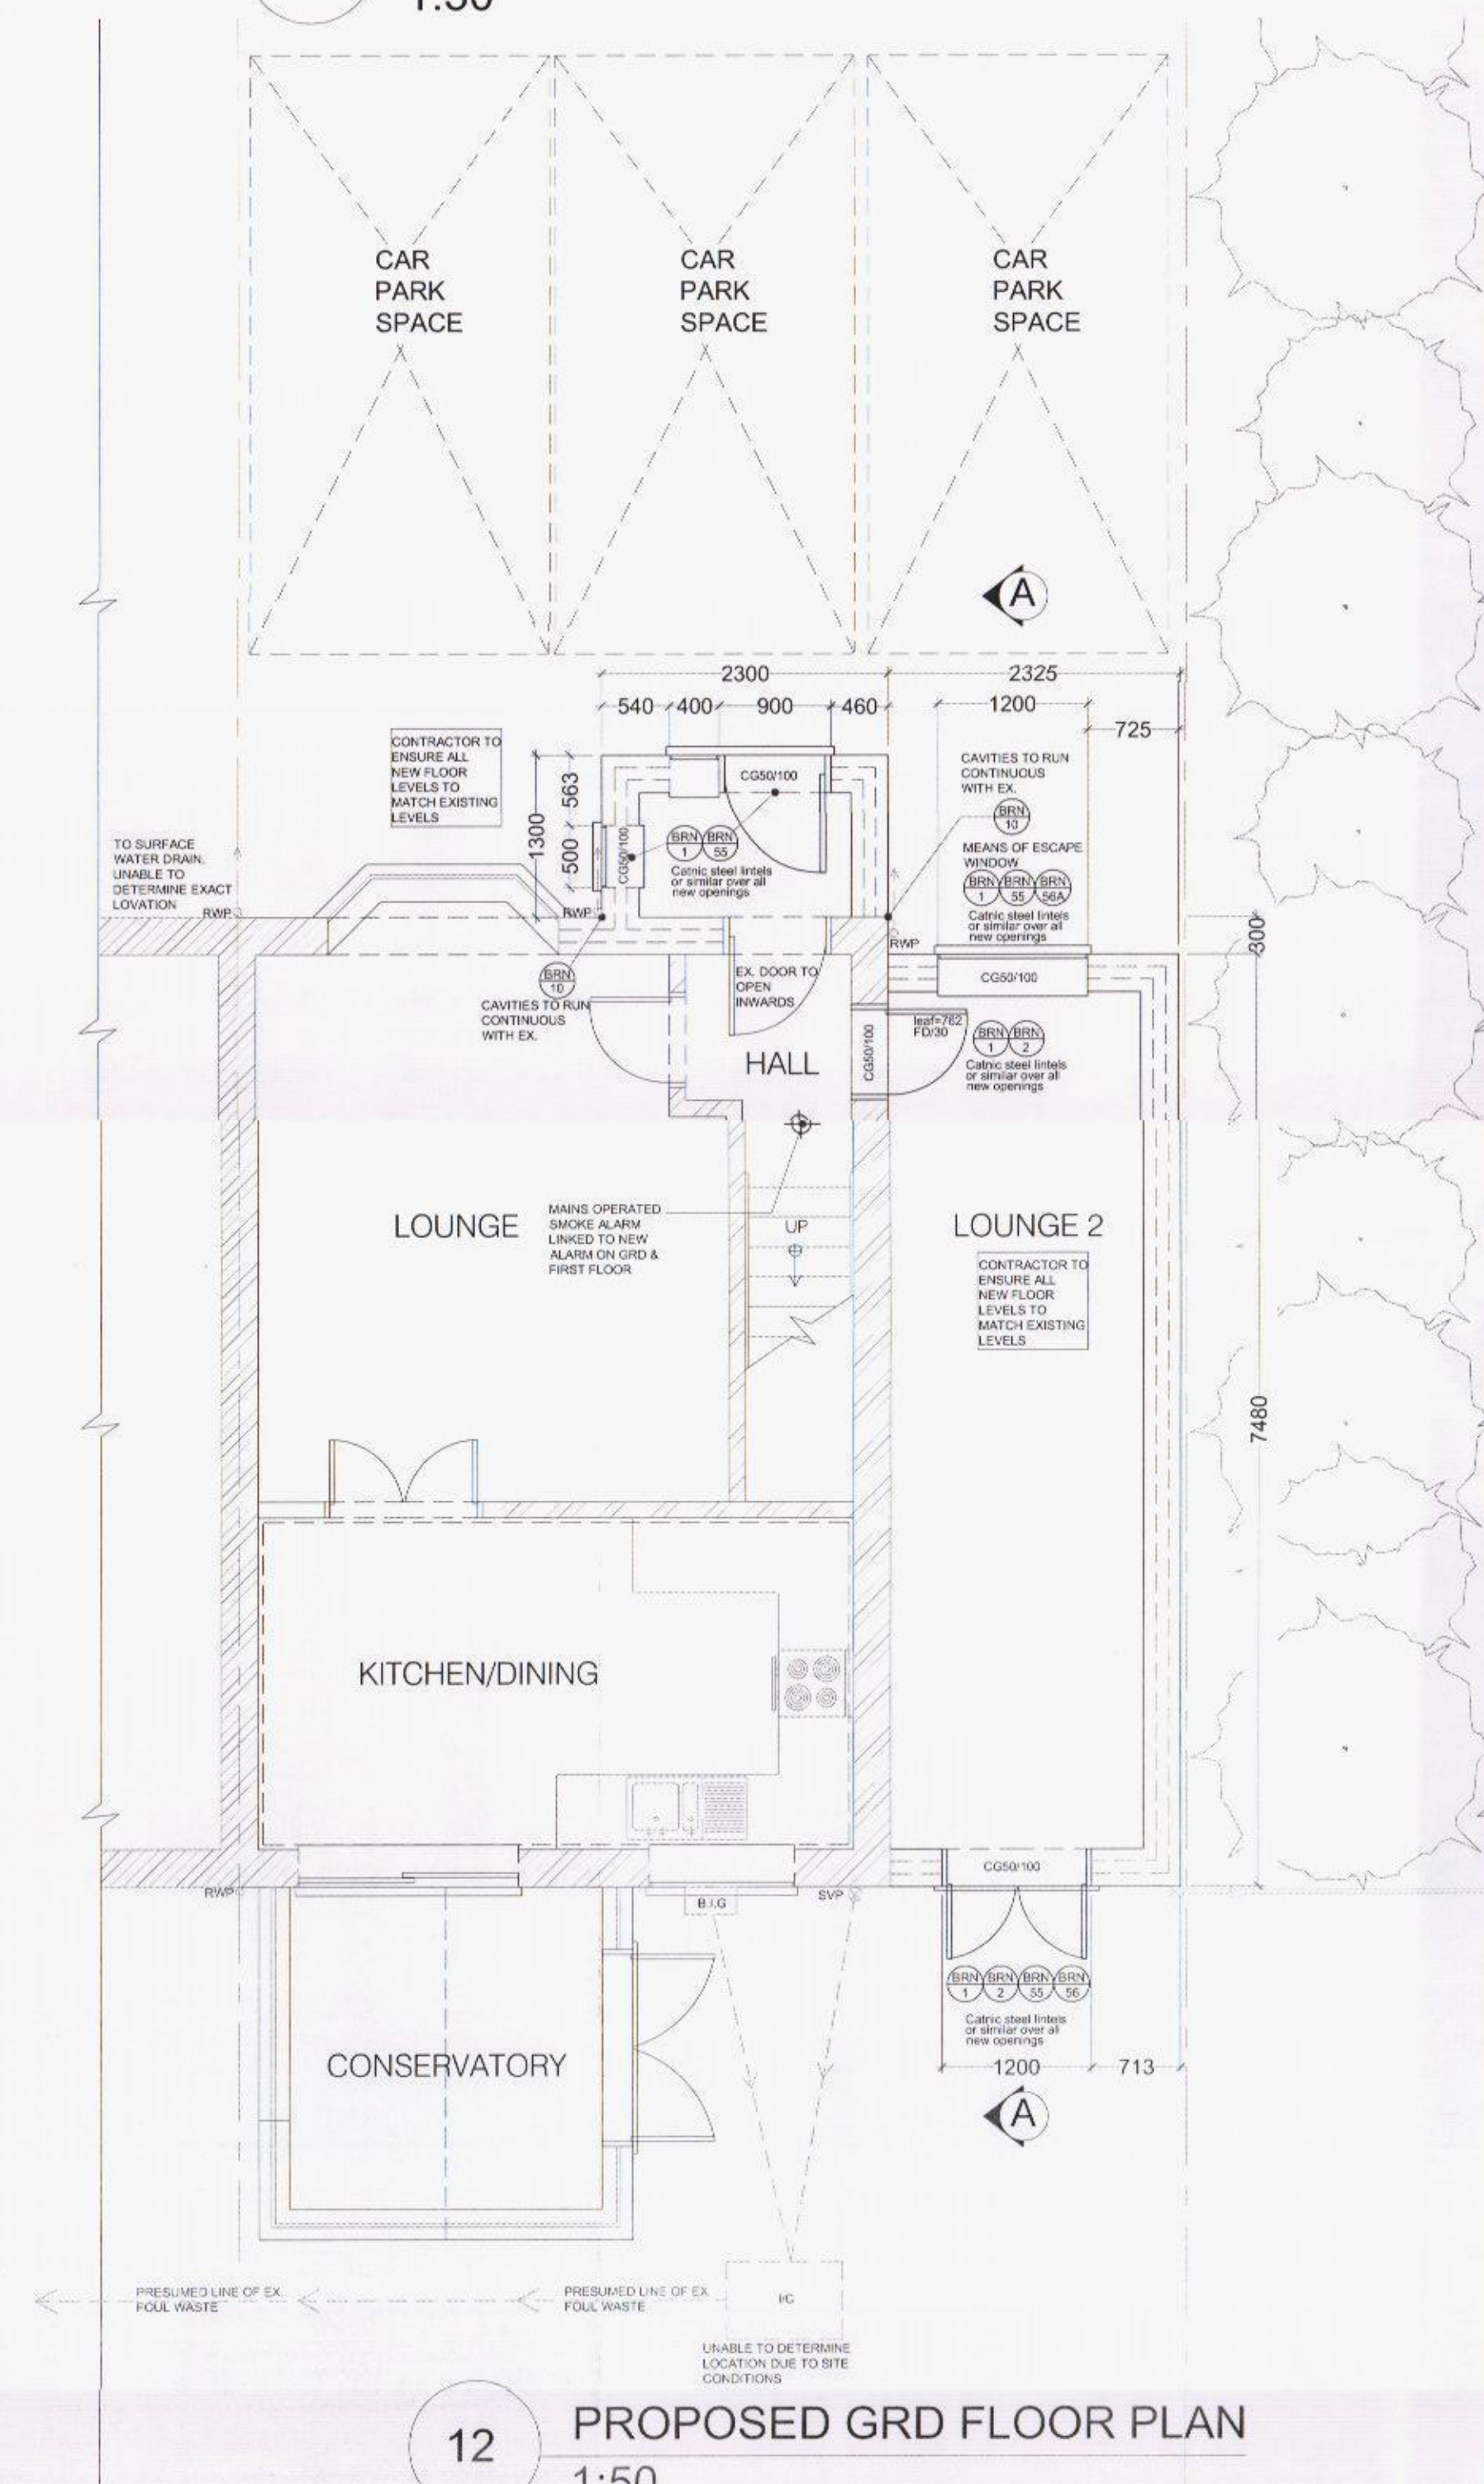

12 PROPOSED GRD FLOOR PLAN 1:50

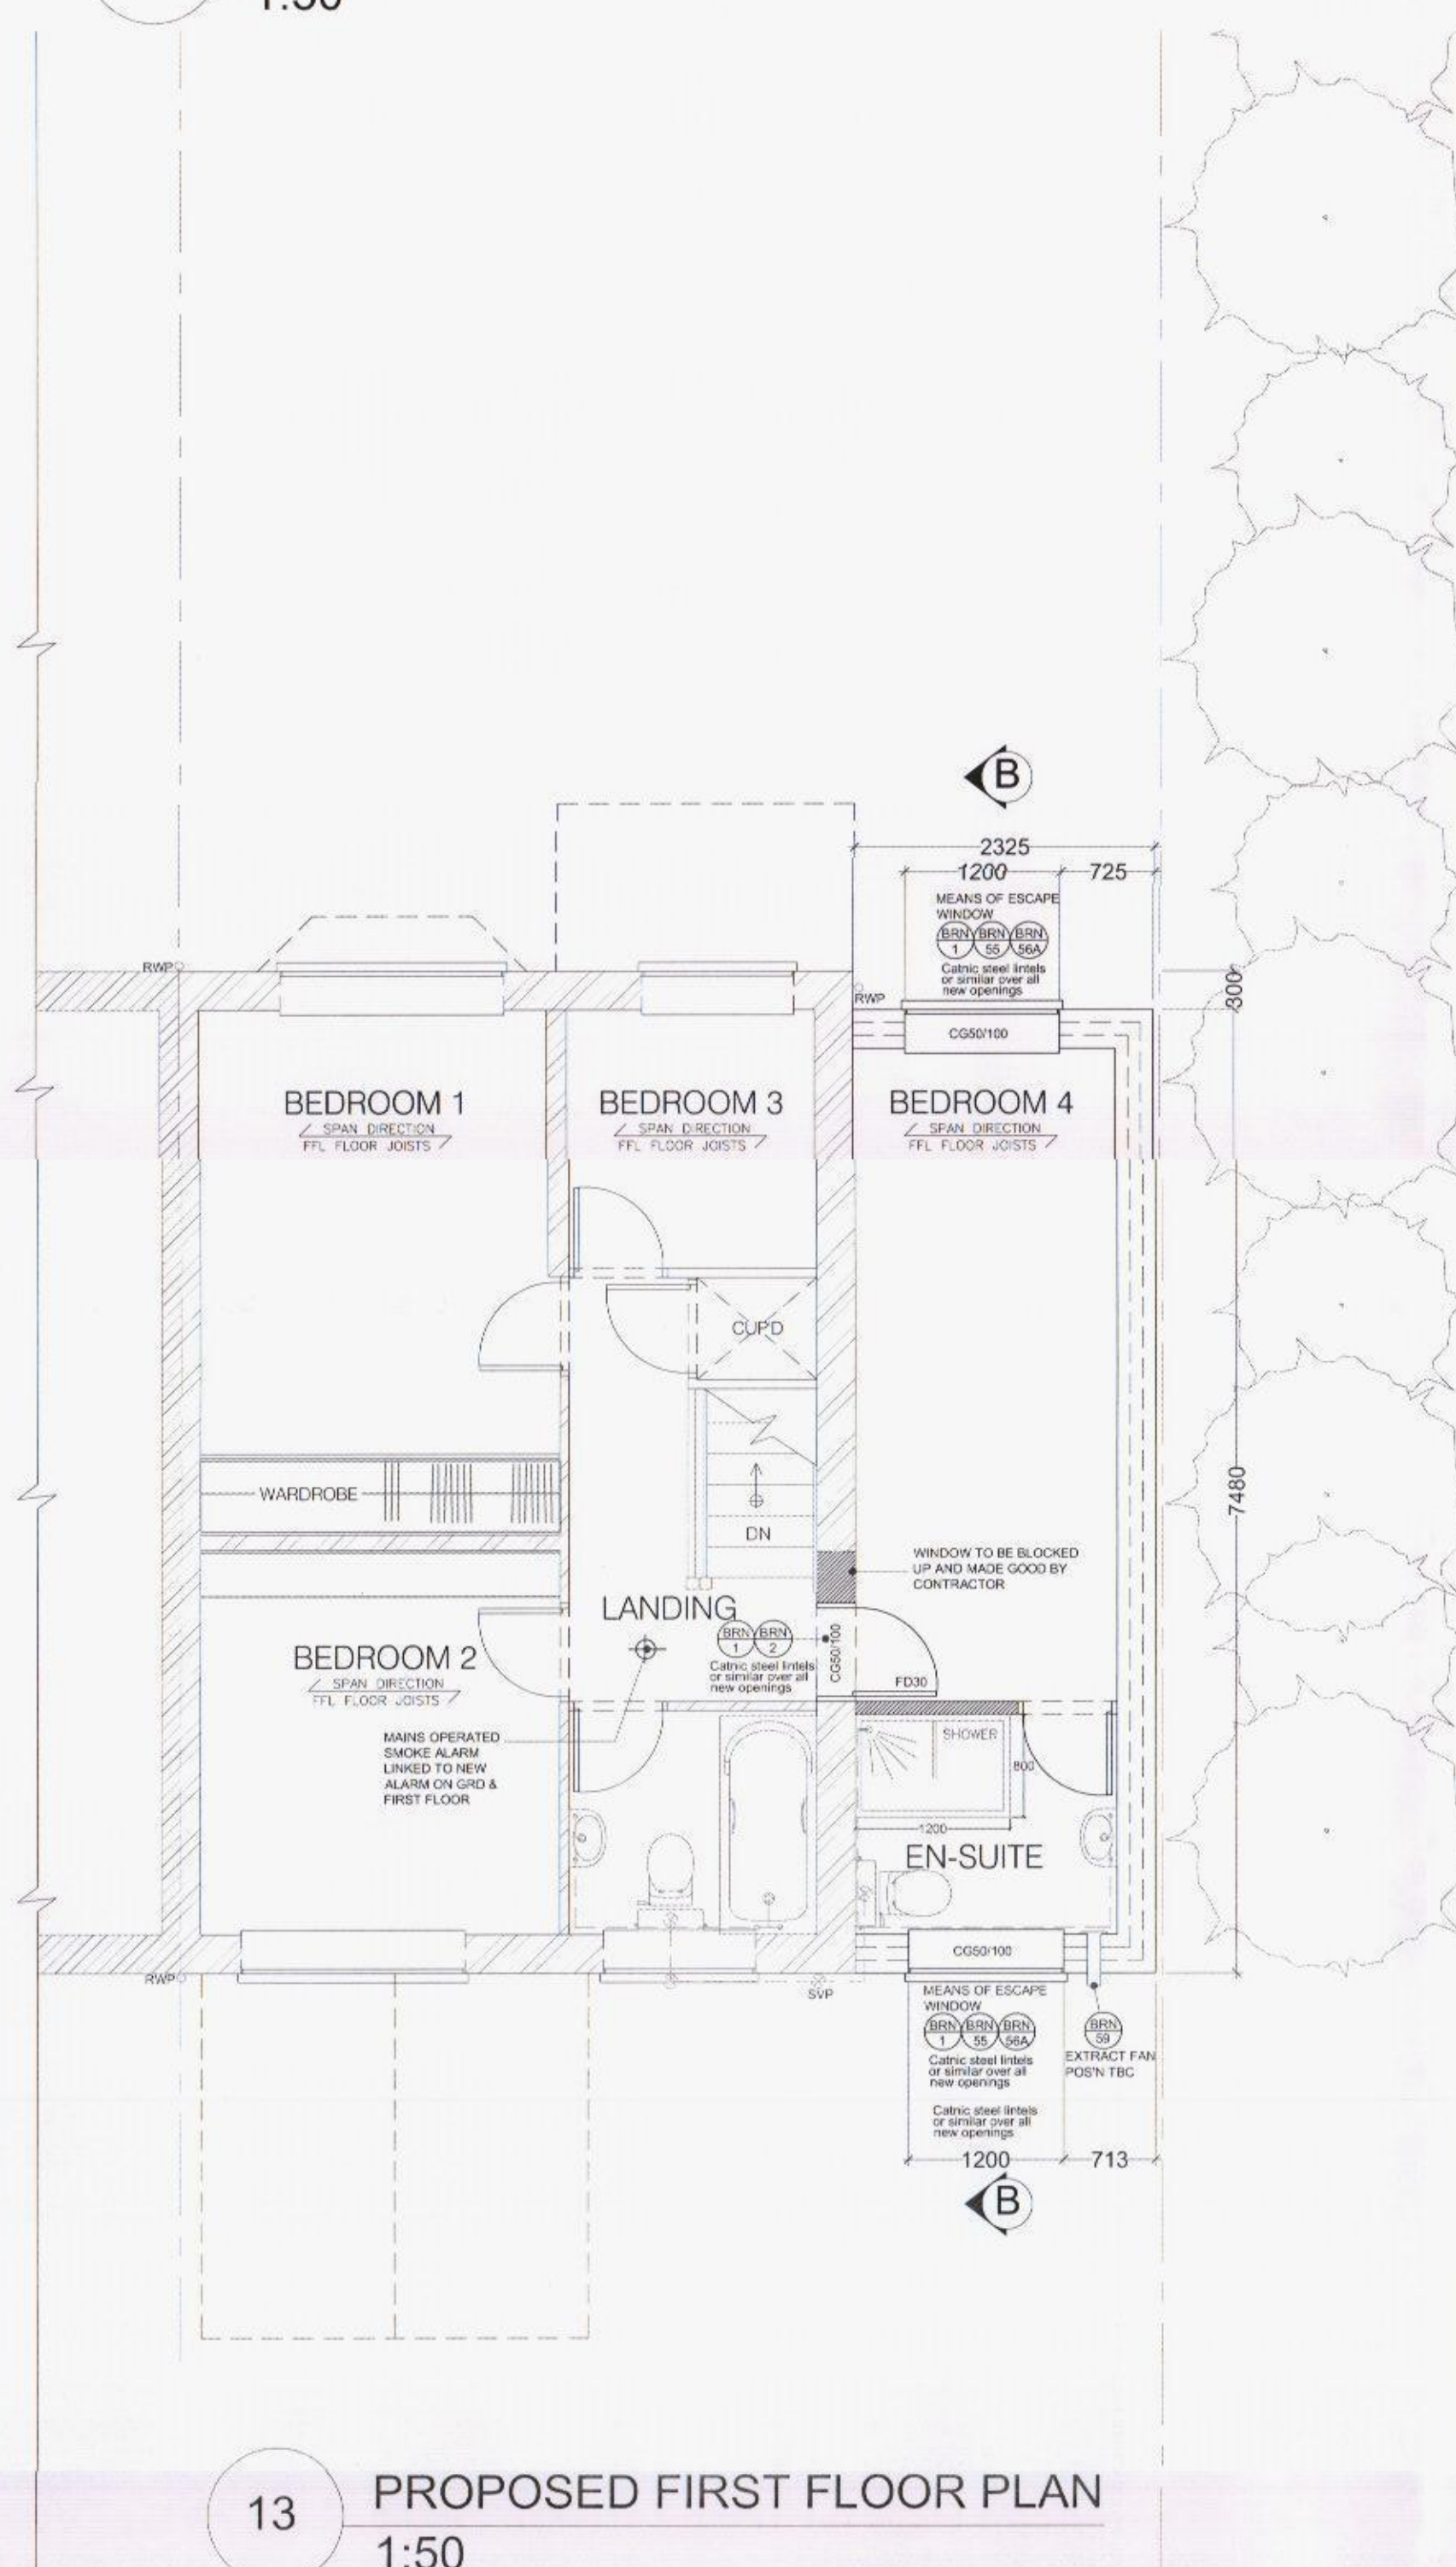

13 PROPOSED FIRST FLOOR PLAN 1:50

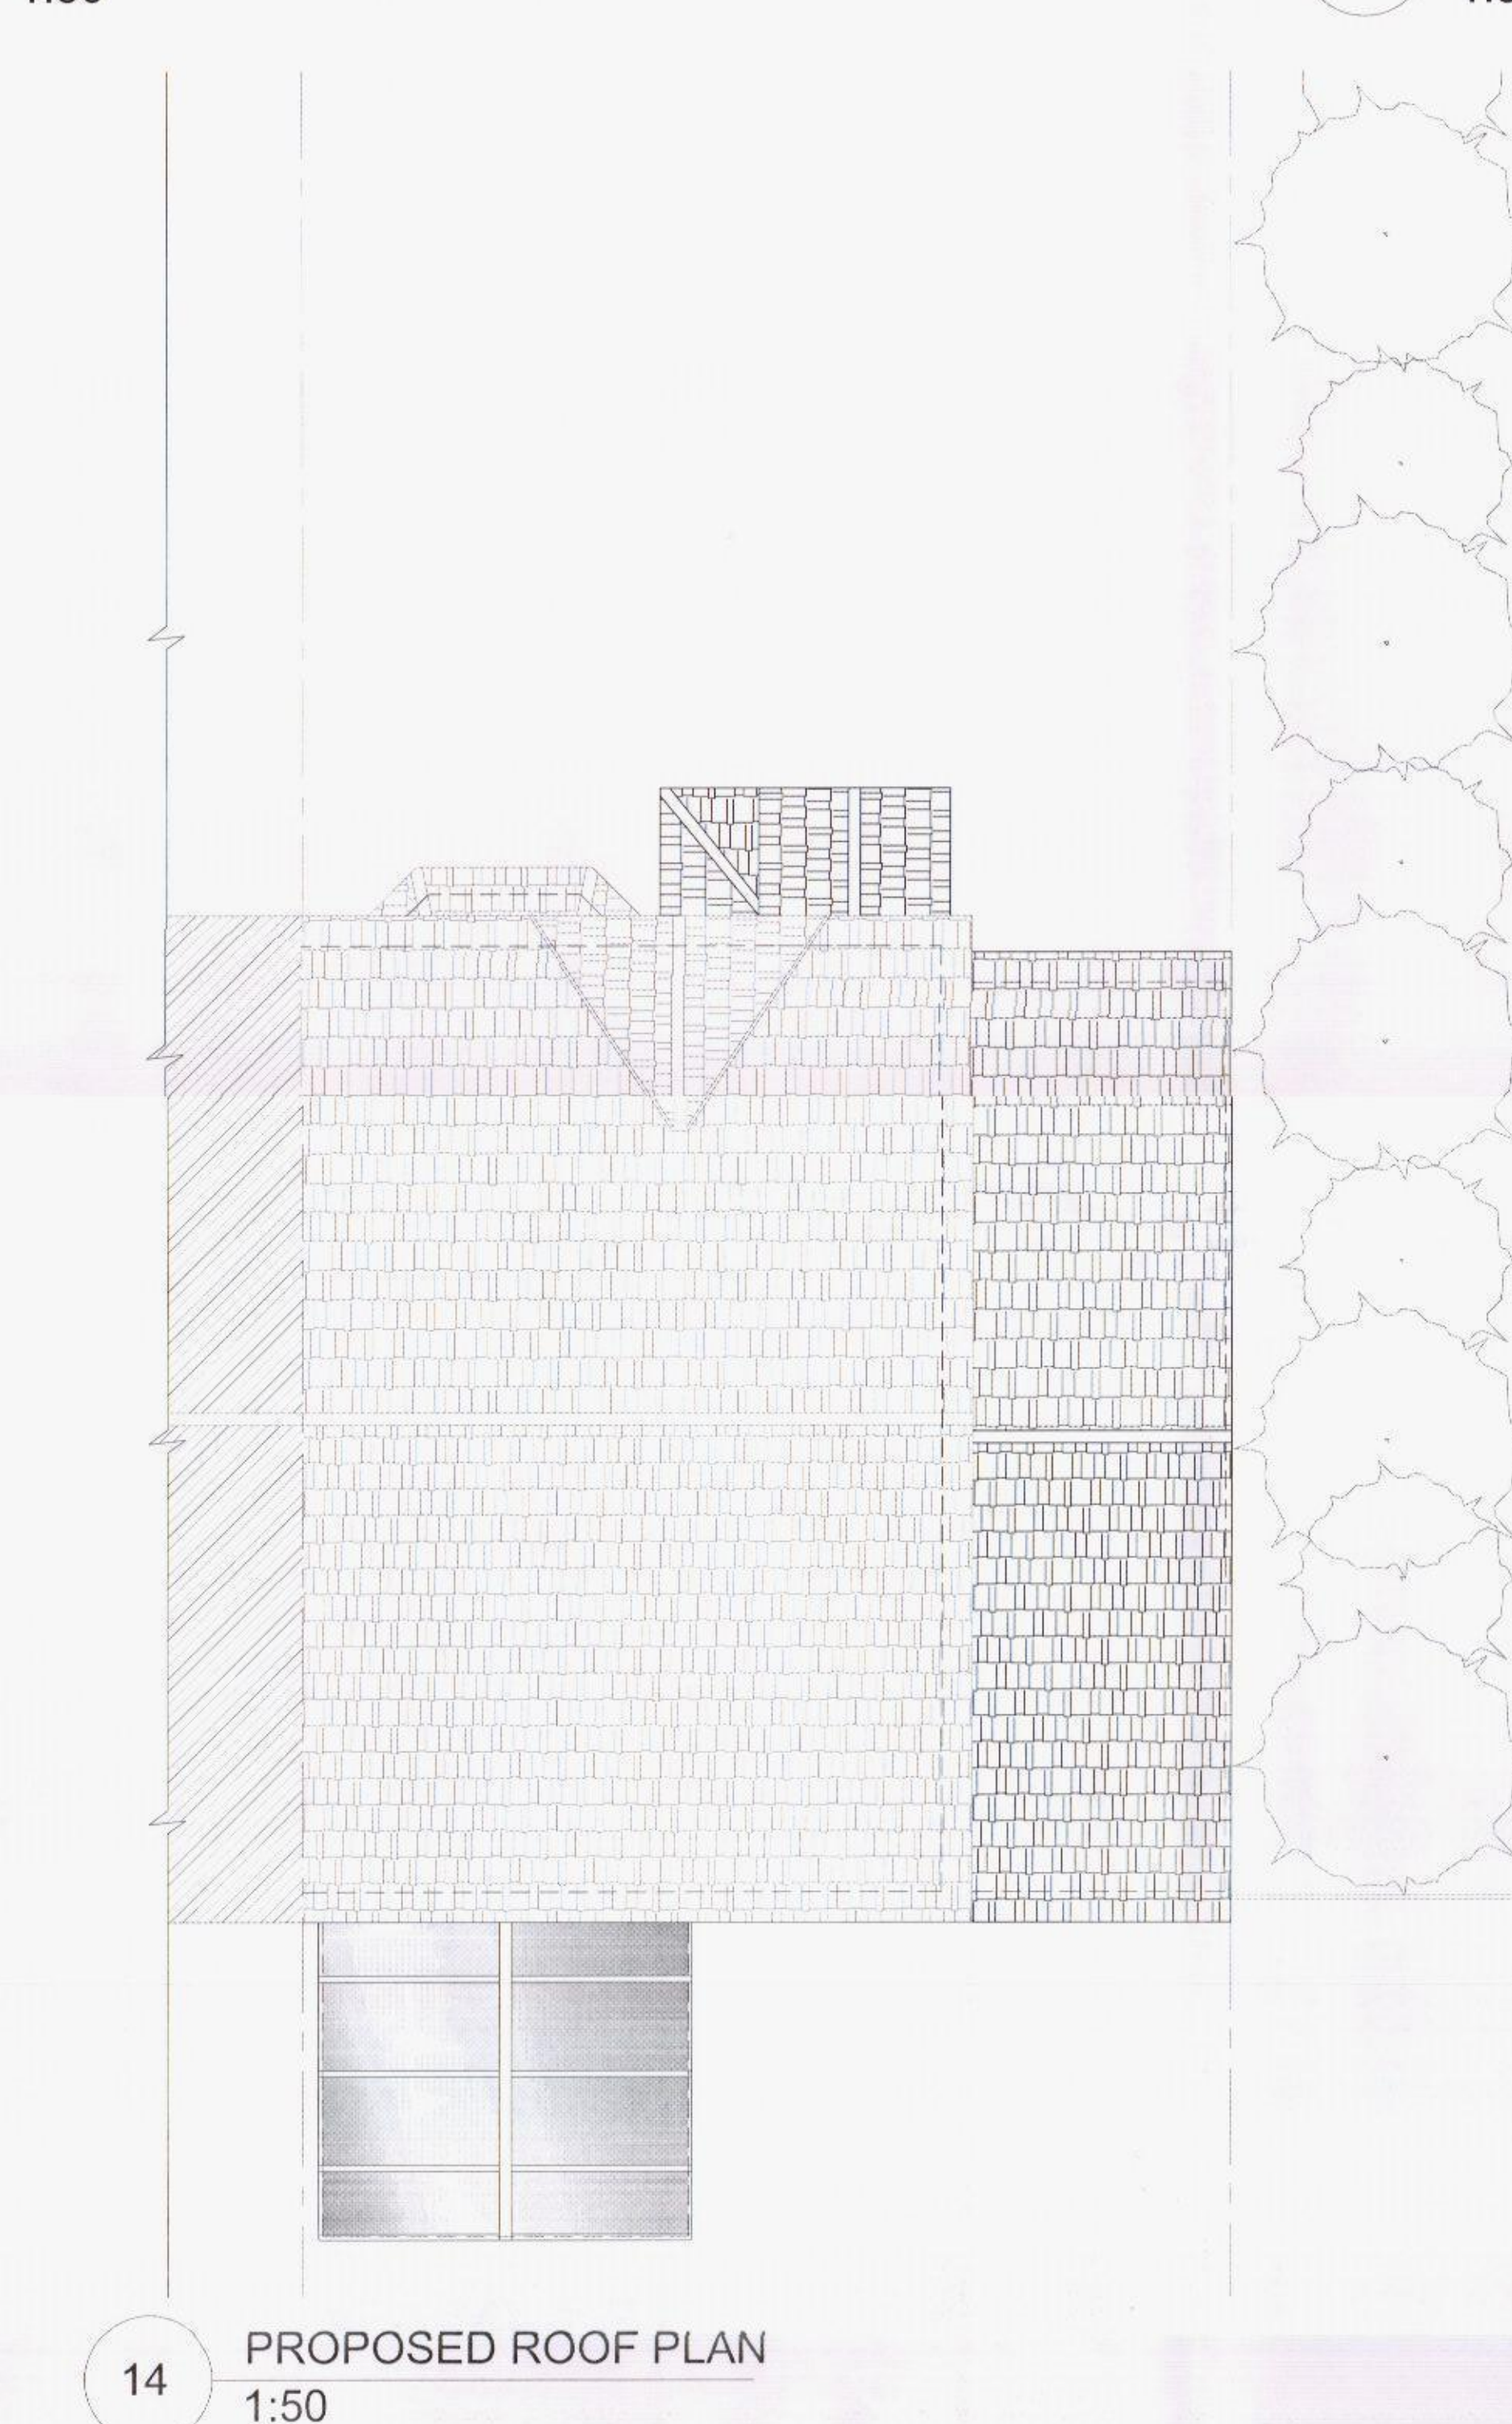

14 PROPOSED ROOF PLAN 1:50

NOTE:
DRAWING: WINSZEWSKI 01A TO
BE USED IN CONJUNCTION
WITH ASSOCIATED BUILDING
REGULATIONS NOTES
WINSZEWSKI/BRN.
DIRECTIONAL NORTH ARROW
SHOWN ON BLOCK & LOCATION
PLANS WINSZEWSKI/BLP.

BRN 1 DENOTES ATTACHED BUILDING REGULATION NOTES
1 DENOTES ITEM No.

MODIFICATIONS ISSUE:

DOUBLE STOREY SIDE EXTENSION

MR K WINSZEWSKI
26 DOUGLAS GARDENS, WEST LEIGH
HAVANT, HANTS, PO9 5TG



DRAWING NO:
WINSZEWSKI 01A 1 OF 2
SCALE: VARIES:
DATE: 03.04.2015
REVISION: A A0