




NOTES:
Dimensions to be checked on site before commencing work. Any discrepancies shall be reported to the architect immediately.
Do not scale from these drawings except for planning purposes. Use figured dimensions only.
Where applicable this drawing is to be read in conjunction with other consultants' drawings.

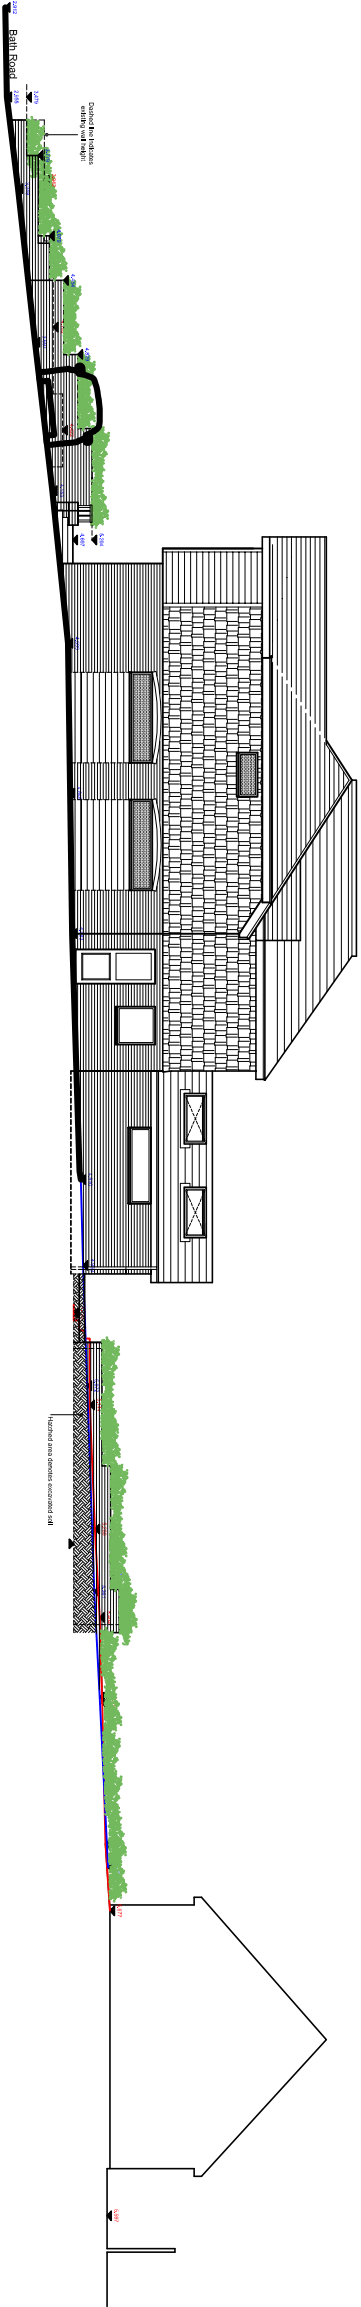


Proposed site section A-A

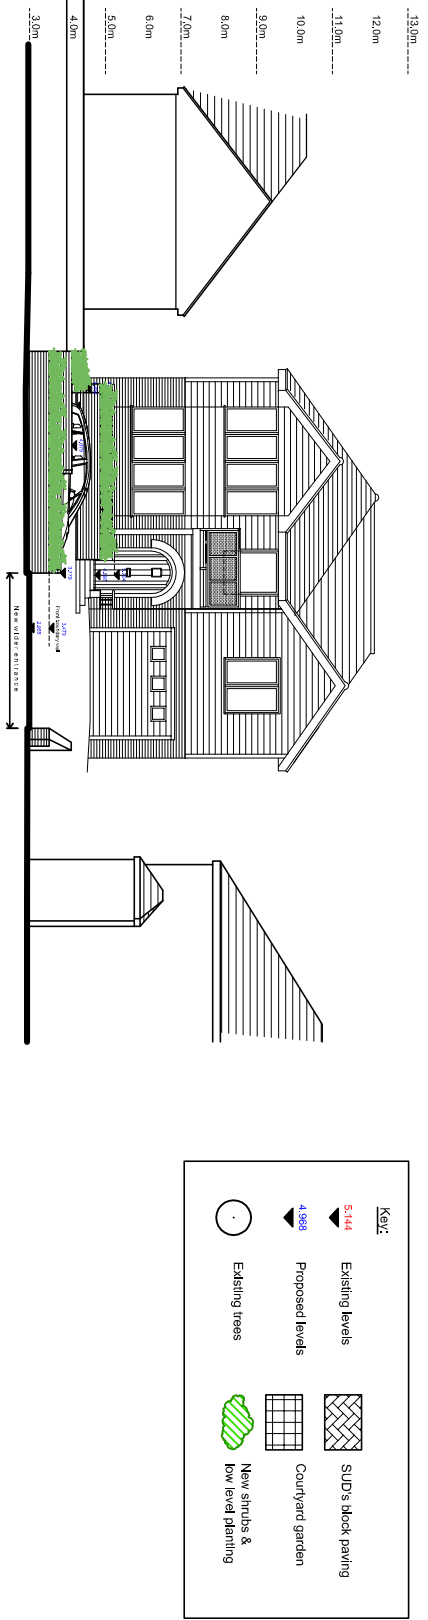


Proposed street scene

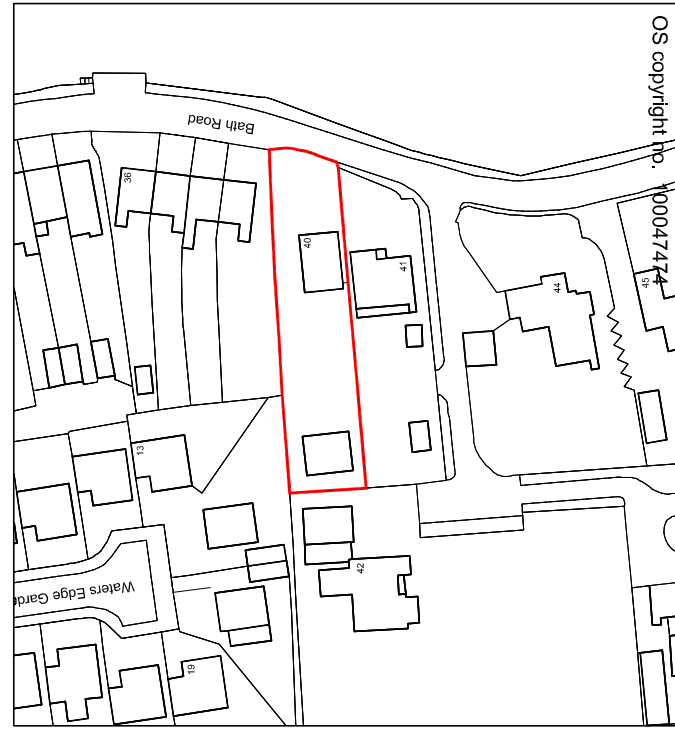

Location plan scale 1:1250

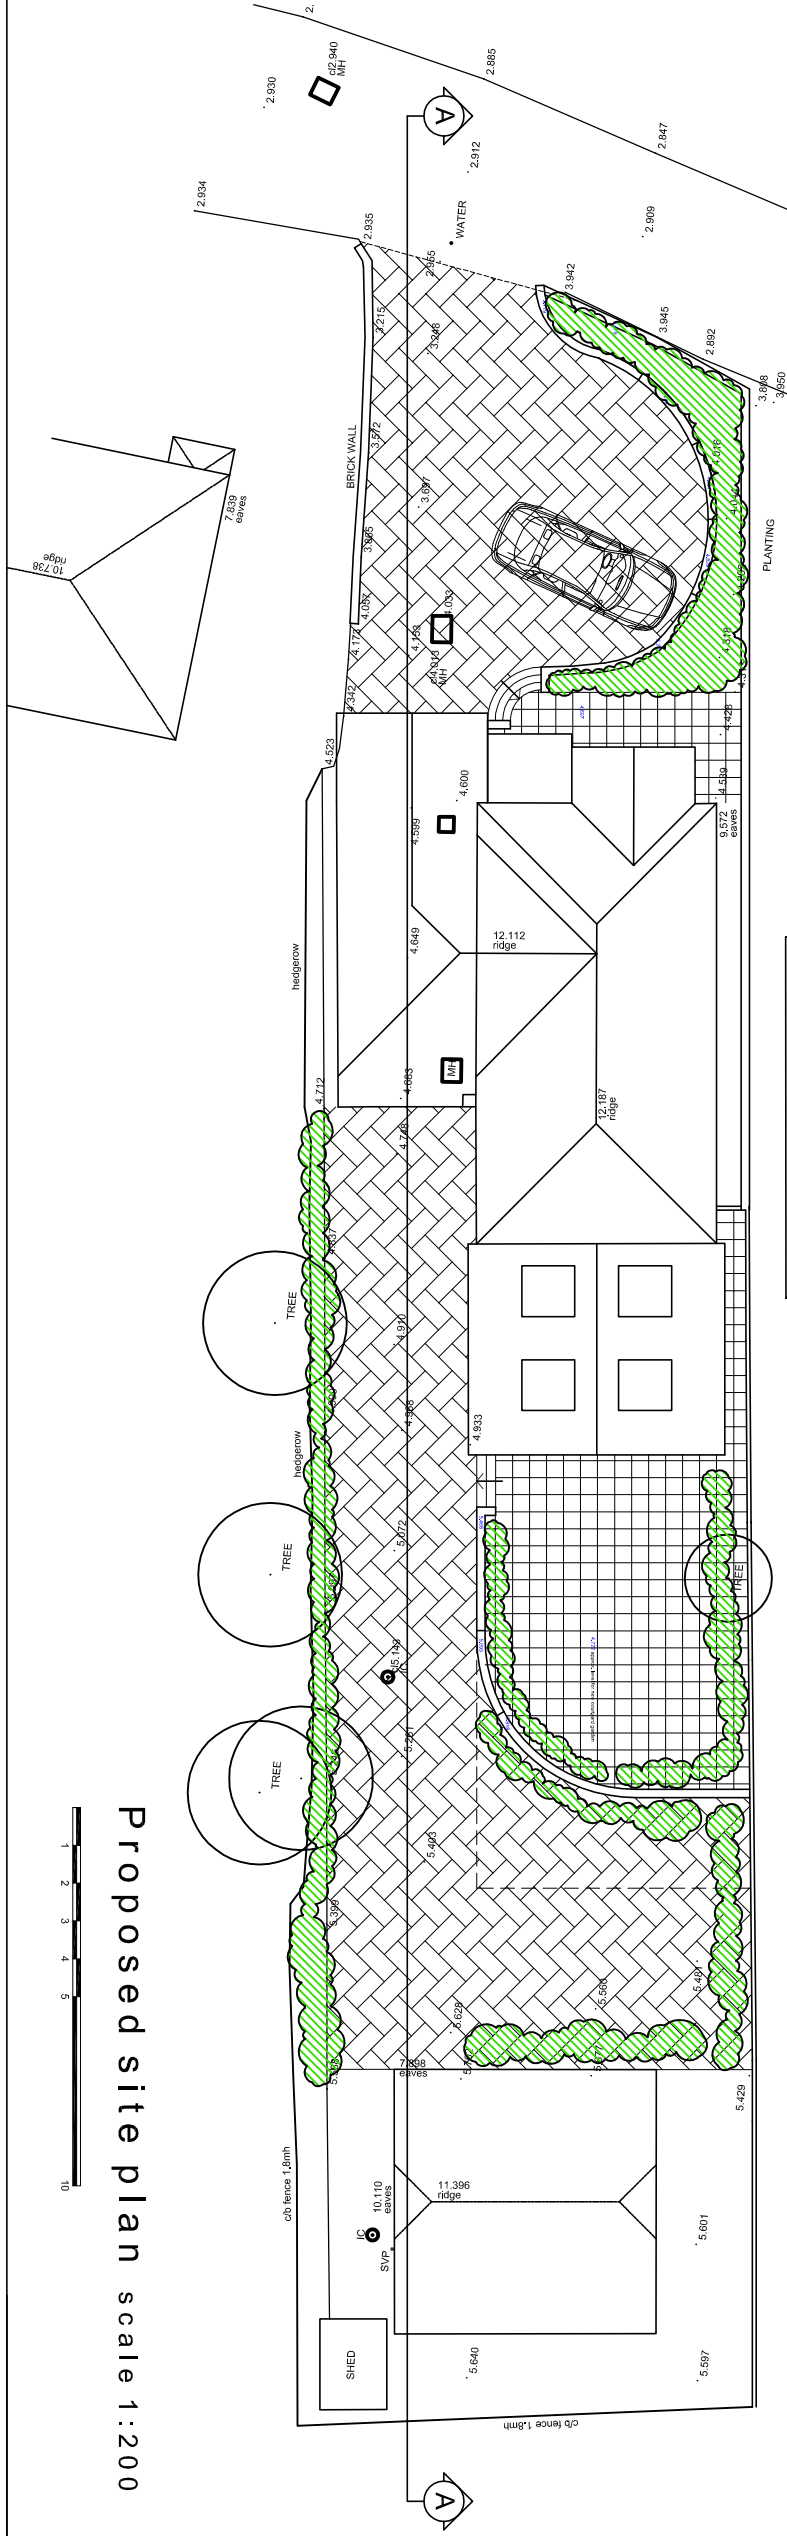

Proposed site plan scale 1:200

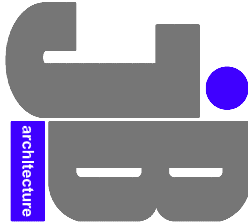

JIMMY BESSANT ARCHITECTURE
TEL: 01243 373620 M: 07769904282
E: jimmy@jb-architecture.co.uk
Web: www.jb-architecture.co.uk

For
MR & MRS COLIN

Project
**PROPOSED WORKS
AT 40 BATH ROAD
EMSWORTH
HANTS, PO10 7ER**

Title
**PROPOSED SITE & LOCATION PLAN
SITE SECTION / STREET SCENE**

Date	Drawn	Scale	Checked
MARCH 2015	JB	As shown @ AS	-
Job Number	Drawing Number	Revision	
PL2814	401		