



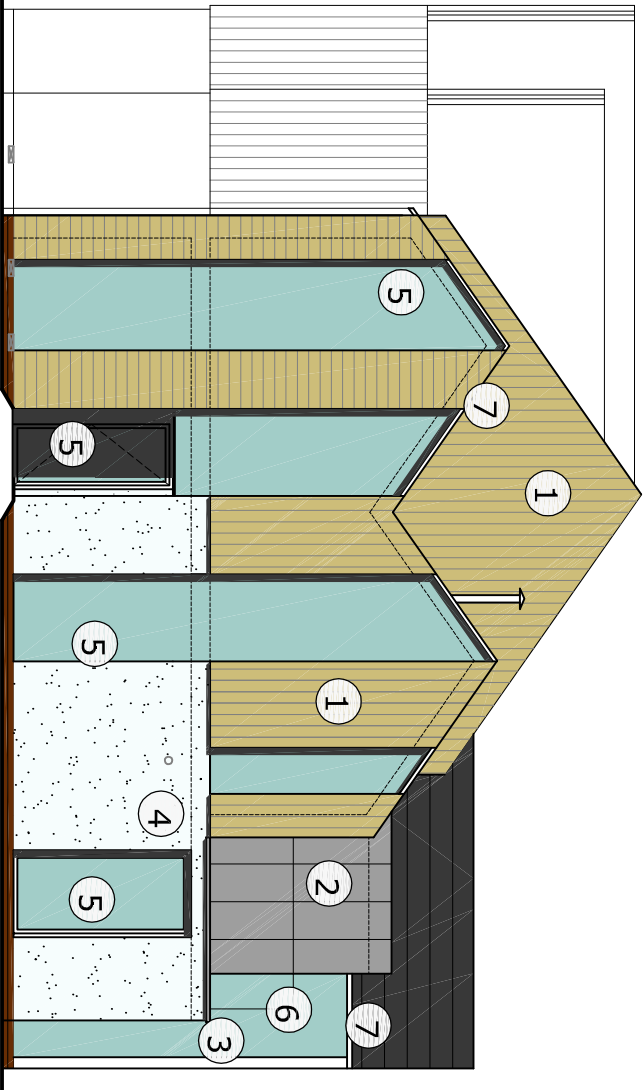


1 timber weatherboarding



2 lead finish

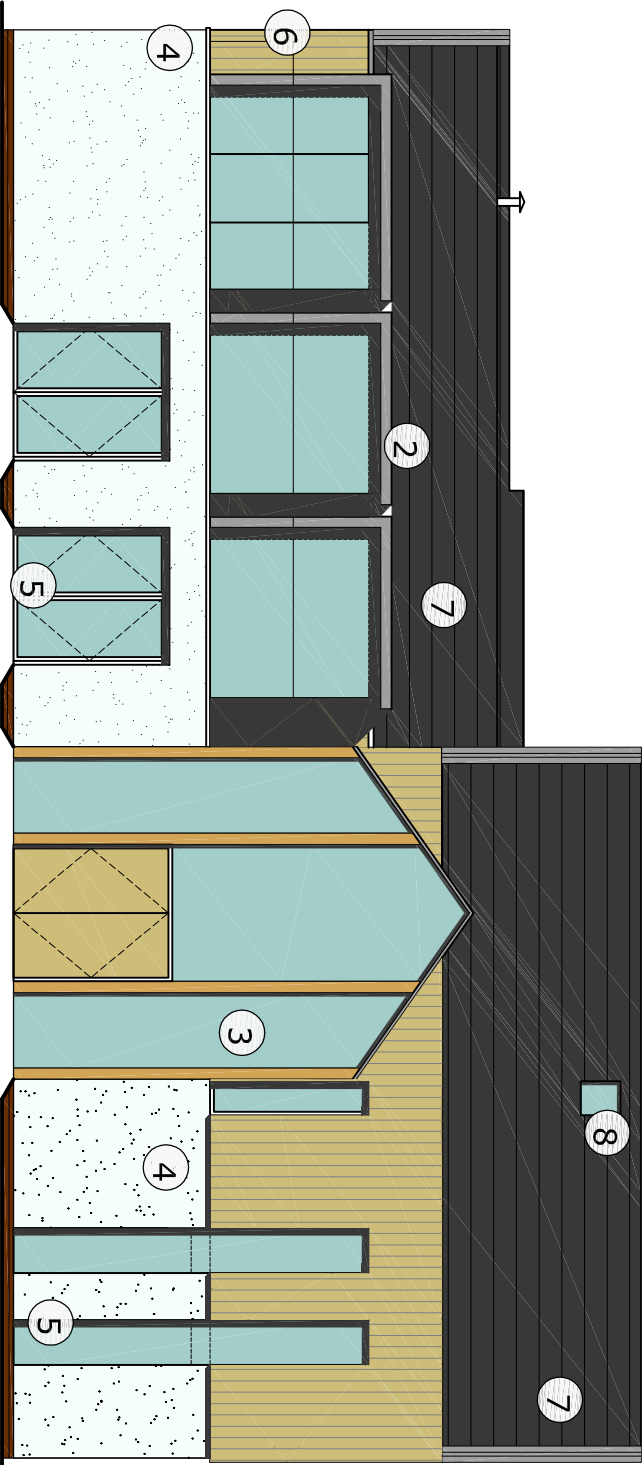

3 modern style oak framing

 

4 white render



5 composite windows

6 glazed balustrading




7 slate roof




8 flush - glazed rooflight

proposed south west elevation

position of new
flue from biomass
boiler

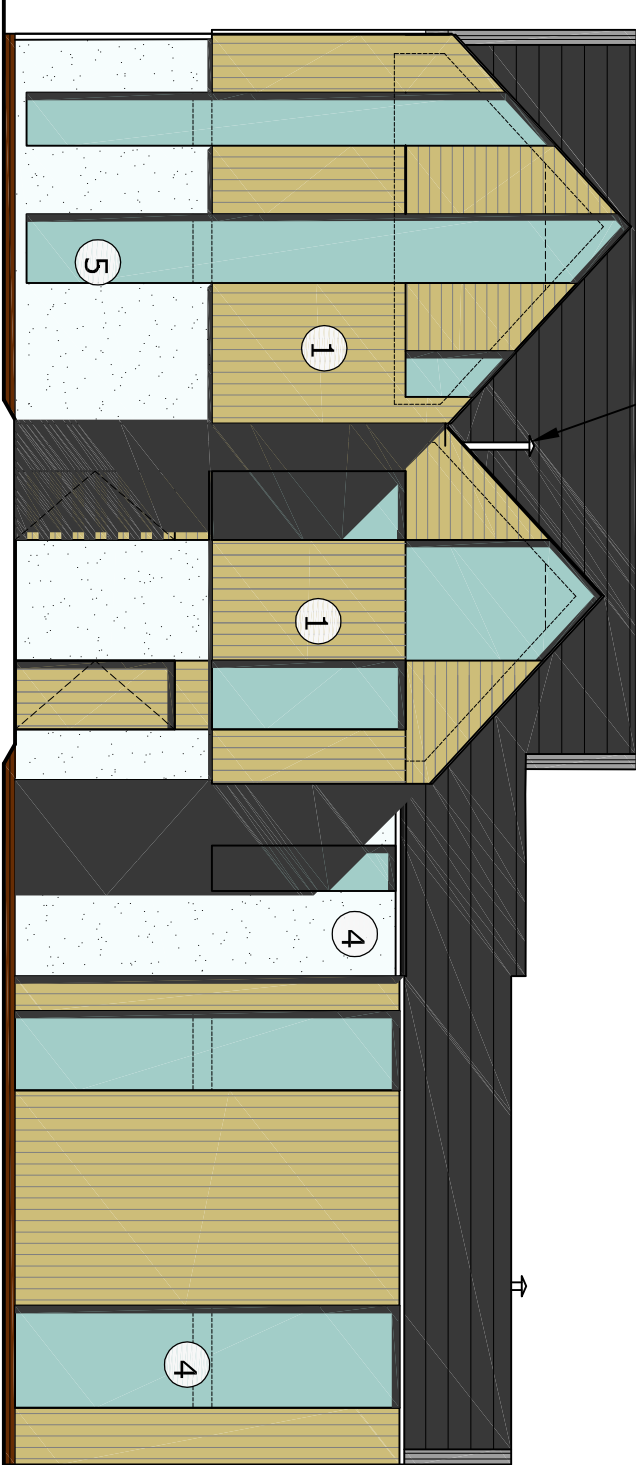

proposed north east elevation

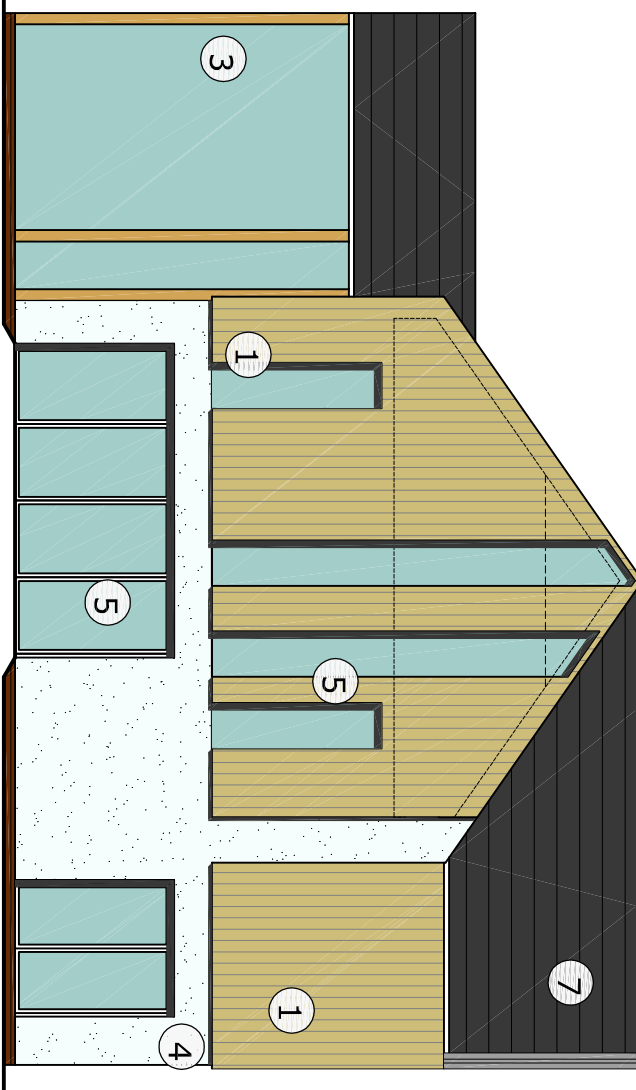

proposed south east elevation

planning issue only


this drawing is not for
construction
this drawing is the
property of:
dwell design
28 Beaconfield avenue
cosham
portsmouth
po6 2pt

revisions

a/27.02.14/glazing revised
b/27.10.14/updated for new application

scale bars

1:100

 

scale

1:100 @ A3

job name

Oak House

date

sept 12

job number

13011

drawing number

(pl)14

drawing name

proposed house
elevations

status

planning

revision

b

dwell design
ltd