




Proposed Front Elevation




Proposed Side Elevation

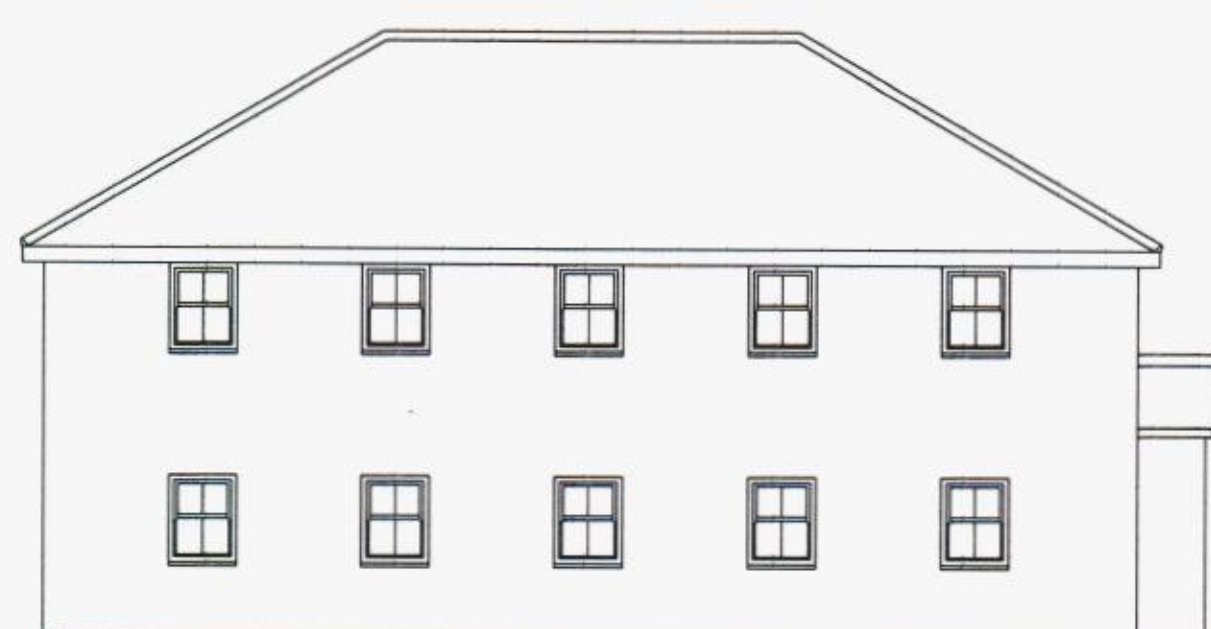

Proposed Rear Elevation






Proposed Side Elevation

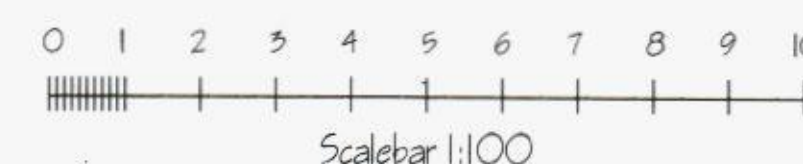


Whilst every care has been taken in the preparation of this drawing, its sole intention is to provide sufficient information to obtain Planning Permission and Building Regulation Approval. It is the builders responsibility to ensure fit and function and ensure all dimensions are checked and reported back if necessary.


All external materials to be used in the proposed development shall match those of the existing property and as described within the planning application forms. Unless otherwise agreed in writing by Local Authority Planning Department.

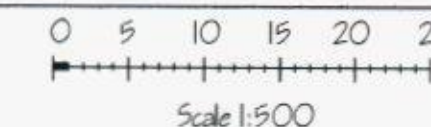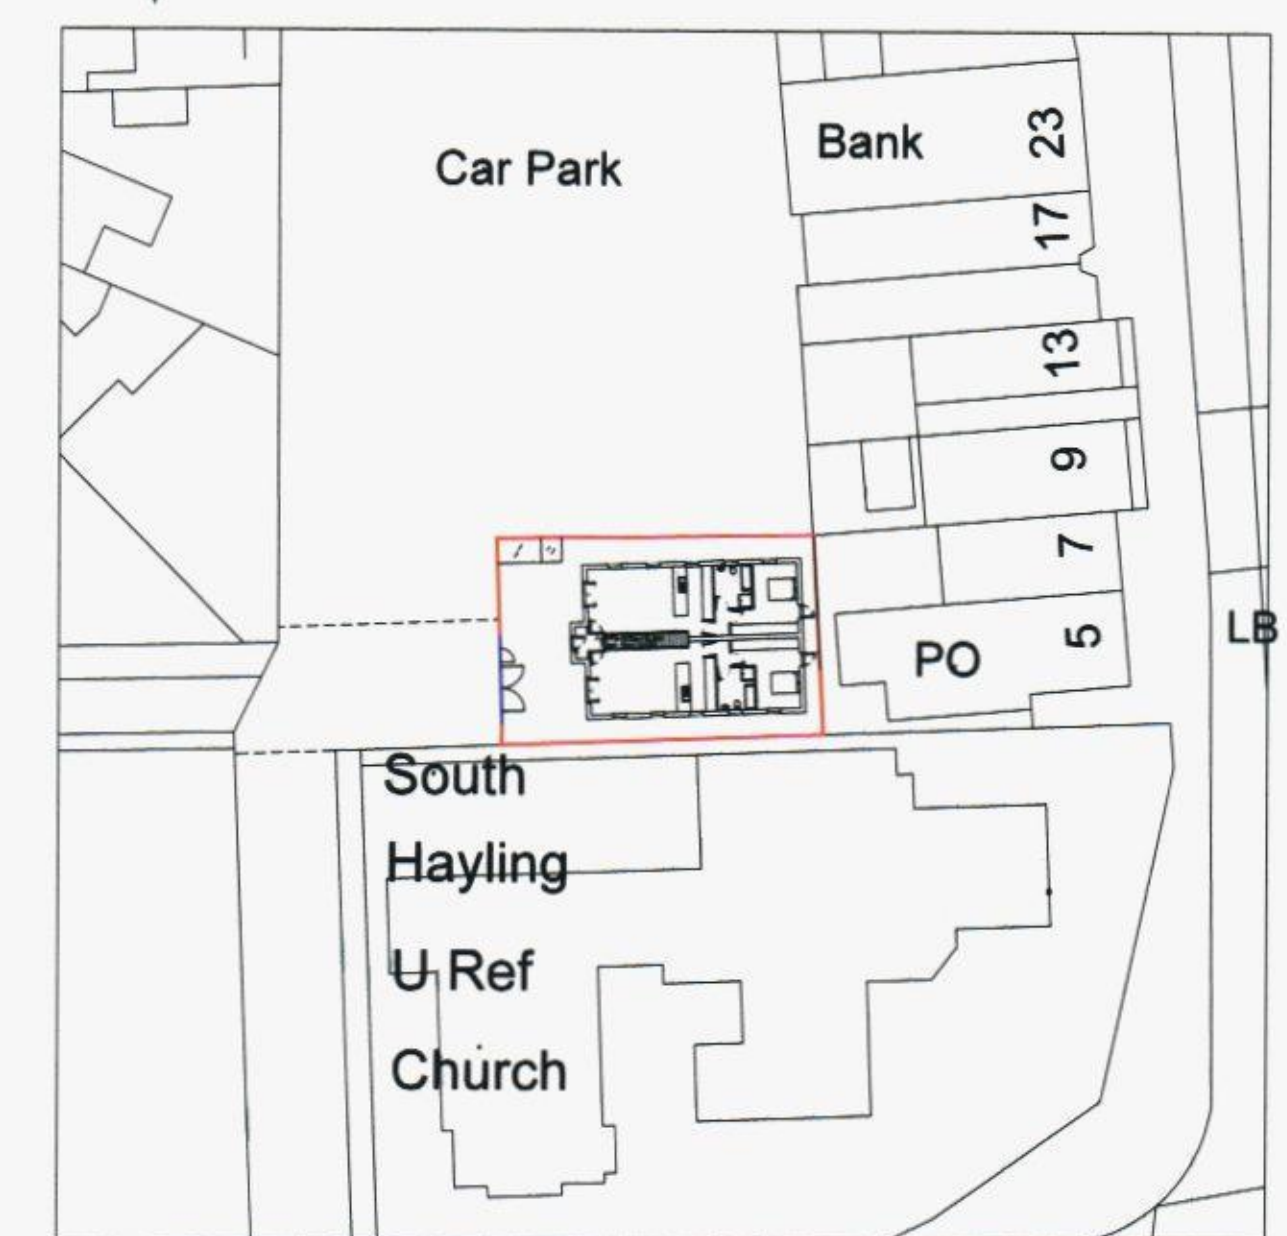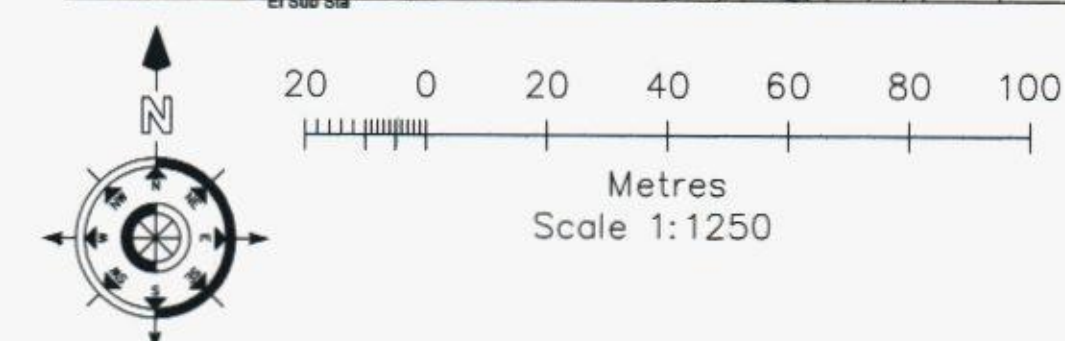


Group Licence No. 5750
© Crown Copyright 2009
Reproduction in whole or in part is prohibited without the prior permission of Ordnance Survey.

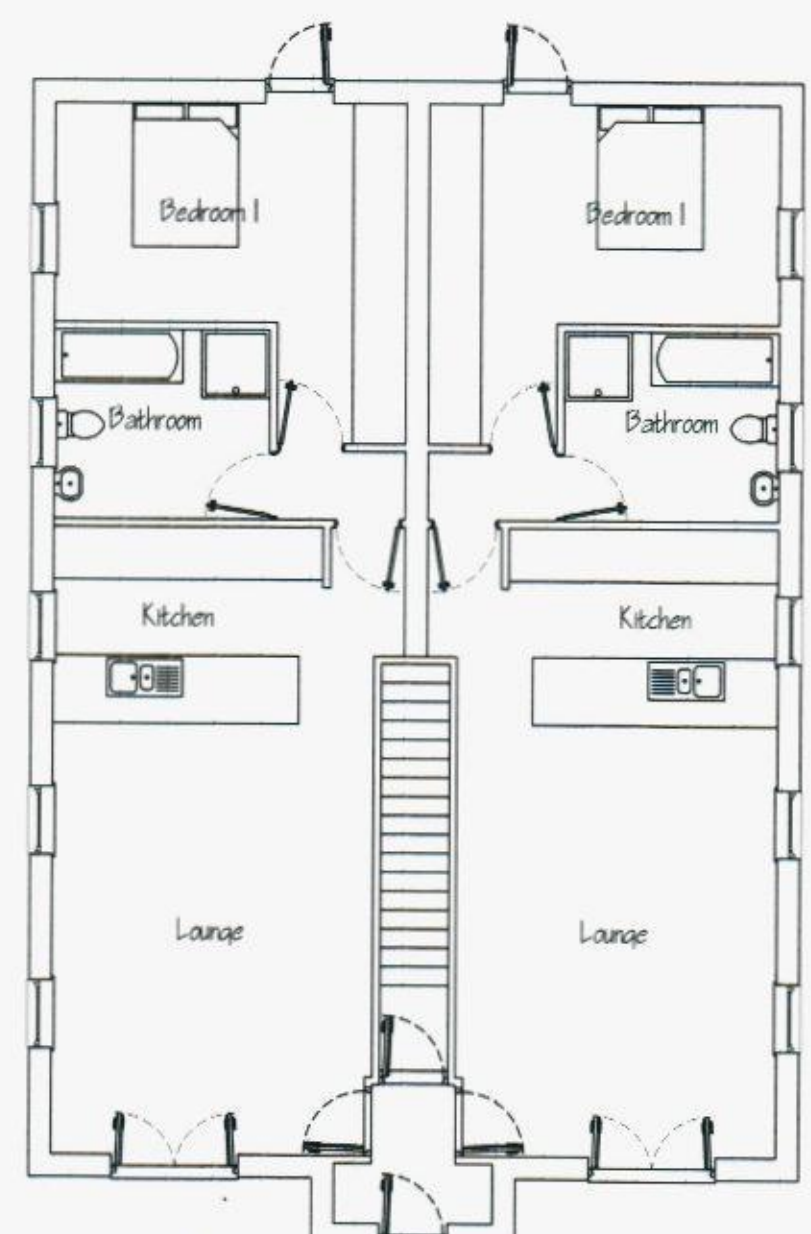


Proposed Ground Floor Plan

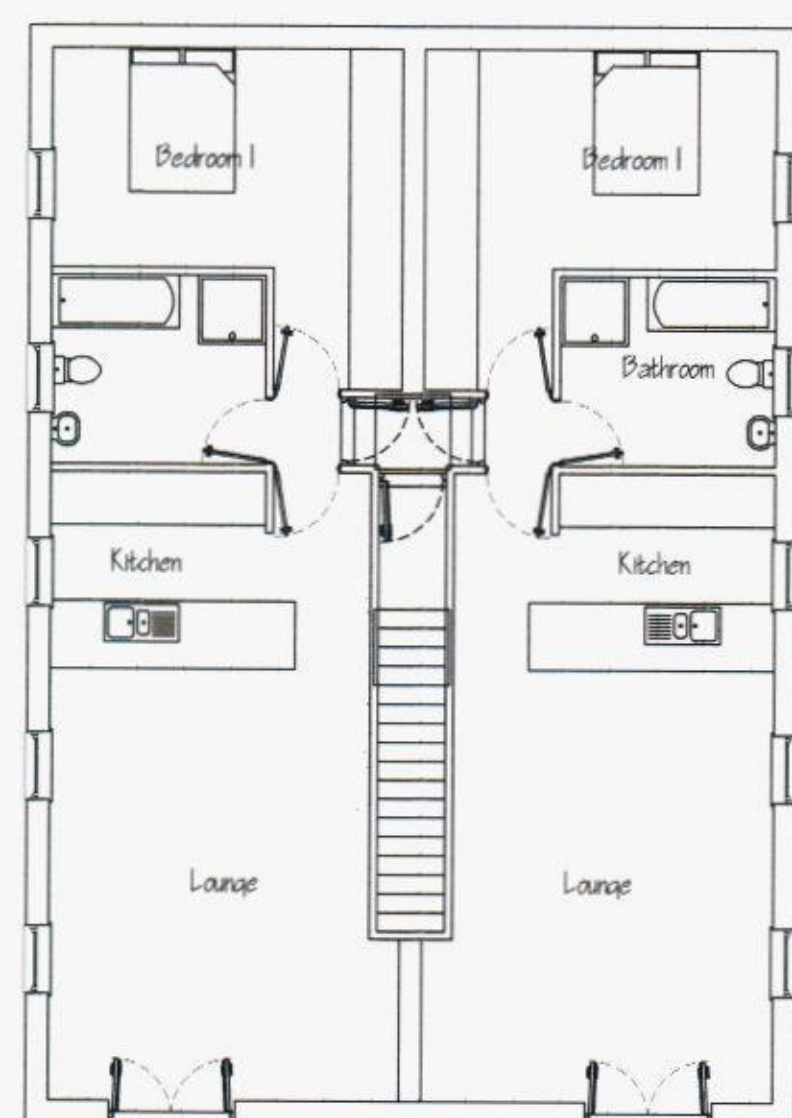

Proposed First Floor Plan

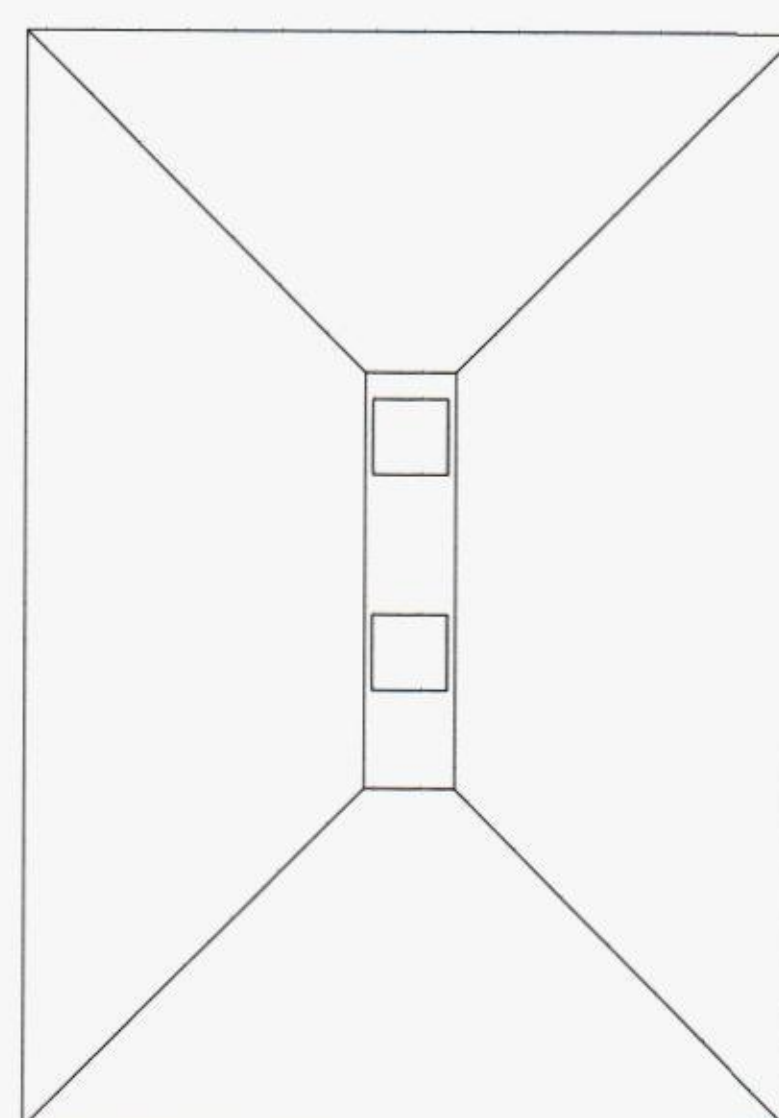


Proposed Roof Plan

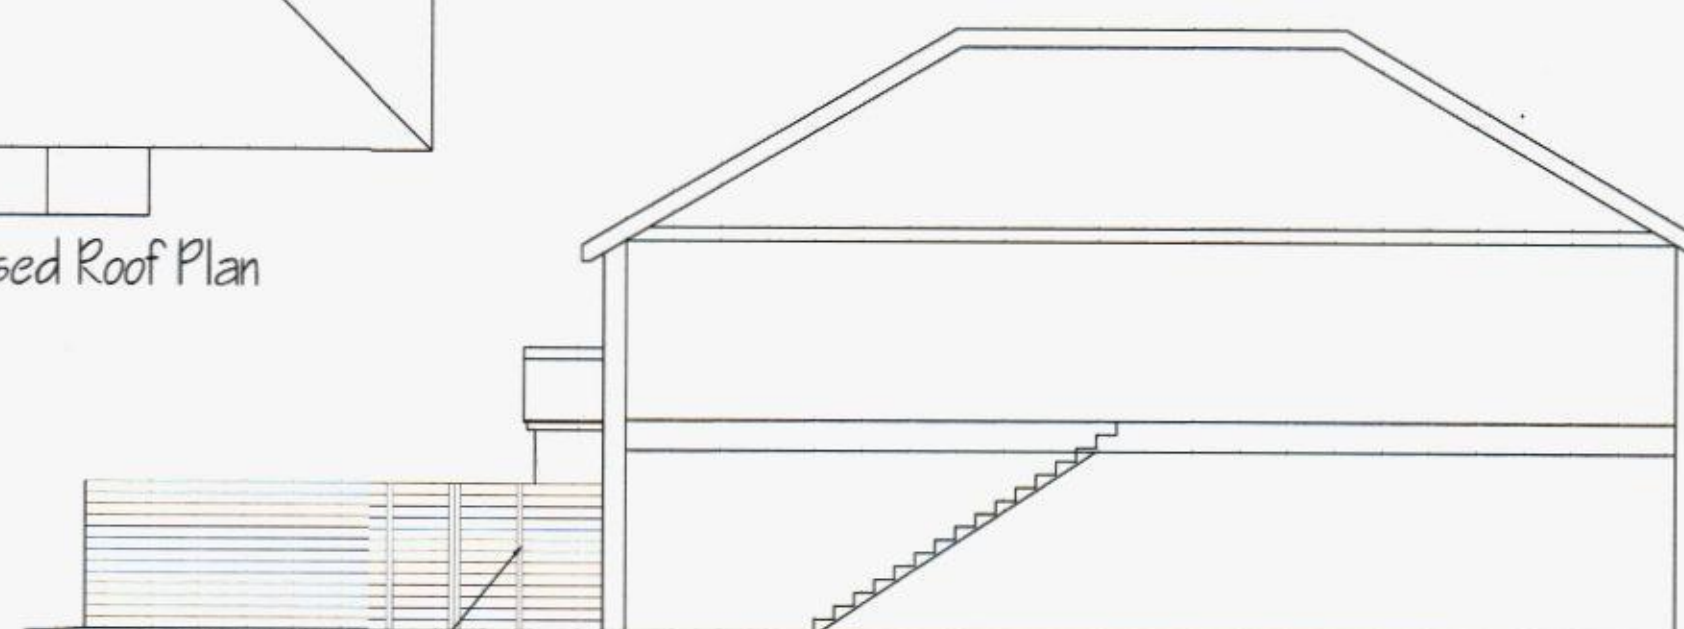

Proposed Section

Acoustic horizontal boarding on North & South facing elevation to achieve 1/2 hour fire resistance

Site Survey

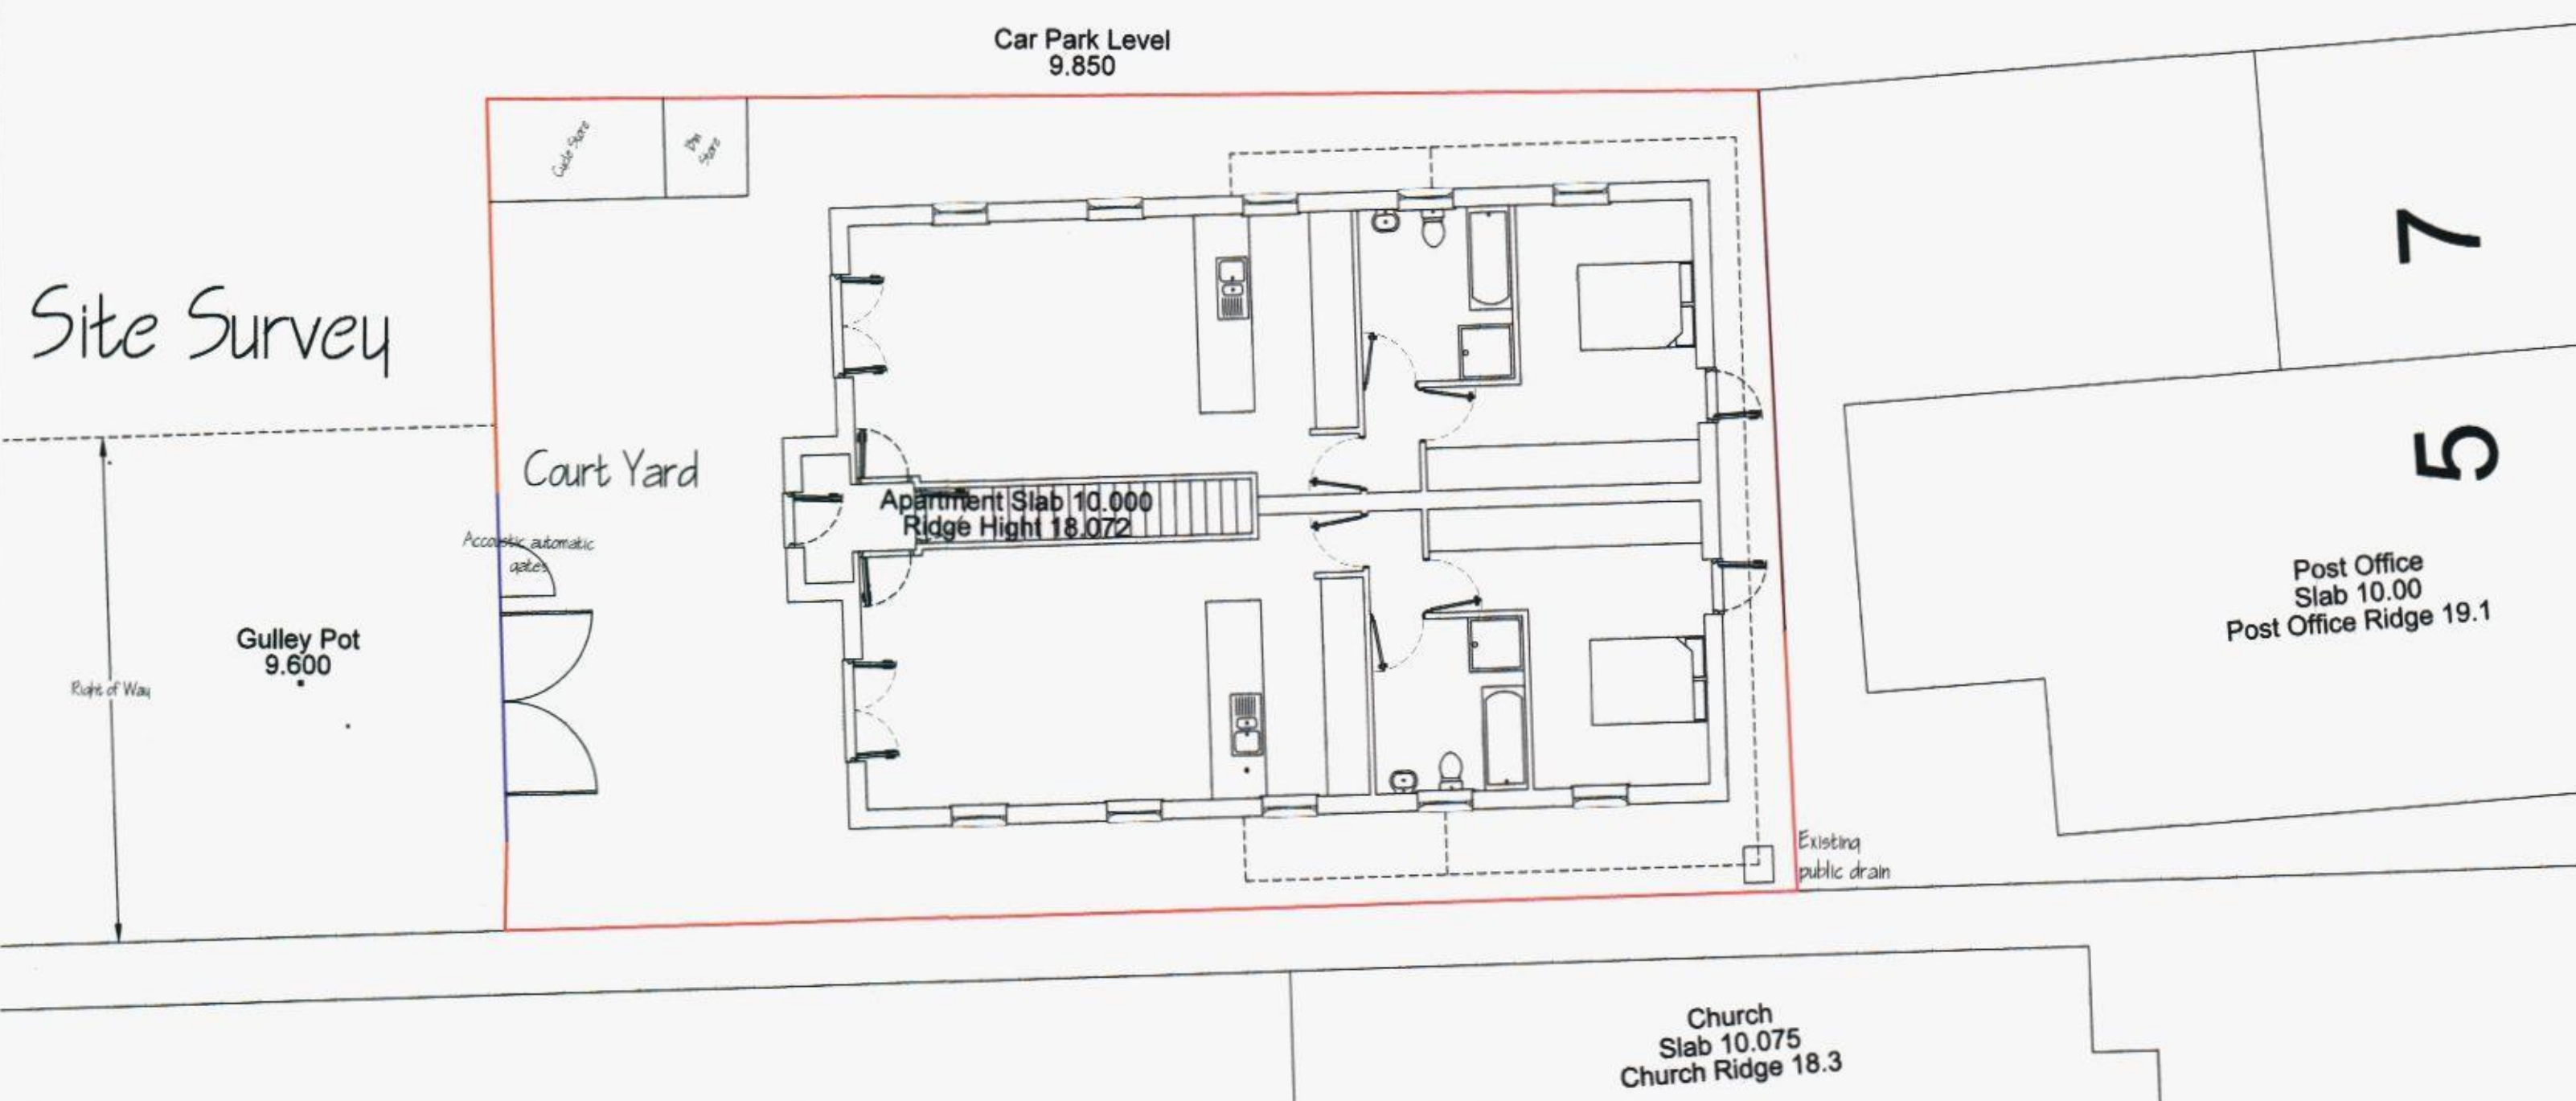

Proposed Front Elevation

client	Mr Mark Simmons
drawing title	4 No 1 bedroom holiday flats.
scheme	3 Elm Grove HAYLING ISLAND PO11 9EA
date	25th August 15
Drawing No. 5	Scale 1:100
drawn by	Simon R