


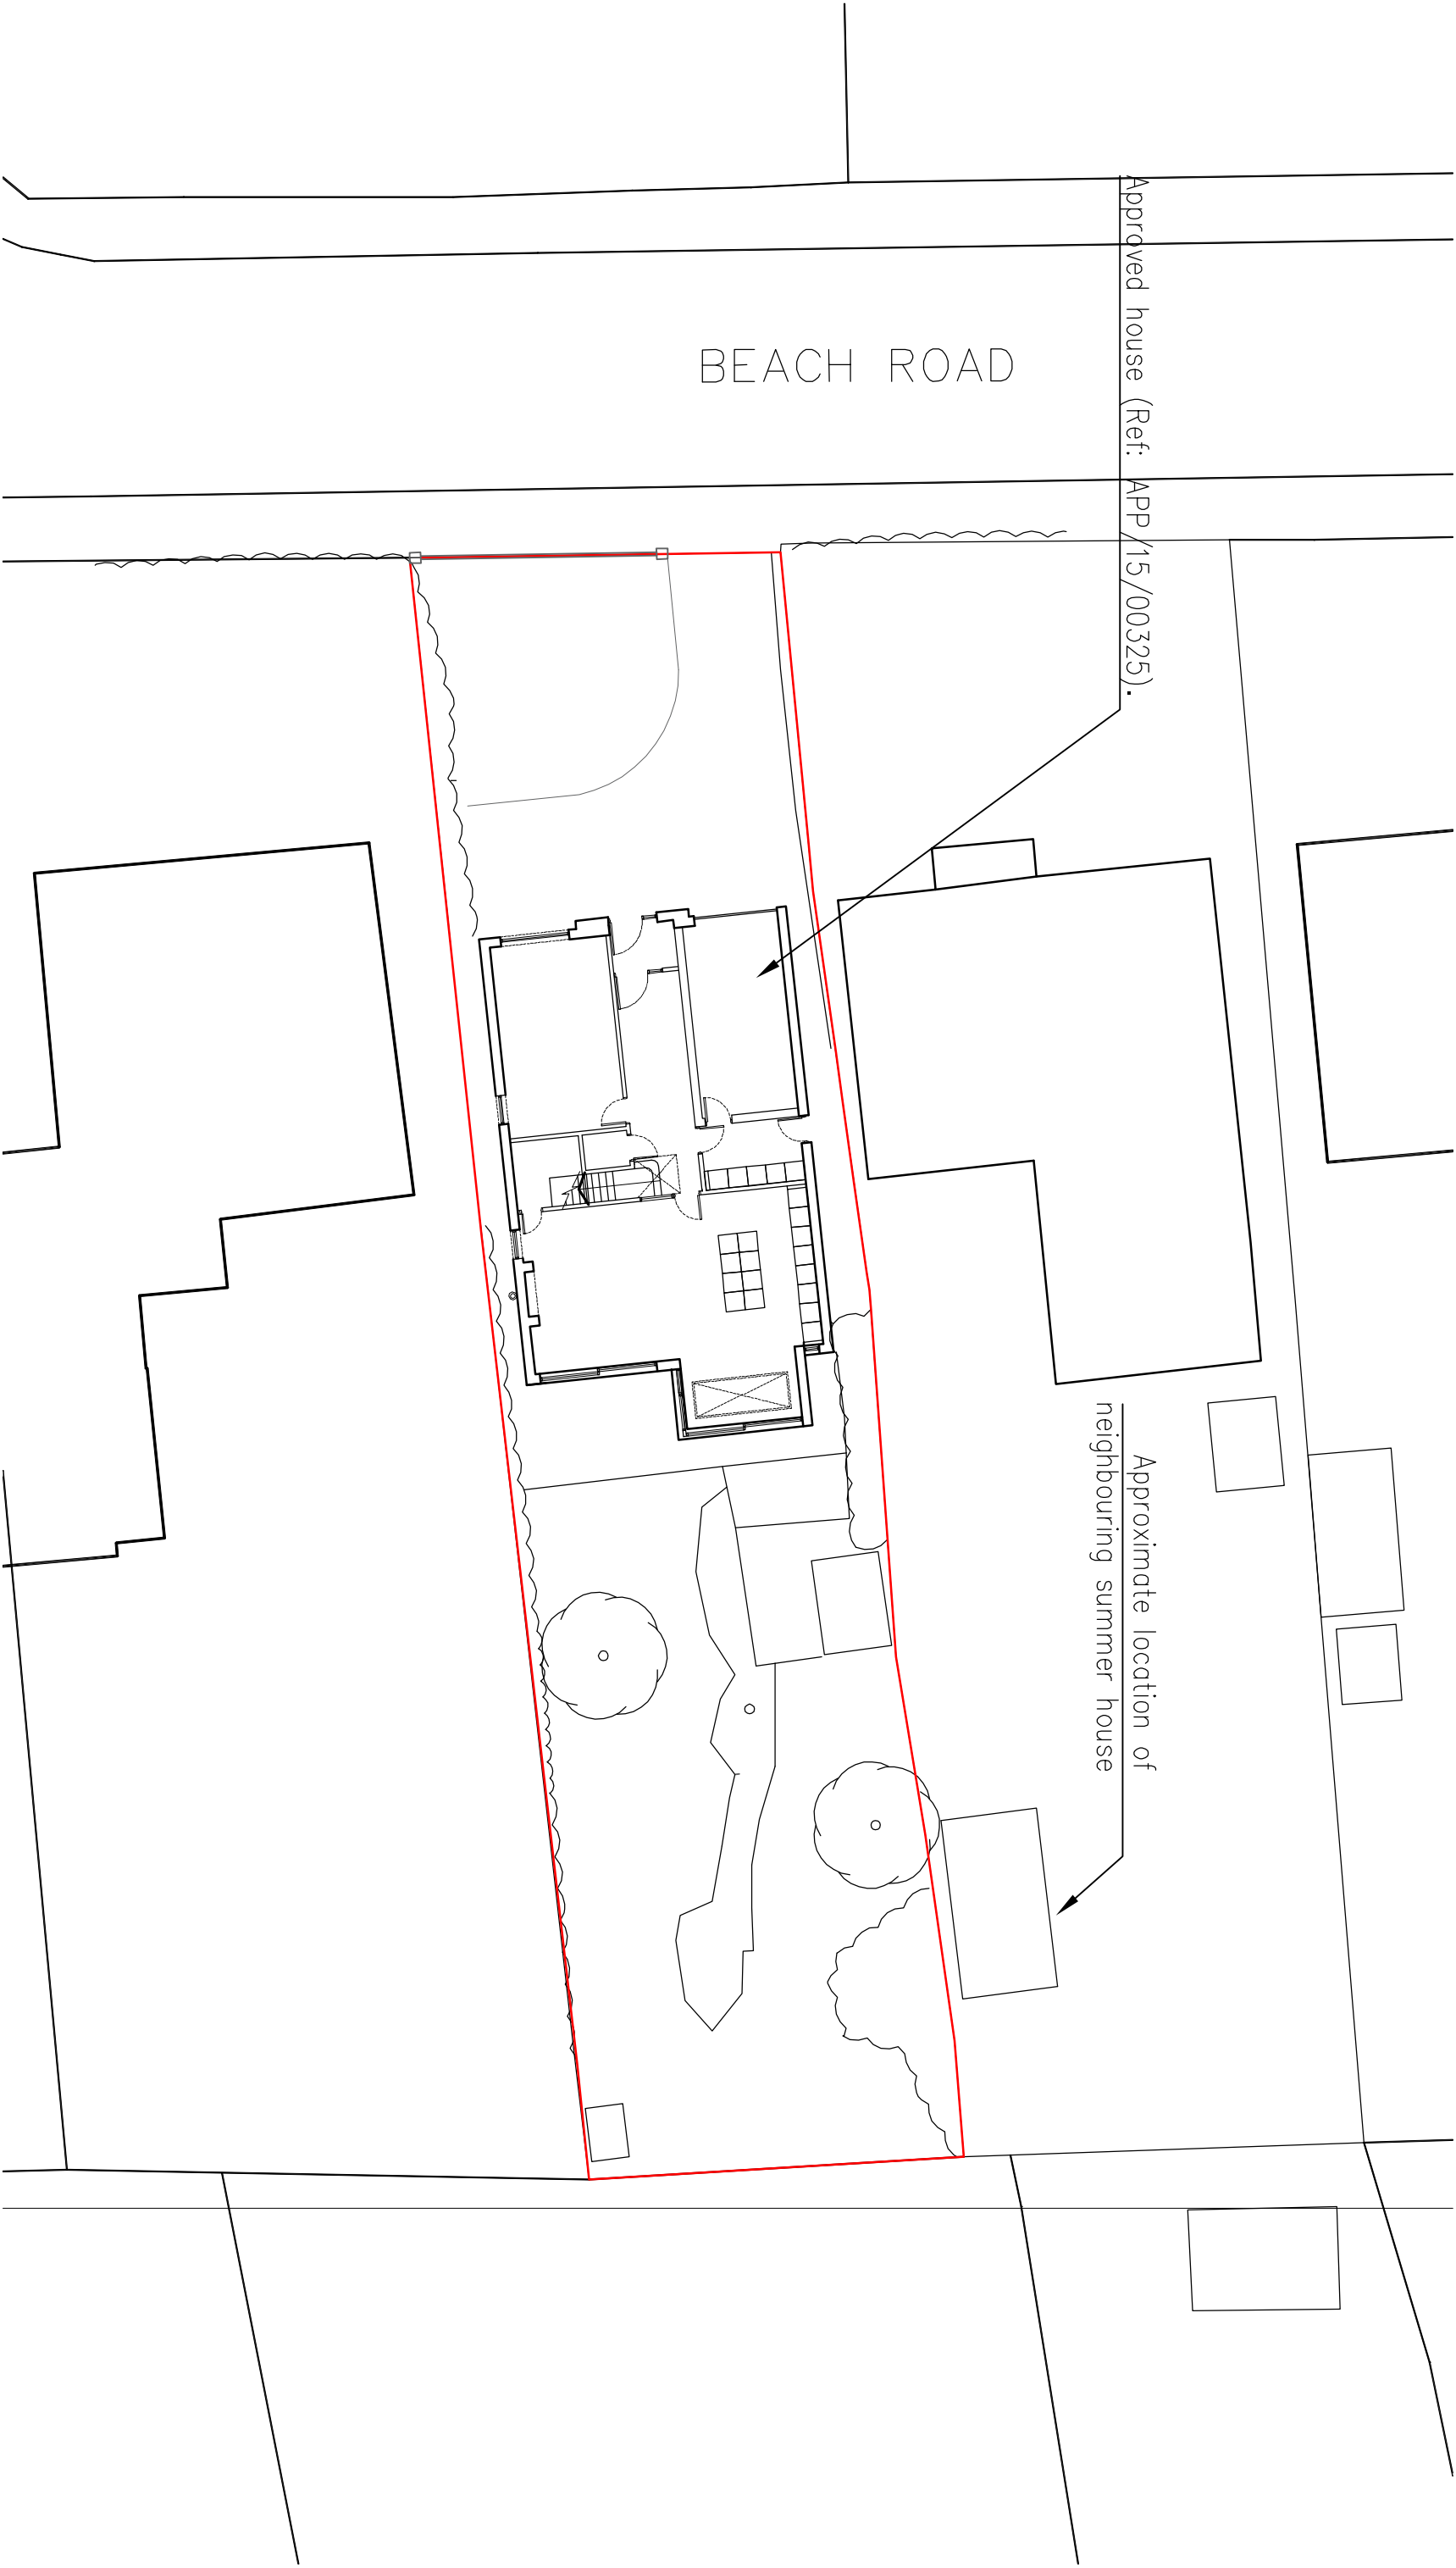

Notes

ALL DETAILS TO BE CHECKED AND APPROVED BY SPECIALIST CONTRACTOR AND INSTALLED IN STRICT ACCORDANCE WITH MANUFACTURERS DESIGN AND SPECIFICATION

Notes/revisions:

Rev	Date	Dwn	Chkd

PLANNING ISSUE			
Date:	August 2015	Client:	Mr J. Adams
Drawn:	JS	Project:	40 Beach Road, Emsworth
Check:		Title:	Approved House Site Plan
Scale:	1 : 200 @ A3	Dwgno:	14-347 D105
		Revision:	

Site as approved (Ref: APP/15/00325)

