



SUPERSEDED

EXISTING SOUTH WEST ELEVATION

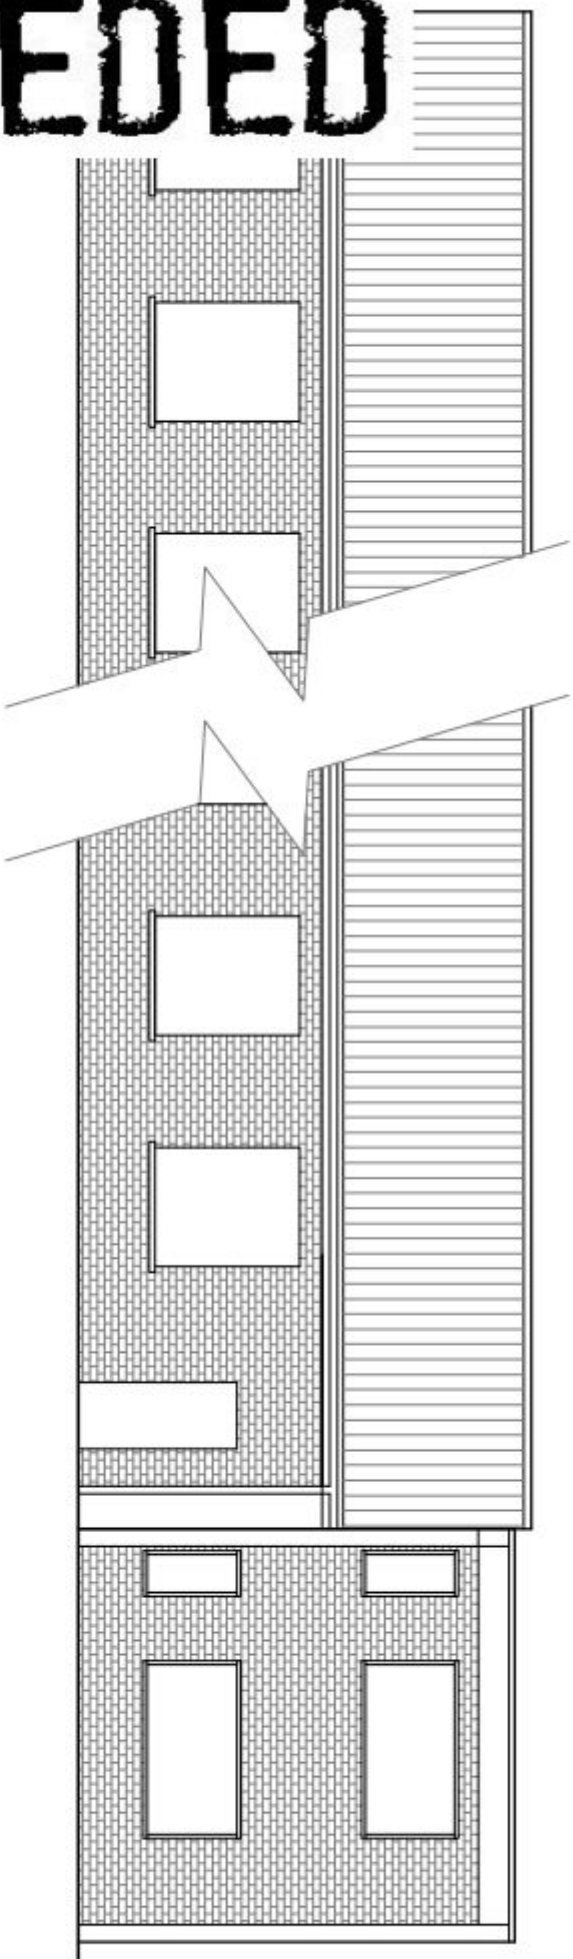

PROPOSED SOUTH WEST ELEVATION

0m 1m 2m 3m 4m 5m 6m 7m 8m 9m 10m

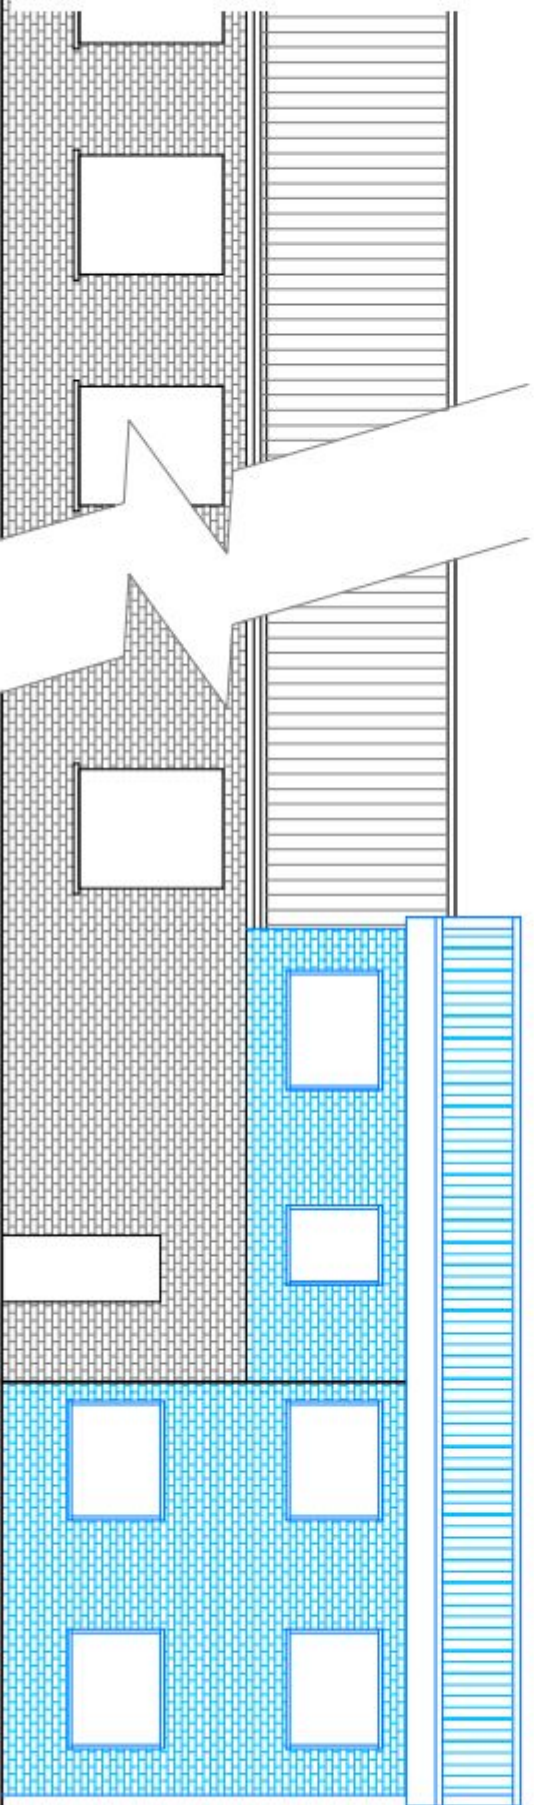

KAD NIGHT
ARCHITECTURAL
DESIGN
14 ARNSIDE ROAD
WATERLOOVILLE
021 127 127
021 127 127
021 127 127

NAME ACTION PUMPS

14 ARNSIDE ROAD
WATERLOOVILLE

EXISTING & PROPOSED SOUTH
WEST ELEVATIONS

Scale 1:100 @ A4

MAR 2015

KAD	09	A	EL	.
-----	----	---	----	---