




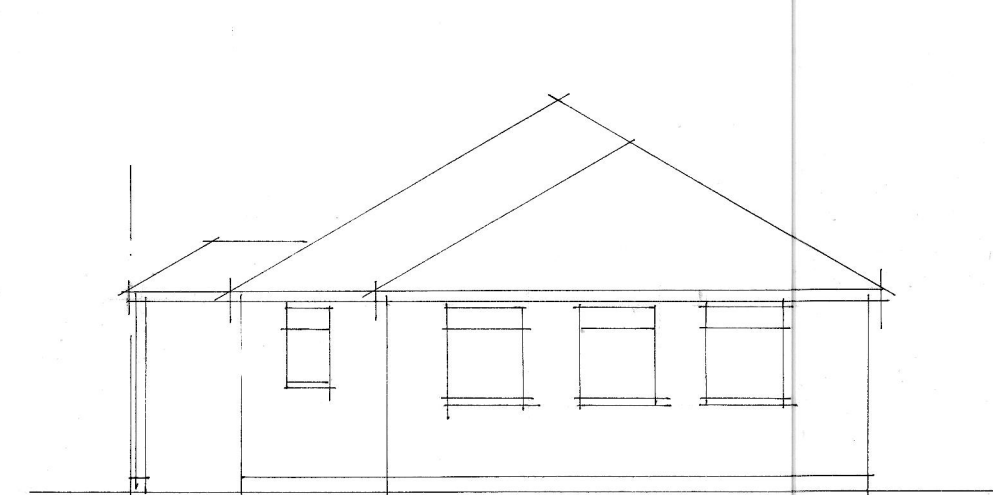

exist. rear.

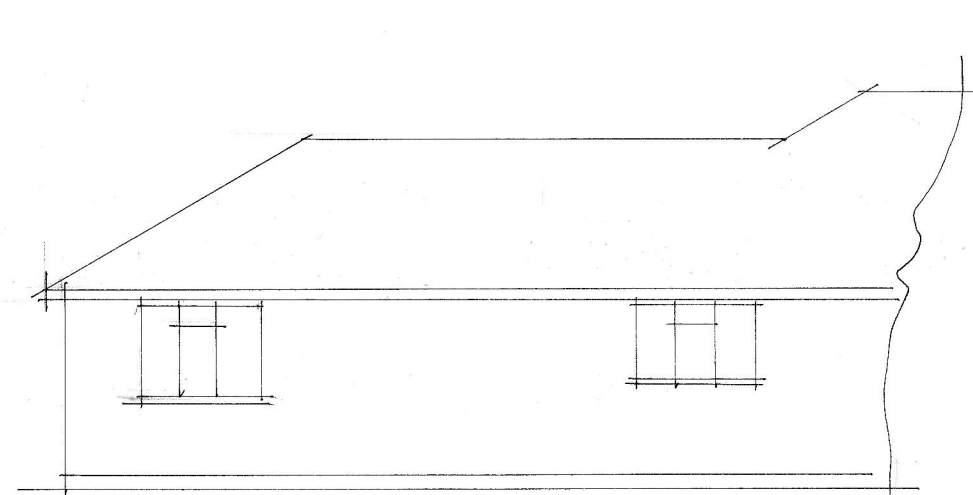


exist. side.

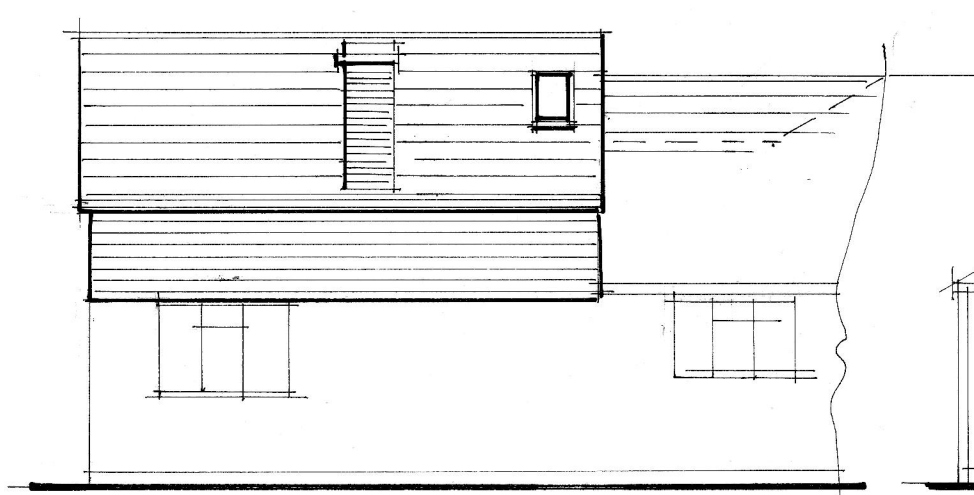


proposed side.




proposed rear.

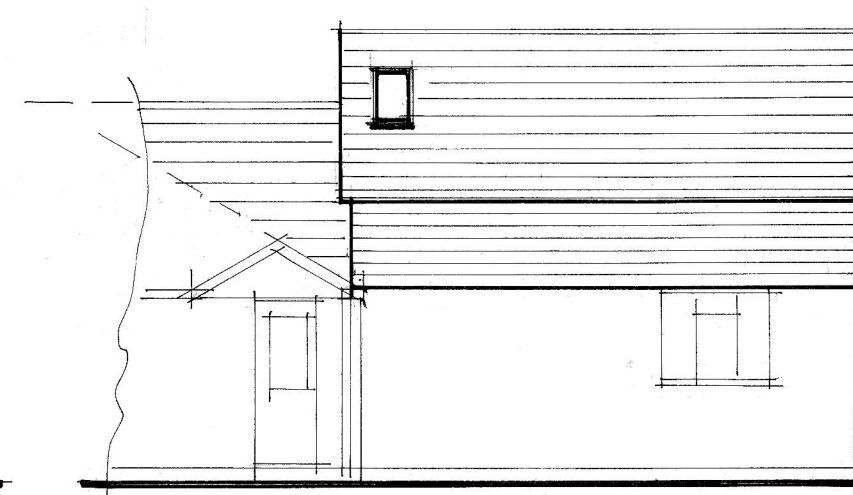


proposed side.

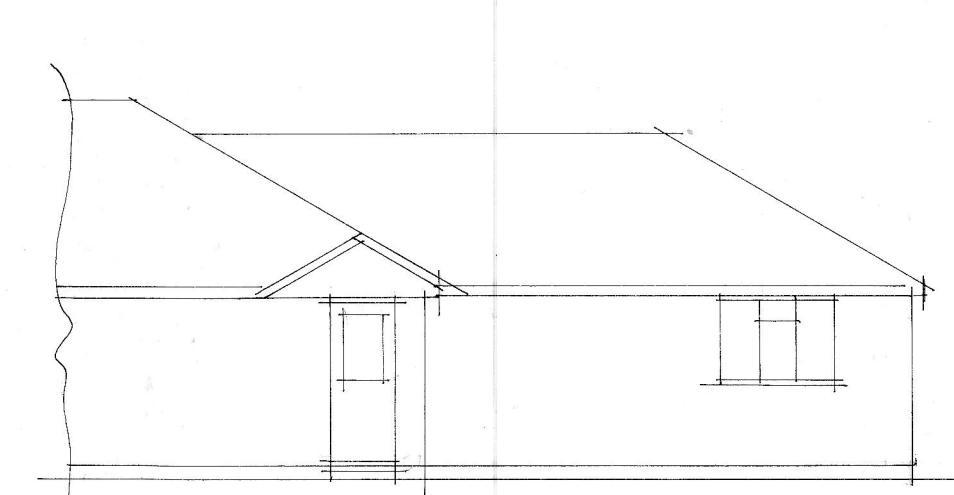


exist. side.

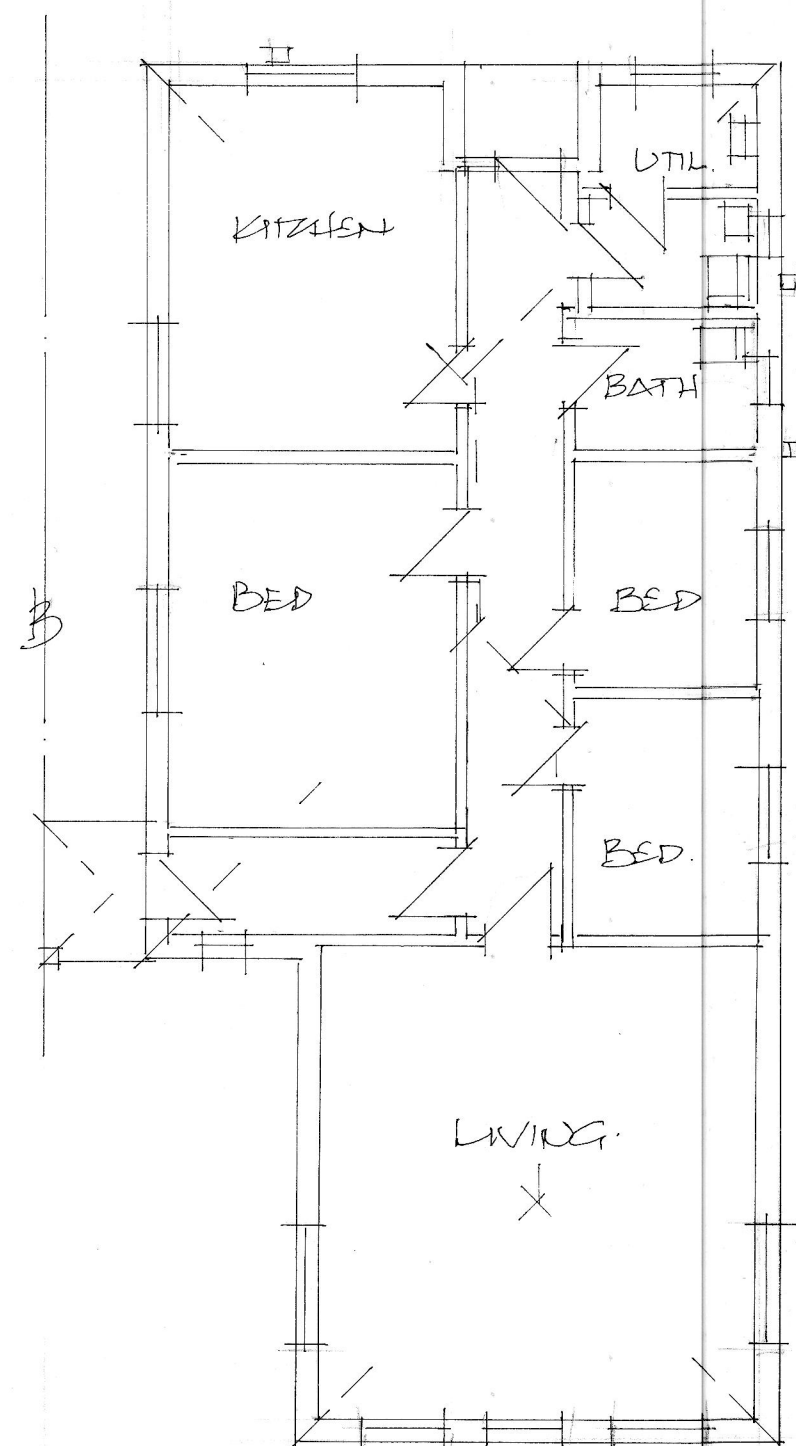

existing floor plan.

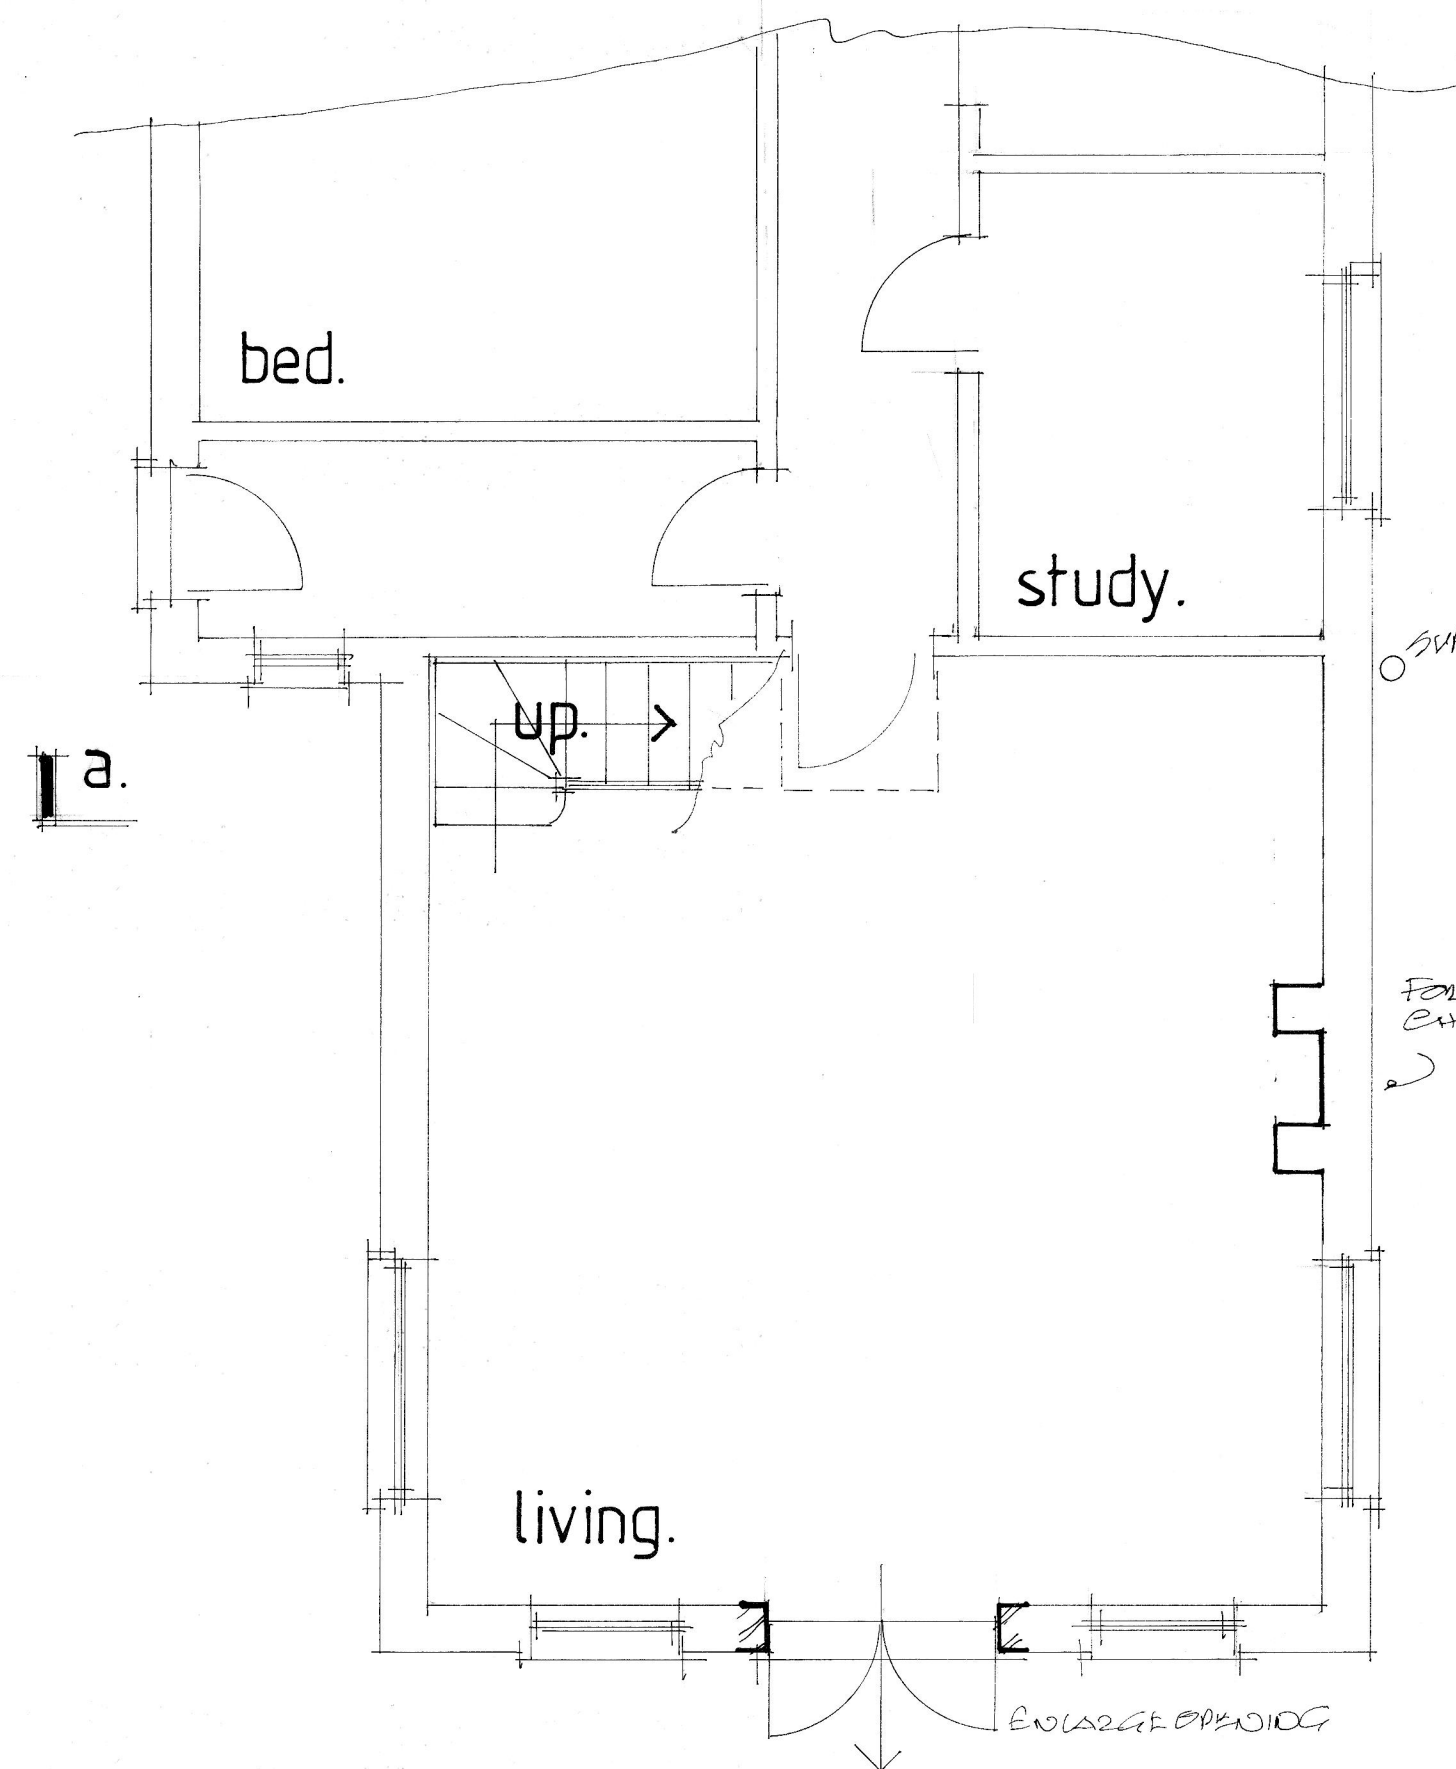


proposed g.f. plan.

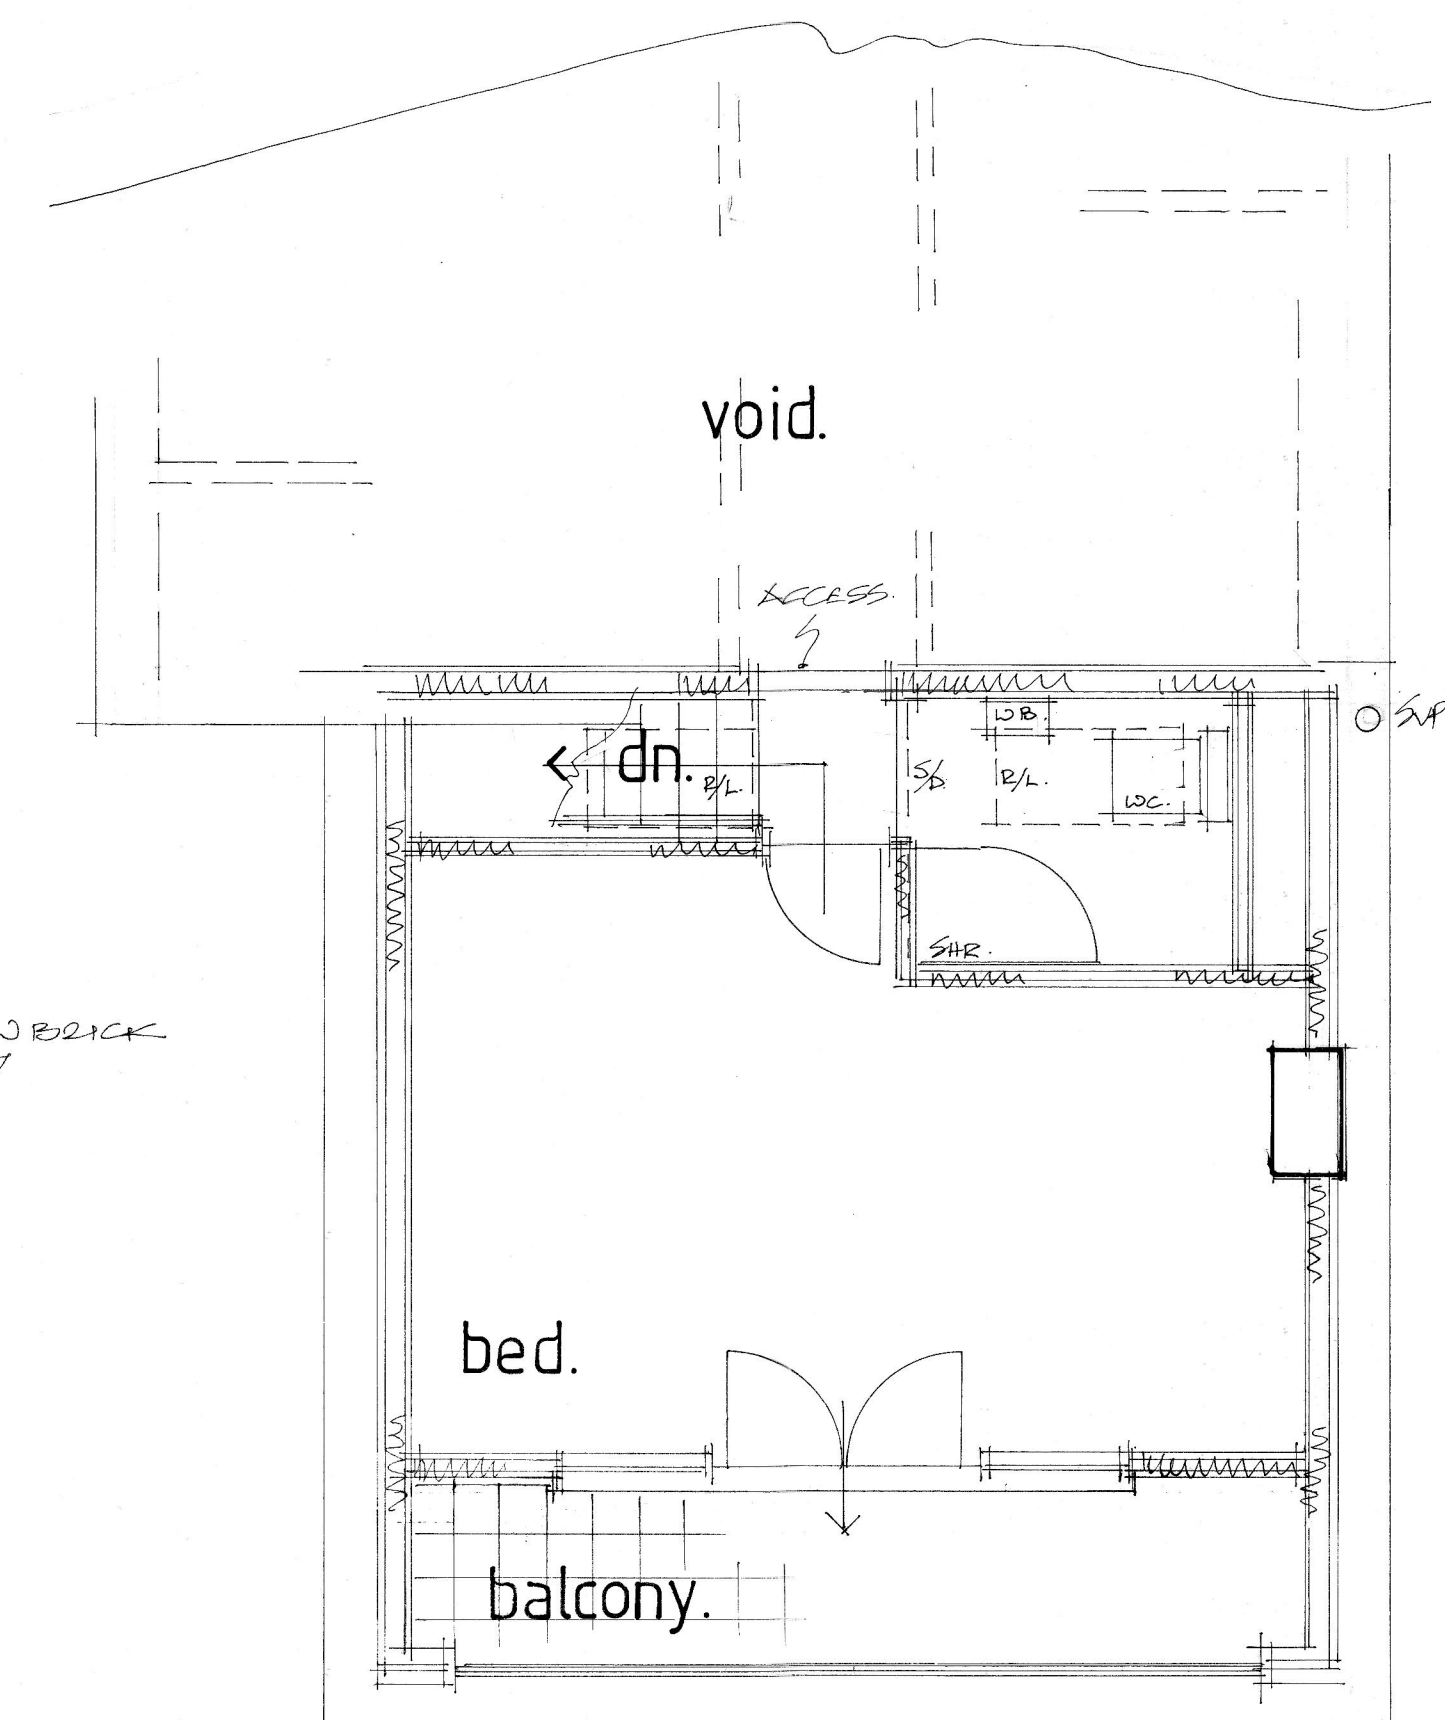


proposed ff. plan.


ROOF: TILES TO MATCH EXISTING.
WALLS: TIE HANGING ON
LIGHT WEIGHT TIMBER CONSTRUCTION
BRICK CHIMNEY.
GLASS & ST. STEEL BALUSTADING
TO BALCONY.
DOORS - UPVC.

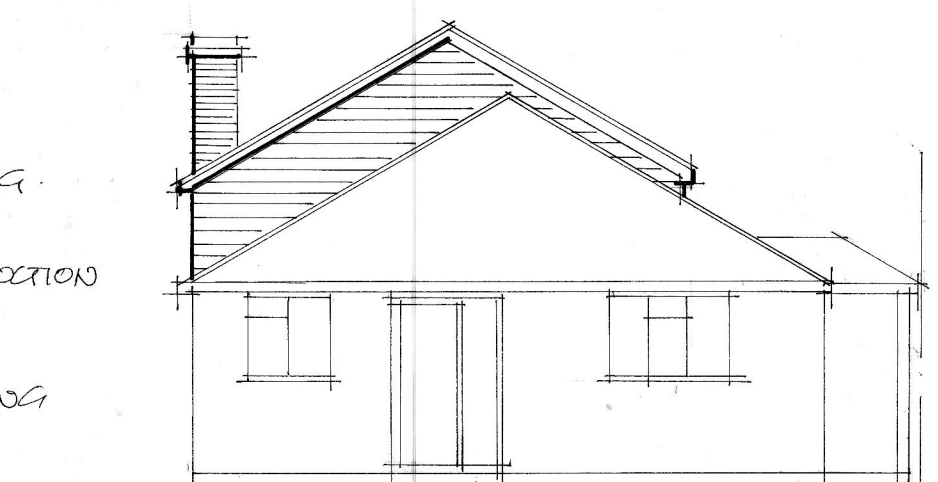

proposed front.

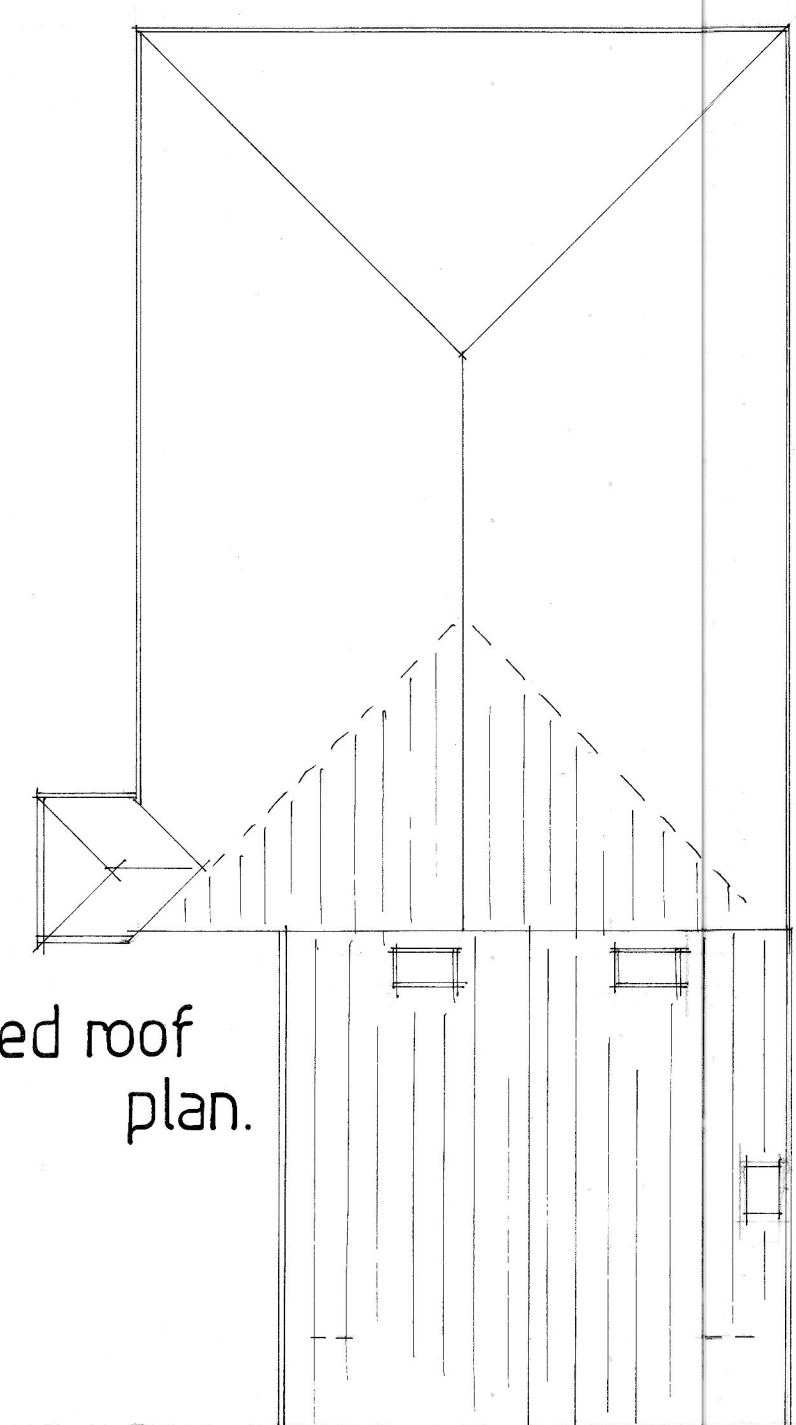

proposed roof plan.

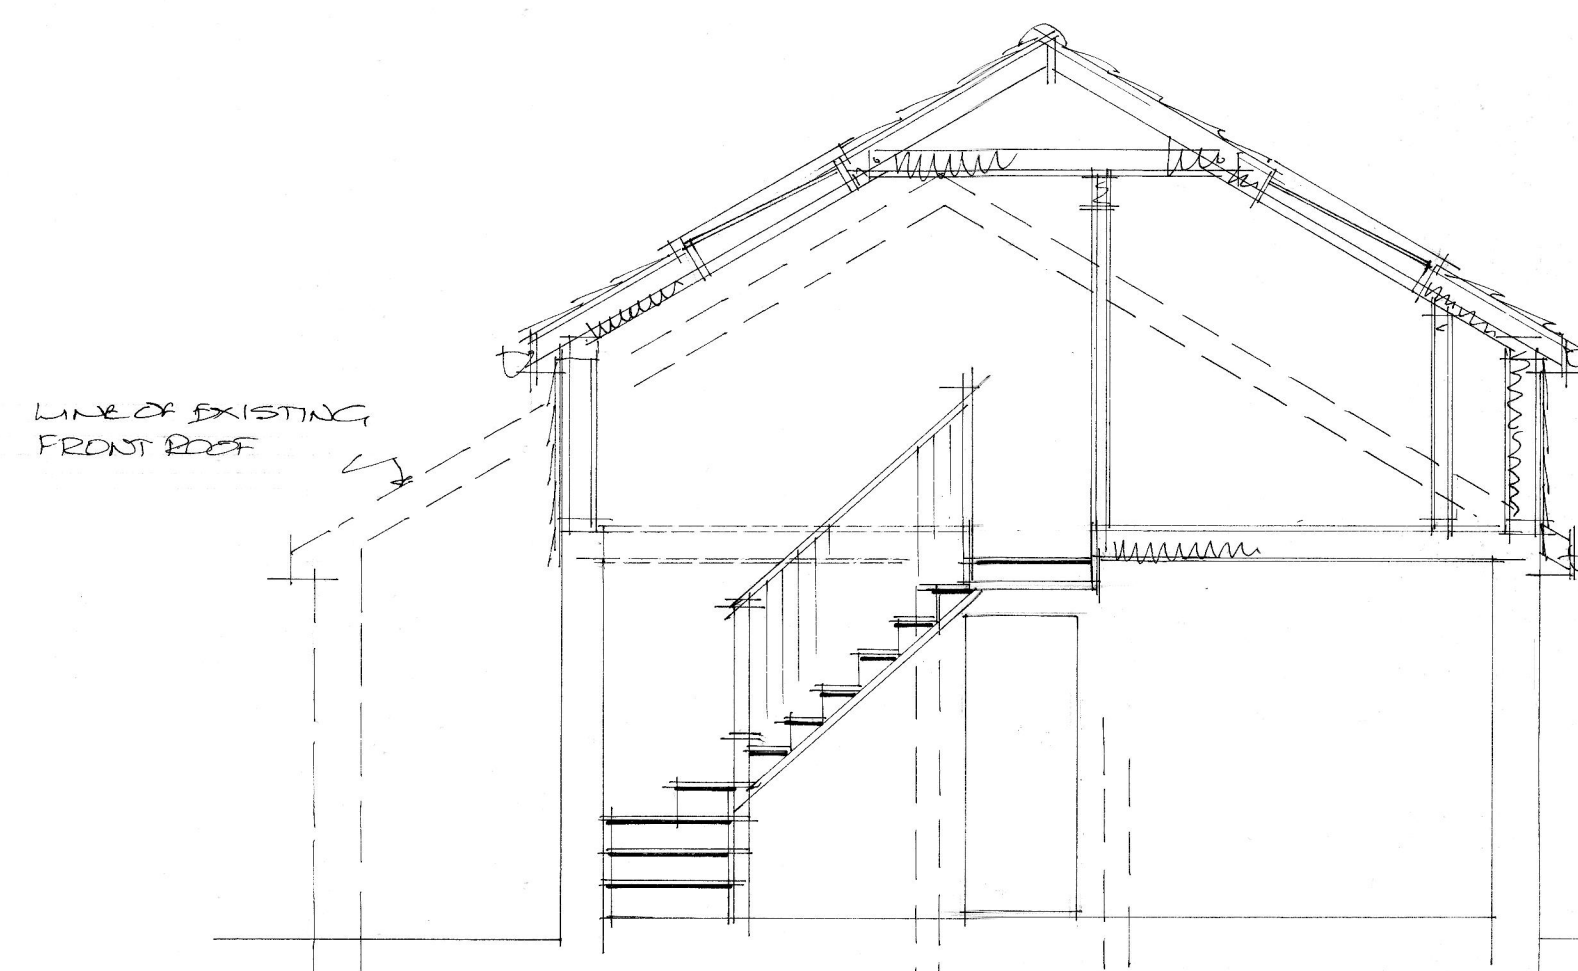

section a.a.

0 1 2 3 4 5 scale 1:50 m.
0 2 4 6 8 10 scale 1:100 m.

A	Date	Revision
© copyright		
THORNS-YOUNG ARCHITECTURAL		
THORNS-YOUNG LTD CHARTERED BUILDING CONSULTANTS 232 London Road, North End, Portsmouth PO2 9JQ Tel: (023) 9267 2883 Fax: (023) 9266 3457 Website: www.thornsyong.co.uk		
Client		
MR & MRS P. KITTO		
Job Title		
200 SOUTHWOOD ROAD HAYLING ISLAND.		
Drawing Title		
PROPOSED FIRST FLOOR EXTENSION.		
Scale 1:100 & 1:50 AT A1.		
Date JUNE 15 Drawn by BT.		
Orig. No.	Rev.	
8102.15.		