


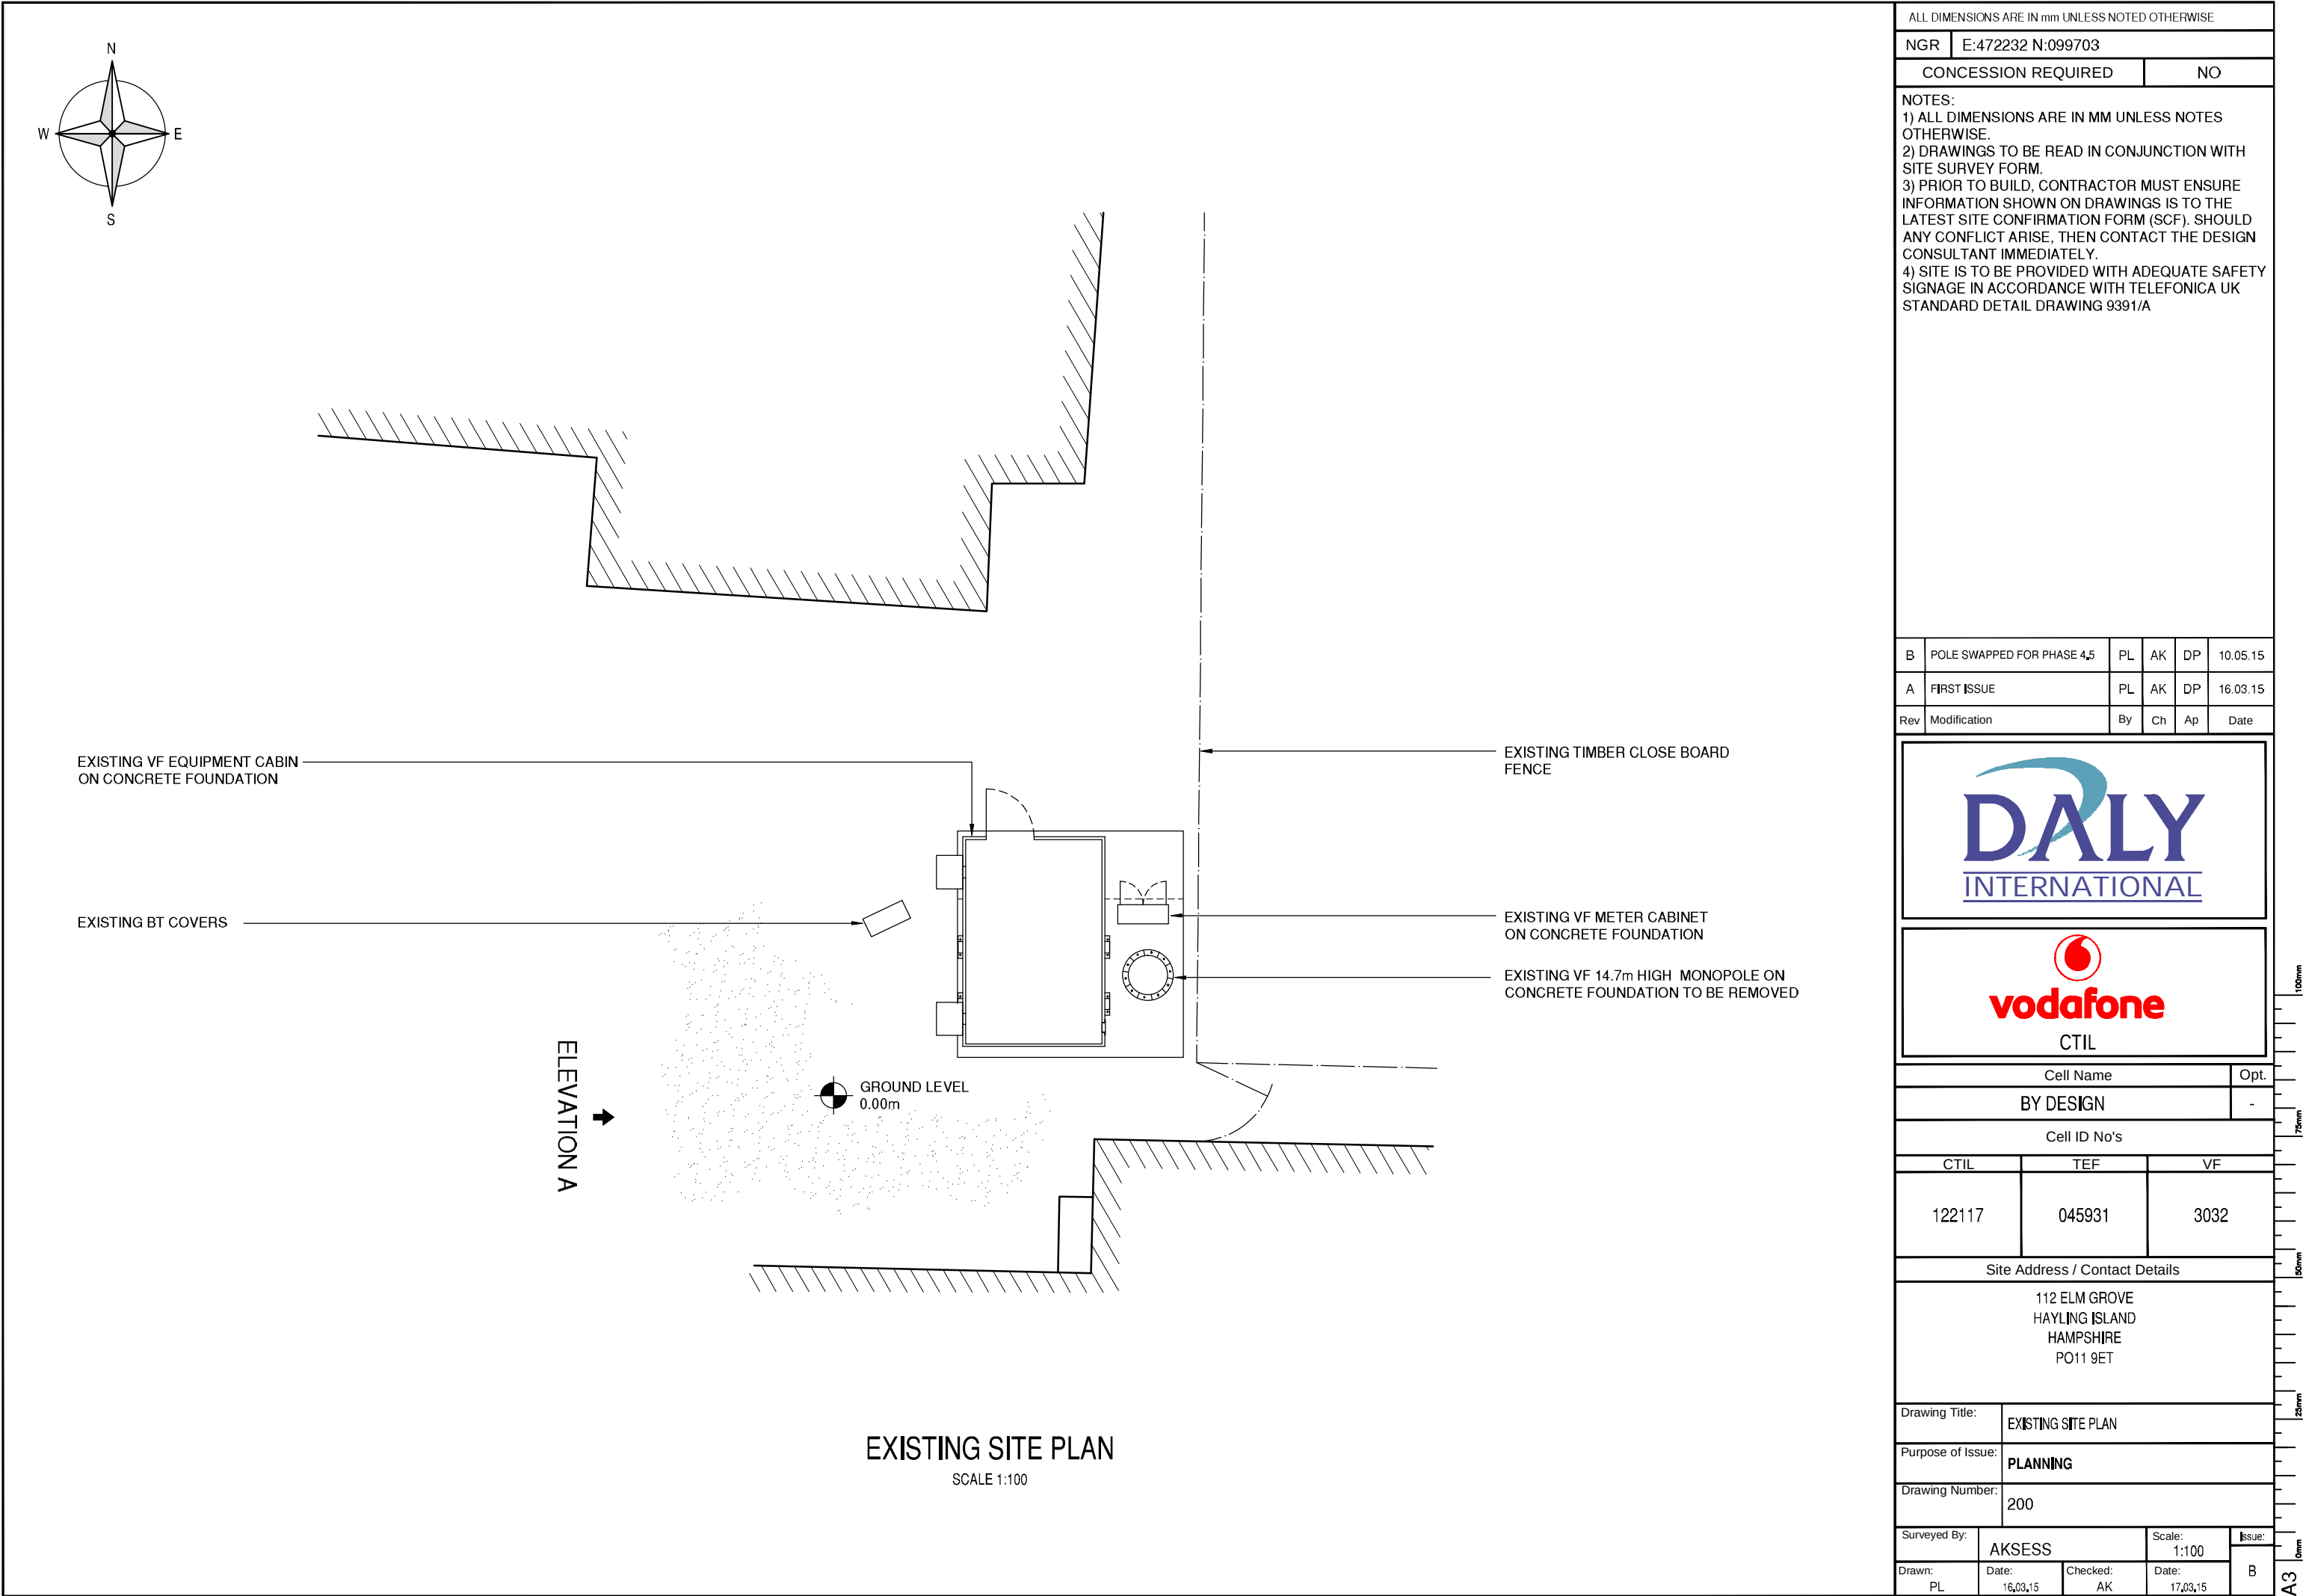

ALL DIMENSIONS ARE IN mm UNLESS NOTED OTHERWISE

NGR


E:472232 N:099703

CONCESSION REQUIRED

NO

NOTES:
1) ALL DIMENSIONS ARE IN MM UNLESS NOTES OTHERWISE.
2) DRAWINGS TO BE READ IN CONJUNCTION WITH SITE SURVEY FORM.
3) PRIOR TO BUILD, CONTRACTOR MUST ENSURE INFORMATION SHOWN ON DRAWINGS IS TO THE LATEST SITE CONFIRMATION FORM (SCF). SHOULD ANY CONFLICT ARISE, THEN CONTACT THE DESIGN CONSULTANT IMMEDIATELY.
4) SITE IS TO BE PROVIDED WITH ADEQUATE SAFETY SIGNAGE IN ACCORDANCE WITH TELEFONICA UK STANDARD DETAIL DRAWING 9391/A

B	POLE SWAPPED FOR PHASE 4,5	PL	AK	DP	10.05.15
A	FIRST ISSUE	PL	AK	DP	16.03.15
Rev	Modification	By	Ch	Ap	Date

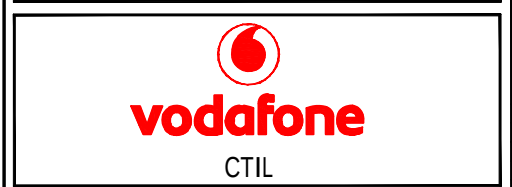

Cell Name	Opt.
BY DESIGN	-

Cell ID No's		
CTIL	TEF	VF
122117	045931	3032

Site Address / Contact Details		
112 ELM GROVE HAYLING ISLAND HAMPSHIRE PO11 9ET		

Drawing Title:	EXISTING SITE PLAN				
Purpose of Issue:	PLANNING				
Drawing Number:	200				
Surveyed By:	AKSESS		Scale: 1:100	Issue: B	
Drawn: PL	Date: 16.03.15	Checked: AK	Date: 17.03.15		

100mm
75mm
50mm
25mm
0mm
A3