

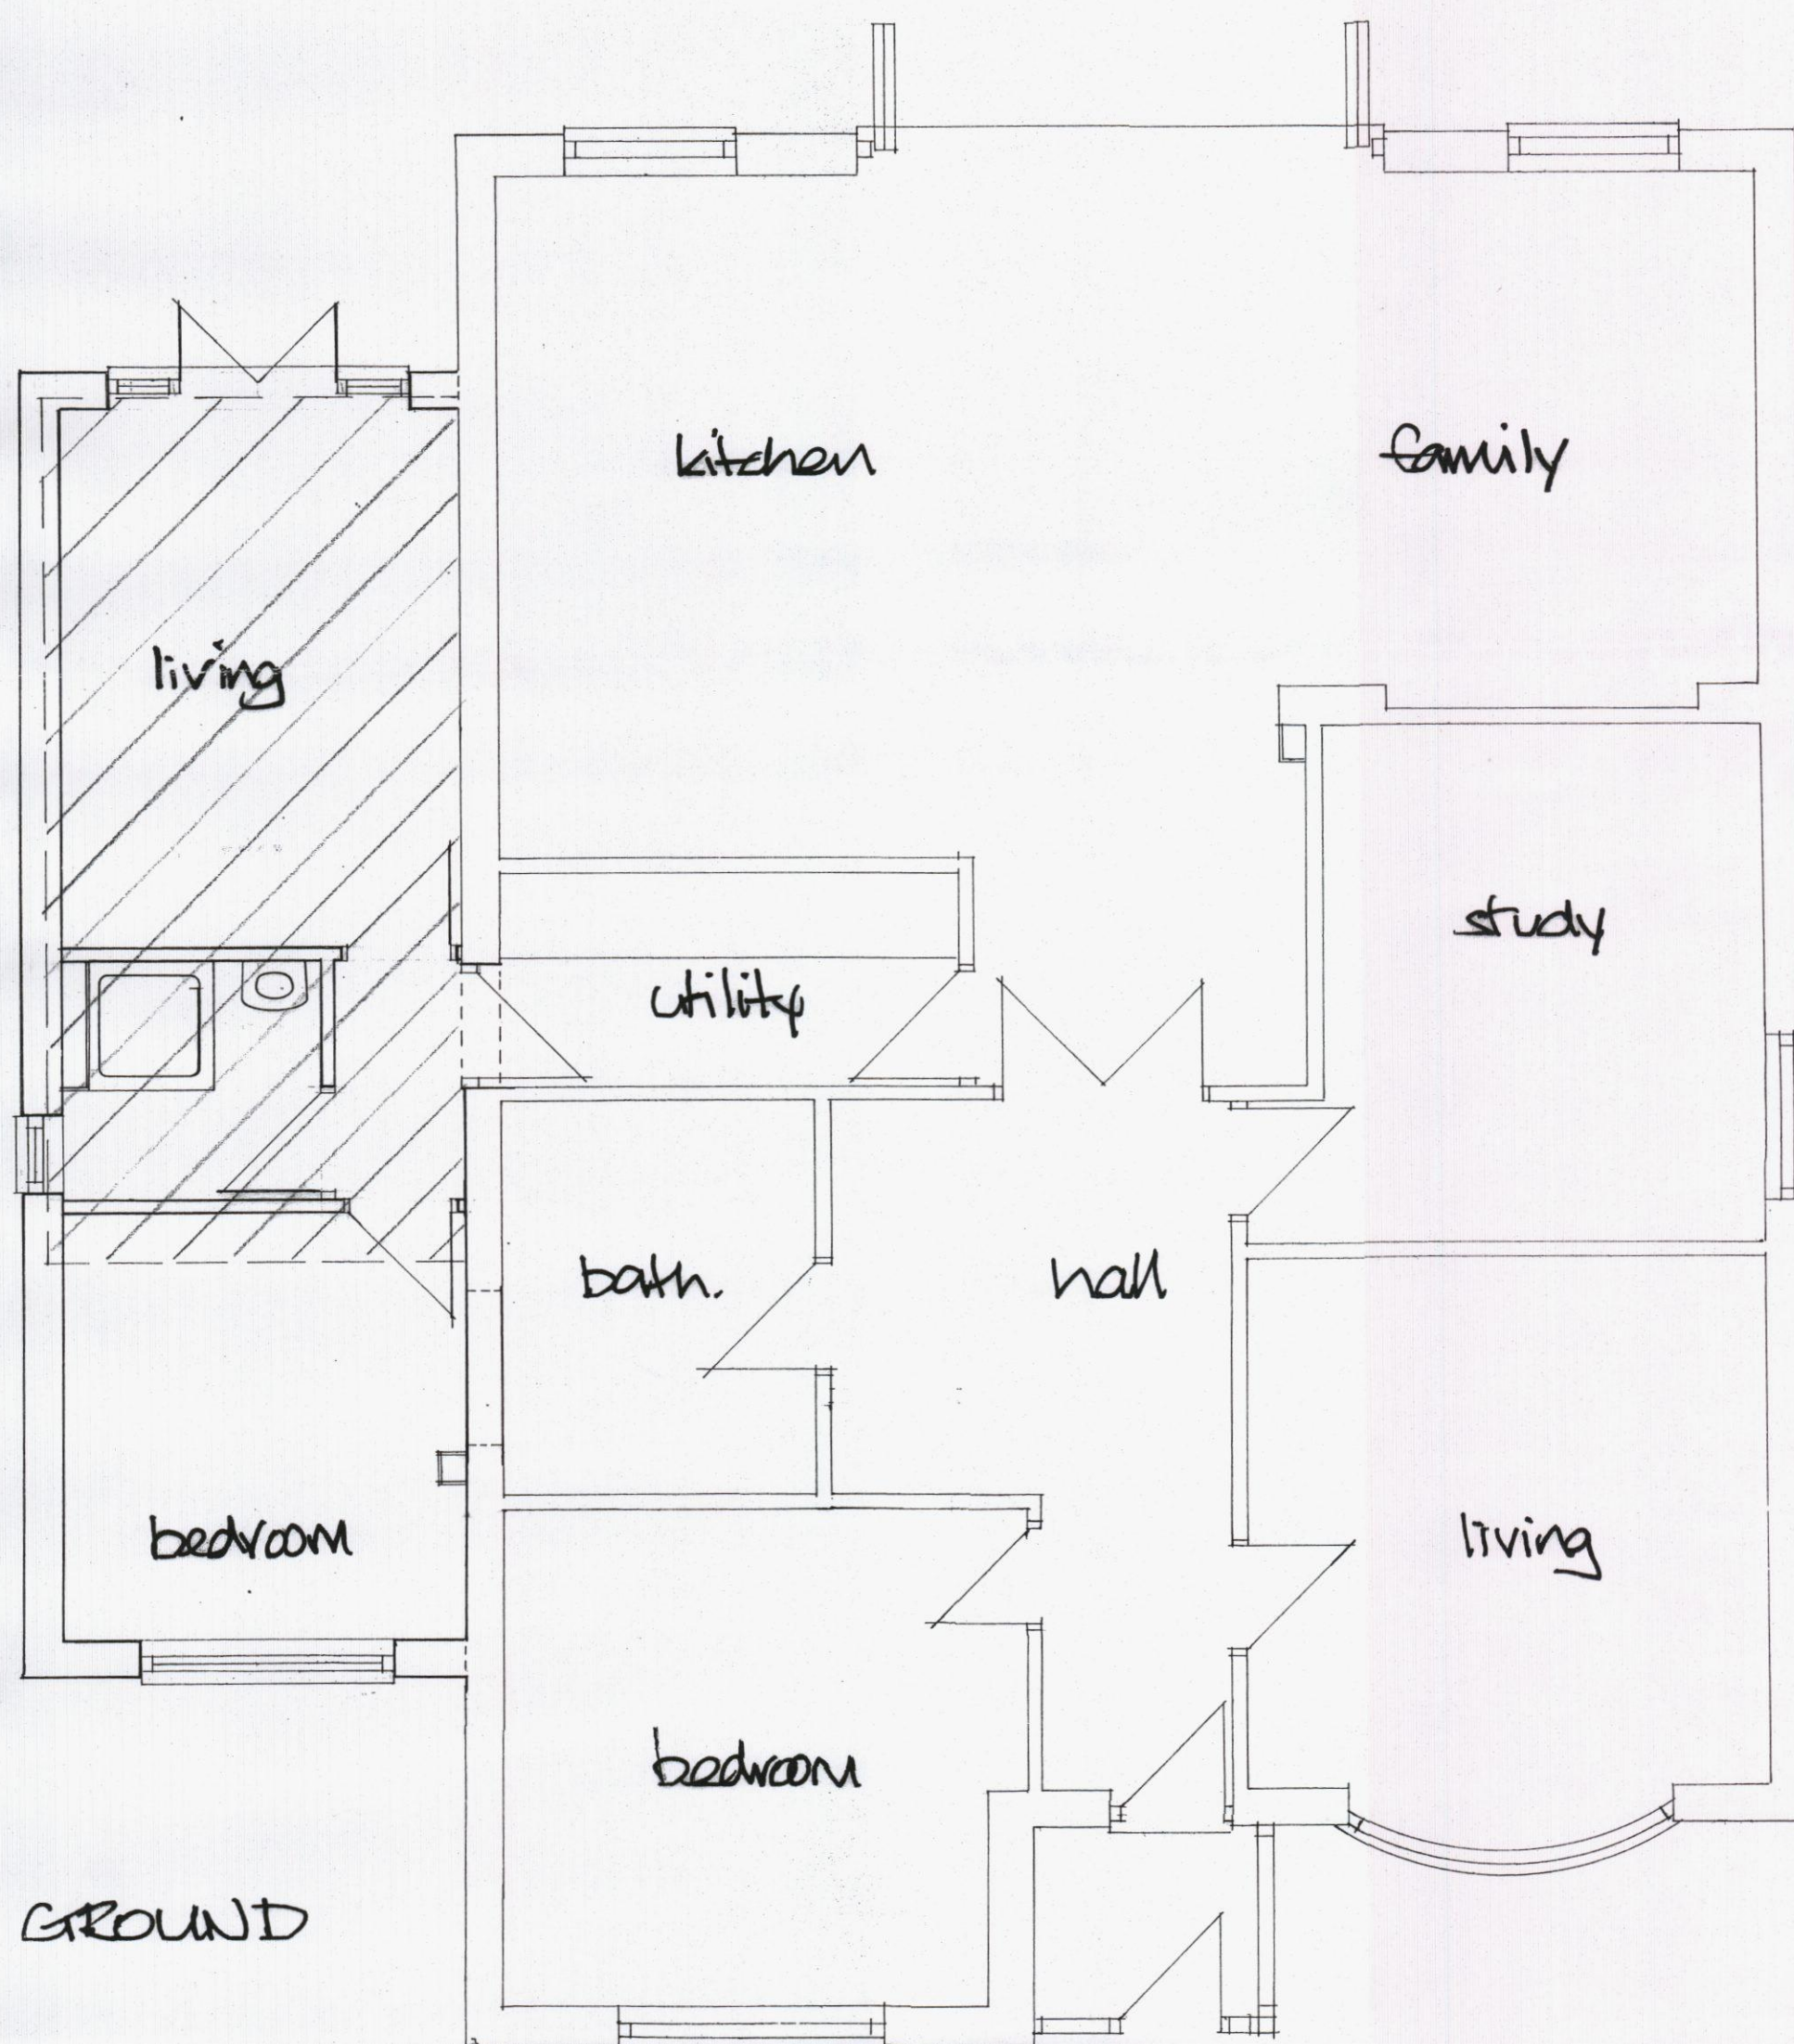


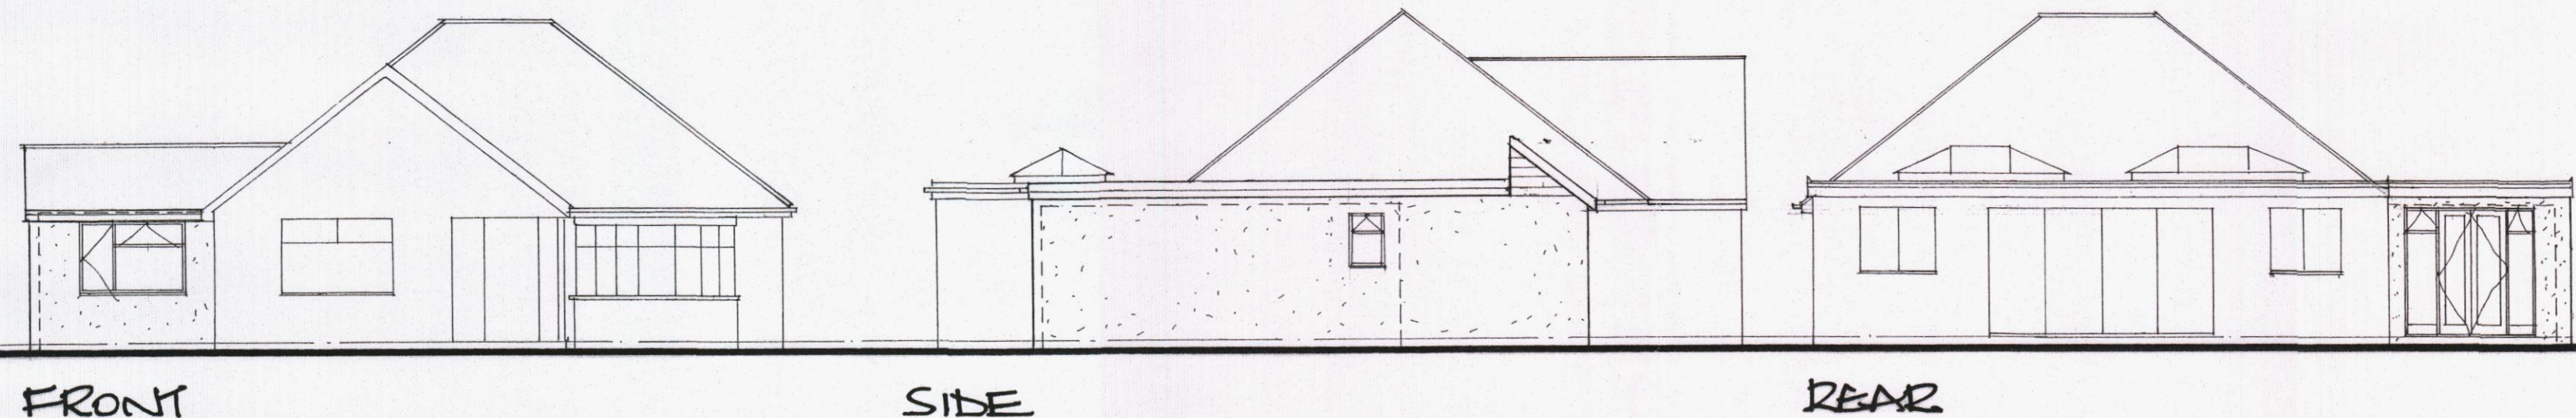

SITE PLAN
Scale 1:500

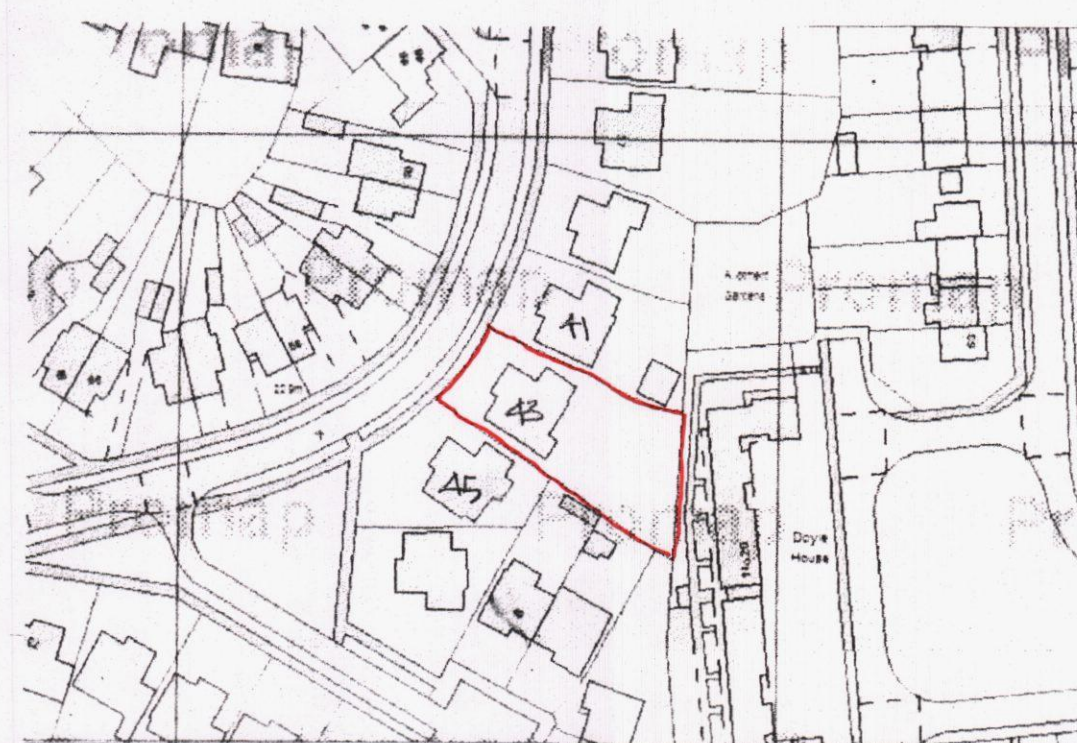

LOCATION PLAN Scale 1:1250 CB UC 100046326

DEREK TREAGUS ASSOCIATES ARCHITECTURAL SERVICES No3-The Townhouse, 20 Nelson Road, Southsea, Hampshire PO5 2AS Tel: 07956 624094 Email: derek.treagus@ntlworld.com	
Project	SIDE EXTENSION/ANNEXE AT 43 LITTLE PARK AVENUE, BEDHAMPTON, HAMPSHIRE.
Client	Mr & Mrs J Martin
Subject	Planning Drawing
Date: Jan 2015	Scale: 1:50, 1:100 @ A2
Rev:	Drg. No. 14/388/01
- Copyright reserved. - All dimensions are to be site confirmed and should not be scaled unless for Planning purposes. - Verify all queries with the office.	