
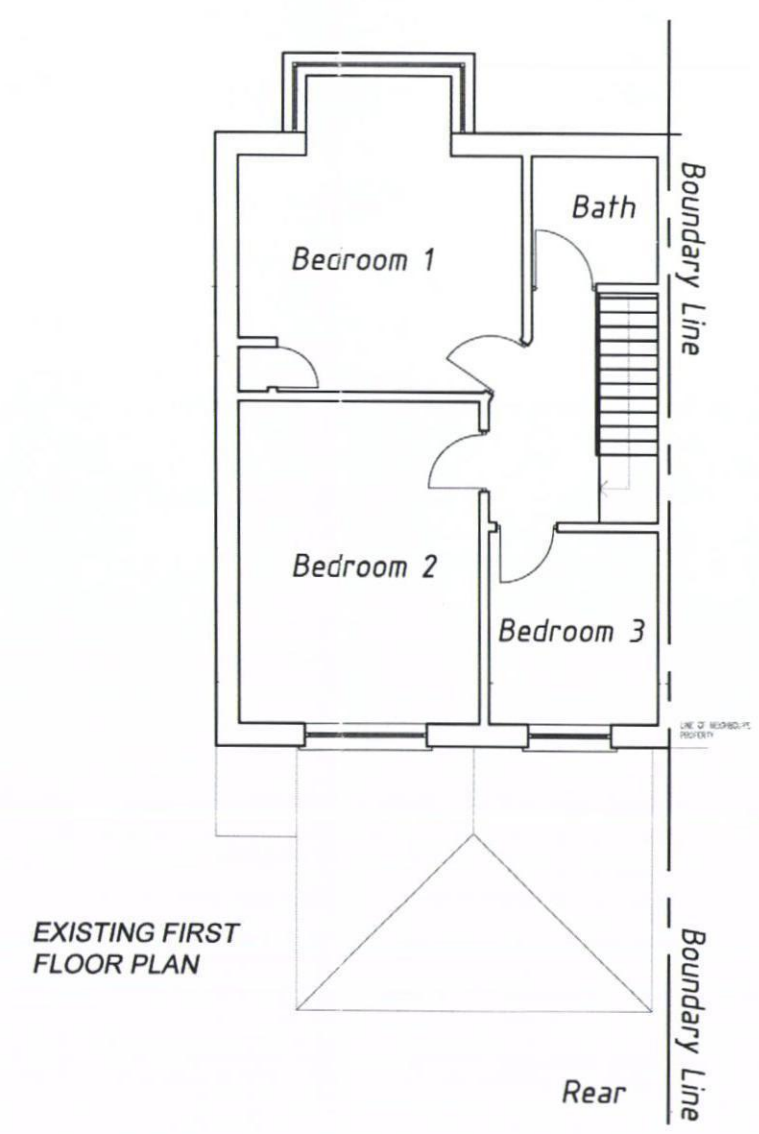


All dimensions to be checked on site prior to commencement of any construction works. Figured dimensions are to be used in preference to scaled dimensions.

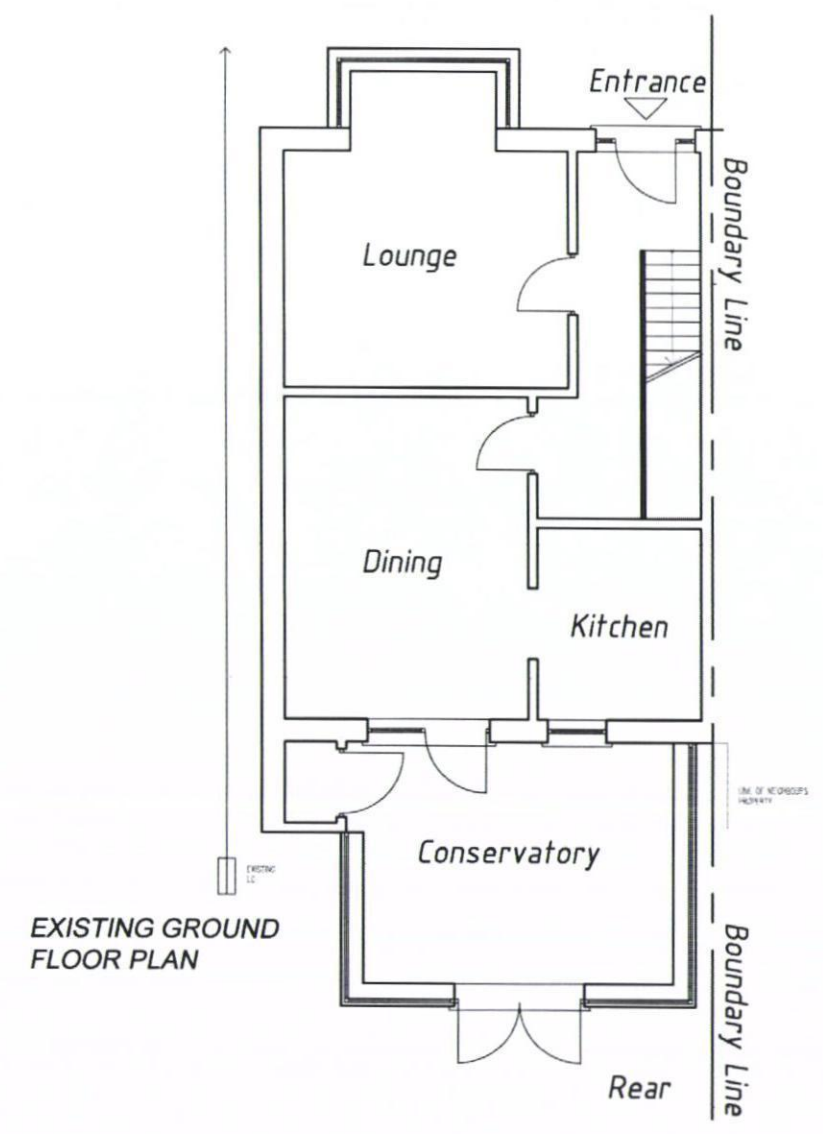

HAVANT BOROUGH COUNCIL
01 APR 2015
RECEIVED

Project: PROPOSED REAR EXTENSION 73 HULBERT ROAD HAVANT PO9 3TG			
Drawing Title: Existing Floor Plans And Elevations			
Drawn By: G.G.	Date: 20/03/15	Revision: A	Scale: 1:100
PLANNING			