


PHYSICAL SCALE IN METERS @ 1:100

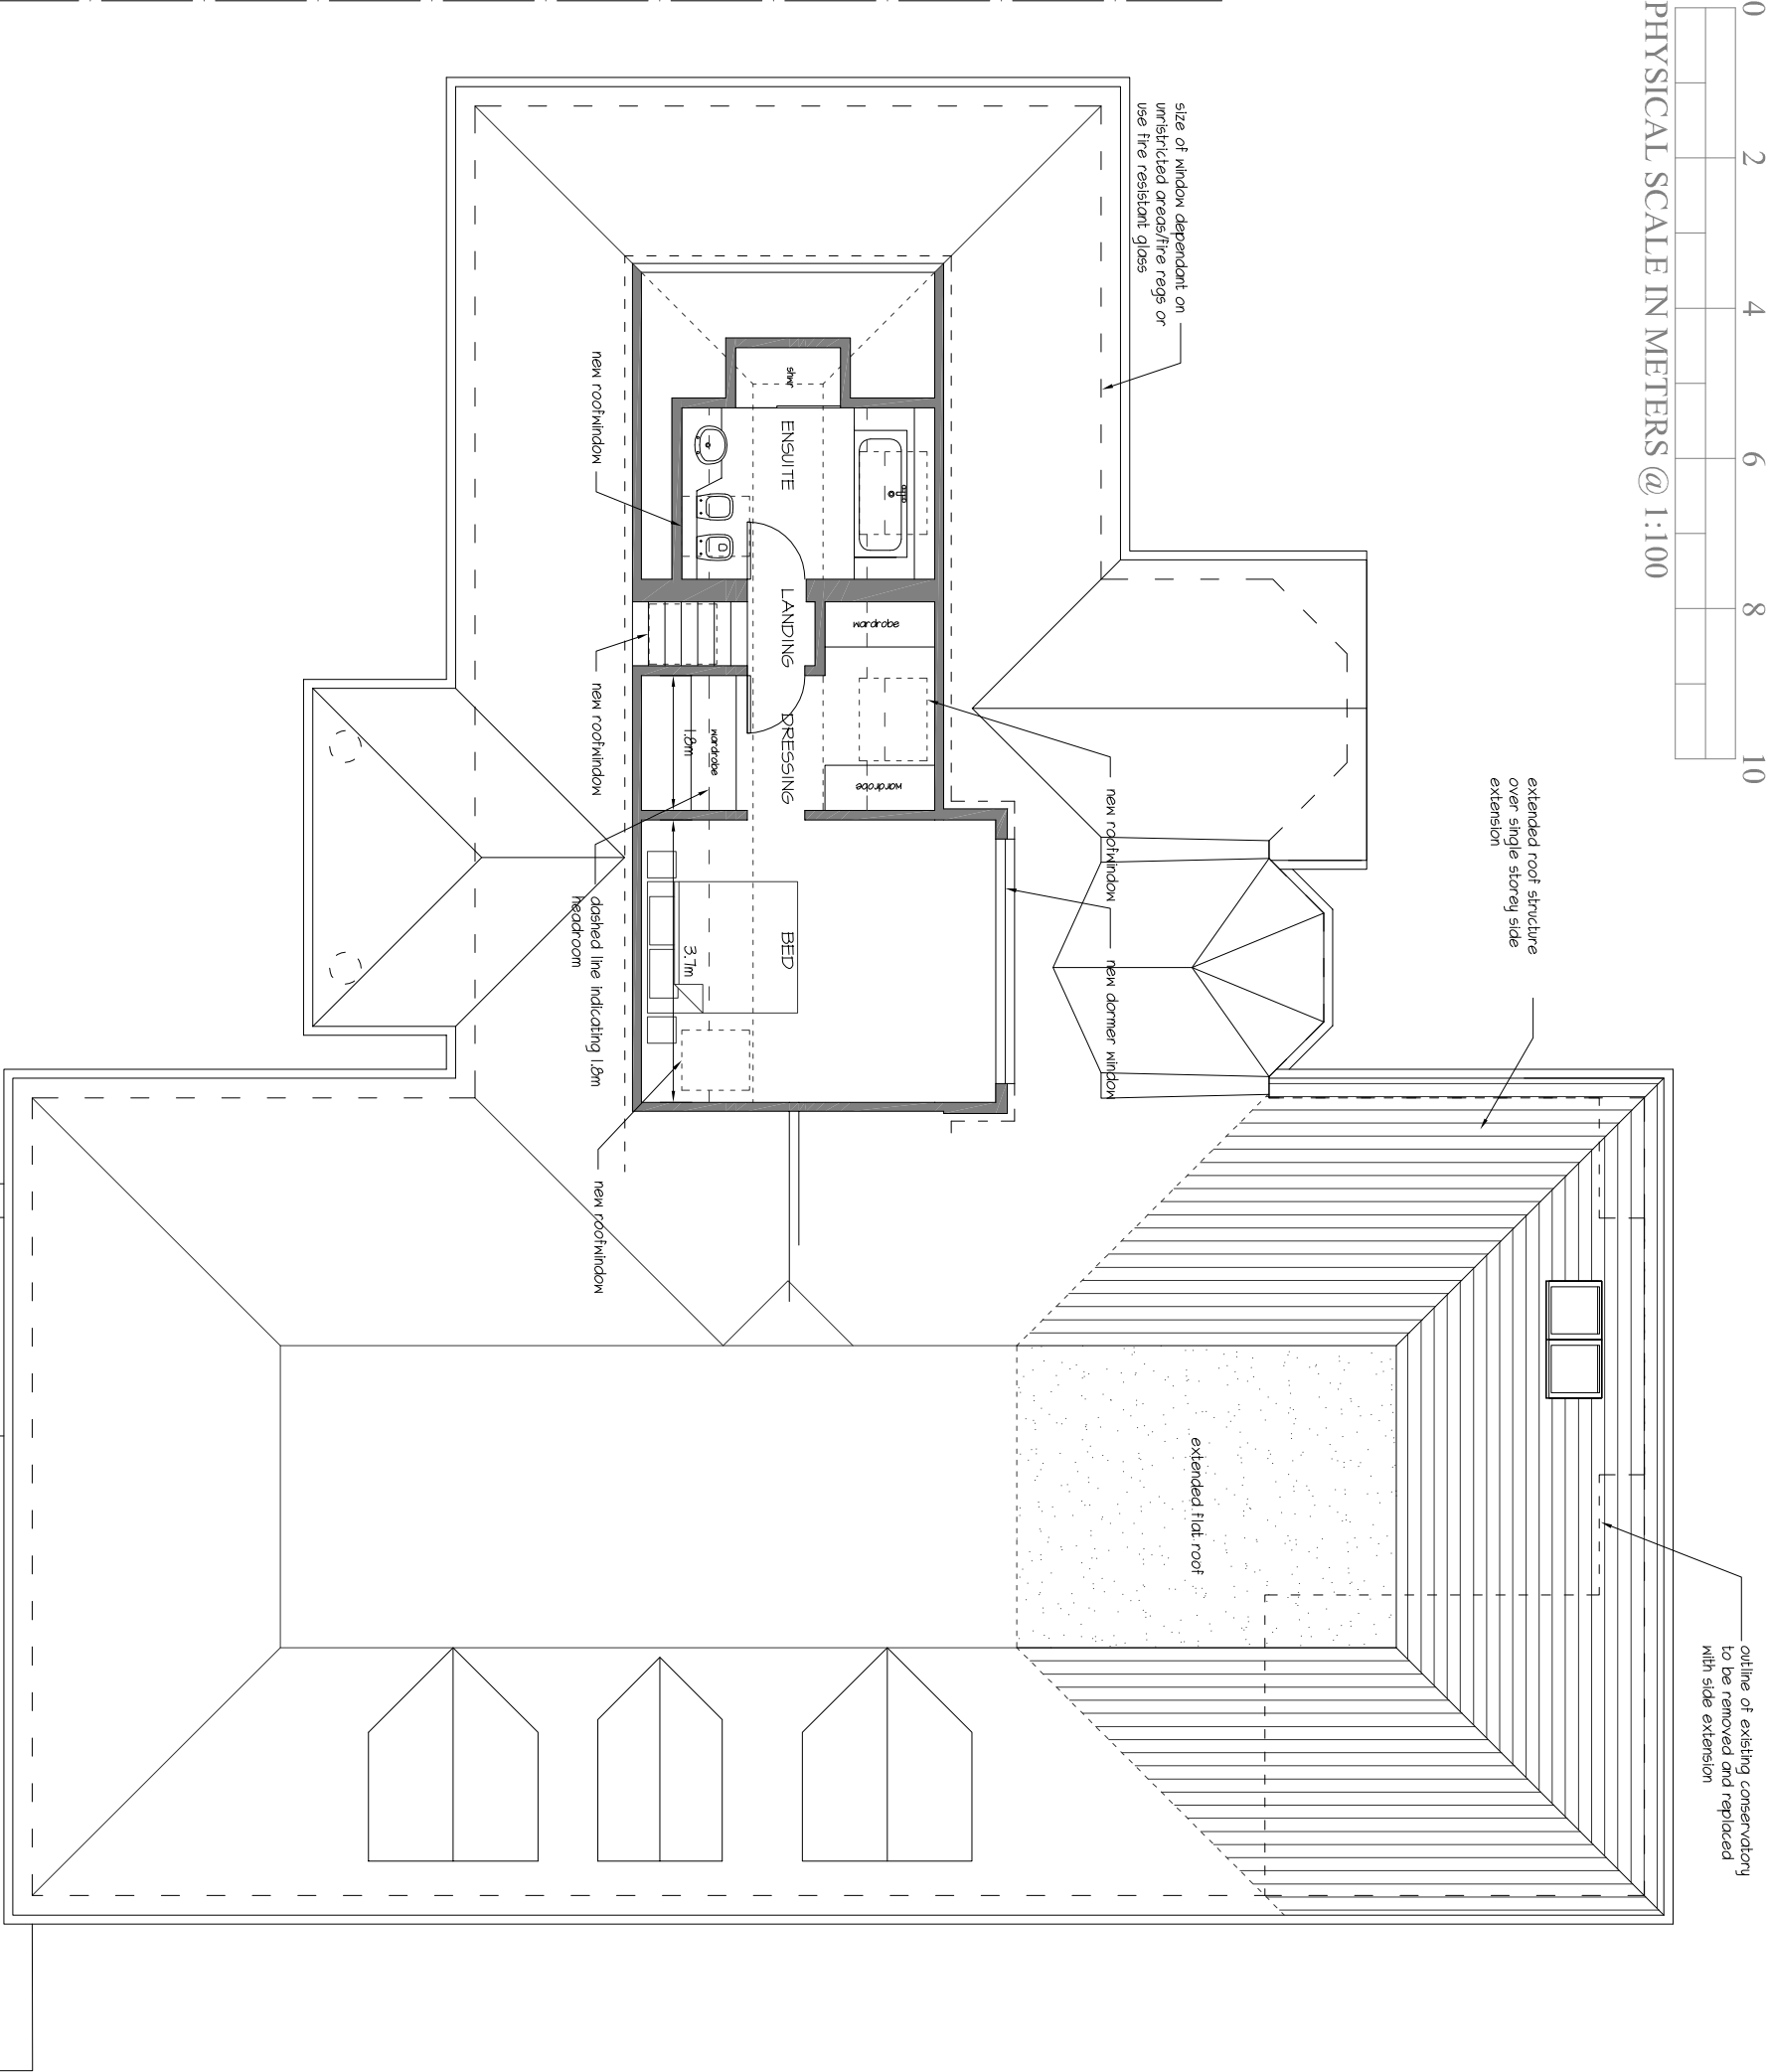

Proposed First/Roof plan

EXTENSION & ALTERATIONS to 71a Horndean Road, Emsworth

NOTES:

This drawing has been produced solely for PLANNING/DESIGN. Do not Scale from this Drawing except for planning purposes. Any change shown is presumed and to be checked on site before commencement of works.
NB: Drawing compiled from record drawings and a few check measurements only. Do not use for construction/tender. This drawing is the copyright of MF Designs Ltd.

A: 16.06.2014 - revisions following meeting 16.06.14

mf designs ltd
Chartered Architects

52 King Street • Emsworth • Hampshire • PO10 7AZ
Director: Martin Farrer RIBA • Co Registration No.4507379

Date: June 2014
Scale: 1:100



Job No: 3094
Dwg No: P_02A