




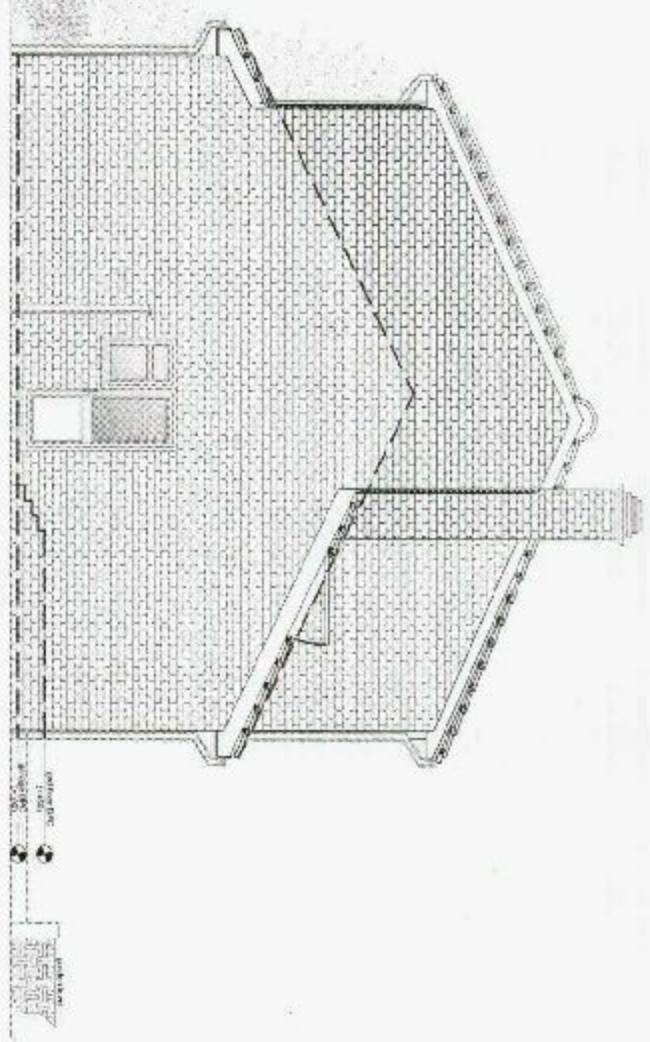


PROPOSED
SIDE ELEVATION
1
1:100

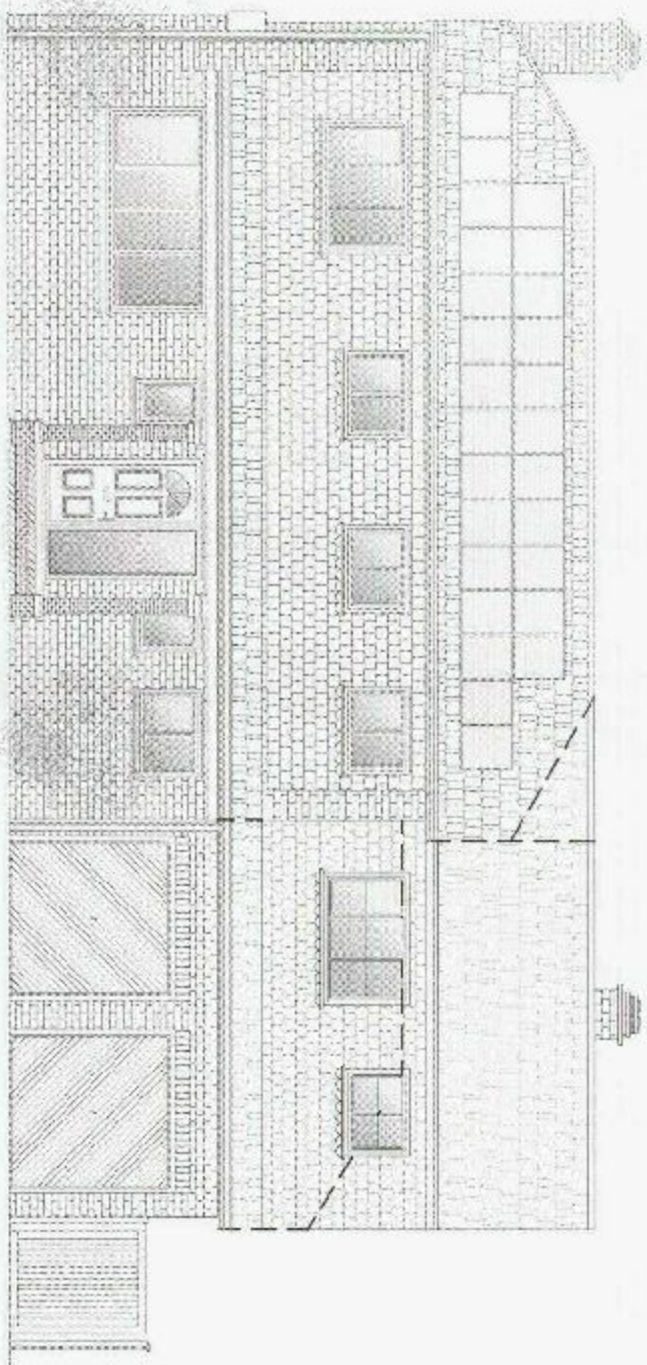


PROPOSED
FRONT ELEVATION
2
1:100

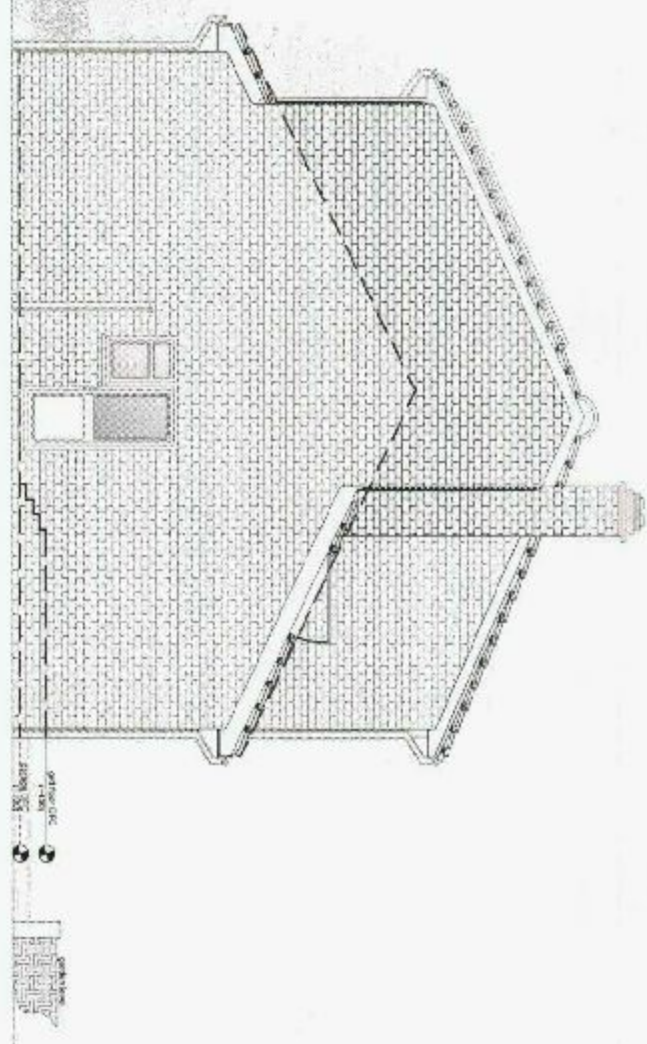


PROPOSED
SIDE ELEVATION
1
1:100

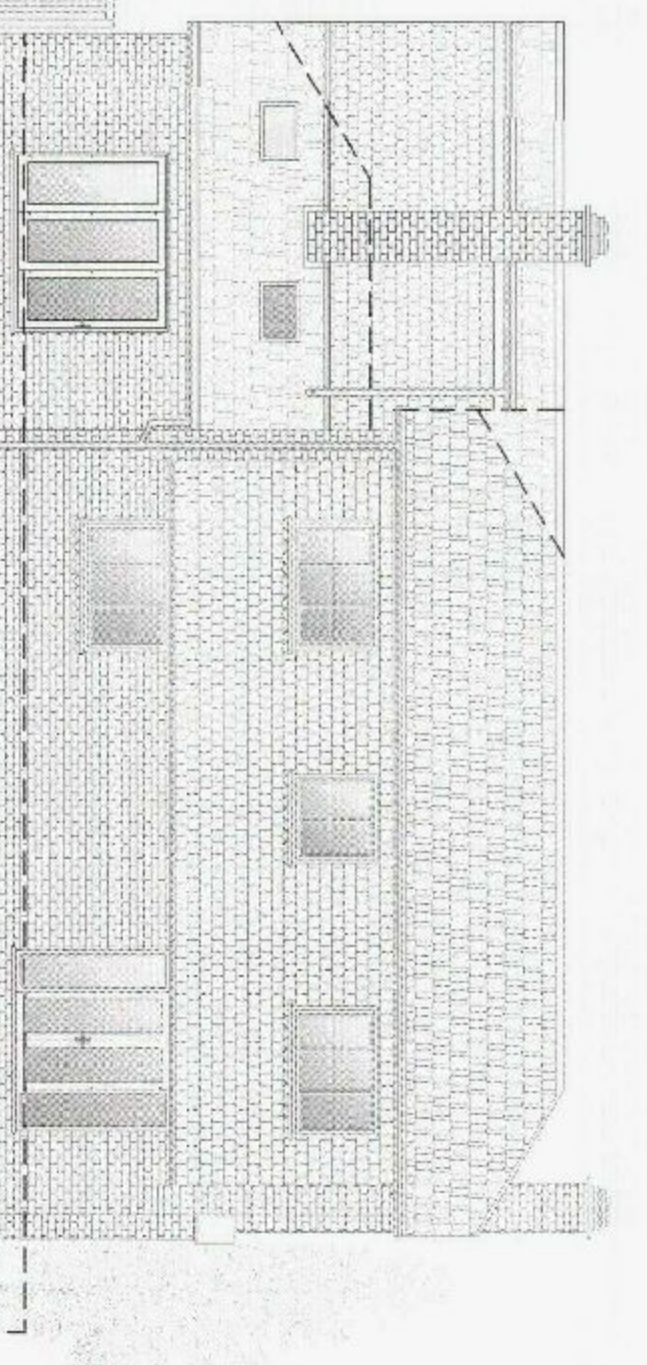


PROPOSED
REAR ELEVATION
3
1:100

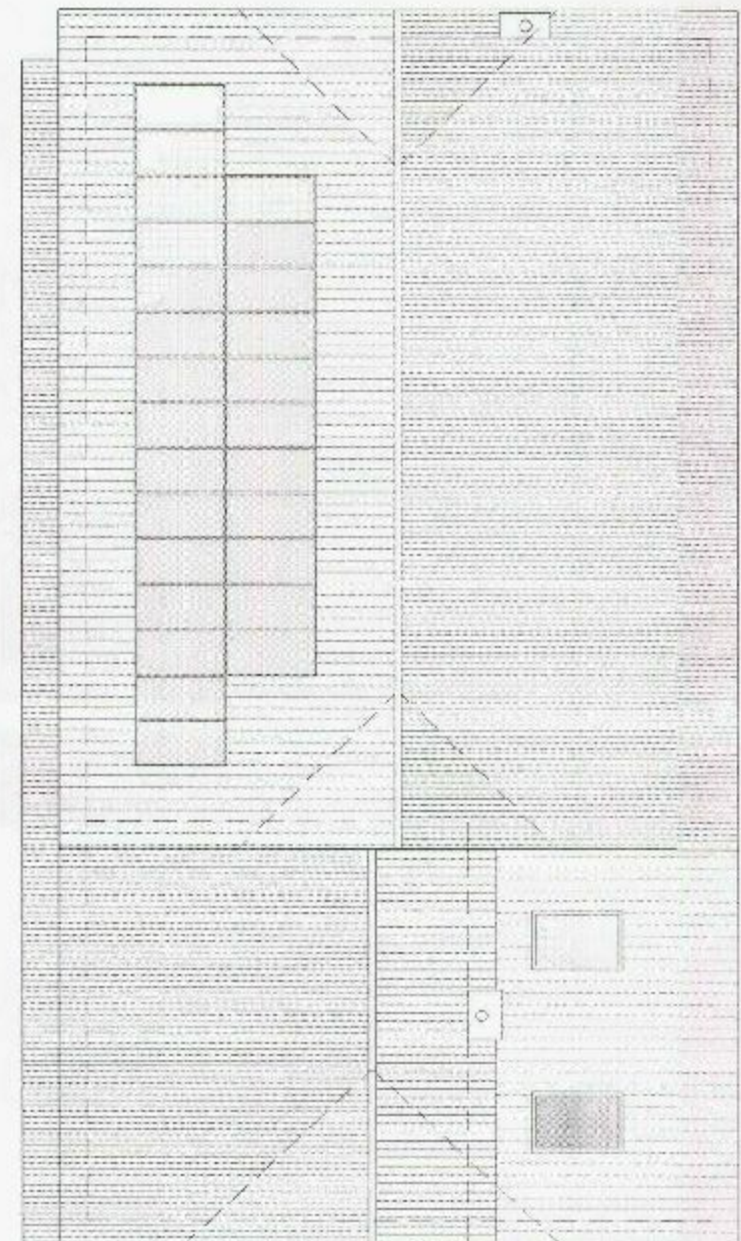


PROPOSED
ROOF PLAN
4
1:50

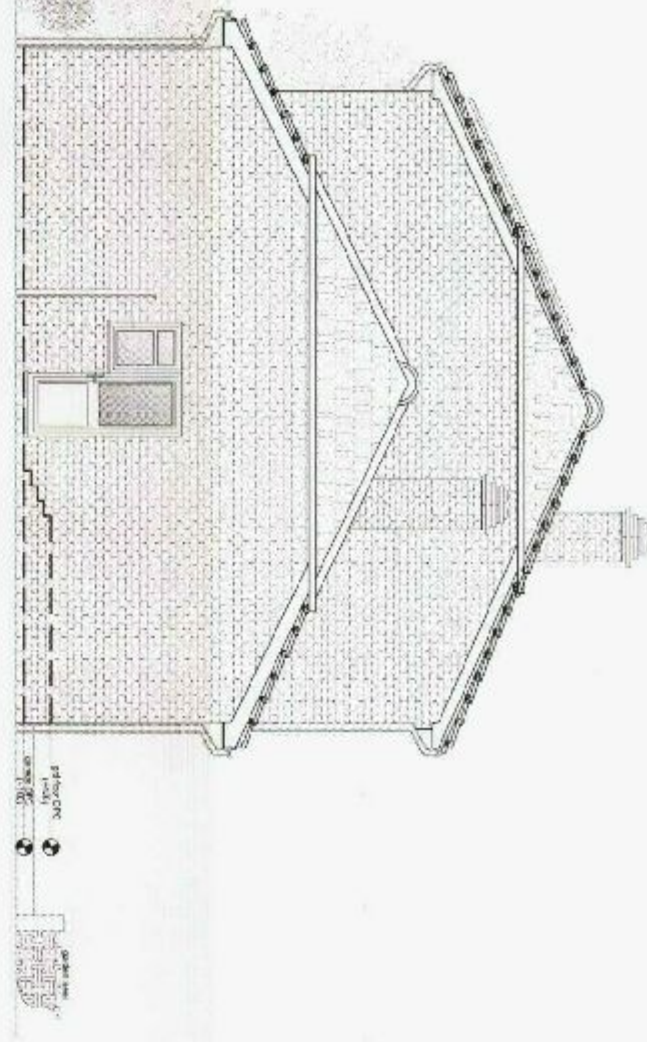


EXISTING
SIDE ELEVATION
5
1:100

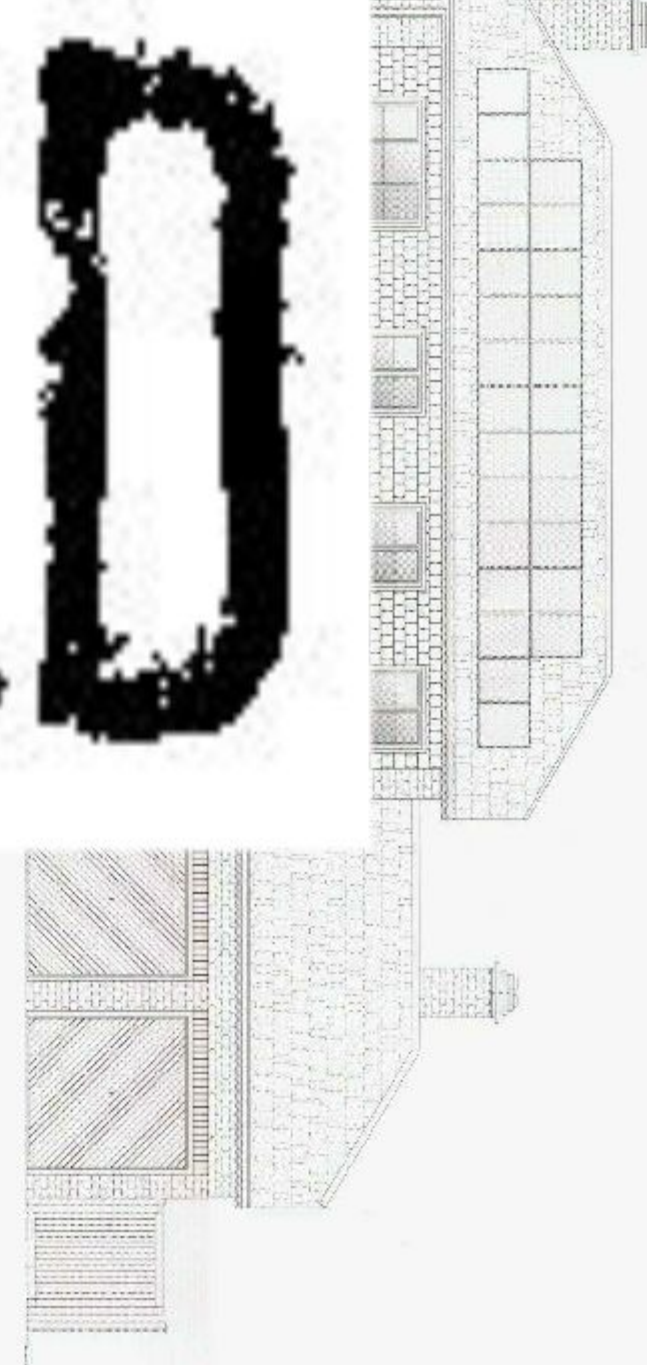


EXISTING
FRONT ELEVATION
6
1:100

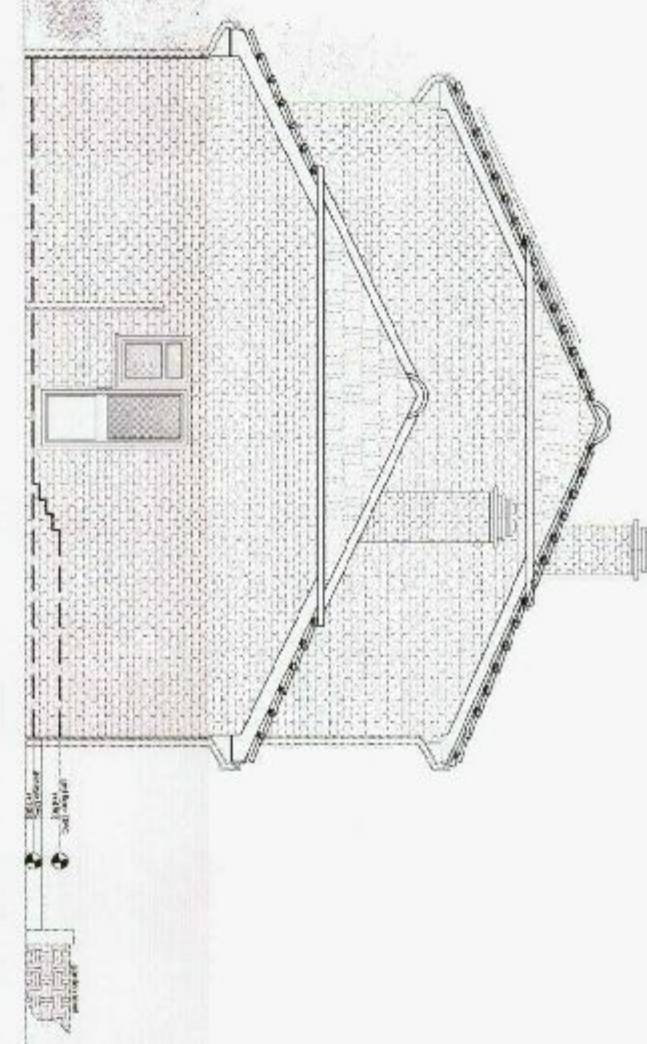


EXISTING
SIDE ELEVATION
7
1:100

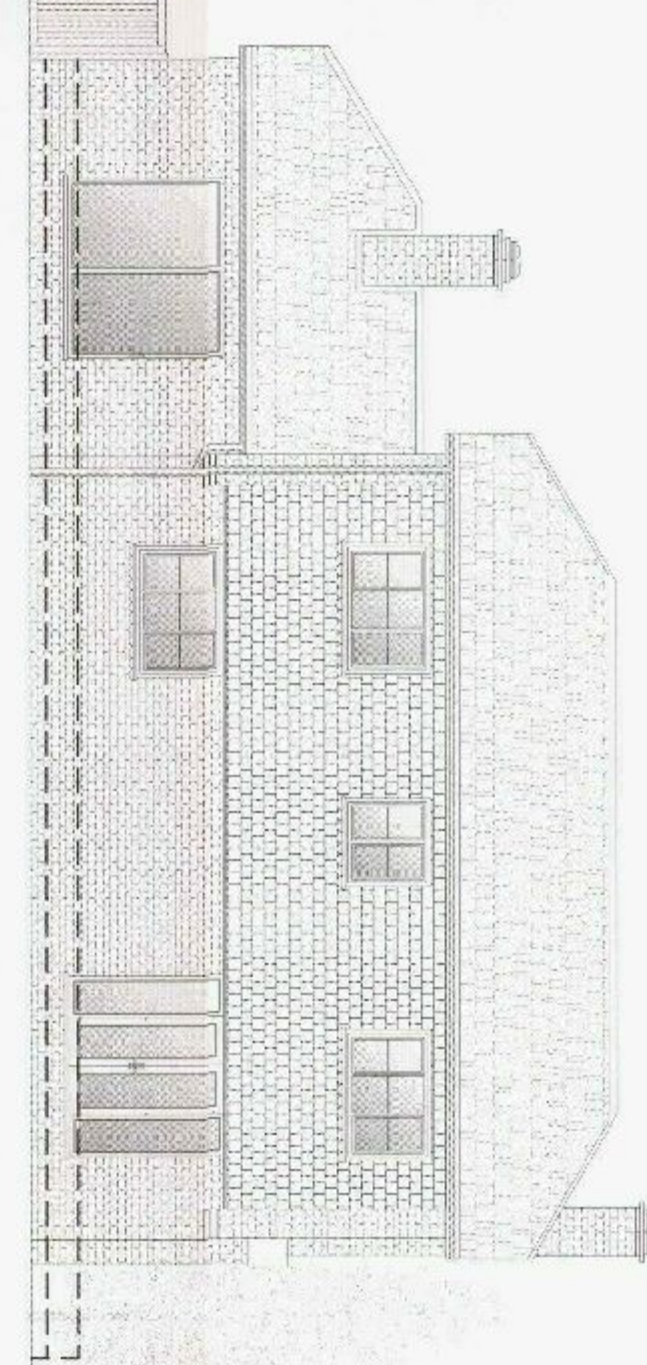


EXISTING
REAR ELEVATION
3
1:100

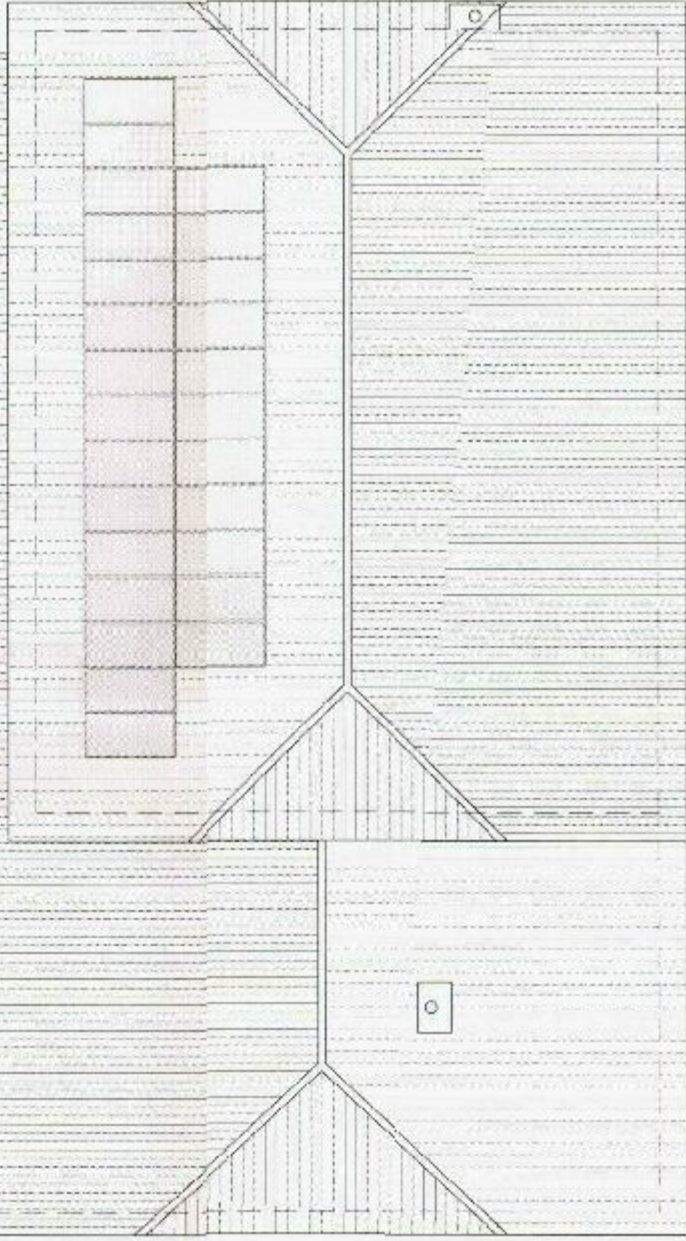


EXISTING
ROOF PLAN
8
1:50

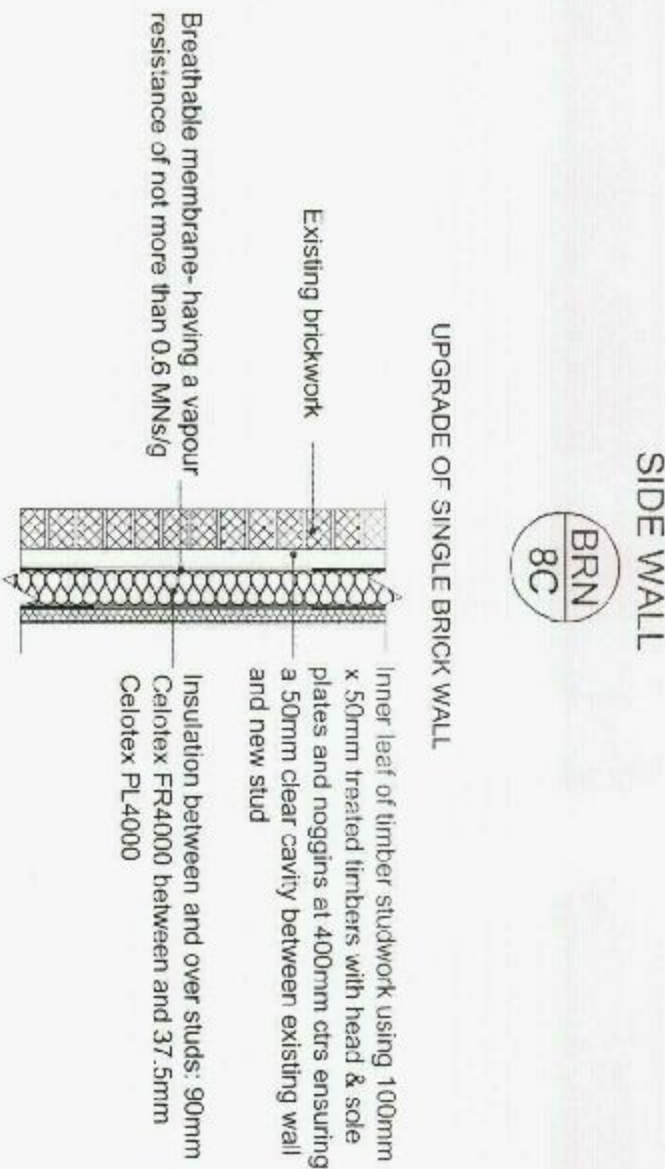


PROPOSED
SIDE WALL
13
1:20
FRONT AND BACK WALL
(BRN 19C)

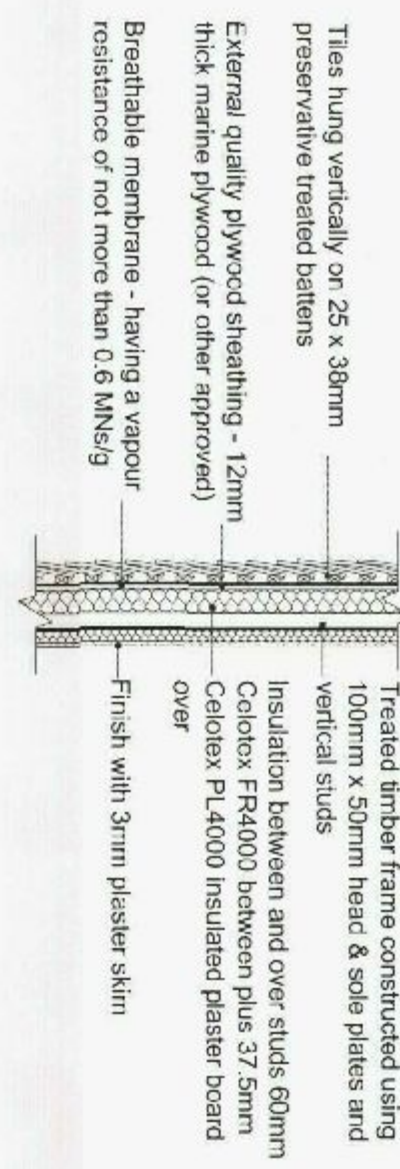

PROPOSED
FRONT & REAR WALL
14
1:20

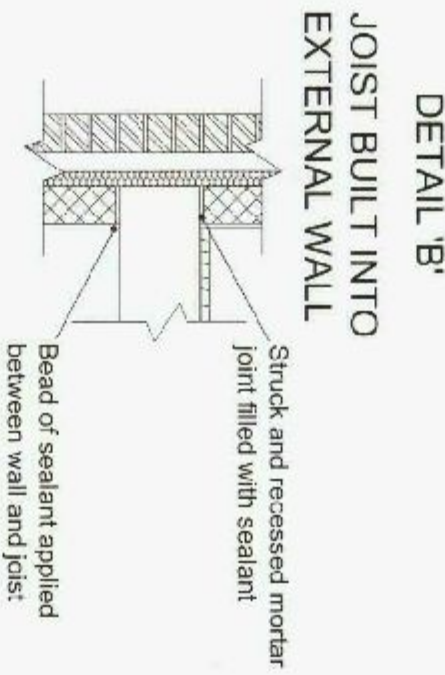


PROPOSED
DETAIL B'
15
1:20

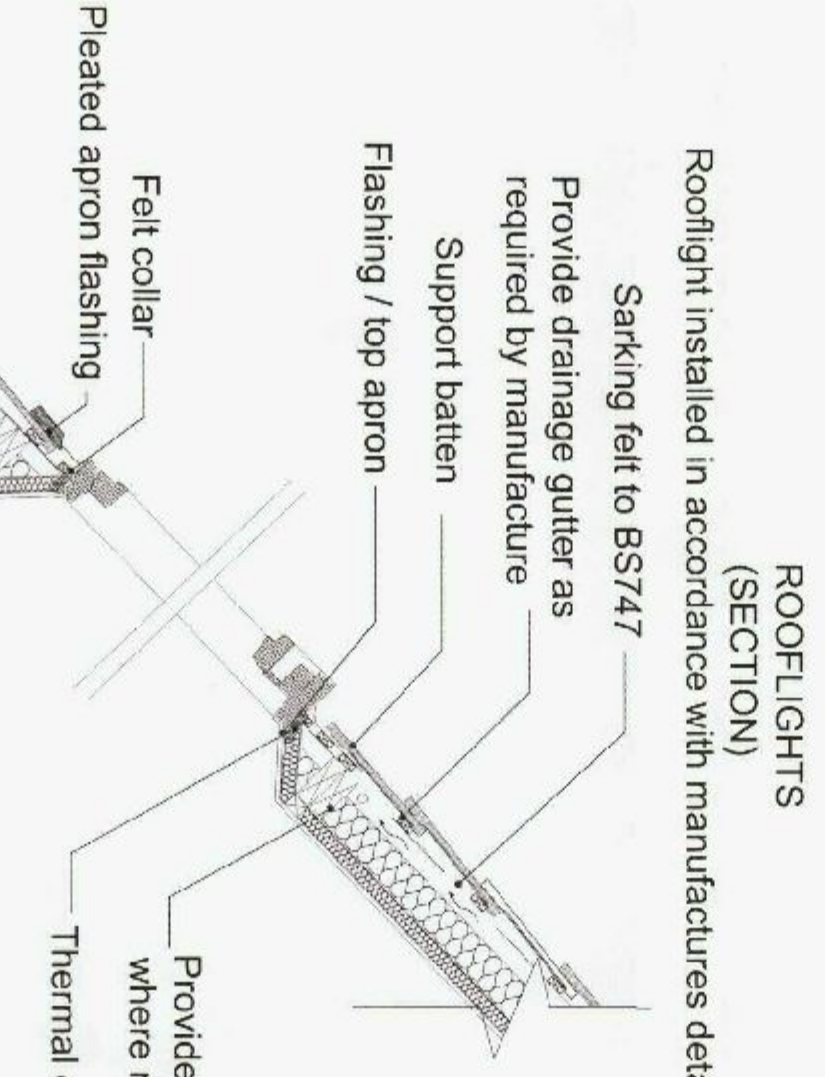


PROPOSED
ROOFLIGHT SECTION
17
1:20


SUPERSEDED

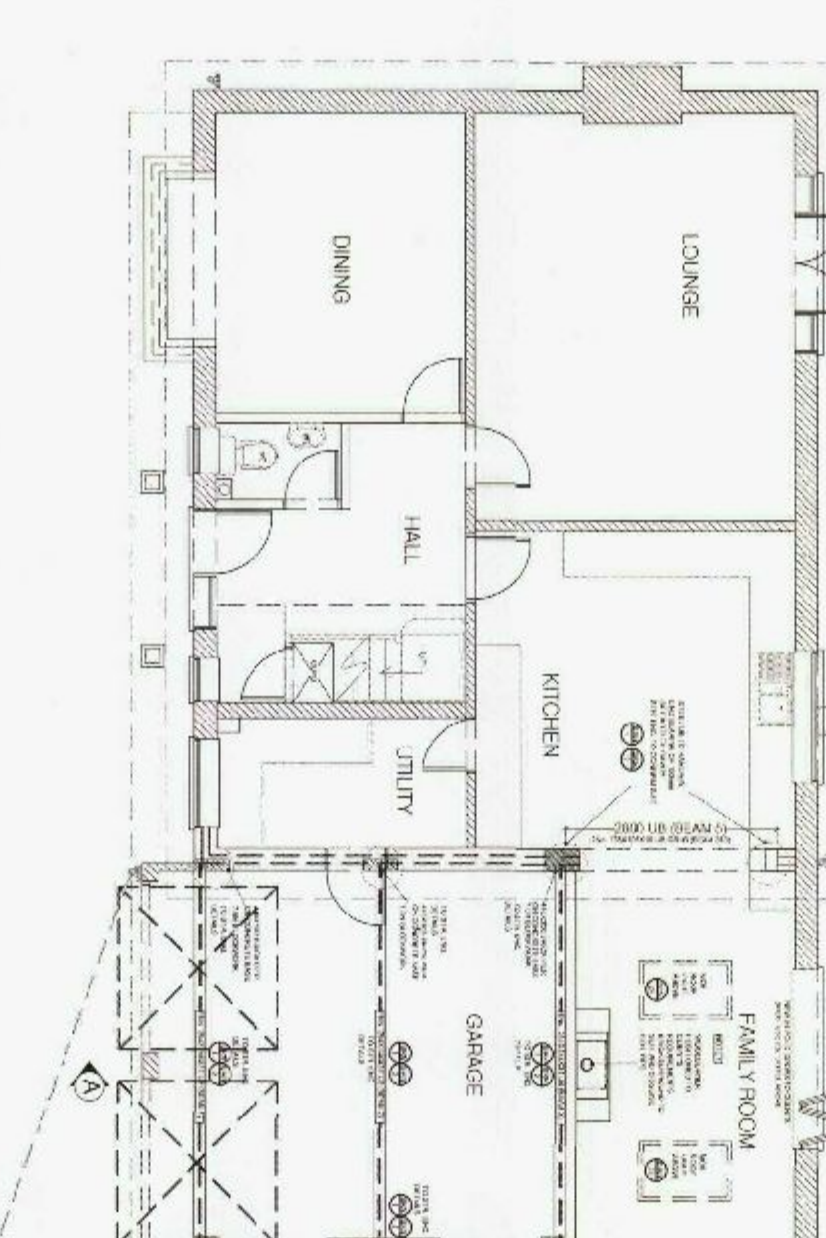


PROPOSED
GROUND FLOOR PLAN
9
1:50

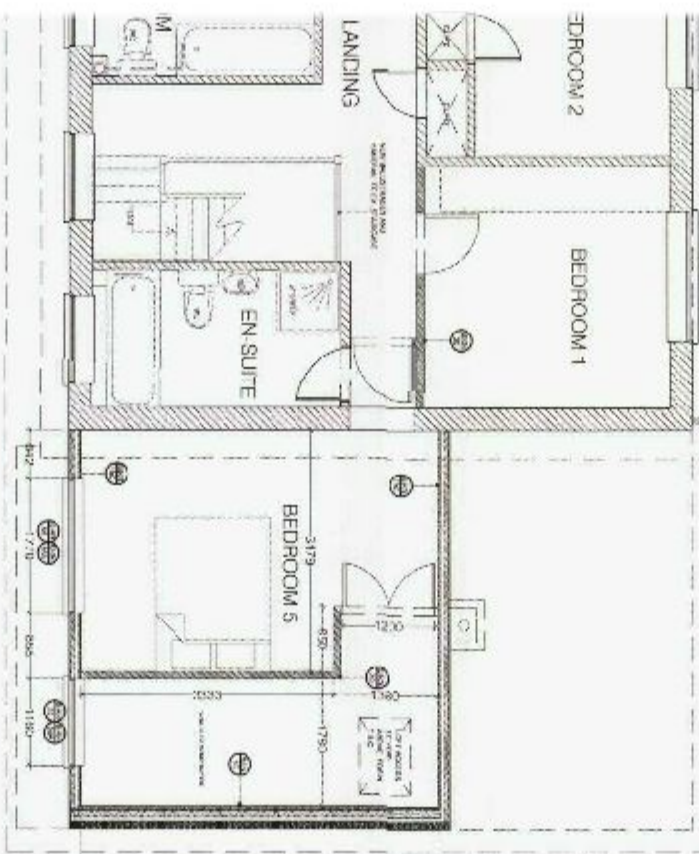


PROPOSED
FIRST FLOOR PLAN
10
1:50

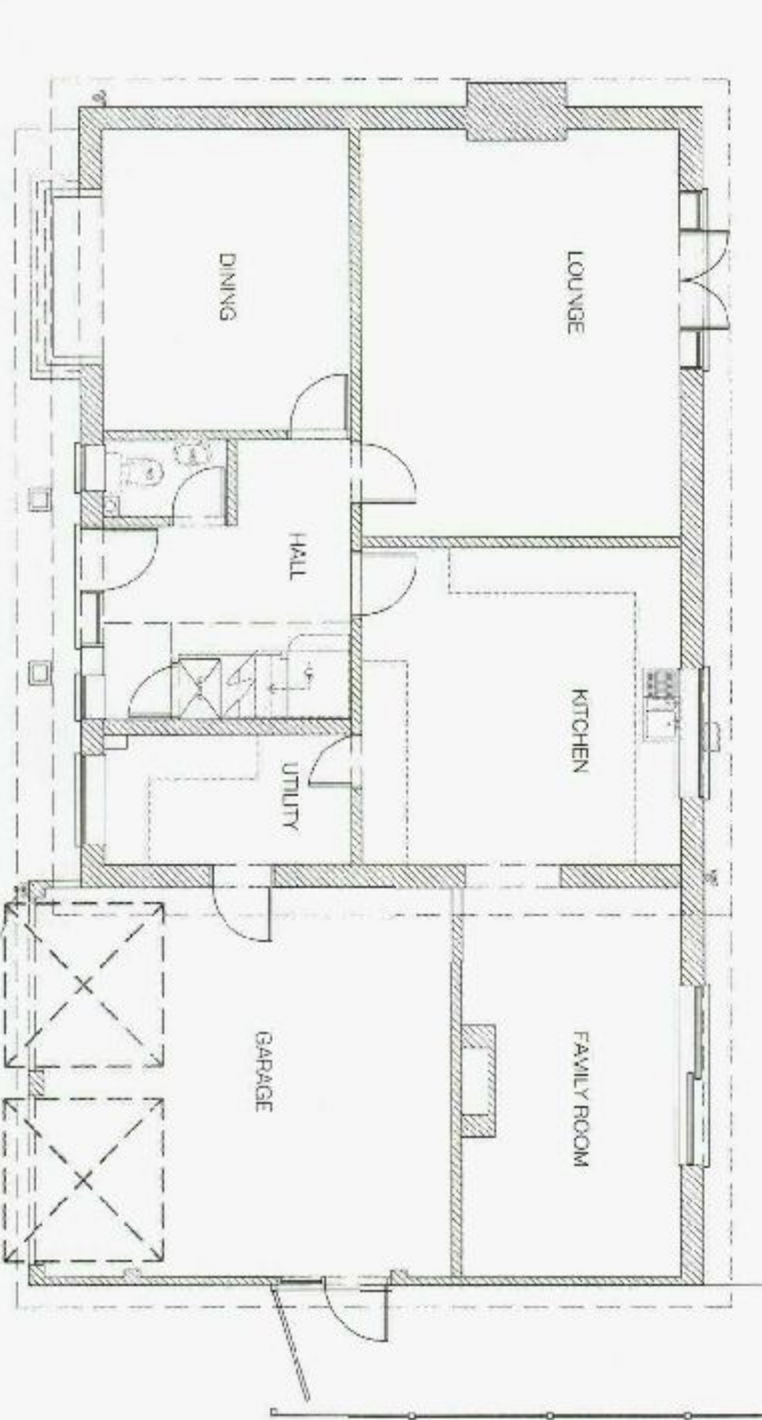


EXISTING
GROUND FLOOR PLAN
11
1:50

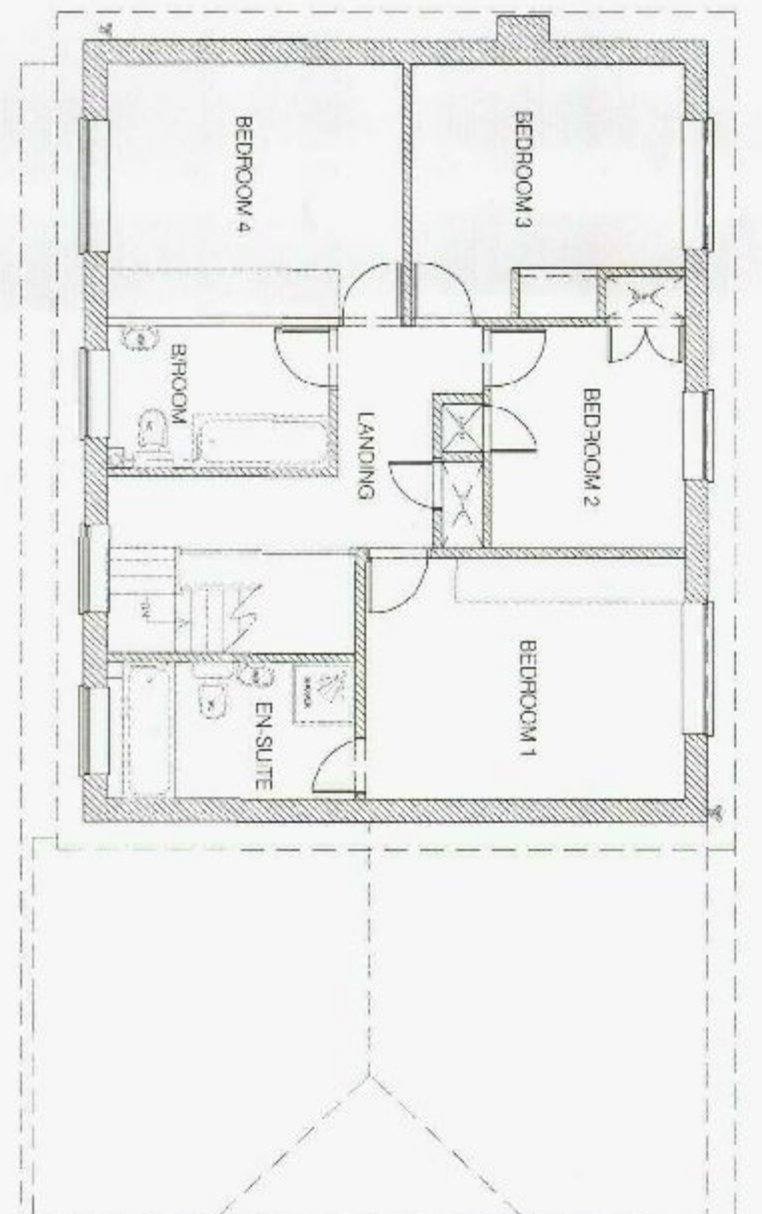


EXISTING
FIRST FLOOR PLAN
12
1:50

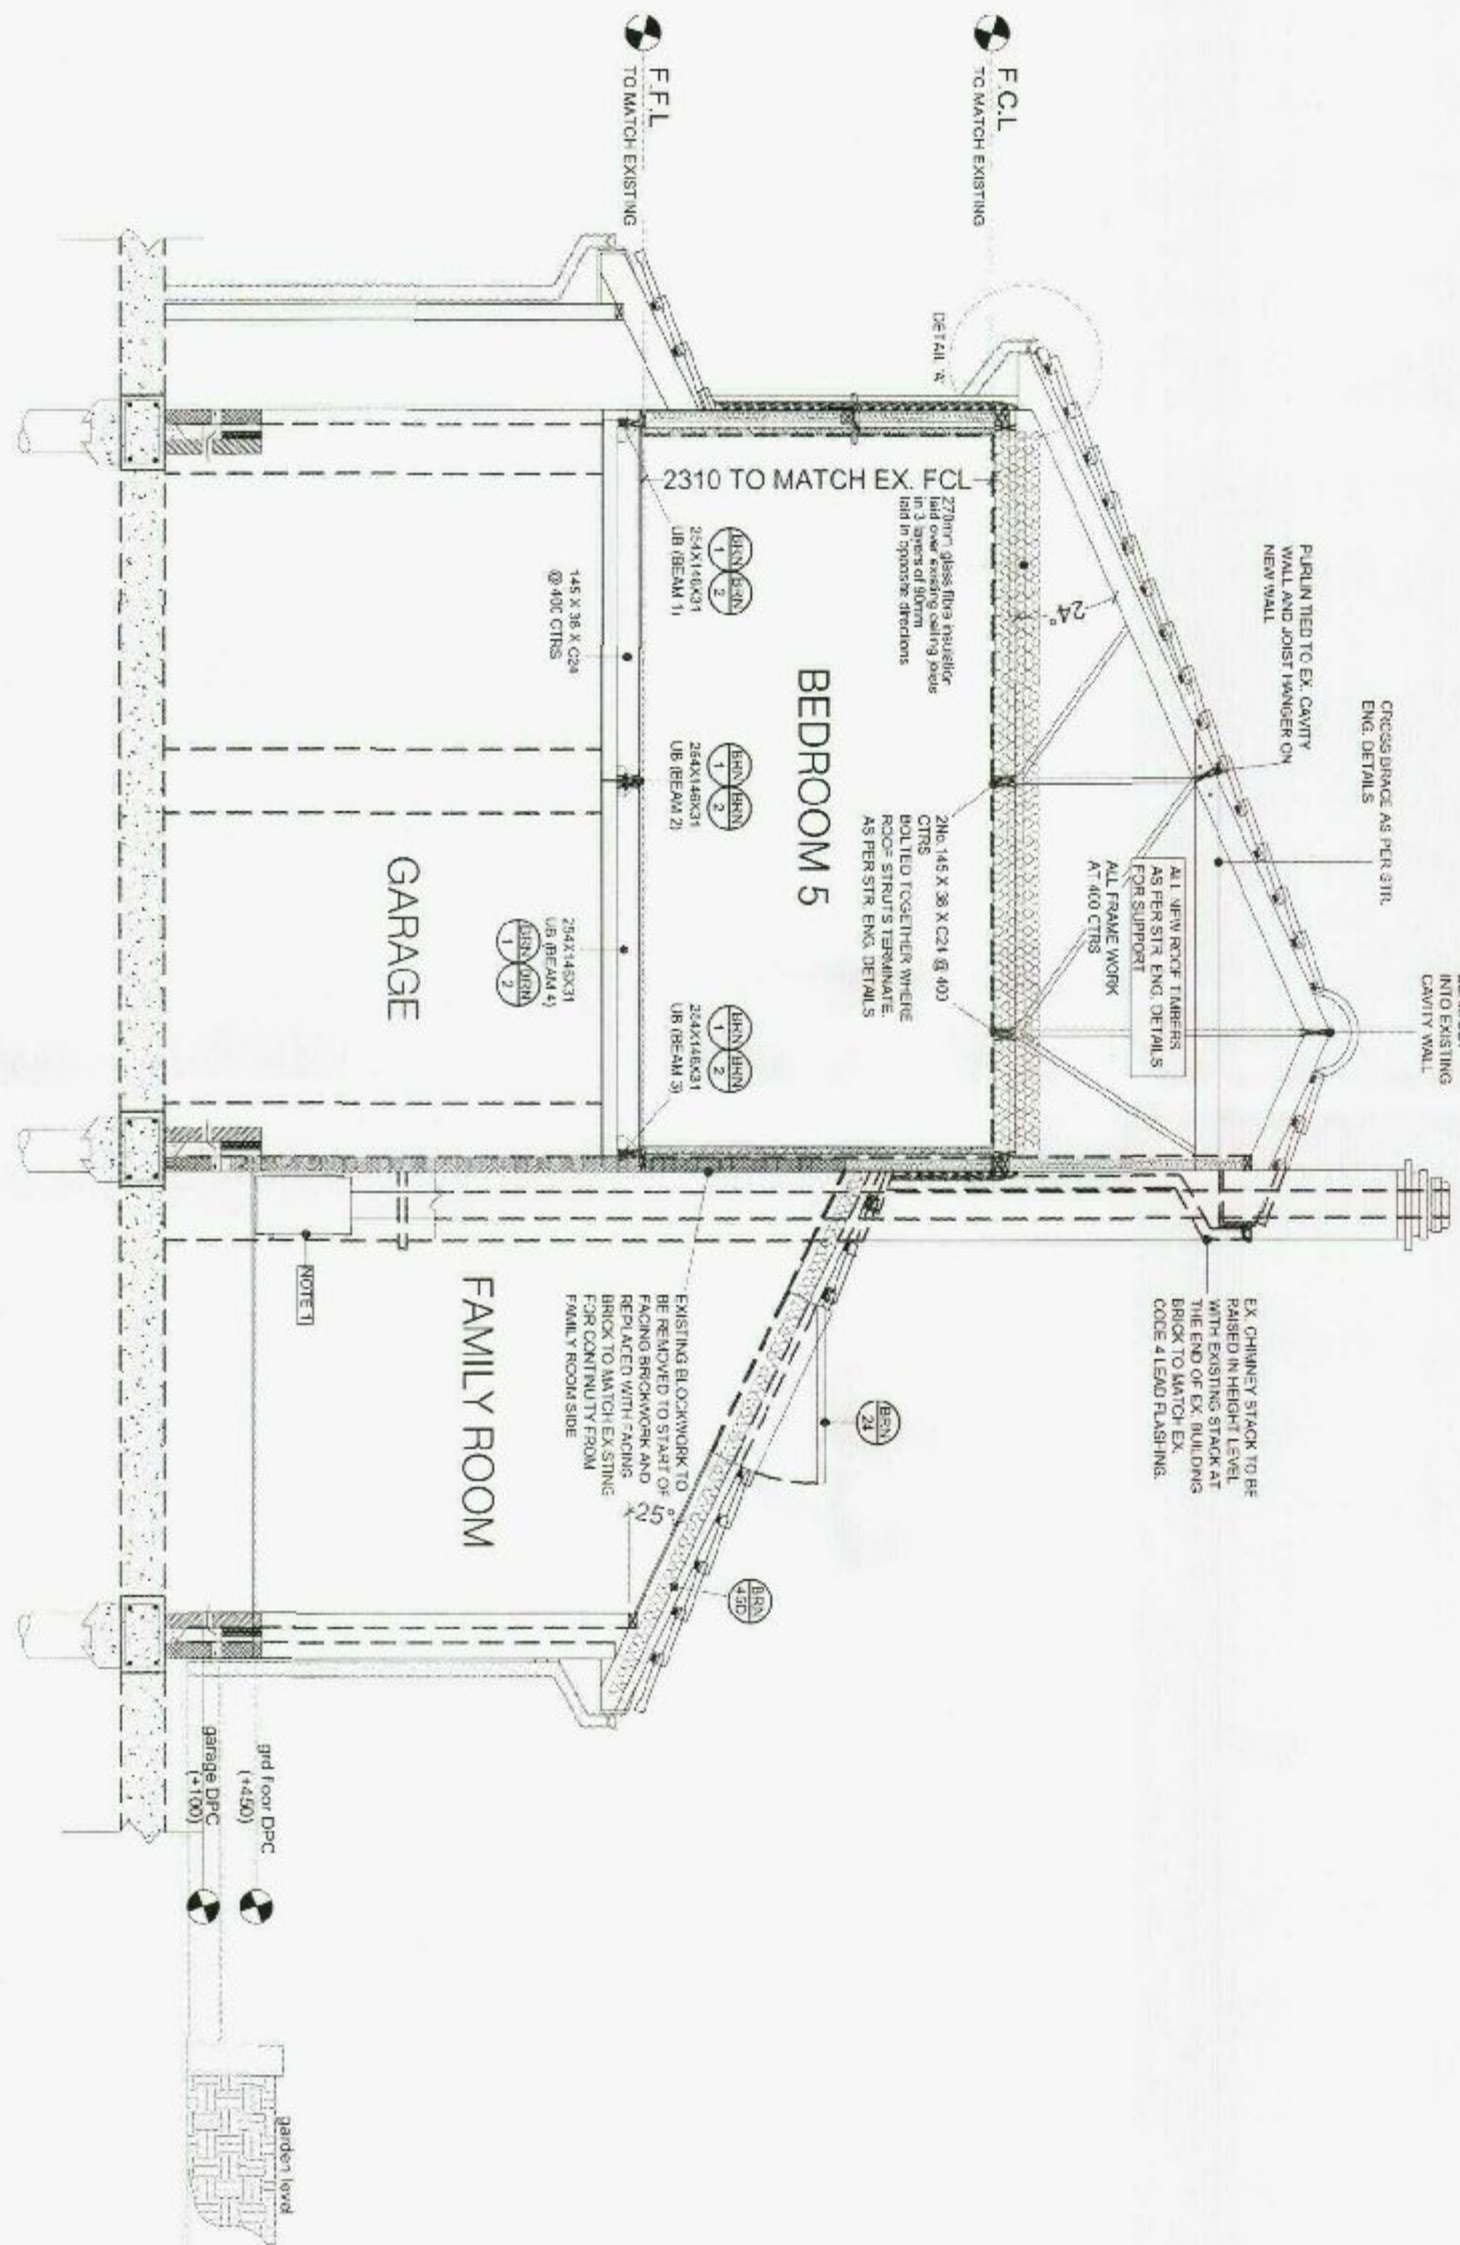

PROPOSED SECTION A-A
18
1:50

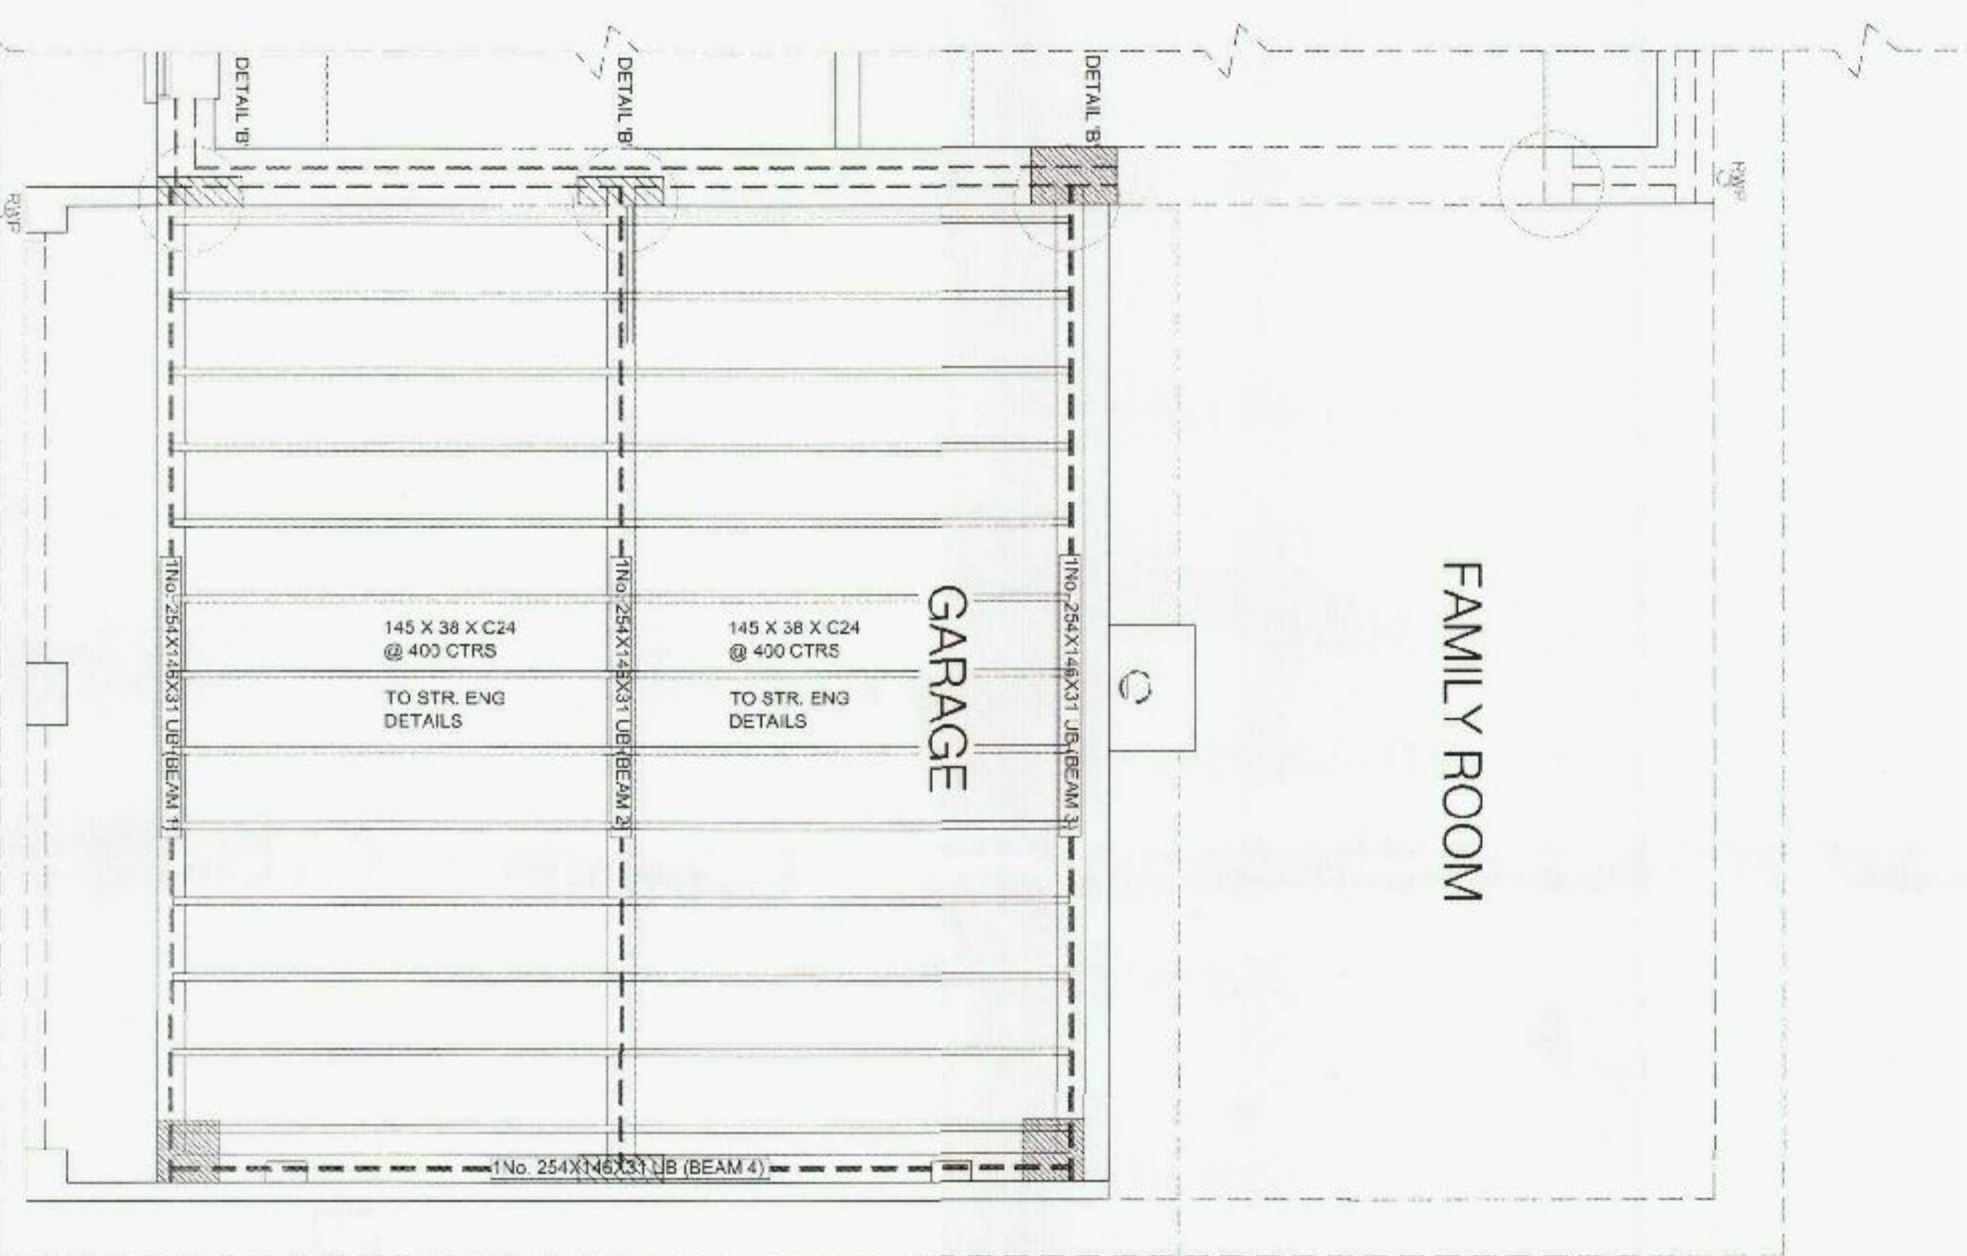

PROPOSED
FIRST FLOOR JOIST LAYOUT
19
1:40

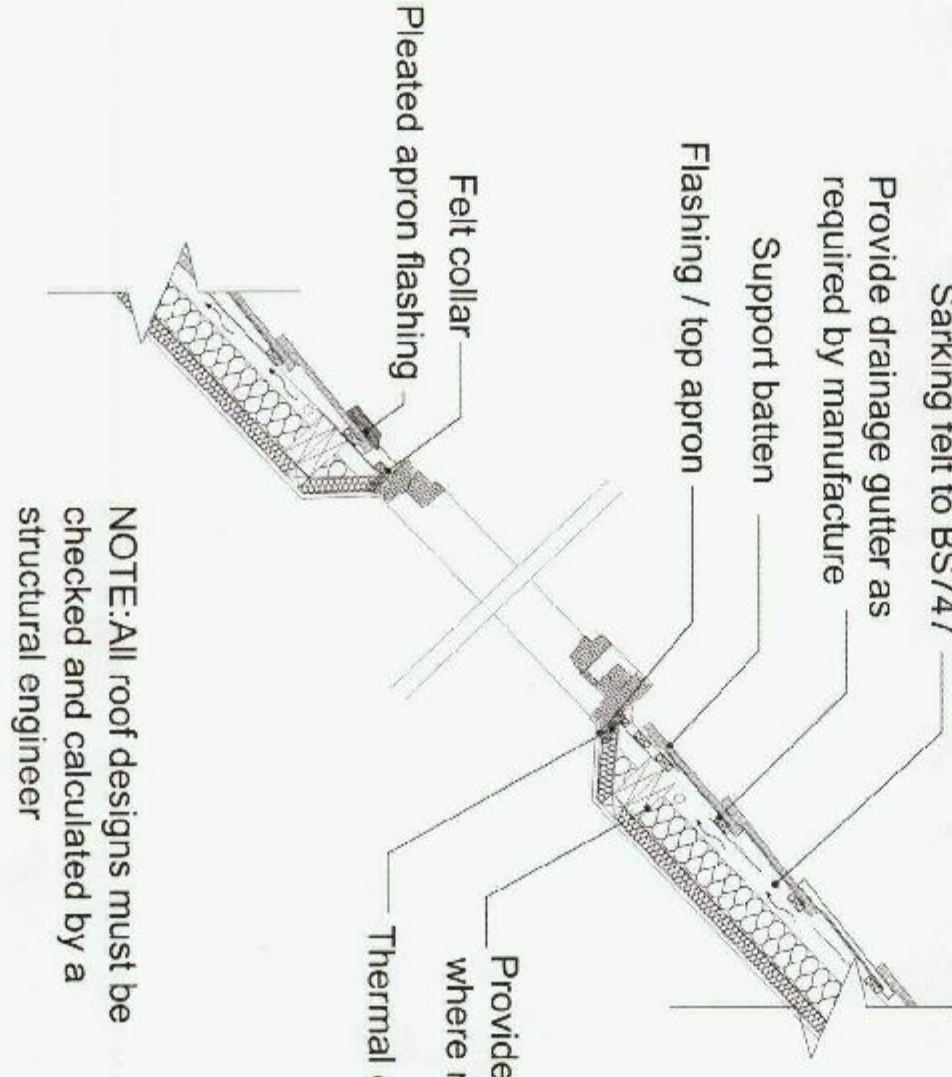

PROPOSED
ROOFLIGHT SECTION
17
1:20

NOTE: BELLORD 01A TO BE USED IN CONJUNCTION WITH ASSOCIATED BUILDING REGULATIONS NOTES BELLORD/BRN. DIRECTIONAL NORTH ARROW SHOWN ON BLOCK & LOCATION PLANS BELLORD/BLP.

BRN 17 DENOTES ATTACHED BUILDING REGULATION NOTES

MODIFICATIONS	ISSUE
---------------	-------

TITLE
PROPOSED FIRST FLOOR EXTENSION ABOVE GARAGE

CUSTOMER
MR & MRS BELLORD
1 RIVERDALE AVENUE, WATERLOOVILLE,
HANTS, PO7 8QN

DRAWN BY:
BELLORD 01A 1 OF 1



SCALE	VARIES
DATE: 17/10/14	
REVISION: A	A0