



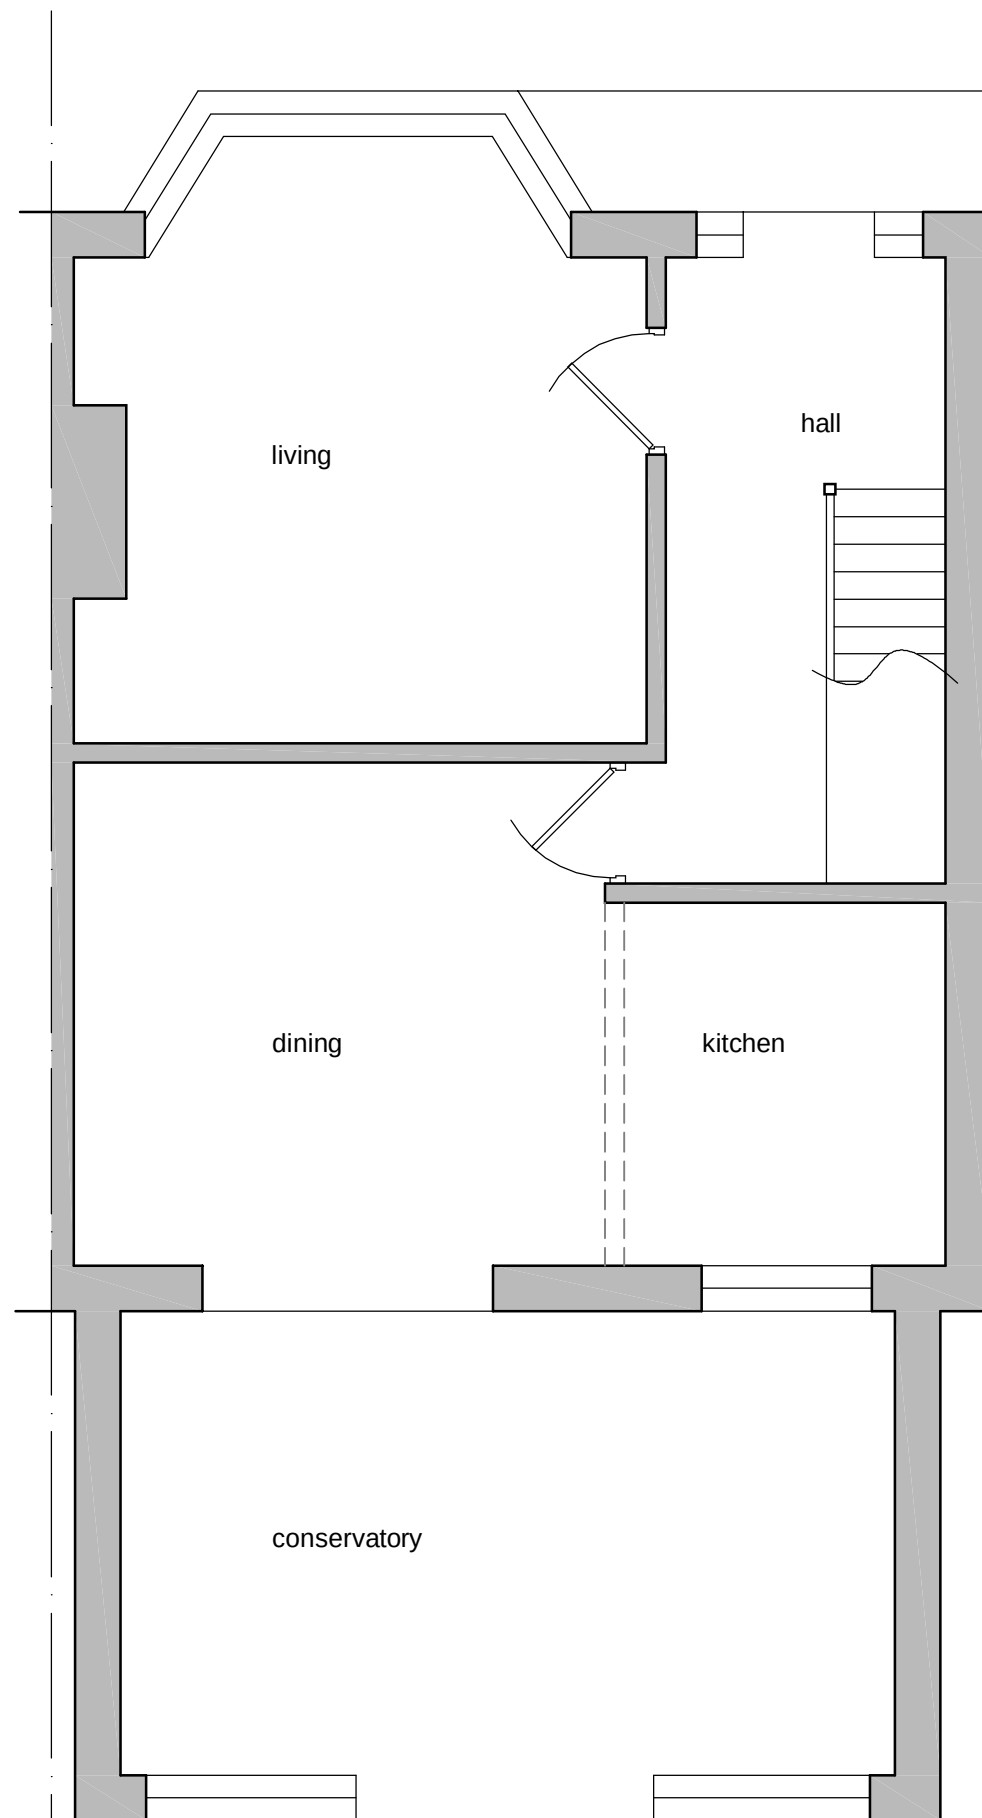

PROPOSED GROUND FLOOR PLAN
SCALE 1:50

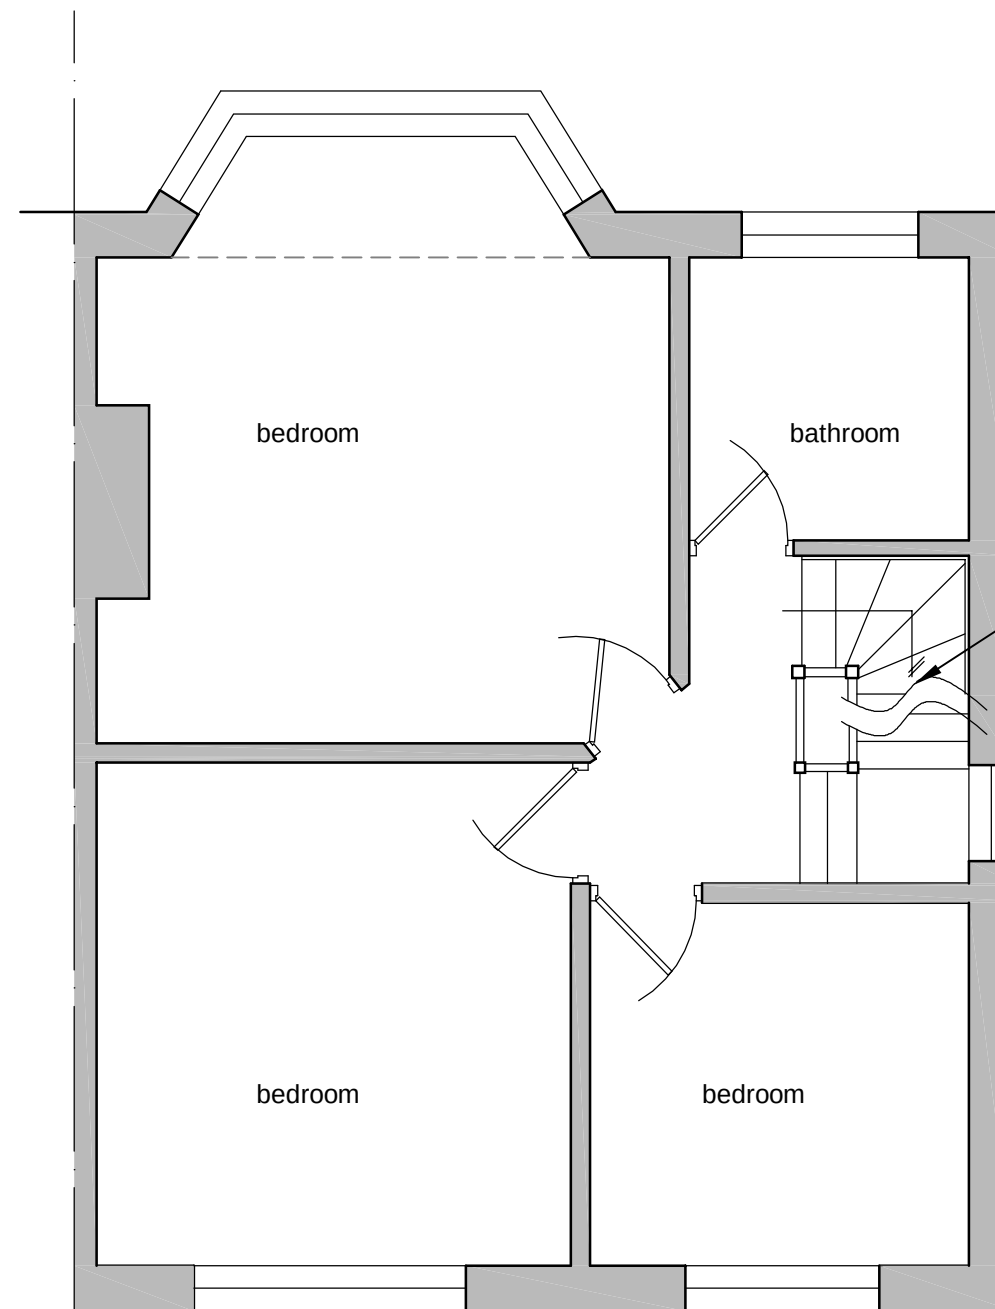

PROPOSED FIRST FLOOR PLAN
SCALE 1:50

Note:
Do not Scale from this Drawing (except for planning approval).
All dimensions are in millimetres and to be checked on site.
All Dimensions relating to subcontractors or suppliers work
must be checked and agreed between the main contractor and
the sub-contractors and suppliers.

DRAWING TITLE

CERTIFICATE OF LAWFULNESS -
PROPOSED GROUND&FIRST FLOOR PLANS

CLIENT

Mr & Mrs North, 18 Aldermoor Road, Purbrook, Hants.

DATE

Aug 2015

DRN.

gp

CHK.

-

SCALE

1:50 @ A3

Drawing Ref

15091 PL300

Rev

-

Gavin Page BA(hons)

tel. 07747 011252

email. gavin.page77@gmail.com

grp architectural design