



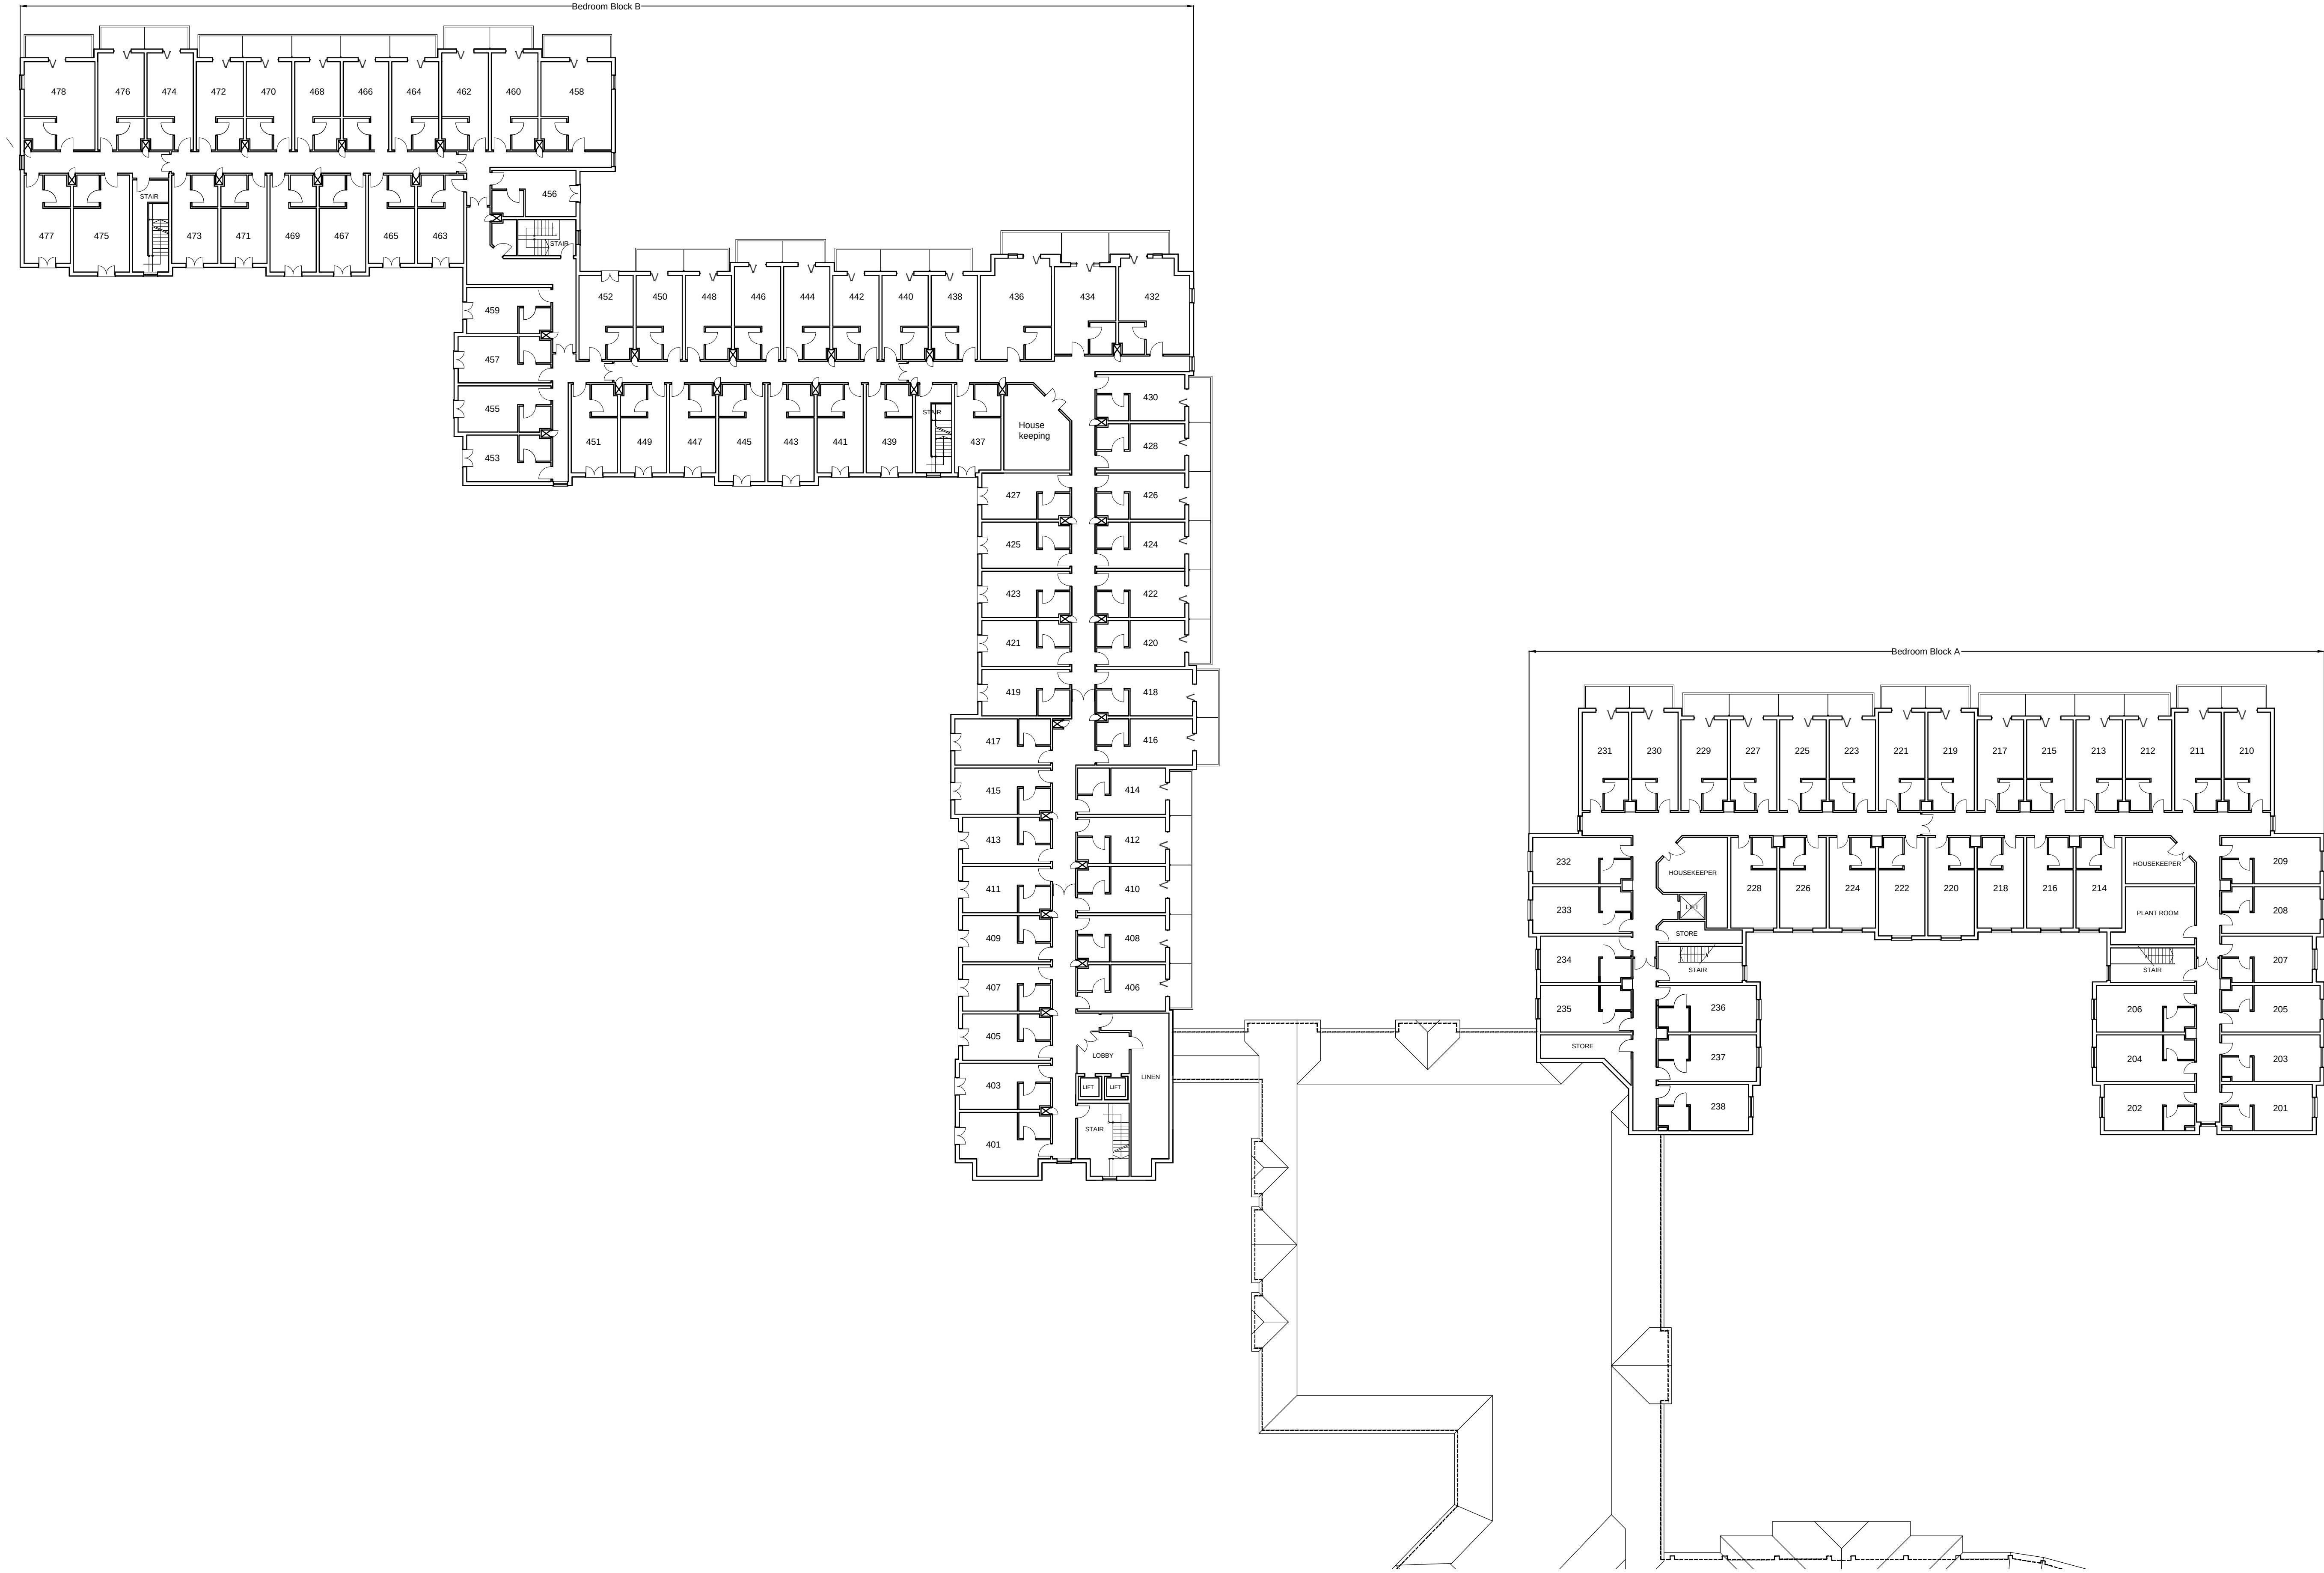

notes:

revisions: A | 13.08.2015 | AT | Bi-folding doors added.
B | 18.08.2015 | AT | Updated according to client's comments.

revisions:

 

NOTE: The contractor is responsible for checking all site dimensions and levels. These should be checked prior to the ordering of any components and before the commencement of the works. All discrepancies should be brought to the attention of the Contract Administrator

Warner Leisure Hotels
Balcony Additions
Sinah Warren, Hayling Island
drawing information

title: **Proposed First Floor Plan**

status: Planning
date: July 15
scale: 1:250 @ A1
drawn: jp
chk'd: JS



PWP Architects Ltd 61 South Street, Havant, Hampshire PO9 1BZ
t: 02392 482494 f: 02392 481152
e: design@pwp-architects.com
w: www.pwp-architects.com

job: 5256 dwg: 1204 rev: B