


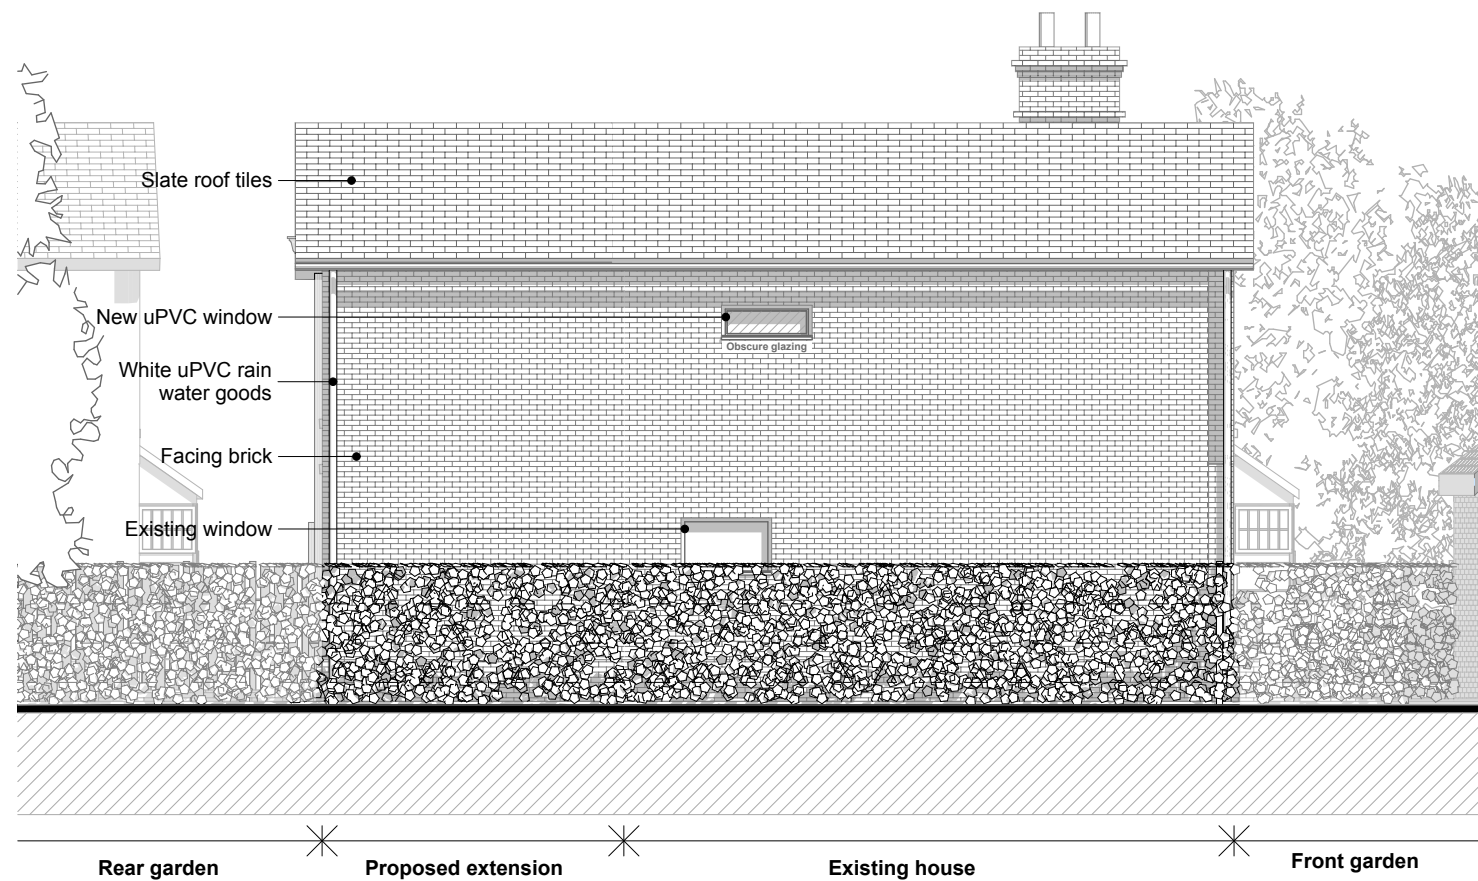

Proposed North Elevation



Proposed South Elevation



A 07.07.15 Rainwater pipe location changed

Client	Ivy Lodge 5 Fourth Avenue Havant New Build House		
Architect	Innovate 4 Limited Studio 2, Villiers Road Southsea, Hampshire PO5 2HG www.innovate4.com		
Drawing	Proposed Elevations	Scale	1:100@A3
Page 2			
Drawing No.	Status	Revision	
PL 07	Planning	A	