


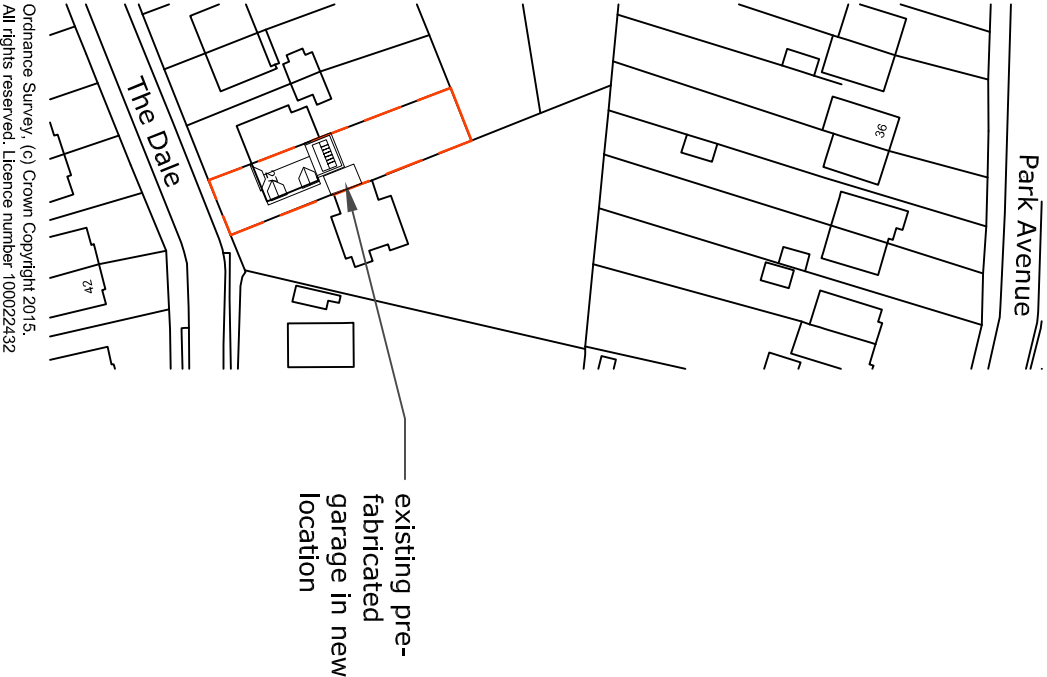


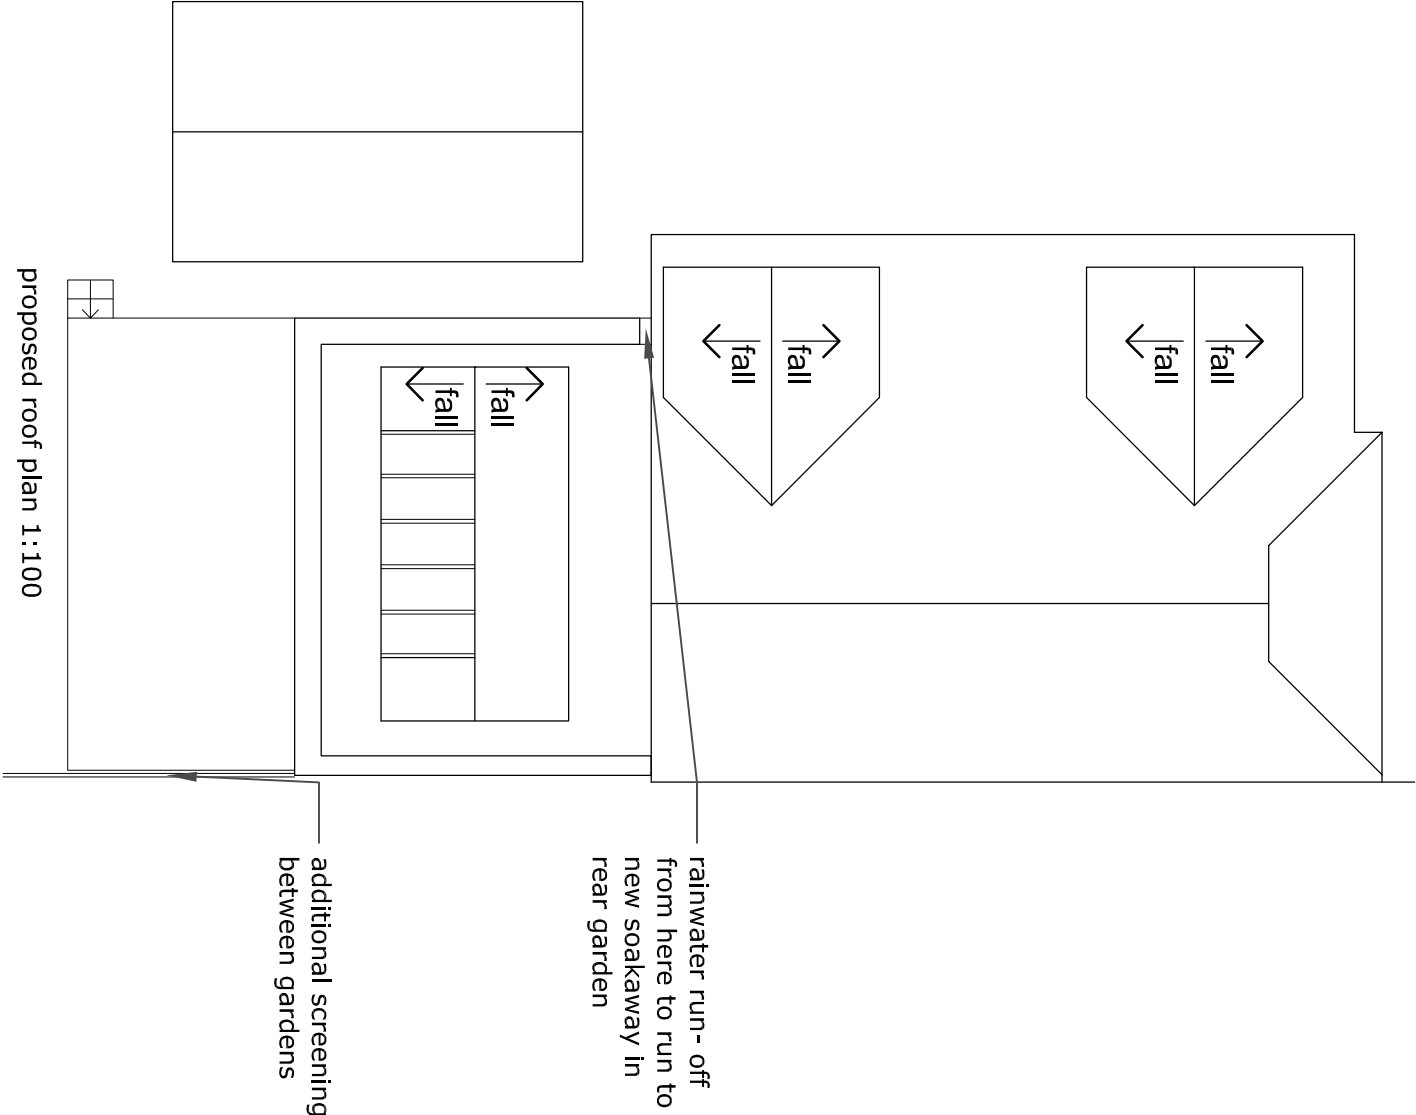

proposed site plan 1:1250

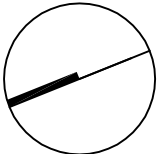

proposed roof plan 1:100

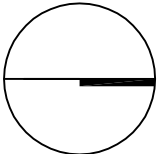


planning issue only

this drawing is not for
construction
this drawing is the
property of:
dwell design
28 beaconsfield avenue
cosham
portsmouth
po6 2pt

revisions
-/-

scale bars

1:1250

 

scale
1:1250/
1:100 @ A3

job name
27 the dale

date
april 15

job number
15002

drawing number
(pl)03

drawing name
proposed site and
roof plan

status
planning

revision
-

dwell design
ltd