


SUPERSEDED

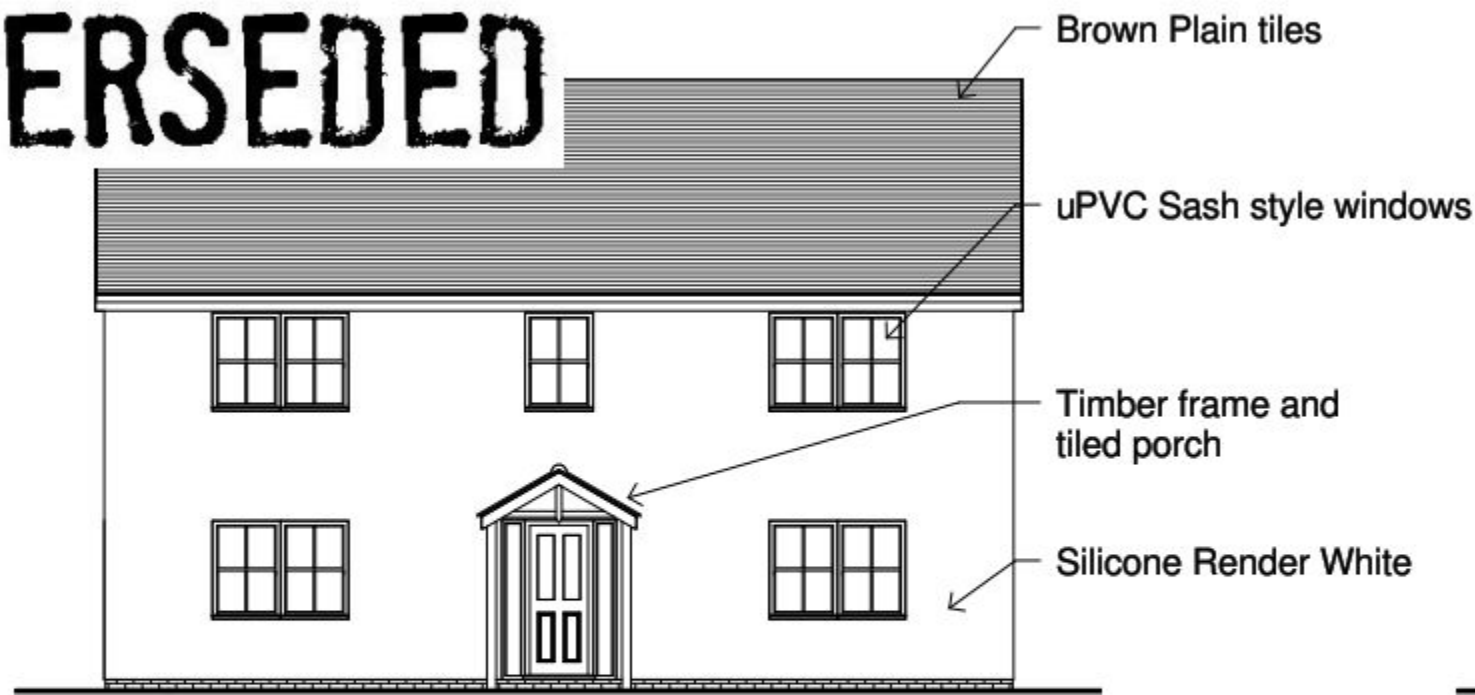


Proposed South Elevation

1 : 100




Proposed North Elevation

1 : 100

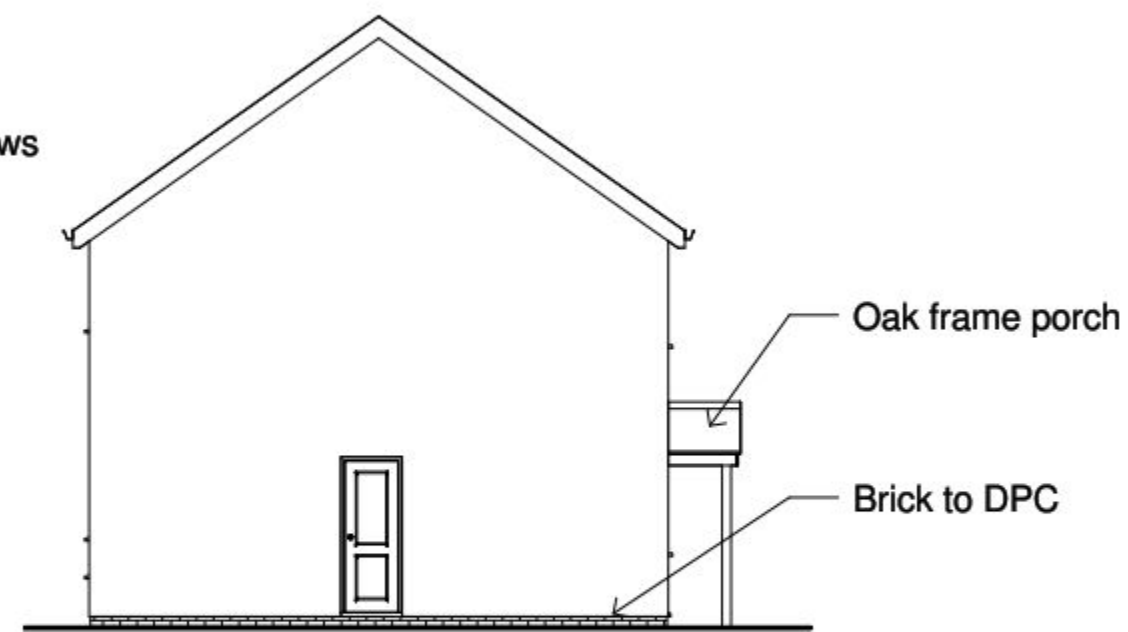

Proposed West Elevation

1 : 100

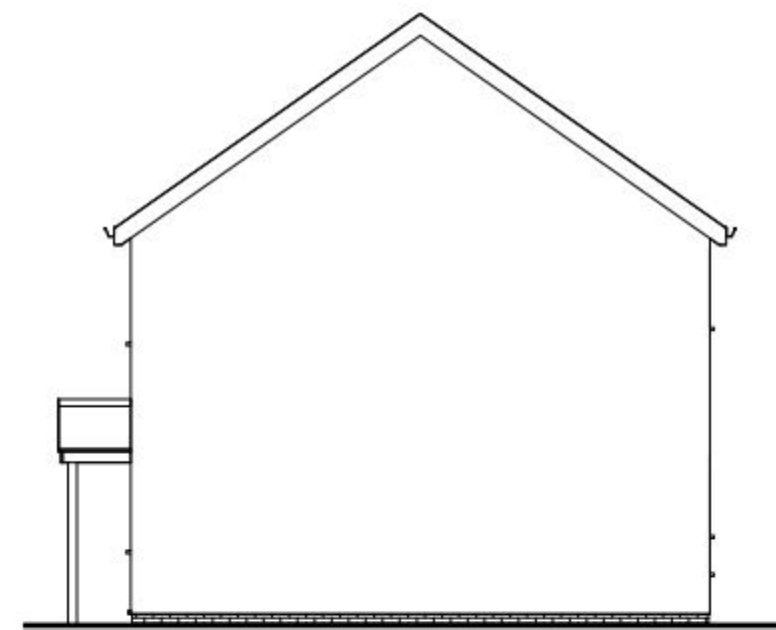

Proposed East Elevation

1 : 100



Your Home Plans

Tel: 0800 6127 664
www.yourhomeplans.co.uk

These drawings are for approval purposes. Materials and products should not be ordered based on dimensions of drawings as errors may occur along existing building lines. All measurements are to be checked on site.

Mr & Mrs Farmer
53 Southwood Road
Hayling Island
Hampshire
PO11 9PT


Proposed Elevations

Project number 53SOU-14
Date 30th September 2014
Drawn by June Grinstead
Checked by Checker


A101

Scale 1 : 100

SUPERSEDED

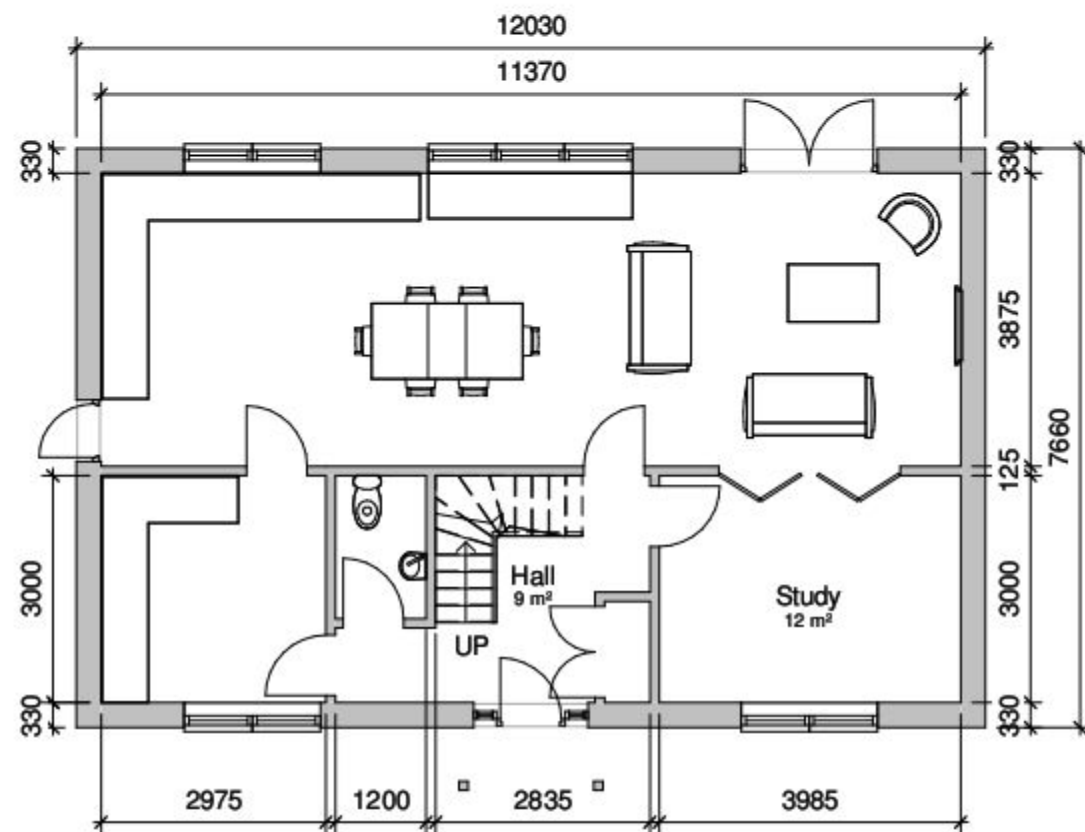

Proposed Ground Floor
1 : 100

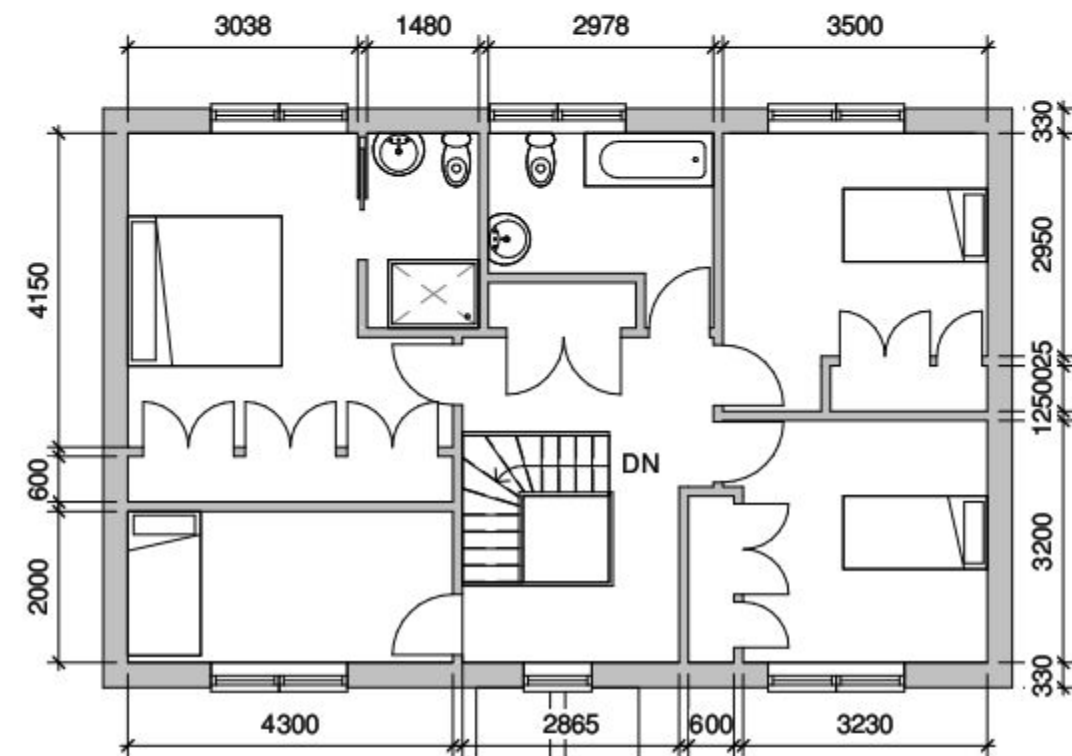

Proposed First Floor
1 : 100



Your Home Plans

Tel: 0800 6127 664
www.yourhomeplans.co.uk

These drawings are for approval purposes. Materials and products should not be ordered based on dimensions of drawings as errors may occur along existing building lines. All measurements are to be checked on site.

Mr & Mrs Farmer
53 Southwood Road
Hayling Island
Hampshire
PO11 9PT


Floor Plans

Project number 53SOU-14
Date 30th September 2014
Drawn by June Grinstead
Checked by Checker

A102

Scale 1 : 100

SUPERSEDED

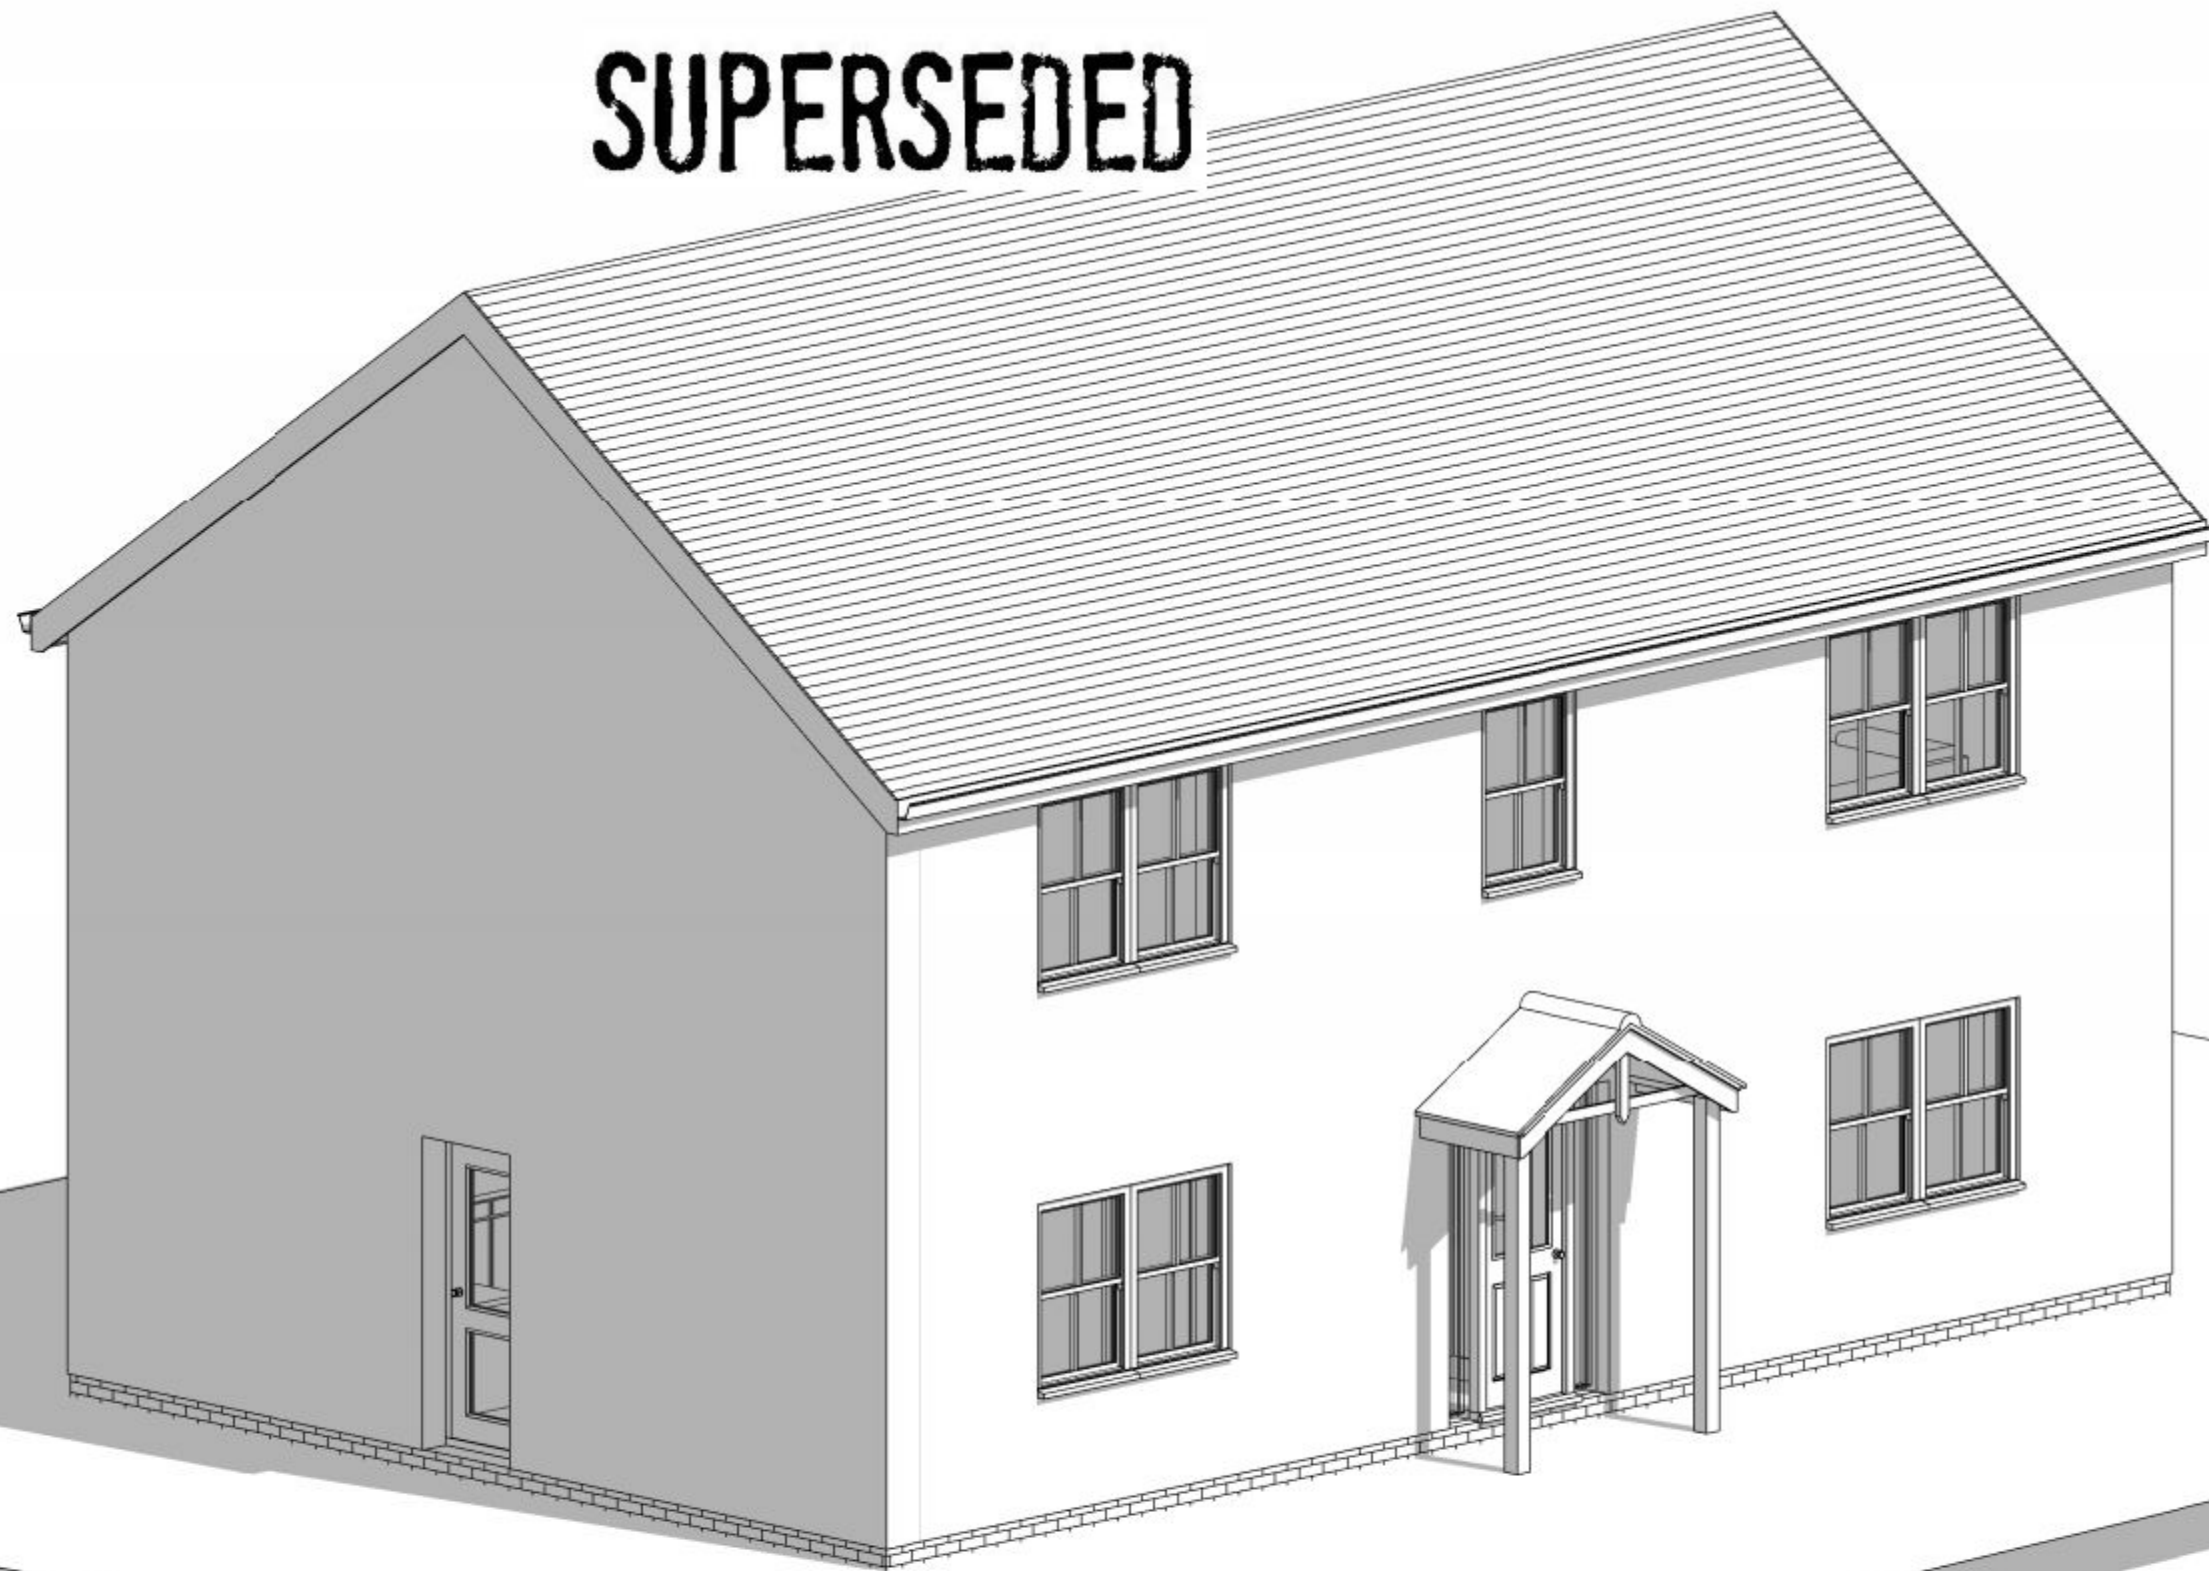

1:100 0 1 2 3 4 5 6 7

1:50 0 1 2 3 4 5



Tel: 0800 6127 664
www.yourhomeplans.co.uk

These drawings are for approval purposes. Materials and products should not be ordered based on dimensions of drawings as errors may occur along existing building lines. All measurements are to be checked on site.

Mr & Mrs Farmer
53 Southwood Road
Hayling Island
Hampshire
PO11 9PT

Exterior

Project number	53SOU-14
Date	30th September 2014
Drawn by	June Grinstead
Checked by	Checker

A103

Scale