


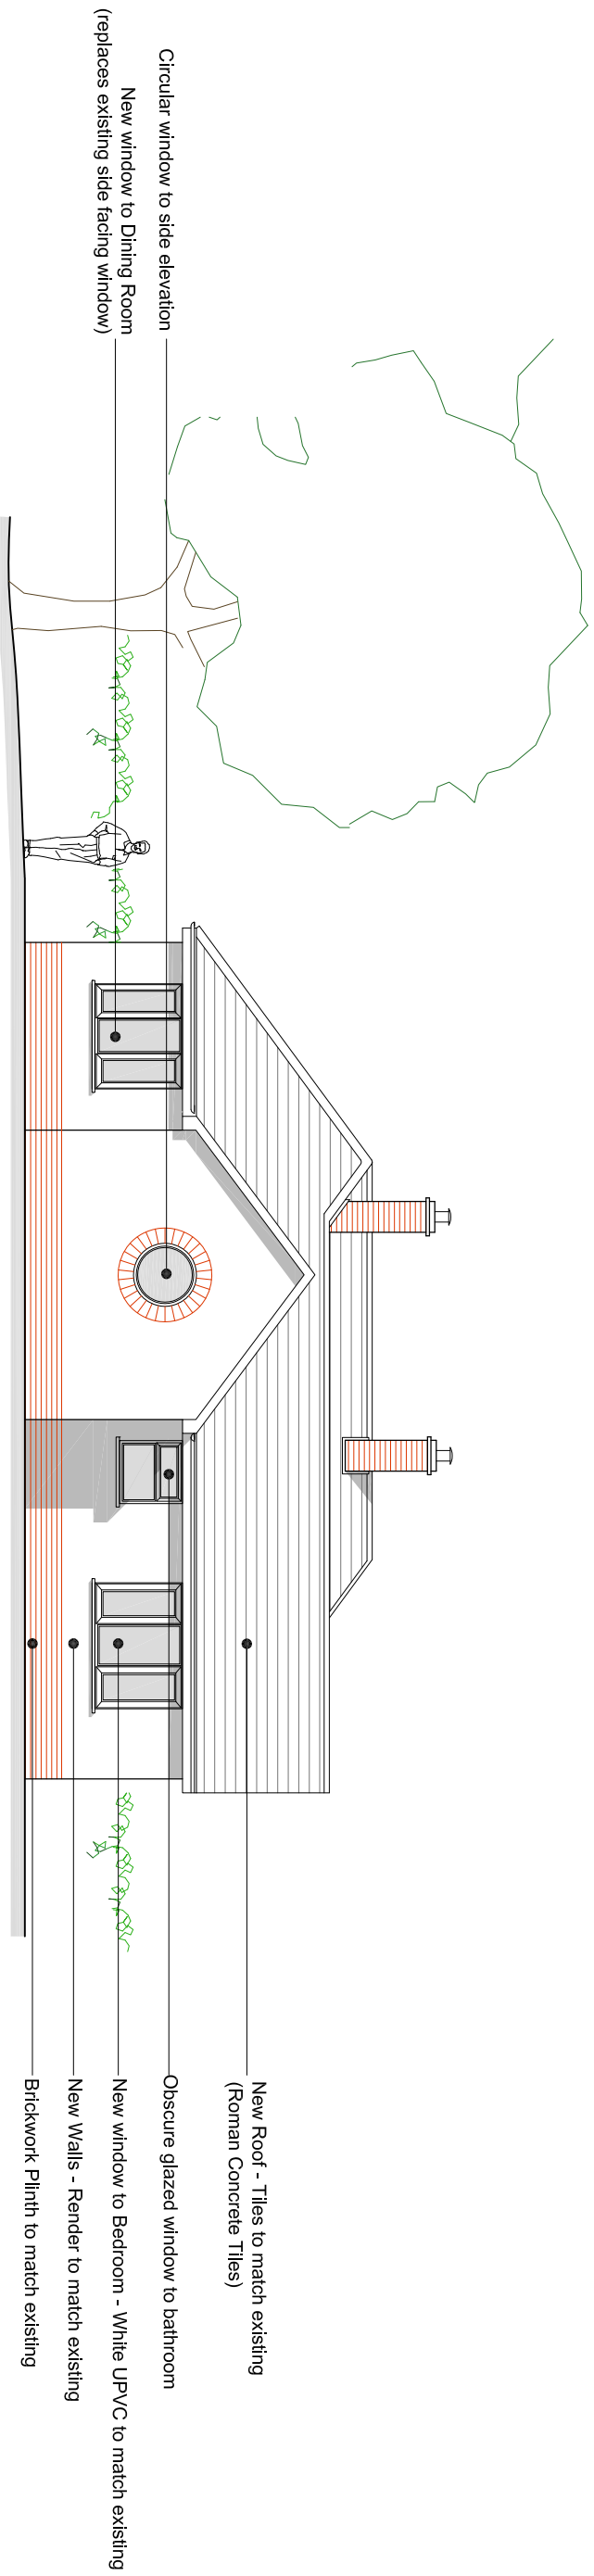

Proposed South Elevation
Scale 1 : 100

Rev	Date	Description	By	FM
A	16.02.15	First Issue	FB	MD

REVISIONS	
0	
1	
1.5	
2	
3	
4	
5m	

Design Team Studios LLP
Copyright Reserved
Check Drawings on Site

© Crown copyright and database rights (2015)
Ordnance Survey 0100031673
© Local Government Information House Limited copyright and database rights (2015) 0100031673

DRAWING STATUS:
Planning

REVISION:
A

PROJECT
Alterations and extension to
32 South Road, Hayling Island
CLIENT
Mr & Mrs Friend
Scale @ A3: 1:100
Date: © Feb 2015

Drawn by: FB
Checked by: MD

DRAWING TITLE
Proposed South Elevation

DRAWING NUMBER:
202.P104_A



City Office (Design Drawn)
The Clock Tower, Great Southsea Street at Castle Road
Southsea, Portsmouth, Hants, PO5 3BY
Tel: 02392 837149
South Downs Office (Drawn)
51 Caterington Lane, Horndean, Hants, PO8 9HT.
Tel: 02392 346330
E: info@designteamstudios.com
W: www.designteamstudios.com

